


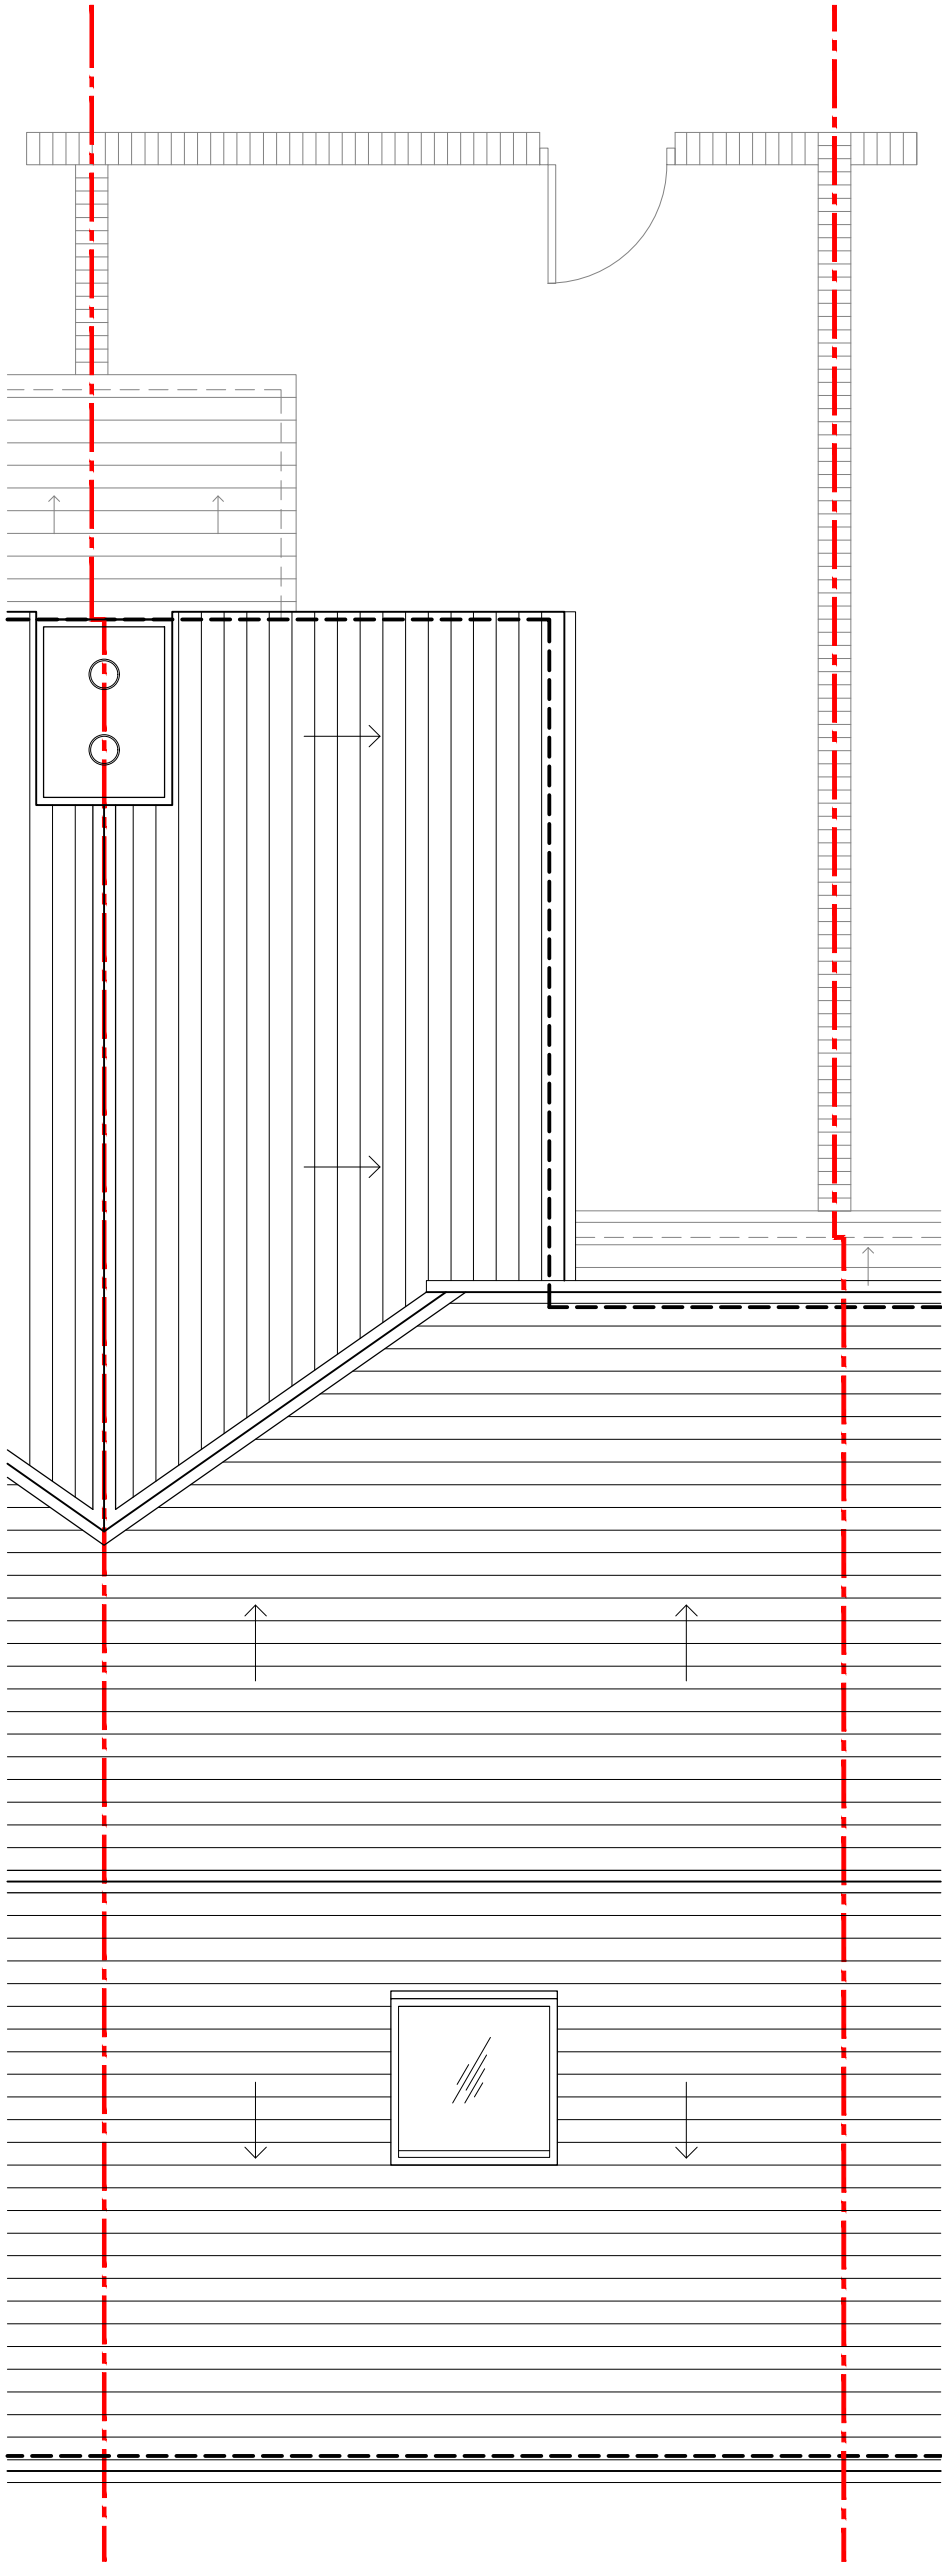

Roof

| Revision | Description | Init. | Date |
|----------|-------------|-------|------|
|----------|-------------|-------|------|

PLANNING

|   |                       |                                                                                       |                     |
|---|-----------------------|---------------------------------------------------------------------------------------|---------------------|
|                                            |                       | Project:<br>11 Bankfield Avenue, rear single<br>storey extension and dormer extension |                     |
| 47A Park Lane Poynton Stockport Cheshire SK12 1RD<br>Tel: 01625 403 516 Fax: 01625 403 516<br>E-mail: info@pzy-architects.co.uk |                       | Client:<br><br>                                                                       |                     |
| Drawing No:<br>KR657-G9-PL-105                                                                                                  |                       | Rev:<br>-                                                                             |                     |
| Drawing Title:<br>EXISTING<br>ROOF PLAN                                                                                         |                       | Date:<br>11.09.2023                                                                   |                     |
| Drawn By:<br>D.J.J   | Checked:<br>J. Albutt | Scale:<br>1:50@A3                                                                     | Date:<br>11.09.2023 |