


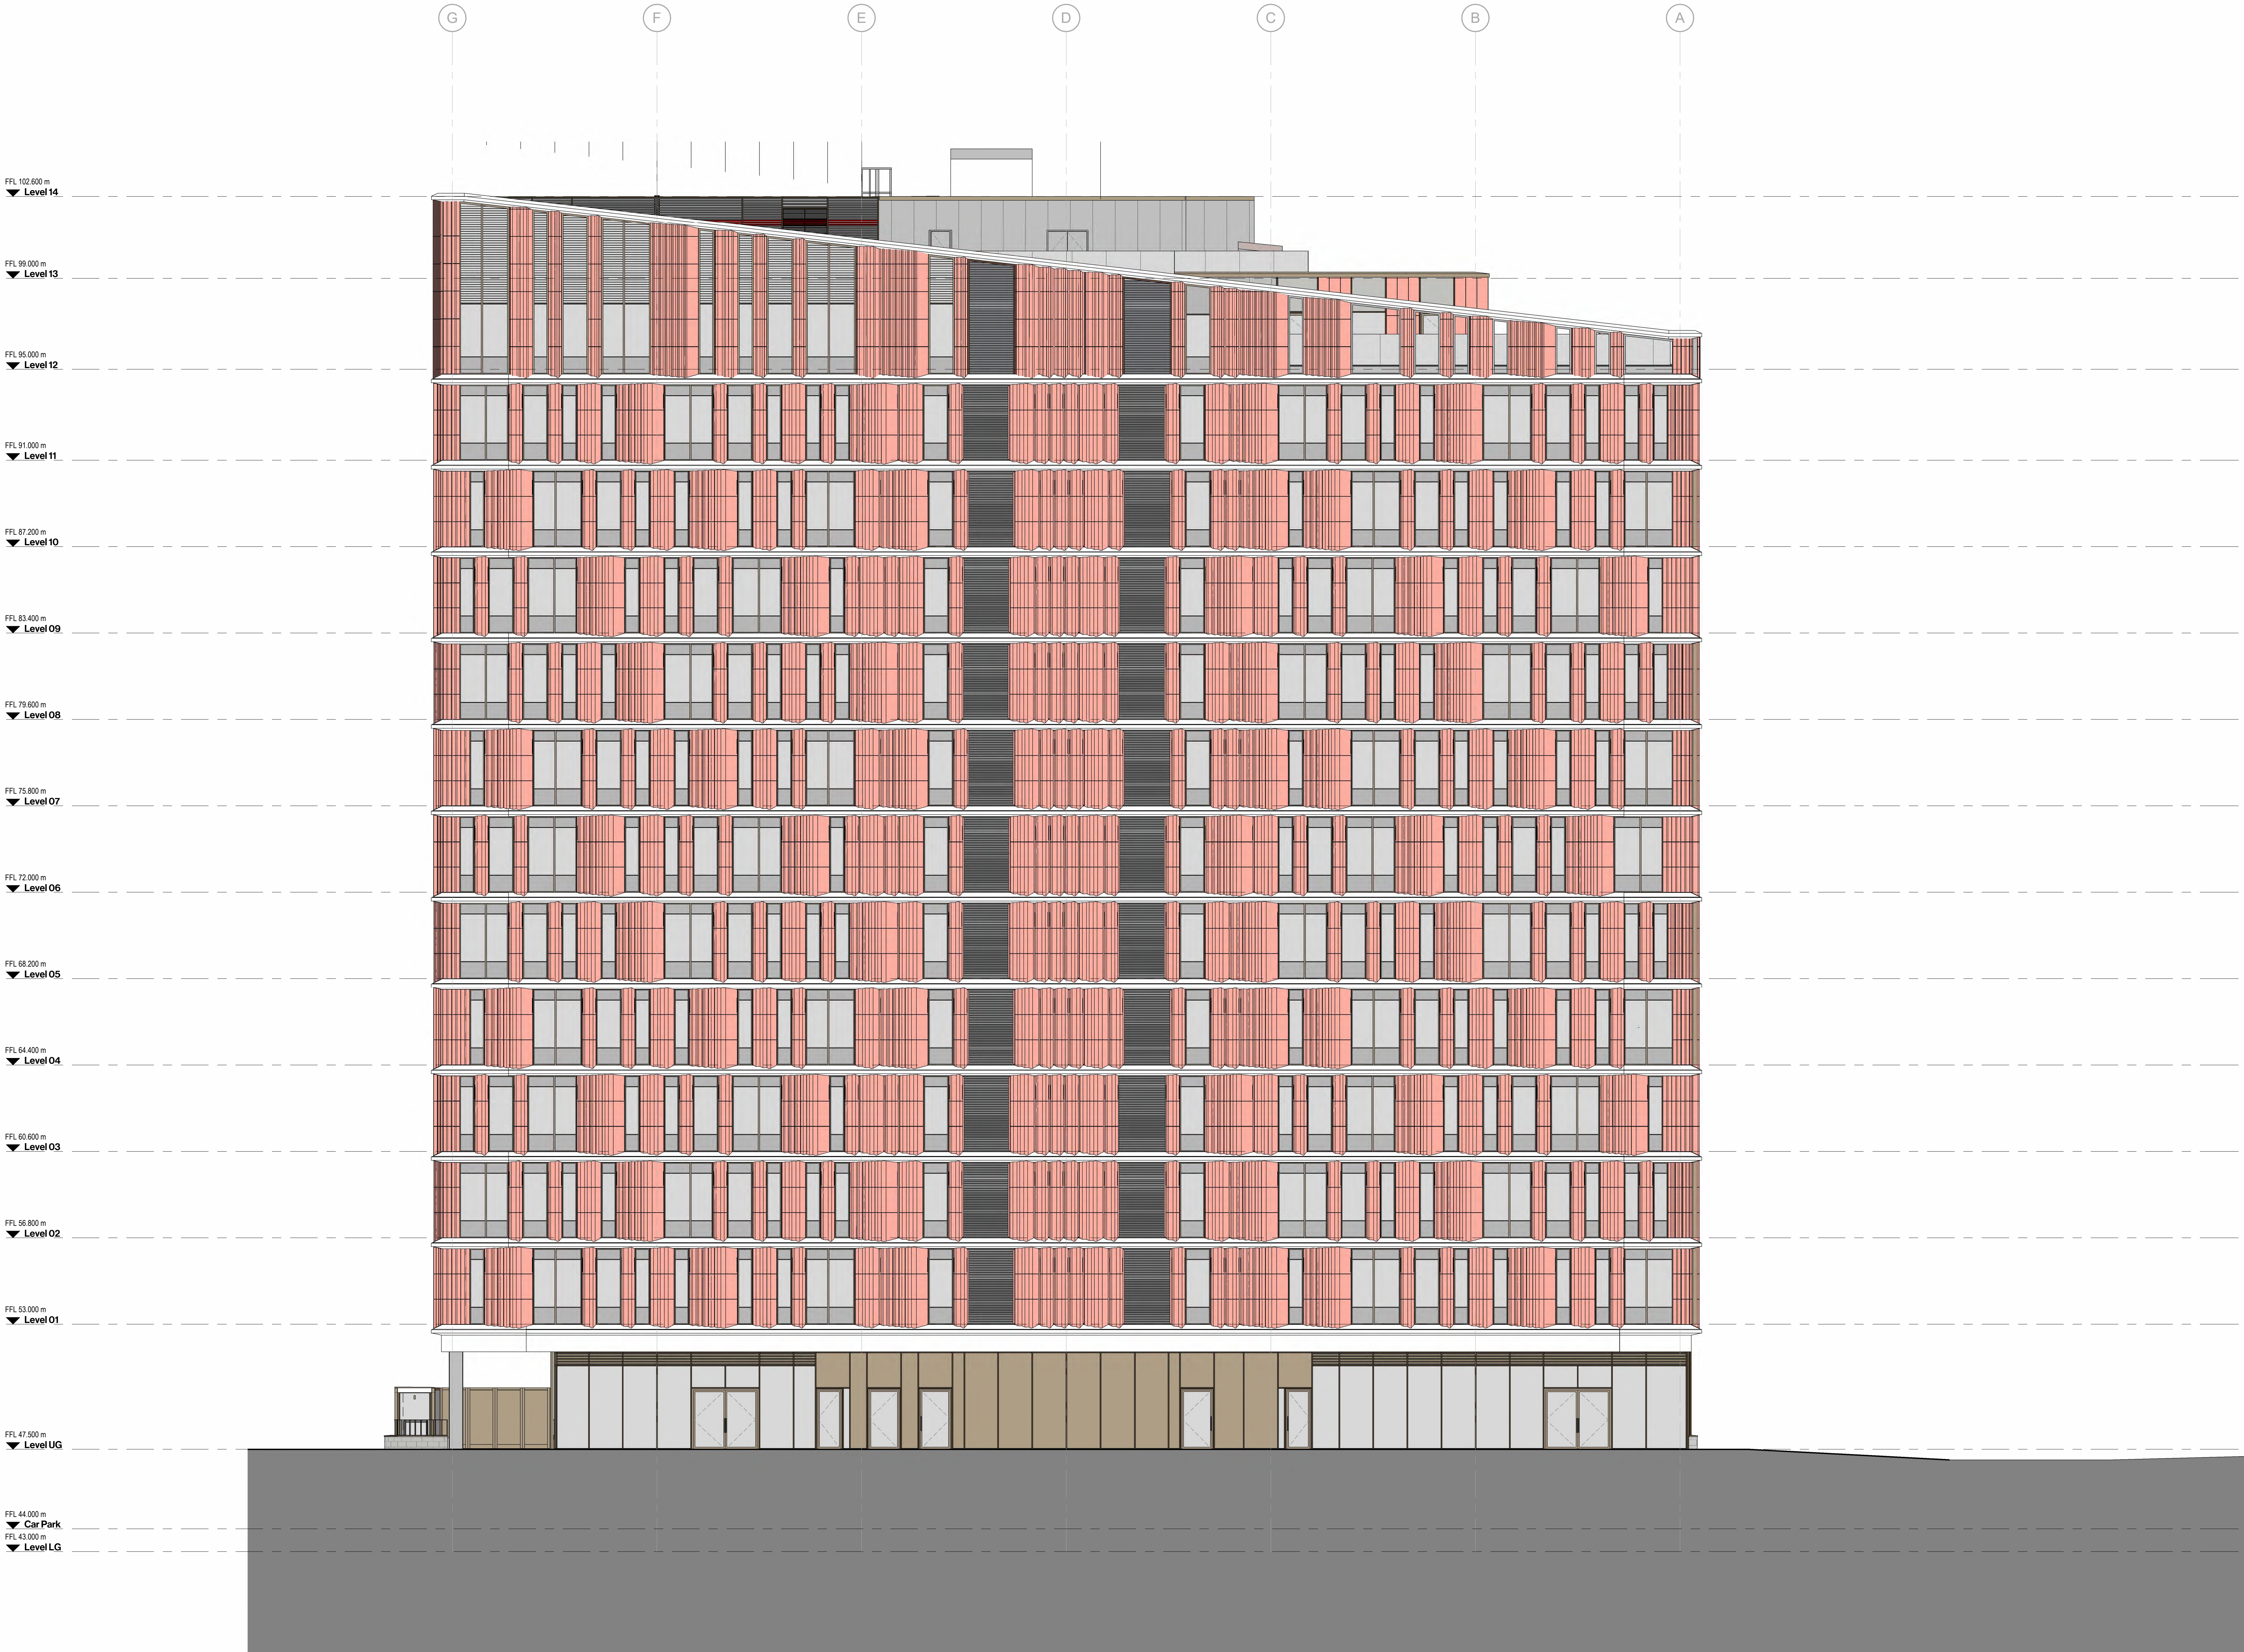

Drawing Original Size
A0

Notes
Unless indicated, this drawing is for information only and should not be used for construction. Do not scale, use figures and dimensions only. All dimensions to be checked on site. This drawing should be printed and read at the original size, as stated. Cartwright Pickard Architects accept no responsibility for errors that occur as a result of following this drawing at any other size.

Cartwright Pickard Architects prepared this drawing using Revit 2023 and does not accept liability for any loss or degradation of that information held in the drawing resulting from the transition from the original file format to any other file format or from the recipient's reading of it in any other program or at another version of the program referred to above. Cartwright Pickard Architects accept no liability for use of this drawing by parties other than the party for whom it was prepared or for purposes other than those for which it was prepared.

DWG Issues
When this drawing is issued in DWG format it is an uncontrolled version and is provided to enable the recipient to prepare its own documents/drawings for which it is solely responsible. It is based on background information current at the time of issue.

Cartwright Pickard Architects accepts no liability for any alterations to, additions to or discrepancies arising out of changes to such background information which occur after it has been issued by Cartwright Pickard Architects.

MATERIAL KEY

- 1 Glazed Terracotta
- 2 Anodic PPC aluminium cill.
- 3 GRC
- 4 Yorkstone
- 5 Anodic powder coating - ie: Interpon Super Durable Polyester TBC Free
- 6 Anodic Powder Coated - Louvre Panel
- 7 Exposed Concrete
- 8 Silver PPC aluminium flat panels
- 9 Opaque Glass panel
- 10 Glazed panel
- 11 Silver PPC louvers
- 12 Feature Terracotta

Drawing Revisions

Date:	Rev:	Note:	Check:
08.06.22	P01	Draft Planning Application	RO
21.06.22	P02	Planning Issue	RO
09.09.22	P03	Planning Issue	RO
01.09.23	P04	NMA Update Notes	RO
01.09.23	P05	NMA Update	RO

CARTWRIGHT
PICKARD

Client

MEPC

Project

AS | Angel Square Plots 2 & 3

Building Name

Plot 2

Drawing Title

Plot 2 - South East Elevation

Scale

1:100 @ A0

Drawing Created

June 2022

Revision

P05

Drawing No.

AS-CPA-P2-ZZ-DR-A-0601

London Office
Cartwright Pickard
4th Floor
London M1 1GG
t: 020 7554 5000

cartwrightpickard.com
© Cartwright Pickard Architects Ltd.