



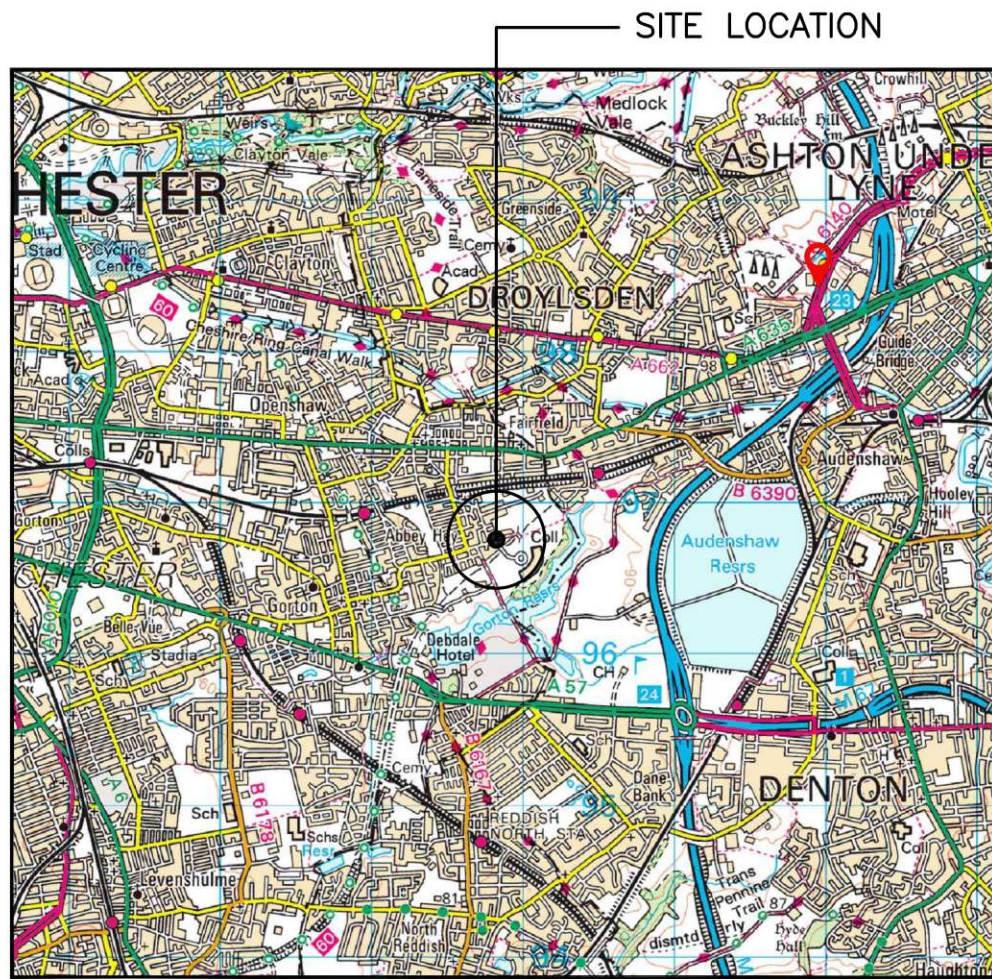

SITE LOCATION
(Scale 1:50000)

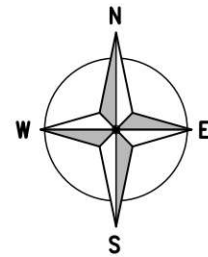

SITE PHOTOGRAPH




396800

396700

389800

389900

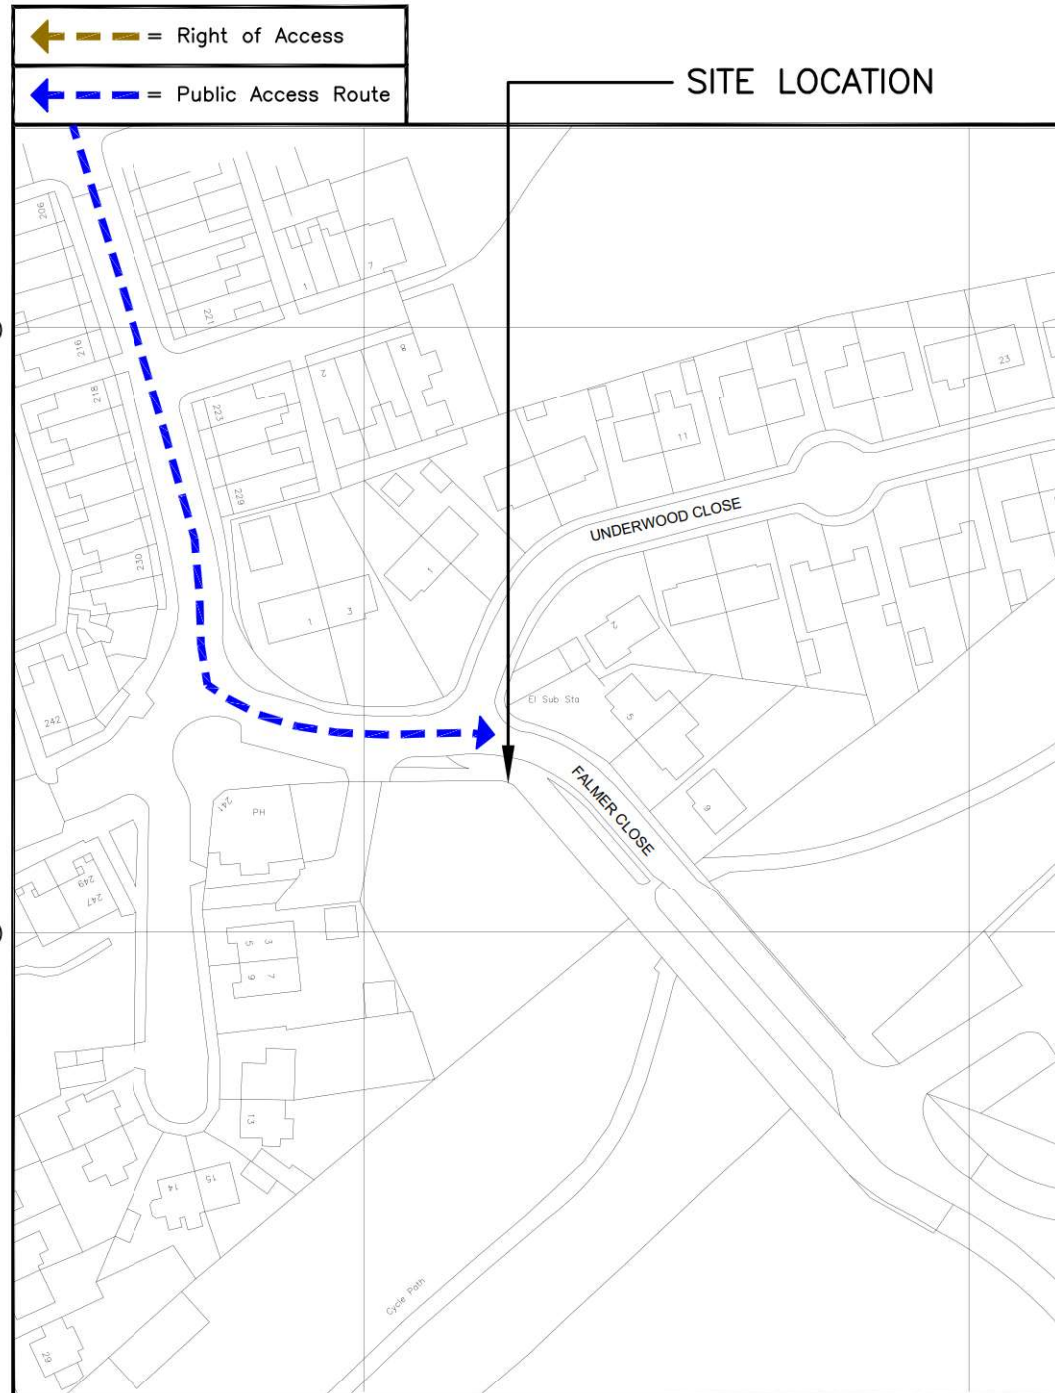

DETAILED SITE LOCATION

(Scale 1:1250)

Based upon Ordnance Survey map extract
with the permission of the Controller of
Her Majesty's Stationery Office.
Crown copyright.
Licence No. 100022432



ALL DIMENSIONS ARE IN mm UNLESS NOTED OTHERWISE

N.G.R | E: 389824 N: 396727

DIRECTIONS TO SITE:
FOLLOW M60 AND A635 TO CAPITAL RD IN
OPENSRAW, MANCHESTER.
TAKE ABBEY HEY LANE TO FALMER CLOSE.
SITE LOCATED ON THE RIGHT.

NOTES:

REV	Issued for Approval	GJ	EH	20.12.22
REV	MODIFICATION	BY	CH	DATE

CLARKE
telecom
Unit E, Madison Place, Northampton Road,
Manchester, M40 5AG
Tel: 0161 785 4500
Fax: 0161 785 4501
Web: www.clarke-telecom.com


O₂
BEACON 3

Cell Name	Opt.
FALMER CLOSE SW	F

Cell ID No		
CORNERSTONE	TEF	VF
306015_00	097398	N/A

Site Address / Contact Details		
FALMER CLOSE/UNDERWOOD CLOSE GORTON MANCHESTER GREATER MANCHESTER M18 8XJ		

Drawing Title: SITE LOCATION MAPS				
Purpose of issue: PLANNING				Dwg Rev:
Drawing Number: 100				A
Surveyed By: DW		Original Sheet Size: A3		Pack Issue:
Drawn: GJ	Date: 20.12.22	Checked: EH	Date: 20.12.22	A

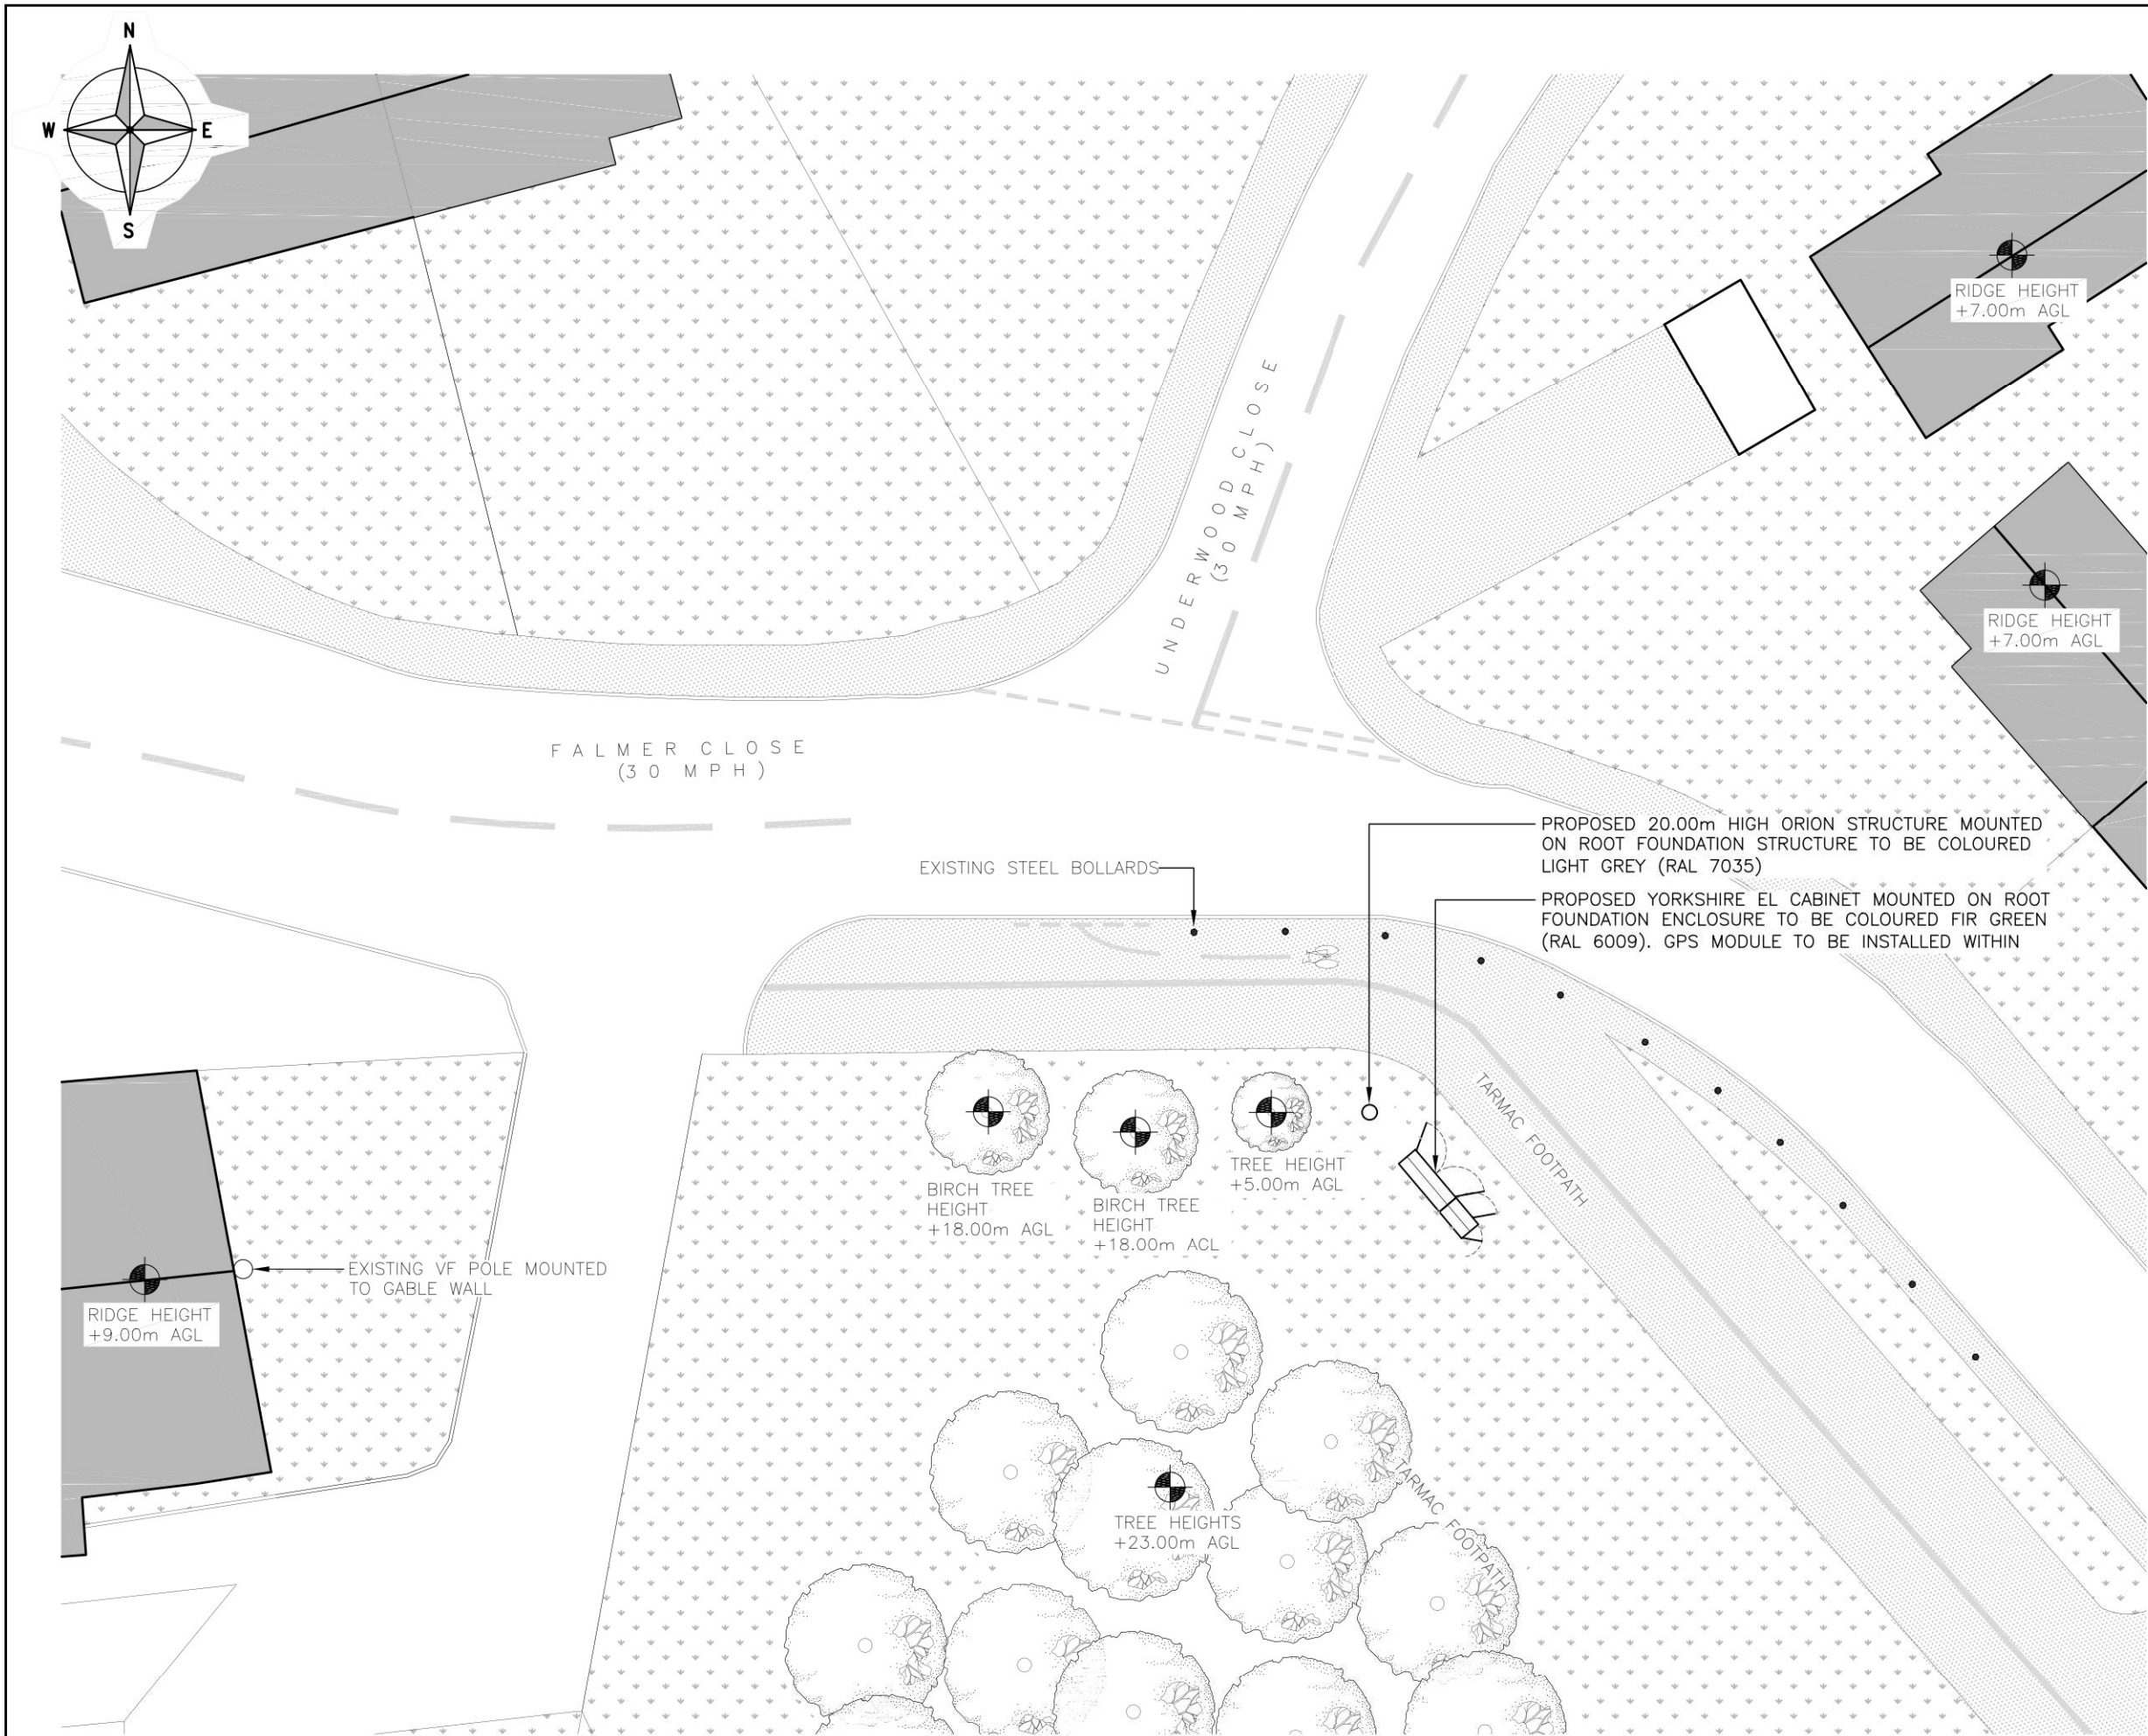

The drawings comply with TEF Non - Standard ICNIRP guidelines.
Designed in accordance with CORNERSTONE document: SDN0013 v2.0

PROPOSED SITE PLAN
(1:200)

ALL DIMENSIONS ARE IN mm UNLESS NOTED OTHERWISE

N.G.R E: 389824 N: 396727

NOTES:

A	Issued for Approval	GJ	EH	20.12.22
REV	MODIFICATION	BY	CH	DATE



Unit E, Madison Place, Northampton Road,
Manchester, M40 5AG
Tel: 0161 785 4500
Fax: 0161 785 4501
Web: www.clarke-telecom.com




BEACON 3

Cell Name	Opt.
FALMER CLOSE SW	F

Cell ID No		
CORNERSTONE	TEF	VF
306015_00	097398	N/A

Site Address / Contact Details	
FALMER CLOSE/UNDERWOOD CLOSE GORTON MANCHESTER GREATER MANCHESTER M18 8XJ	

Drawing Title:		PROPOSED SITE PLAN	
Purpose of issue:		PLANNING	Dwg Rev:
Drawing Number:		201	A
Surveyed By:	DW	Original Sheet Size:	A3
Drawn:	GJ	Checked:	EH
Date:	20.12.22	Date:	20.12.22
		Pack Issue:	
		A	

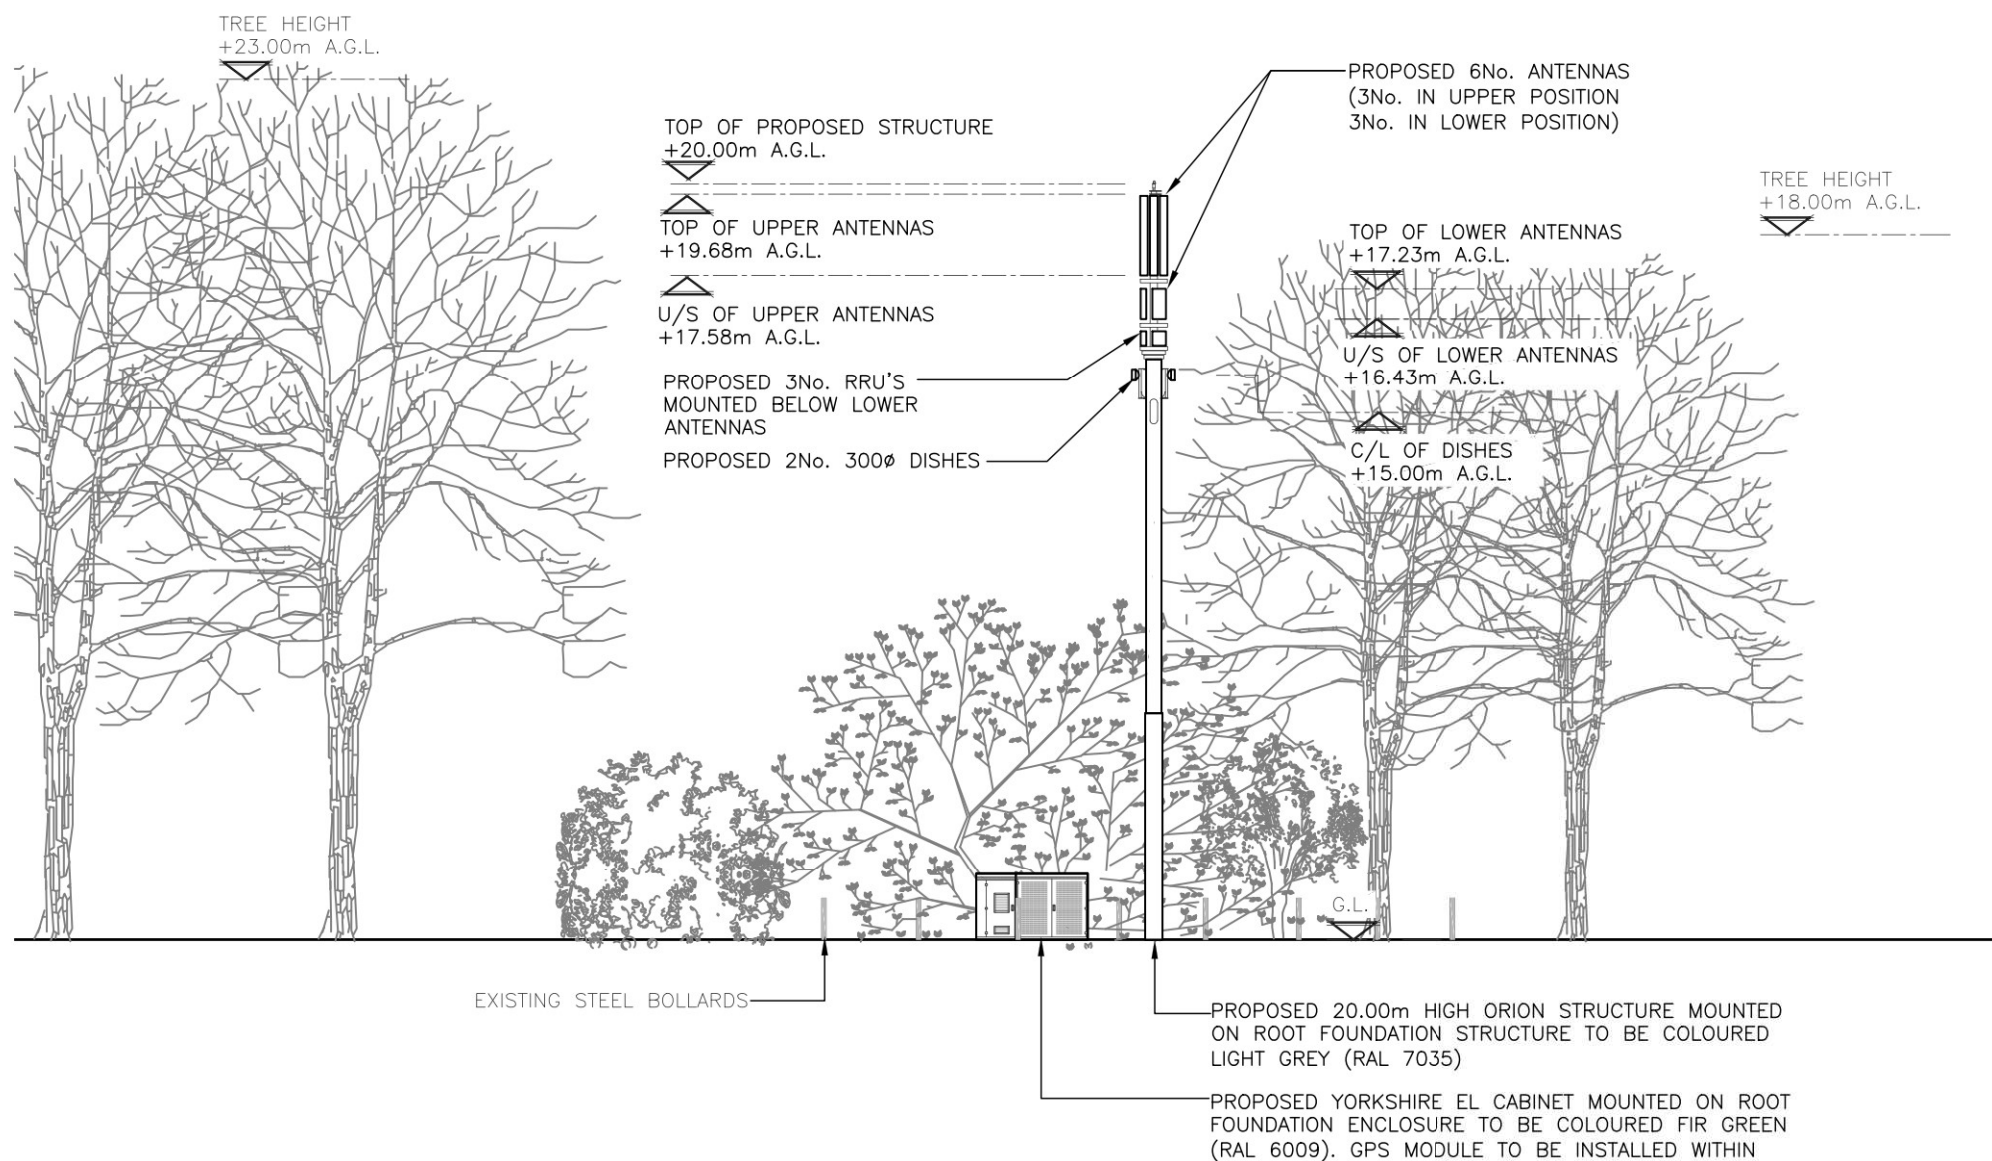

PROPOSED NORTH EAST ELEVATION
(1:200)

The drawings comply with TEF Non - Standard ICNIRP guidelines.
Designed in accordance with CORNERSTONE document: SDN0013 v2.0

ALL DIMENSIONS ARE IN mm UNLESS NOTED OTHERWISE

N.G.R E: 389824 N: 396727

NOTES:

REV	A	Issued for Approval	GJ	EH	20.12.22
REV		MODIFICATION	BY	CH	DATE

CLARKE
telecom

Unit E, Madison Place, Northampton Road,
Manchester, M40 5AG
Tel: 0161 785 4500
Fax: 0161 785 4501
Web: www.clarke-telecom.com

O₂

BEACON 3

Cell Name	Opt.
FALMER CLOSE SW	F

Cell ID No		
CORNERSTONE	TEF	VF
306015_00	097398	N/A

Site Address / Contact Details		
FALMER CLOSE/UNDERWOOD CLOSE GORTON MANCHESTER GREATER MANCHESTER M18 8XJ		

Drawing Title:
PROPOSED SITE ELEVATION

Purpose of issue:	PLANNING	Dwg Rev:
-------------------	----------	----------

Drawing Number:	301	A
-----------------	-----	---

Surveyed By:	DW	Original Sheet Size:	A3	Pack Issue:
--------------	----	----------------------	----	-------------

Drawn:	GJ	Date:	20.12.22	Checked:	EH	Date:	20.12.22	A
--------	----	-------	----------	----------	----	-------	----------	---