


•

Y18

- Master Drawing No: 1702793_MAN665_96712_M2811_M001




SITE LOCATION

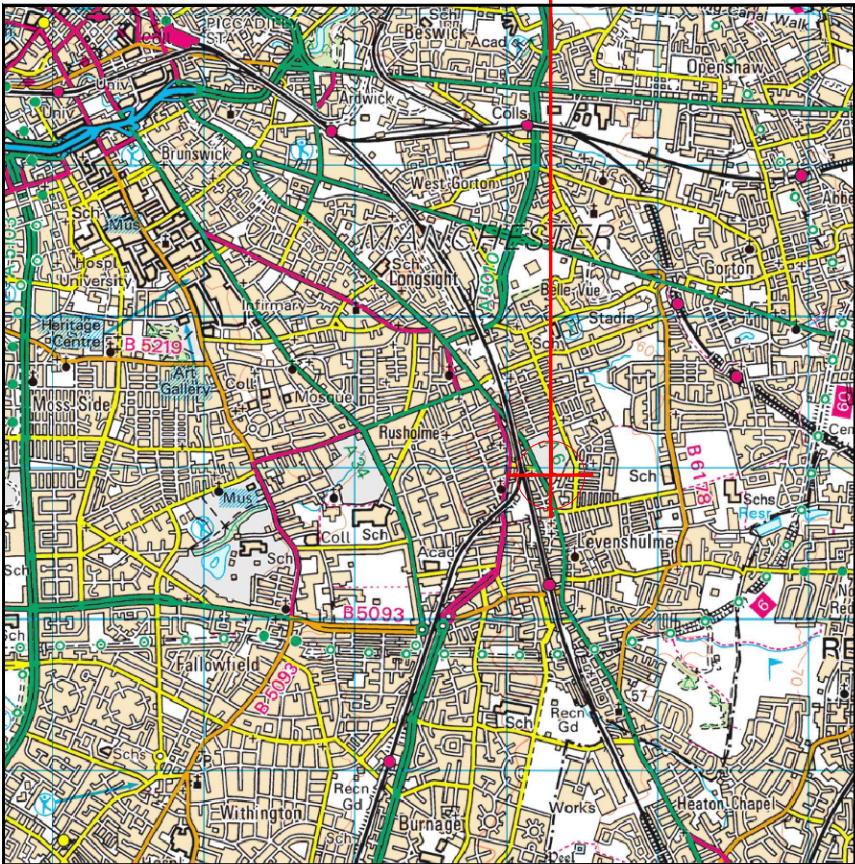


Reproduced by permission of Ordnance Survey on behalf of the Controller of Her Majesty's Stationery Office All rights reserved. © Crown Copyright licence no. 0100031673

SITE AREA PLAN

Scale 1:50,000

 


SITE PHOTOGRAPH

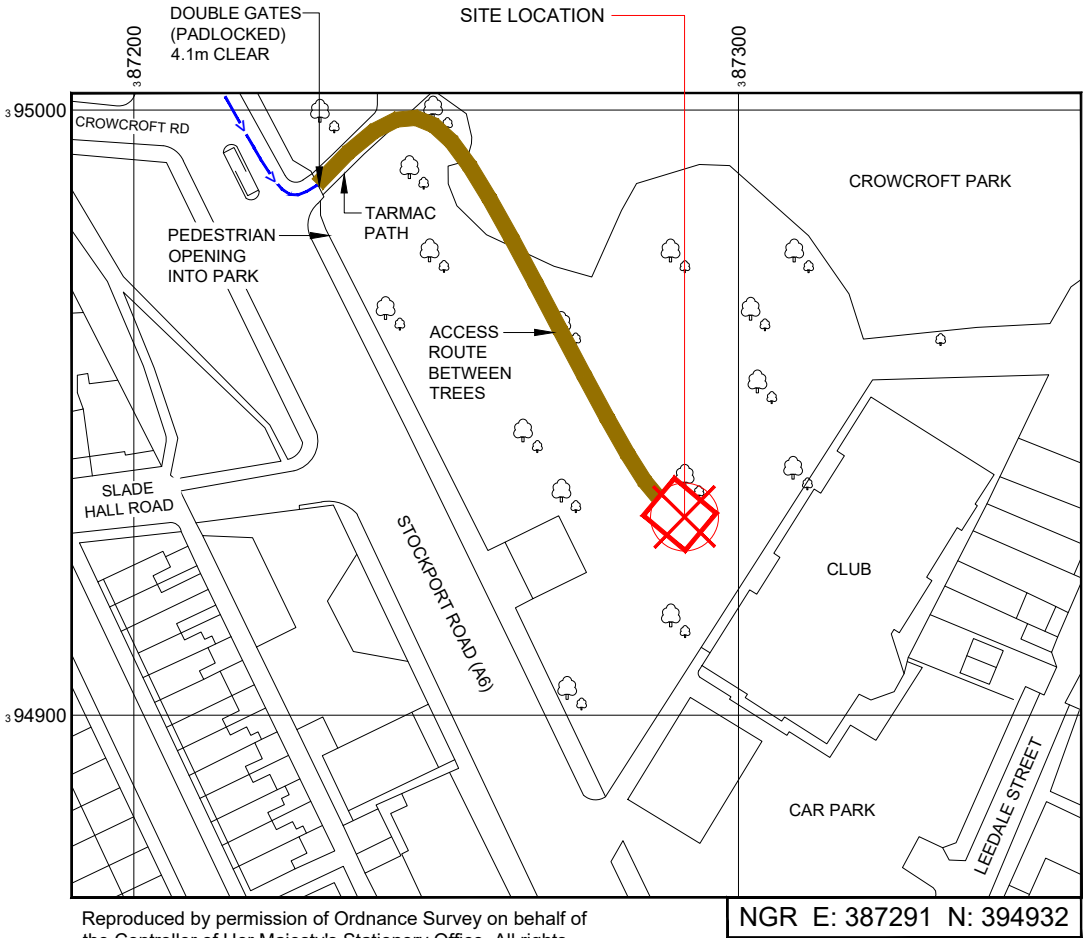

Reproduced by permission of Ordnance Survey on behalf of the Controller of Her Majesty's Stationery Office. All rights reserved. © Crown Copyright licence no. 0100031673

SITE LOCATION PLAN

Scale 1:1250

 

GOOGLE MAPS QR CODE

GOOGLE MAP - [Hyperlink to map of the site](#)

GOOGLE STREETVIEW - [Hyperlink to streetview of the site](#)

NOTES:

1. ALL DIMENSIONS IN MM UNLESS OTHERWISE NOTED.

From the A57(M) head South on the A6 towards Stockport. The park entrance is on the left hand side after approx. 3.5km. The site is located on the right hand side through the trees.

Outline of Proposed Compound:
Access Route To Site:
Access Route:



Master:	MBNL / EE / H3G:	Project:	Purpose of Issue:	Issue:
M001	MBNL	NTQ	Planning	A
Date:	10/08/23	Revision / Upgrade Description:		
Drawn:	J. BOOTE	First Issue		
Checked:	J. STOCKDALE			
Approved:	C. BARGE			



Hutchison 3G UK Limited
Green Park, 450 Longwater Avenue,
Reading, RG30 3UR
Tel: 01628 765 000



Hatfield Business Park
Hatfield
Hertfordshire
AL10 9BW
Tel: 01707 315000
Fax: 01707 319001




Mobile Broadband Network Limited
Sixth Floor, Thames Tower, Station Road, Reading, RG1 1LX



Unit 27F-G
Hartlebury Trading Estate
Crown Lane
Hartlebury
Worcestershire
DY10 4JD

Site Name:	CROWCROFT PARK		
Site ID:	1702793		
Address:	CROWCROFT PARK STOCKPORT ROAD, LEVENSHULME, GREATER MANCHESTER, M12 4QE		
Title:	002 SITE LOCATION PLAN		
Project:	NTQ		
Purpose of Issue:	GENERAL ARRANGEMENT		
EE Cell ID:	MBNL Cell ID:	3UK Cell ID:	
96712	MAN665	M2811	
Master Drawing No:			Issue:
1702793_MAN665_96712_M2811_M001			A

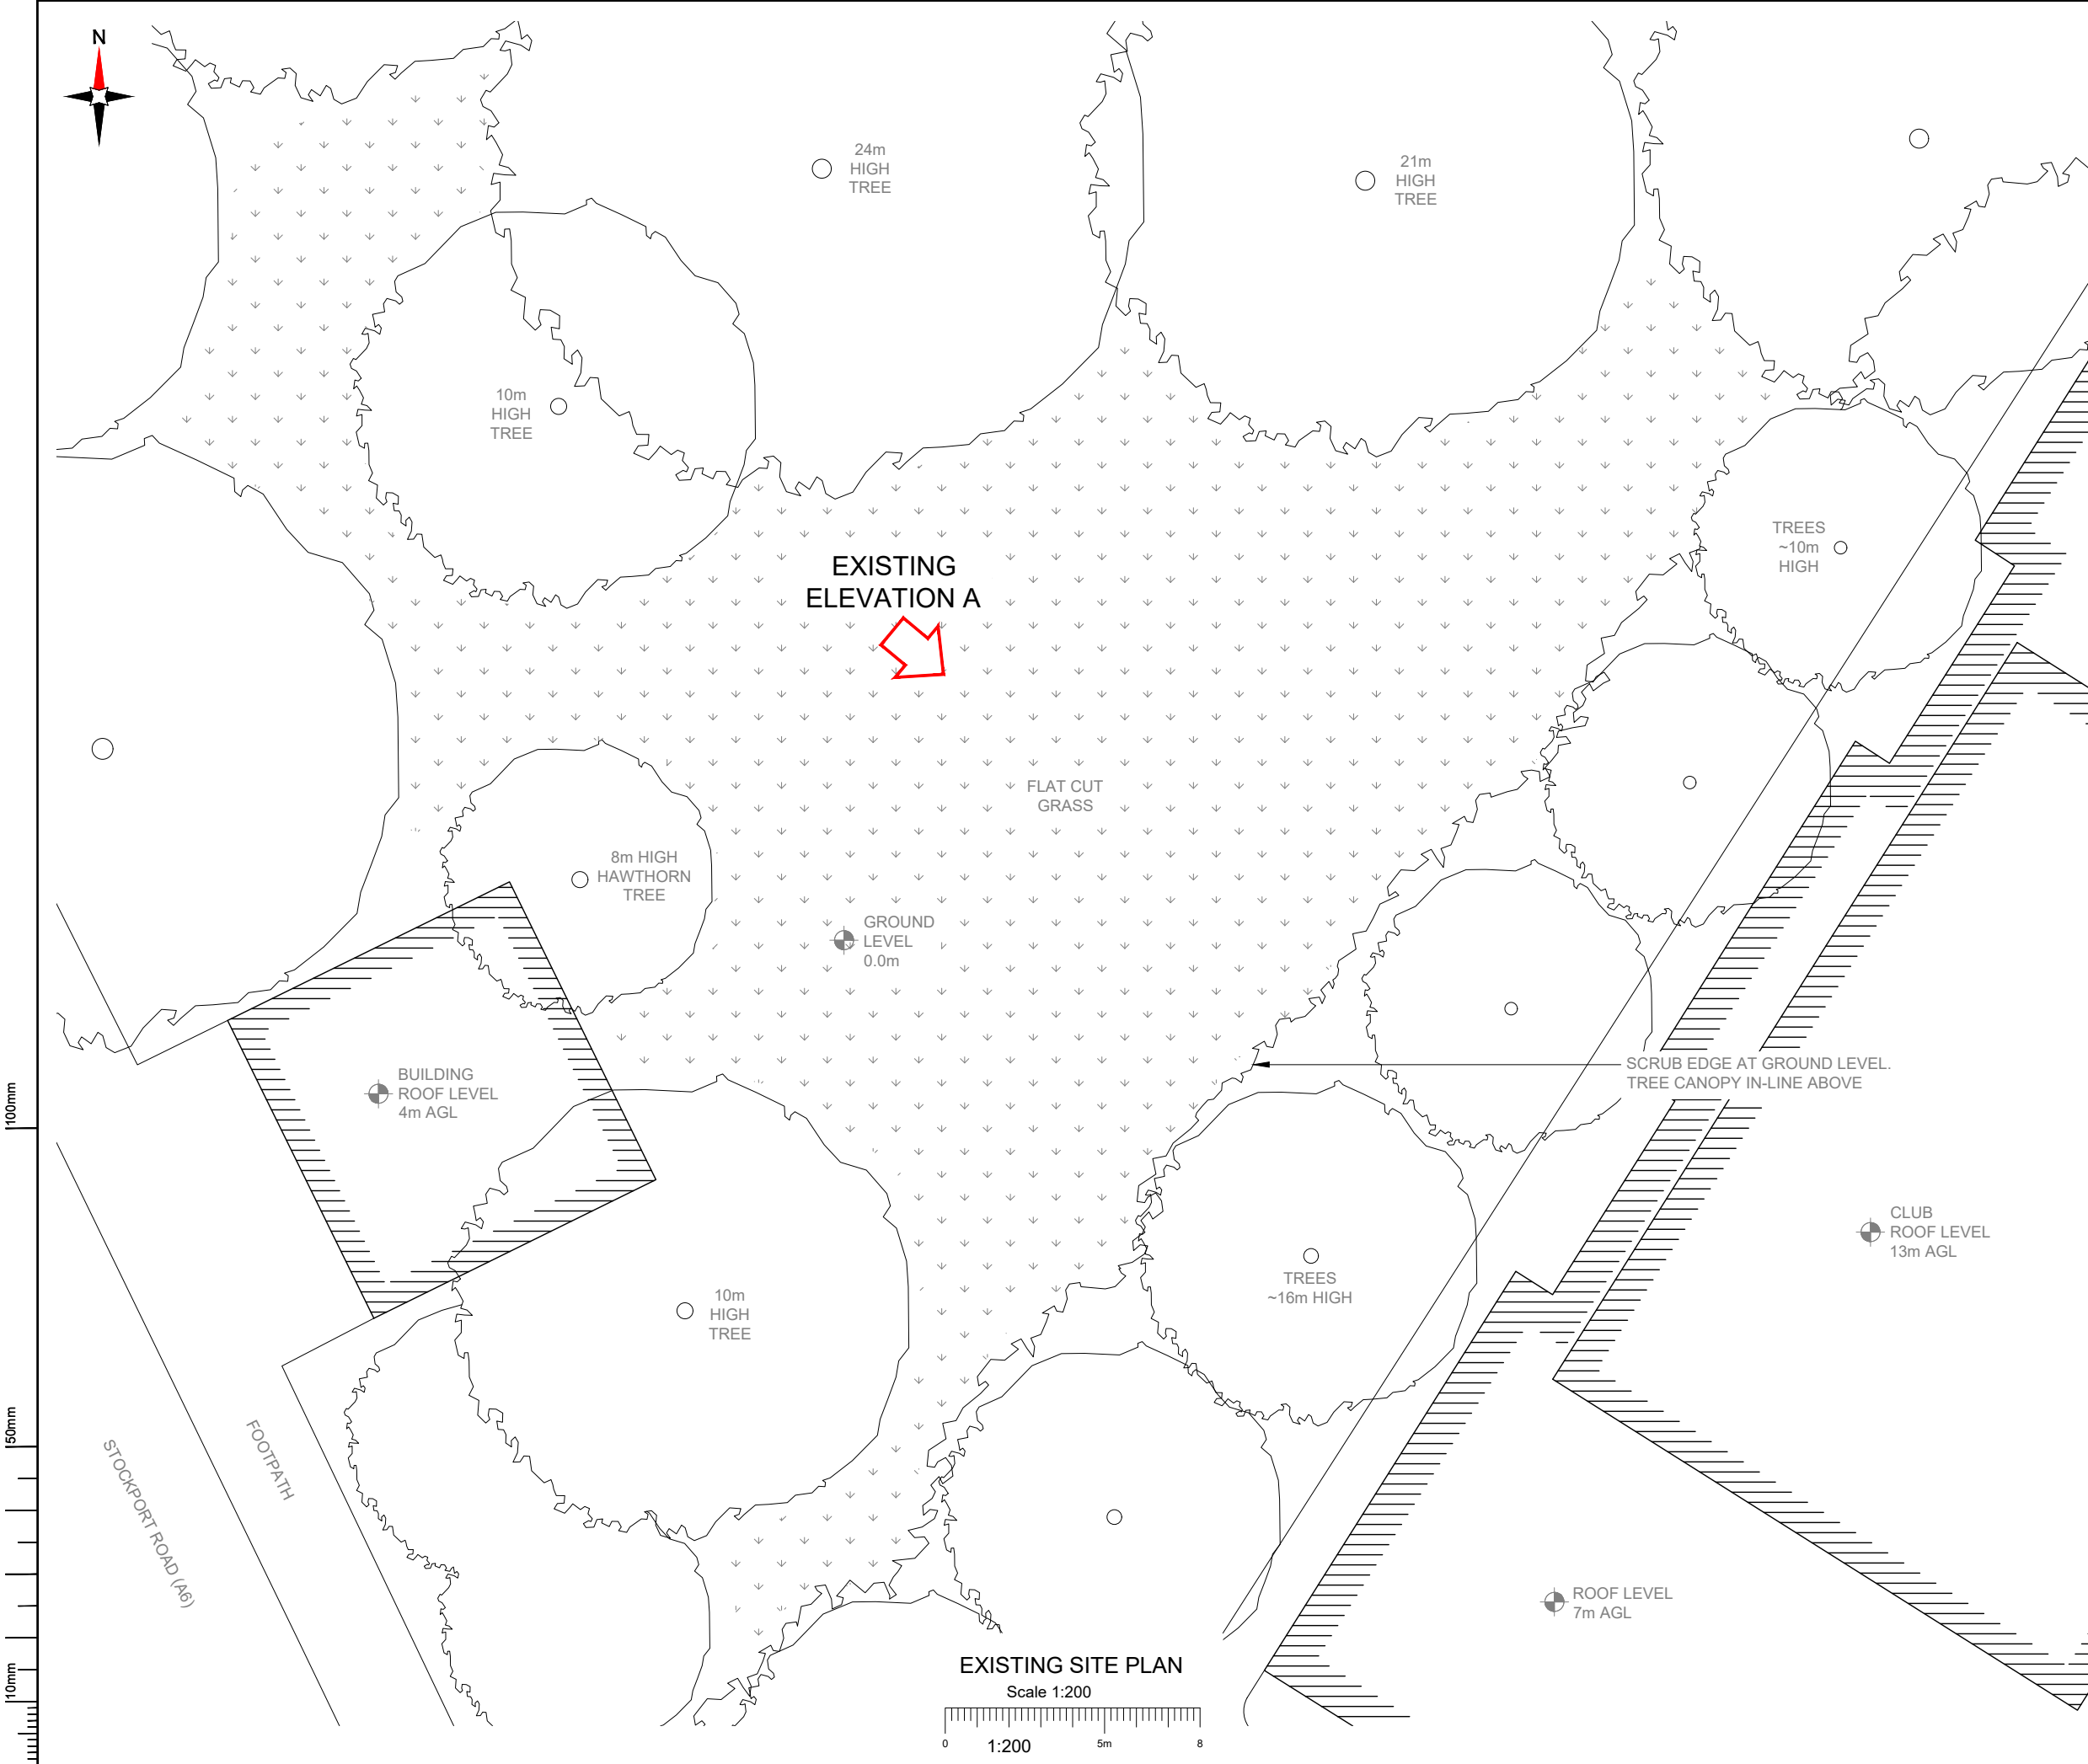

NOTES:

1. ALL DIMENSIONS IN MM UNLESS OTHERWISE NOTED.

Master: M001	MBNL / EE / H3G: MBNL	Project: NTQ	Purpose of Issue: Planning	Issue: A
Date: 10/08/23	Drawn: J. BOOTE	Revision / Upgrade Description: First Issue		
Checked: J. STOCKDALE	Approved: C. BARGE			

Hutchison 3G UK Limited
Green Park, 450 Longwater Avenue,
Reading, RG30 3UR
Tel: 01628 765 000

H3G Base Station Information line:
0845 6043000
Available 8am-8pm Monday to Friday


Hatfield Business Park
Hatfield
Hertfordshire
AL10 9BW

Tel: 01707 315000
Fax: 01707 319001

Mobile Broadband Network Limited
Sixth Floor, Thames Tower, Station Road, Reading, RG1 1LX

Unit 27F-G
Hartlebury Trading Estate
Crown Lane
Hartlebury
Worcestershire
DY10 4JD


Site Name: CROWCROFT PARK		
Site ID: 1702793		
Address: CROWCROFT PARK STOCKPORT ROAD, LEVENSHULME, GREATER MANCHESTER, M12 4QE		
Title: 100 EXISTING SITE PLAN		
Project: NTQ		
Purpose of Issue: GENERAL ARRANGEMENT		
EE Cell ID: 96712	MBNL Cell ID: MAN665	3UK Cell ID: M2811
Master Drawing No: 1702793_MAN665_96712_M2811_M001		Issue: A

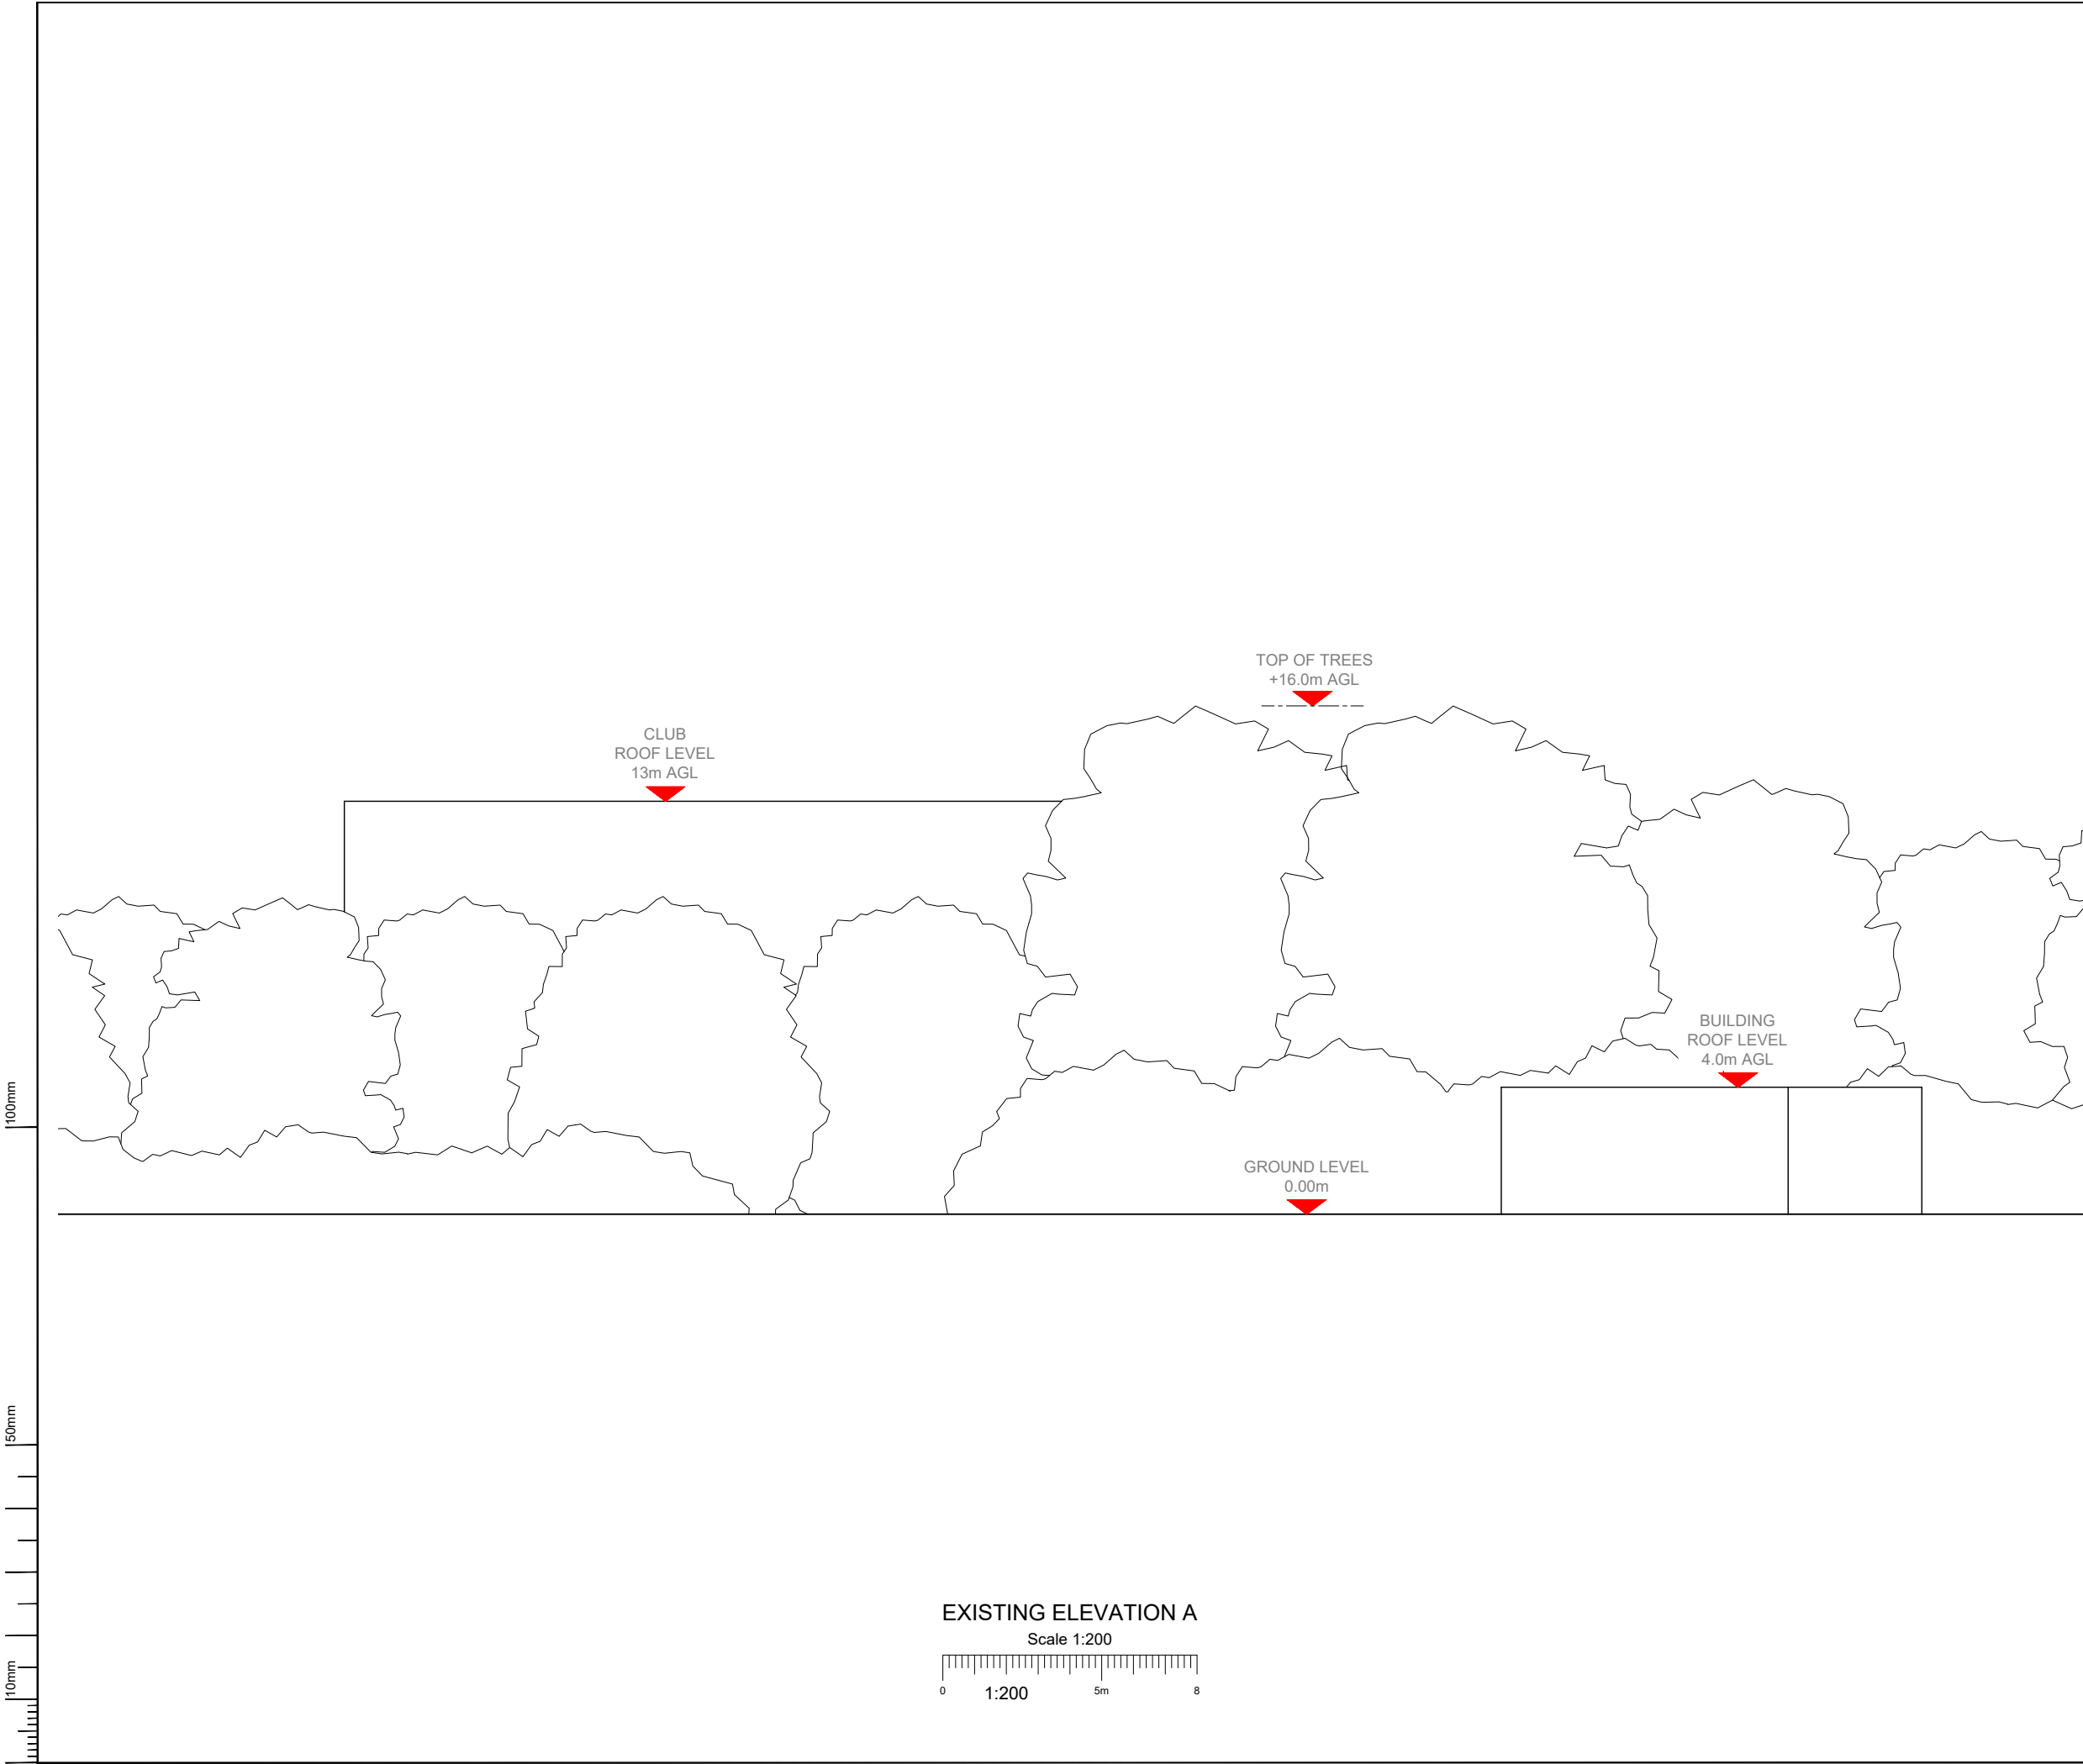

EXISTING ELEVATION A
Scale 1:200

- NOTES:
- ALL DIMENSIONS IN MM UNLESS OTHERWISE NOTED.

Master:	MBNL / EE / H3G:	Project:	Purpose of Issue:	Issue:
M001	MBNL	NTQ	Planning	A
Date:	10/08/23	Revision / Upgrade Description:		
Drawn:	J. BOOTE	First Issue		
Checked:	J. STOCKDALE			
Approved:	C. BARGE			
 Hutchison 3G UK Limited Green Park, 450 Longwater Avenue, Reading, RG30 3UR Tel: 01628 765 000		 Hatfield Business Park Hatfield Hertfordshire AL10 9BW Tel: 01707 315000 Fax: 01707 319001		
		Mobile Broadband Network Limited Sixth Floor, Thames Tower, Station Road, Reading, RG1 1LX		
		Unit 27F-G Hartlebury Trading Estate Crown Lane Hartlebury Worcestershire DY10 4JD		
Site Name: CROWCROFT PARK				
Site ID: 1702793				
Address: CROWCROFT PARK STOCKPORT ROAD, LEVENSHULME, GREATER MANCHESTER, M12 4QE				
Title: 150 EXISTING ELEVATION A				
Project: NTQ				
Purpose of Issue: GENERAL ARRANGEMENT				
EE Cell ID: 96712		MBNL Cell ID: MAN665		3UK Cell ID: M2811
Master Drawing No: 1702793_MAN665_96712_M2811_M001				Issue: A

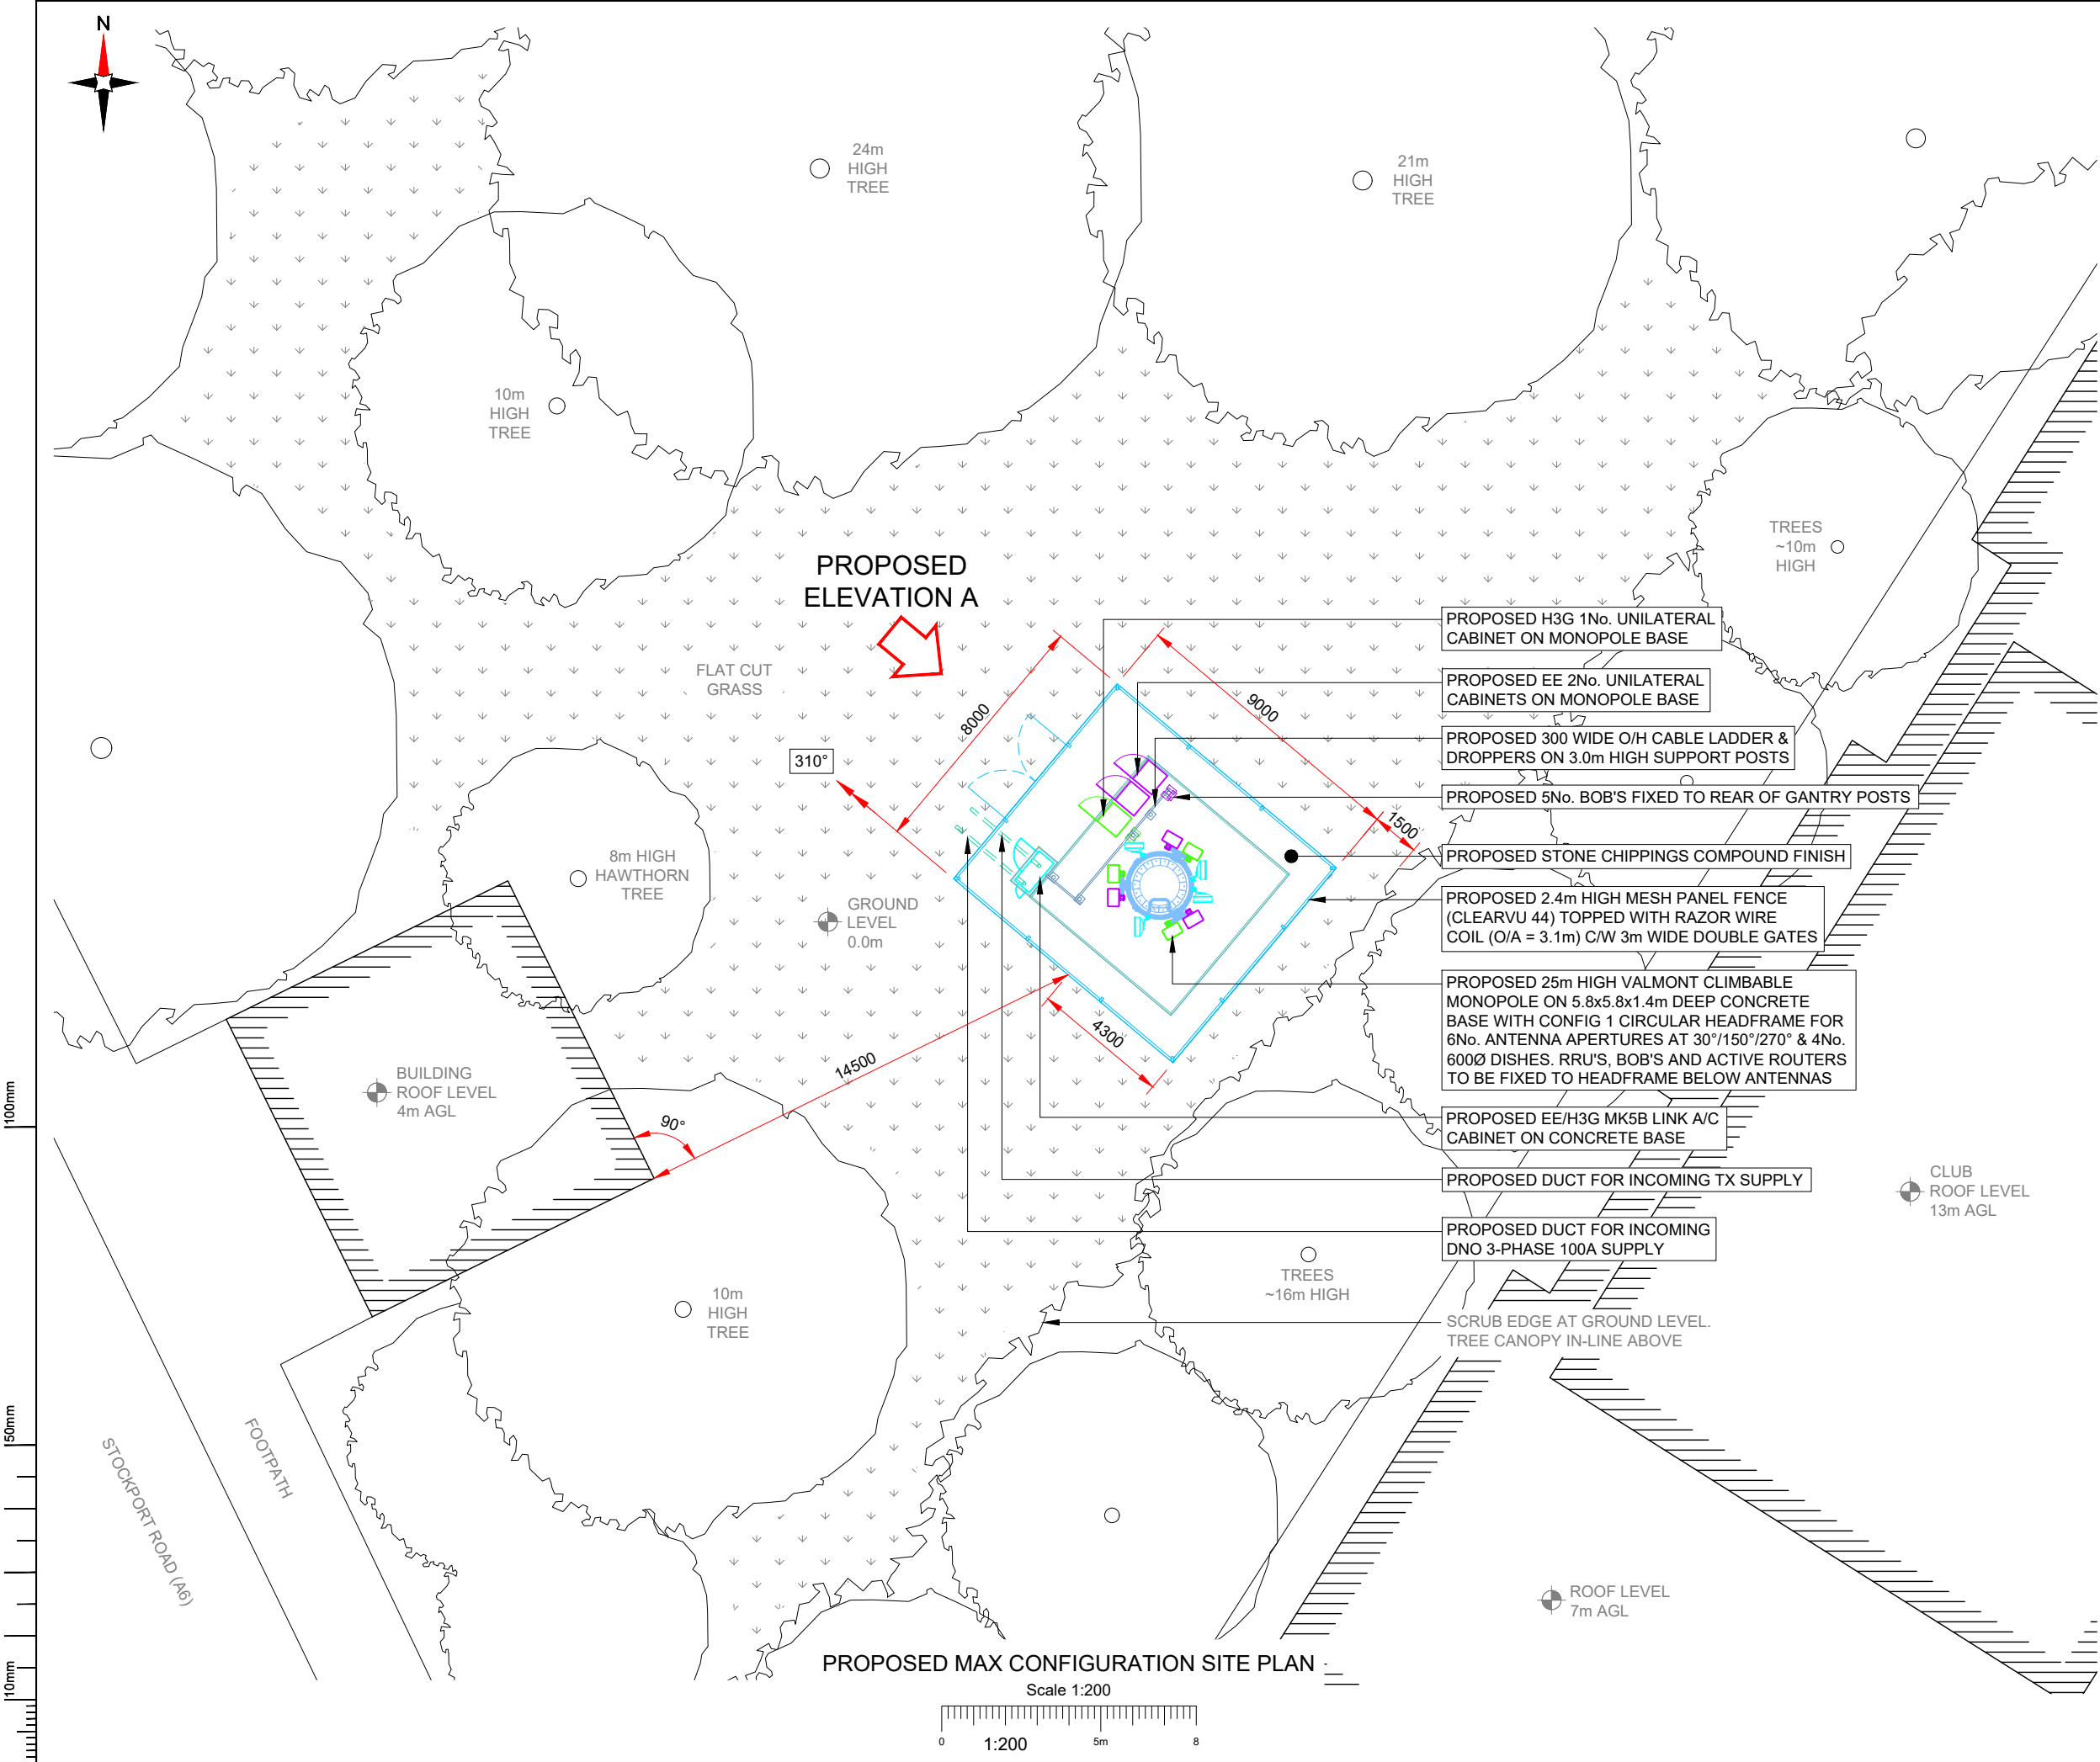

NOTES:

1. ALL DIMENSIONS IN MM UNLESS OTHERWISE NOTED.

SHARED CONFIGURATION SITE	
RF CONFIG	S1A

Master: M001	MBNL / EE / H3G:	Project: NTQ	Purpose of Issue: Planning	Issue: A
Date: 10/08/23	Revision / Upgrade Description:			
Drawn: J. BOOTE	First Issue			
Checked: J. STOCKDALE				
Approved: C. BARGE				

Hutchison 3G UK Limited
Green Park, 450 Longwater Avenue,
Reading, RG30 3JR
Tel: 01285 765 000

H3G Base Station Information line:
0845 6043000
Available 8am-8pm Monday to Friday

Hatfield Business Park
Hatfield
Hertfordshire
AL10 9BW

Tel: 01707 315000
Fax: 01707 319001

Mobile Broadband Network Limited
Sixth Floor, Thames Tower, Station Road, Reading, RG1 1LX

Unit 27F-G
Hartlebury Trading Estate
Crown Lane
Hartlebury
Worcestershire
DY10 4JD

Site Name: CROWCROFT PARK

Site ID: 1702793

Address: CROWCROFT PARK
STOCKPORT ROAD,
LEVENSHULME,
GREATER MANCHESTER,
M12 4QE

Title: 215 PROPOSED MAX CONFIGURATION
SITE PLAN

Project: NTQ

Purpose of Issue: GENERAL ARRANGEMENT


EE Cell ID: 96712	MBNL Cell ID: MAN665	3UK Cell ID: M2811
----------------------	-------------------------	-----------------------

Master Drawing No: 1702793_MAN665_96712_M2811_M001	Issue: A
---	-------------

100mm

50mm

10mm

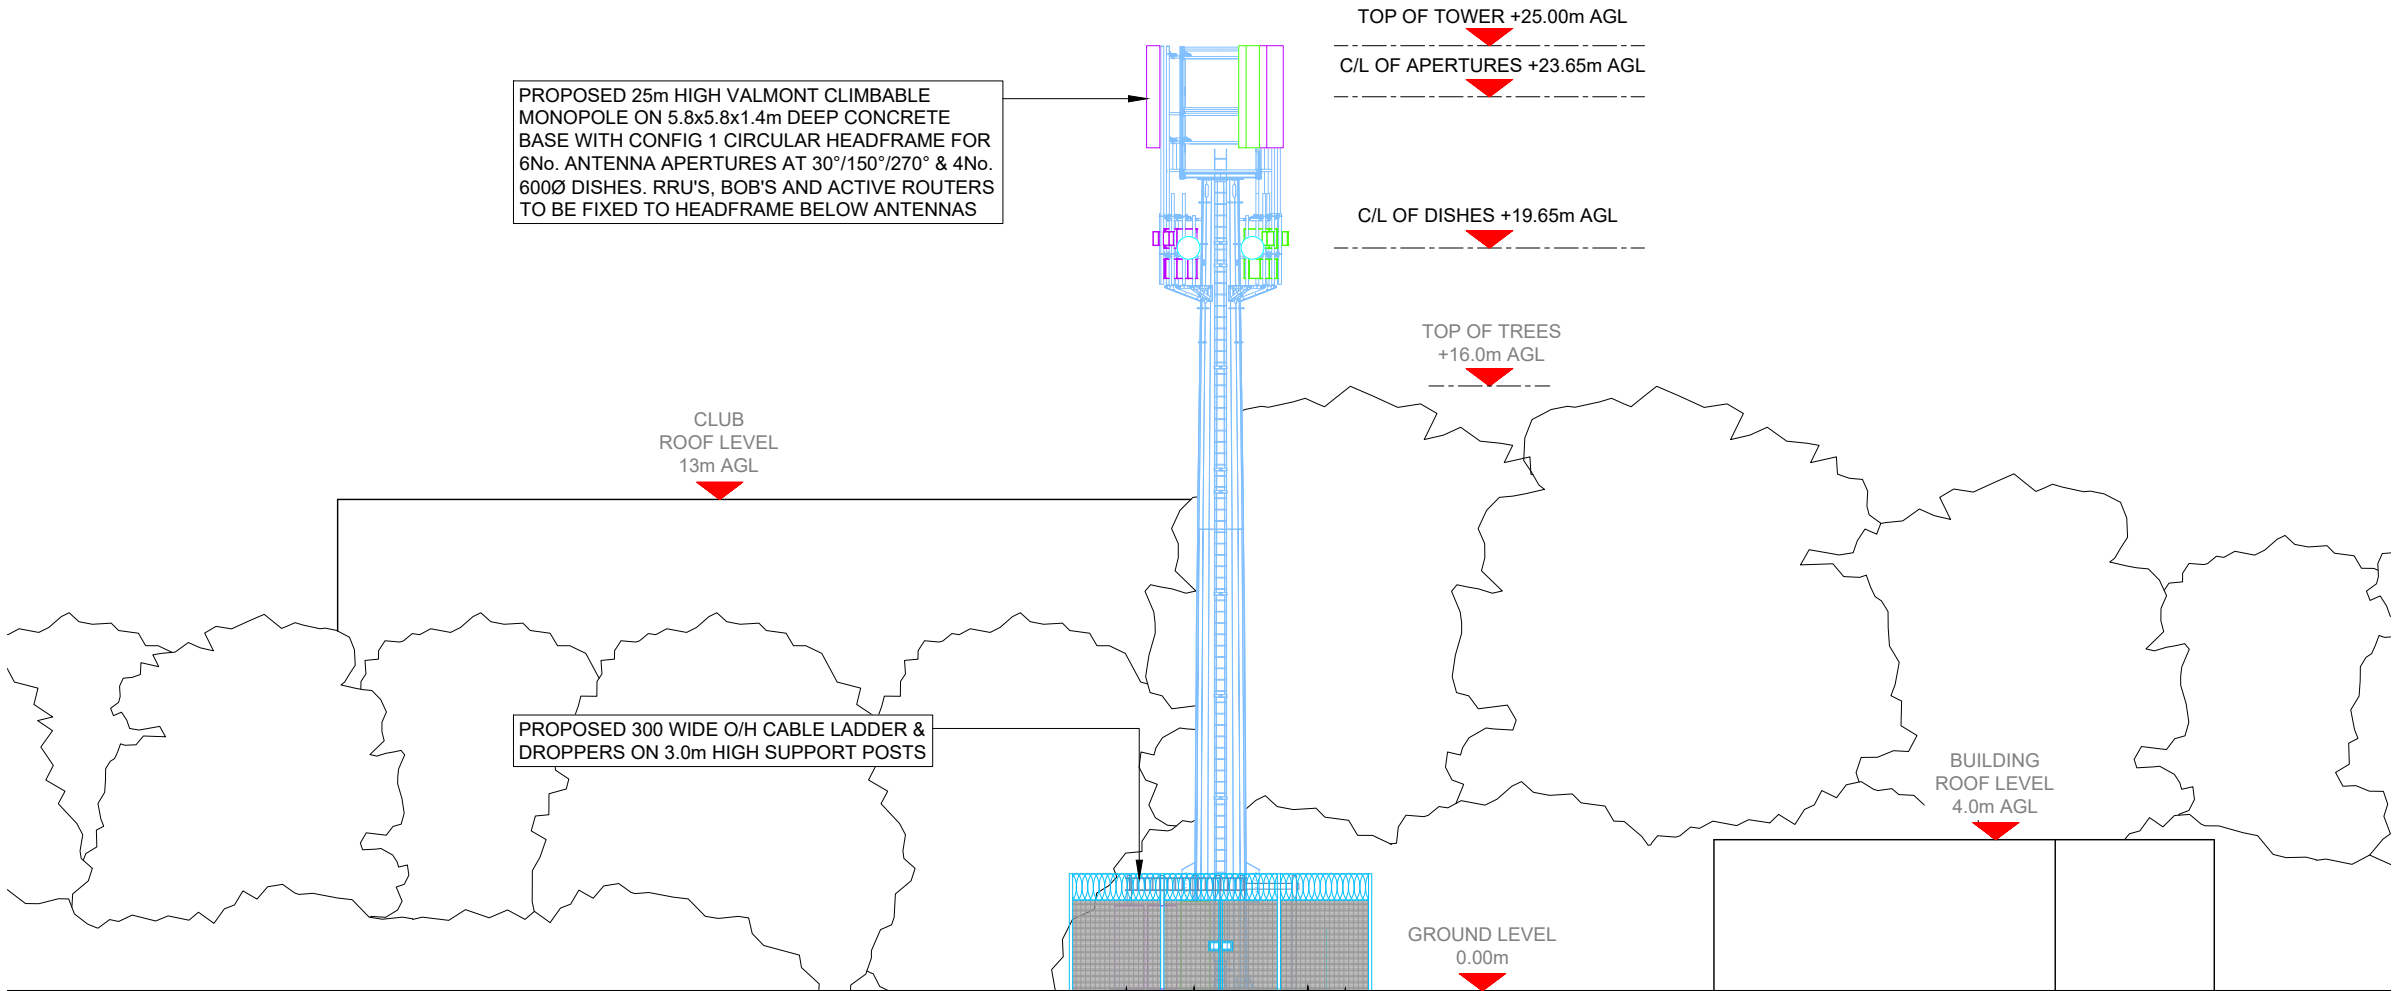

PROPOSED 25m HIGH VALMONT CLIMBABLE MONOPOLE ON 5.8x5.8x1.4m DEEP CONCRETE BASE WITH CONFIG 1 CIRCULAR HEADFRAME FOR 6No. ANTENNA APERTURES AT 30°/150°/270° & 4No. 6000 DISHES. RRU'S, BOB'S AND ACTIVE ROUTERS TO BE FIXED TO HEADFRAME BELOW ANTENNAS

PROPOSED 300 WIDE O/H CABLE LADDER & DROPPERS ON 3.0m HIGH SUPPORT POSTS

PROPOSED EE 2No. UNILATERAL CABINETS ON MONOPOLE BASE

PROPOSED H3G 1No. UNILATERAL CABINET ON MONOPOLE BASE

PROPOSED 2.4m HIGH MESH PANEL FENCE (CLEARVU 44) TOPPED WITH RAZOR WIRE COIL (O/A = 3.1m) C/W 3m WIDE DOUBLE GATES

PROPOSED EE/H3G MK5B LINK A/C CABINET ON CONCRETE BASE

PROPOSED MAX CONFIGURATION ELEVATION A

Scale 1:200



NOTES:

1. ALL DIMENSIONS IN MM UNLESS OTHERWISE NOTED.

SHARED CONFIGURATION SITE

RF CONFIG

S1A

Master:	MBNL / EE / H3G:	Project:	Purpose of Issue:	Issue:
M001	MBNL	NTQ	Planning	A
Date:	10/08/23	Revision / Upgrade Description:		
Drawn:	J. BOOTE	First Issue		
Checked:	J. STOCKDALE			
Approved:	C. BARGE			



Hutchison 3G UK Limited
Green Park, 450 Longwater Avenue,
Reading, RG30 3UR
Tel: 01628 765 000

H3G Base Station Information line:
0845 6043000
Available 8am-8pm Monday to Friday



Hatfield Business Park
Hatfield
Hertfordshire
AL10 9BW
Tel: 01707 315000
Fax: 01707 319001



Mobile Broadband Network Limited
Sixth Floor, Thames Tower, Station Road, Reading, RG1 1LX



Unit 27F-G
Hartlebury Trading Estate
Crown Lane
Hartlebury
Worcestershire
DY10 4JD

Site Name:	CROWCROFT PARK		
Site ID:	1702793		
Address:	CROWCROFT PARK STOCKPORT ROAD, LEVENSHULME, GREATER MANCHESTER, M12 4QE		
Title:	265 PROPOSED MAX CONFIGURATION ELEVATION A		
Project:	NTQ		
Purpose of Issue:	GENERAL ARRANGEMENT		
EE Cell ID:	96712	MBNL Cell ID:	MAN665
3UK Cell ID:	M2811		
Master Drawing No:	1702793_MAN665_96712_M2811_M001		Issue: A