


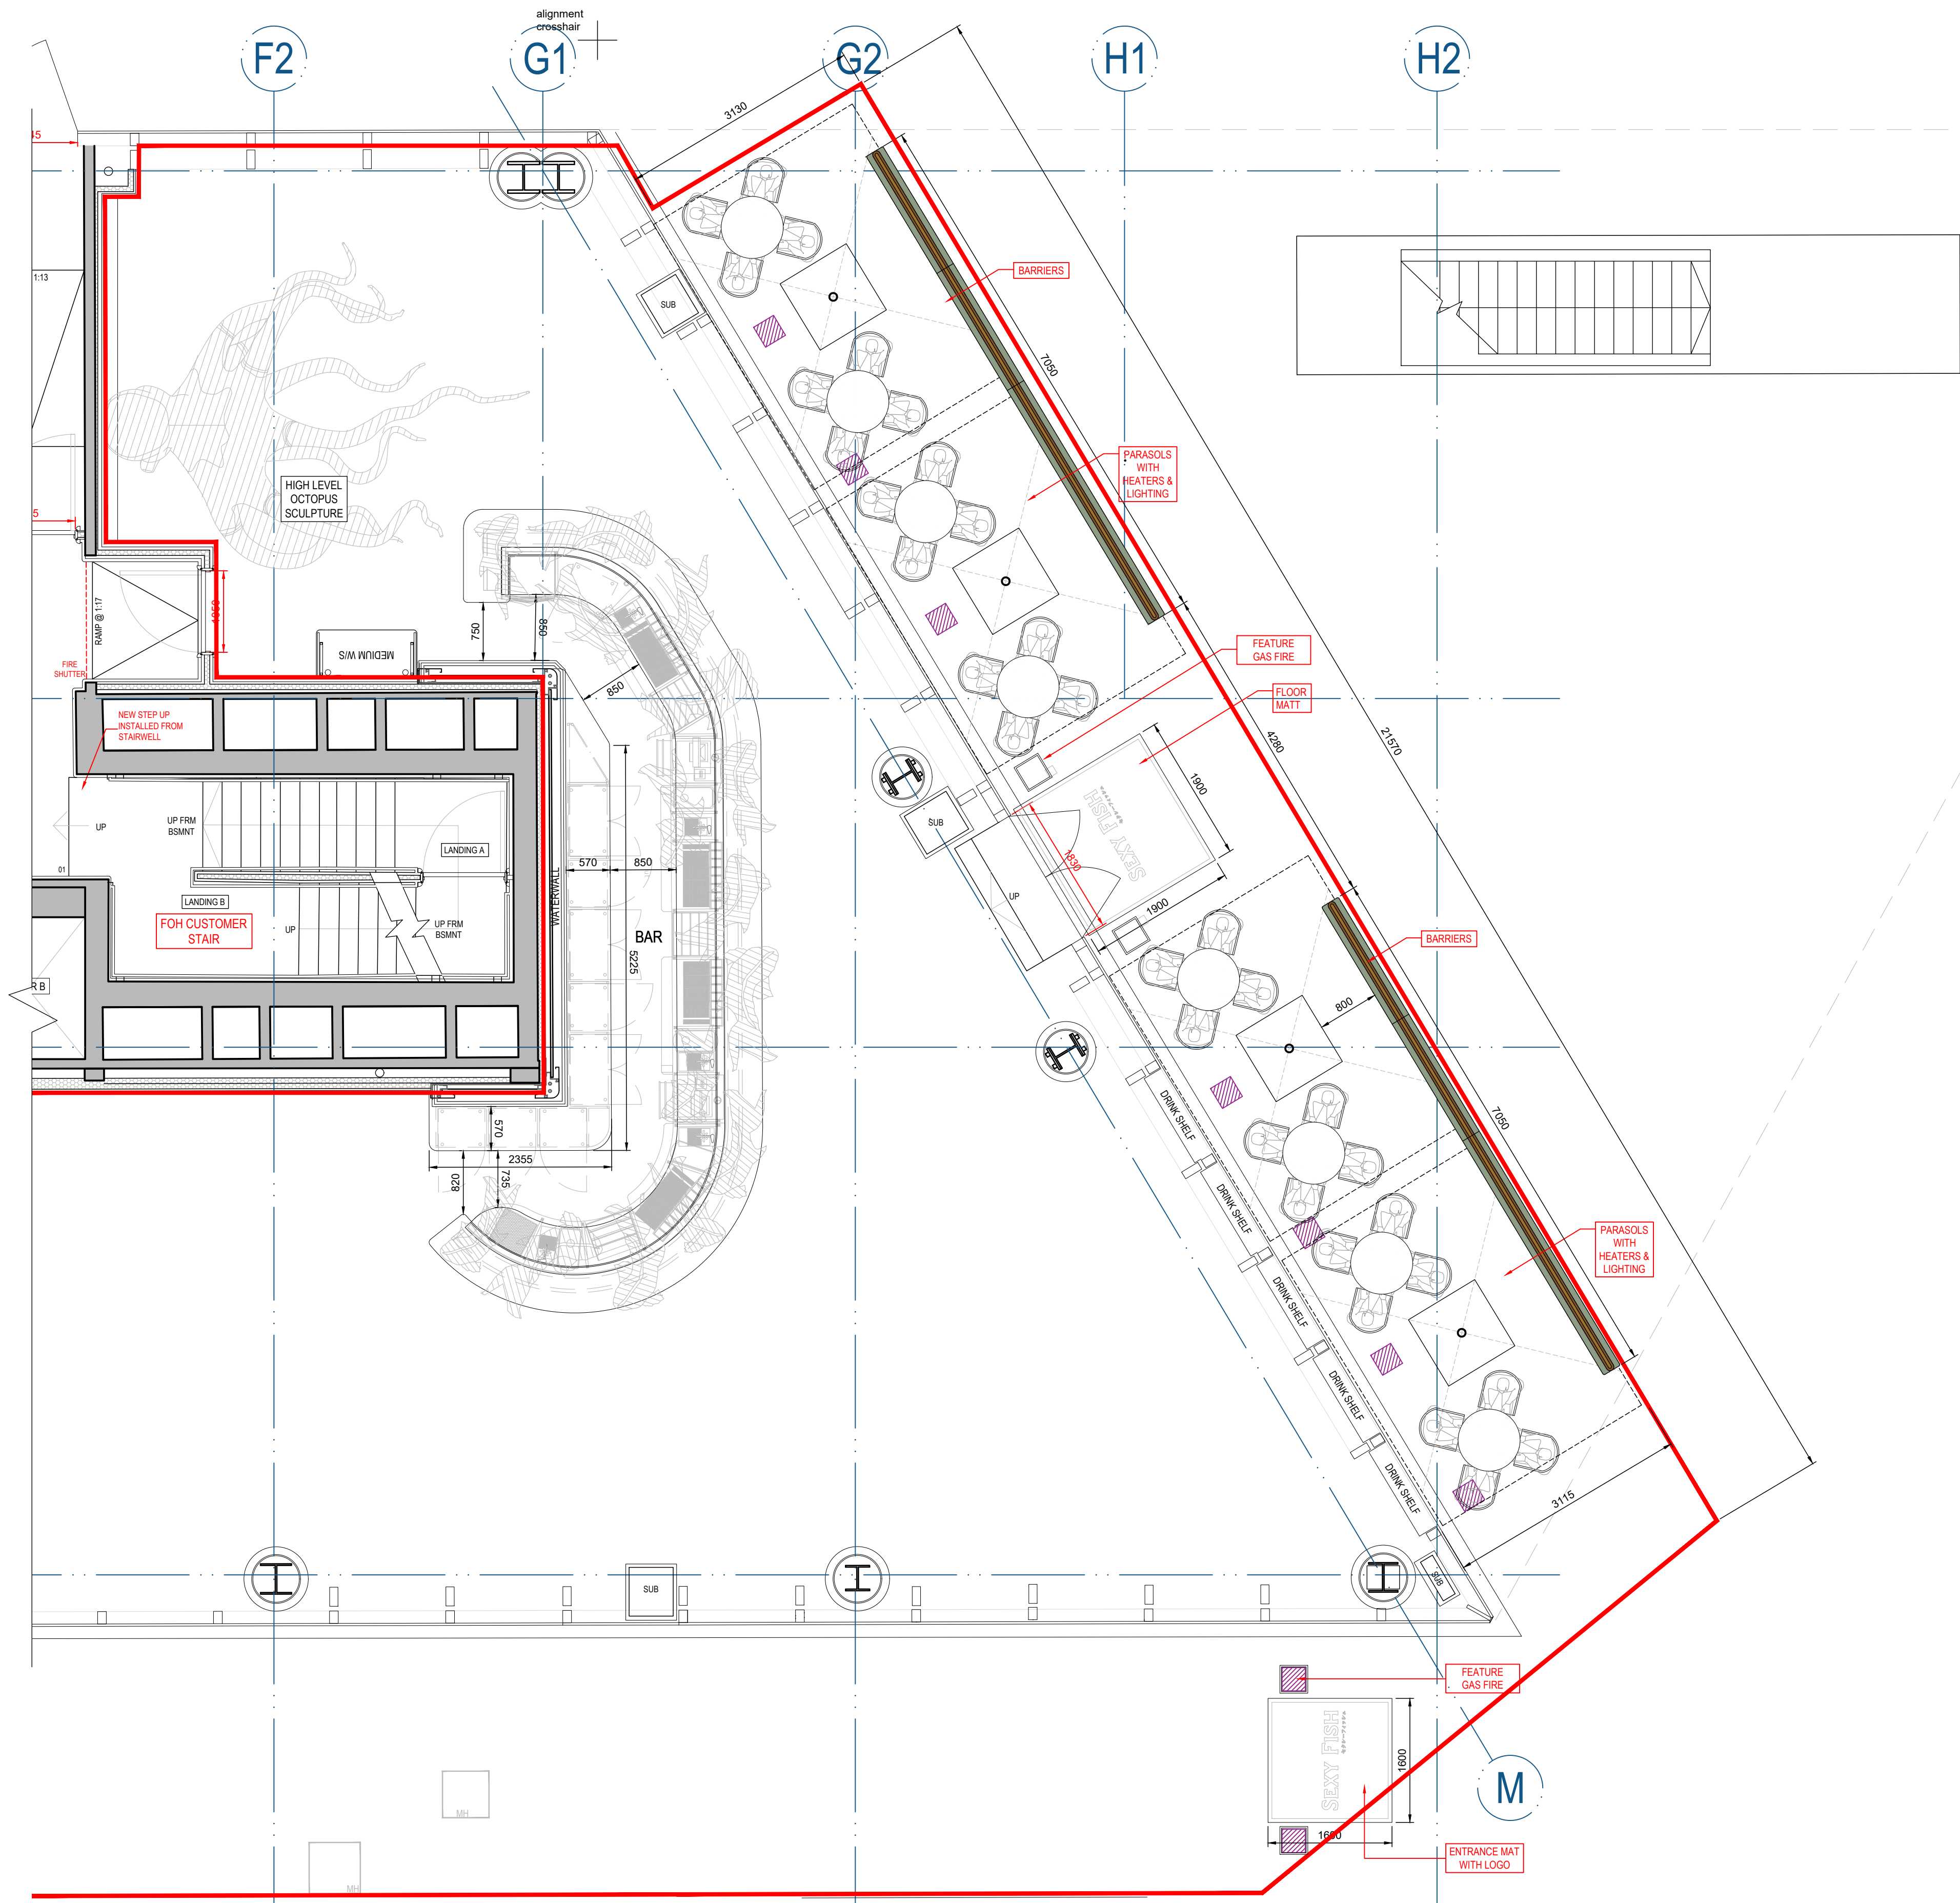

PROPOSED GROUND FLOOR PLAN - PART PLAN
AREA - 602m² / 6477ft²
EXTERNAL 32 NO.

Red line indicates Licensed Premises

	FLOOR BOXES WITHIN EXISTING PAVING FOR POWER
	LOUVRE 0801 SIDE CHAIR, POWDER COATED TO MATCH - LITTLE GREEN, 'AQUAMARINE 138' (THE CONTRACT CHAIR CO.)
	ELLIOT SMALL DINING TABLE BASE & TOP - 800MM DIAMETER, POWDER COATED TO MATCH - LITTLE GREEN, 'AQUAMARINE 138' (THE CONTRACT CHAIR CO.)
	TIMBER BARRIERS PAINTED LITTLE GREEN, 'AQUAMARINE 138' WITH LINED OAK HANDLE RAIL AND BRASS LETTERING.
	PLANIKA - FARO GAS OUTDOOR FREESTANDING GLASS AND STEEL FIREPLACE (ARCHI PRODUCTS)
	PARASOL, MDT-TEX - TYPE T - LARGE PARASOL (34MM) WITH INTERNAL LIGHTING & HEATING. DARK GREY BASE ON CASTORS, PARASOL FABRIC TO MATCH EXTERNAL AWANING, DICKSONS 'ORC 0003 VERT' (MDT-TEX)
	ENTRANCE MAT WITH SIGNAGE (CALABASH)



TABLE & CHAIRS REFERENCE IMAGE



GAS HEATER REFERENCE IMAGE



ENTRANCE MAT REFERENCE IMAGE




PARASOL REFERENCE IMAGE



PARASOL - INTERNAL HEATERS AND LIGHTING - REFERENCE IMAGE



BARRIER REFERENCE IMAGE

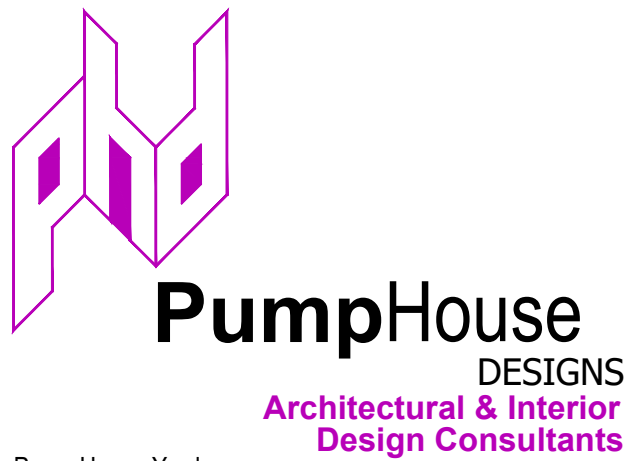

Pump House Yard
The Green
Sedlescombe
East Sussex
TN33 0QA
info@pumphousedesigns.co.uk
www.pumphousedesigns.co.uk
T: 01424 871120

F			
E			
D			
C			
B			
A	MINOR UPDATES	AT	13.09.23

SEXY FISH - MANCHESTER
2 SPINNINGFIELDS SQUARE
MANCHESTER
M3 3AE

PROPOSED EXTERNAL SEATING - DETAILS

DRAWN BY - C MILLGATE
DATE - AUGUST 2023
SCALE - 1:50 @A1

DRAWING No. 7330 / 238 / A

