

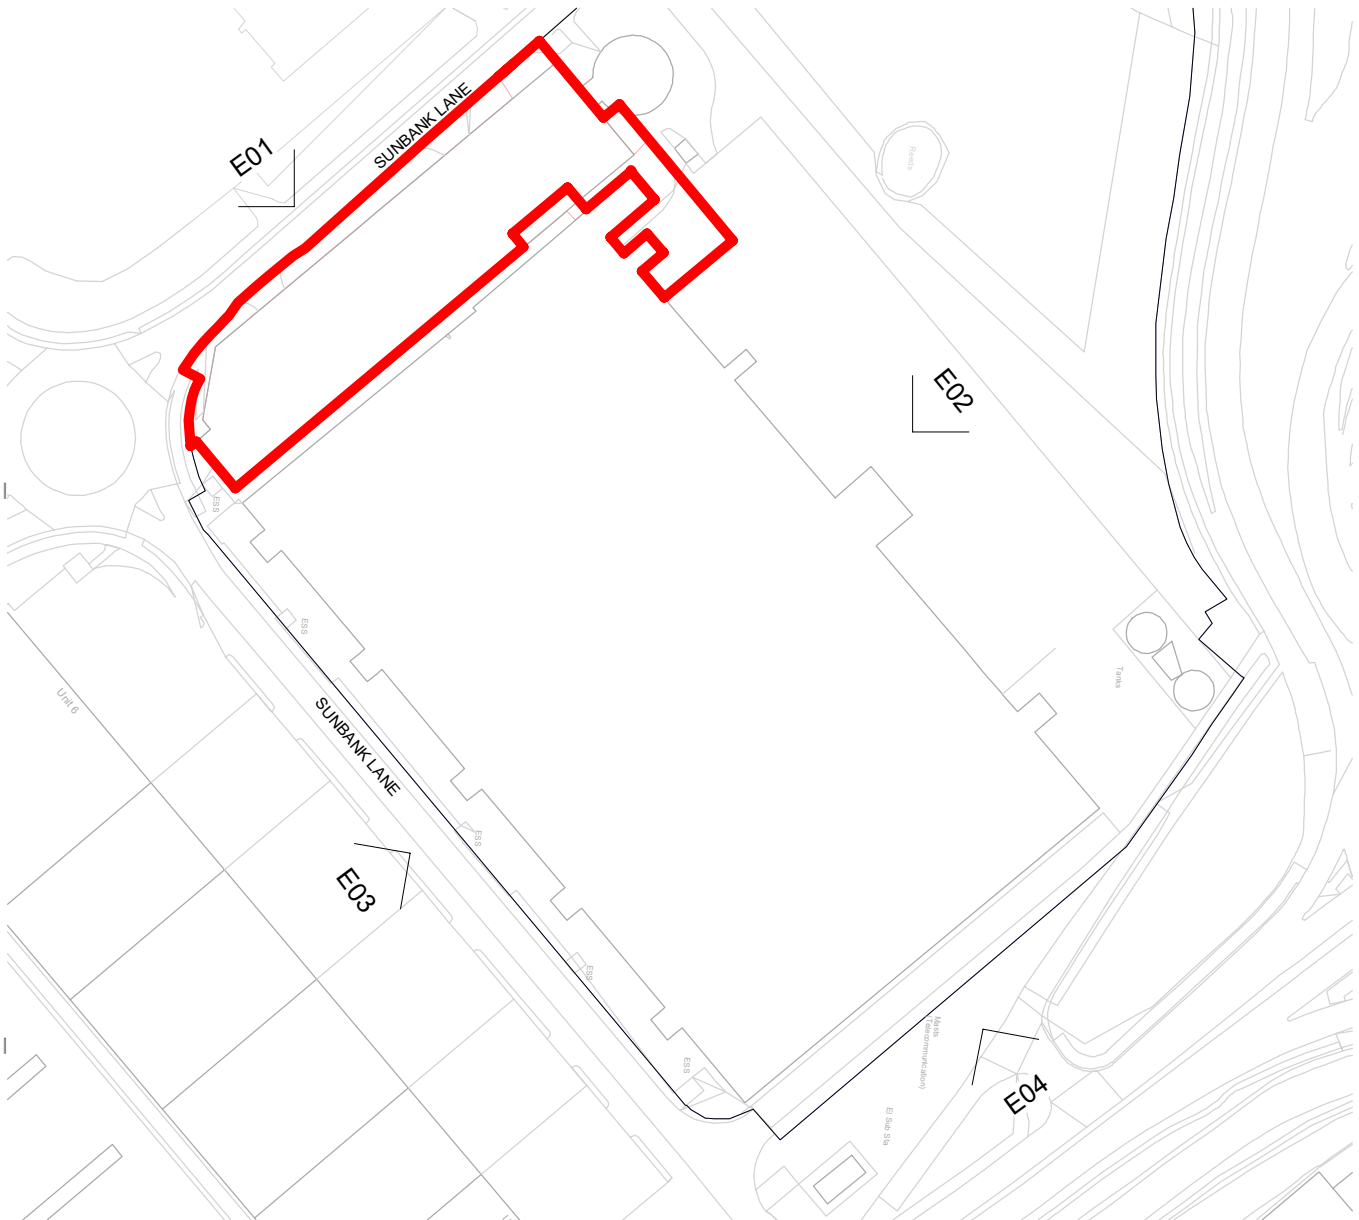


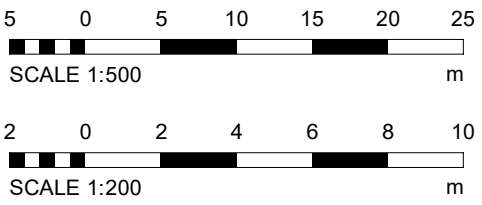


SITE LOCATION PLAN
1 : 2000


PROPOSED NEW LEVEL ACCESS RAMP
AND "SALLY PORT" AS PER
2006 AND **2007** DRAWINGS

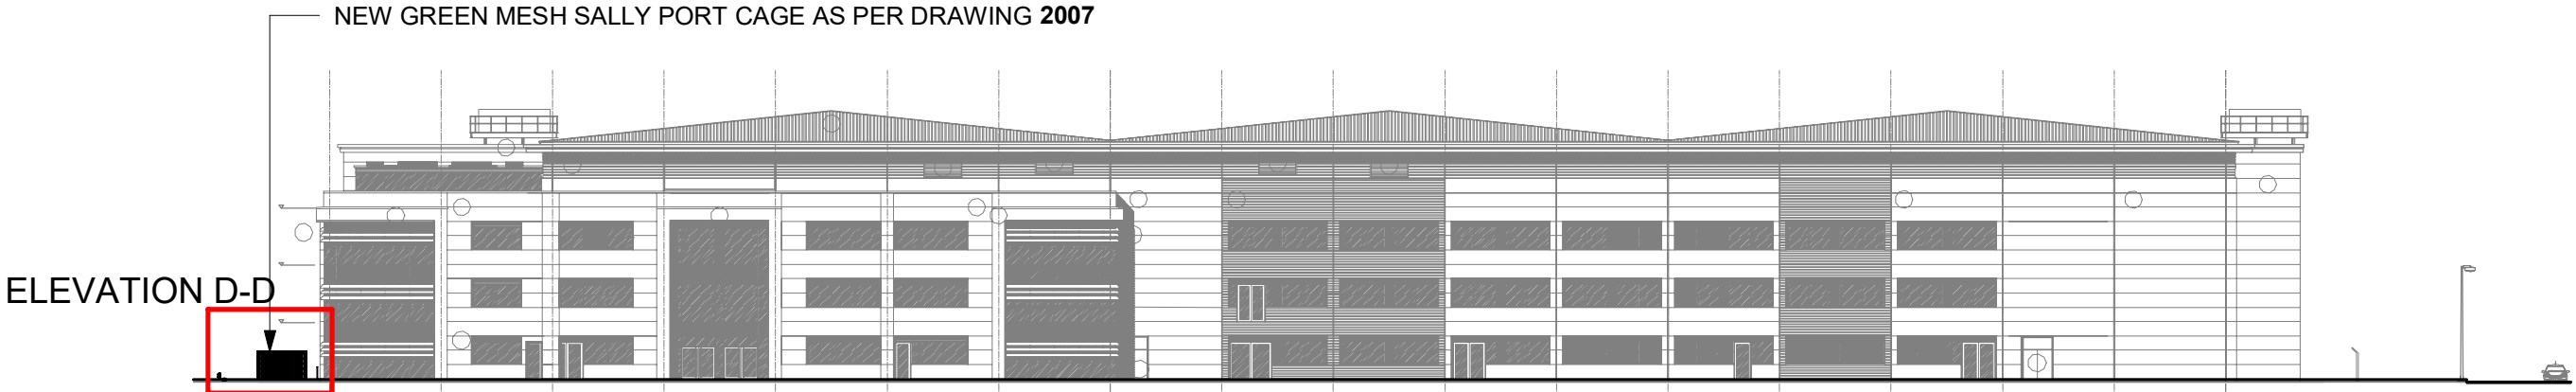


E01 SOUTH WEST ELEVATION AS PROPOSED
(WITHOUT CAR PARK)
1:500

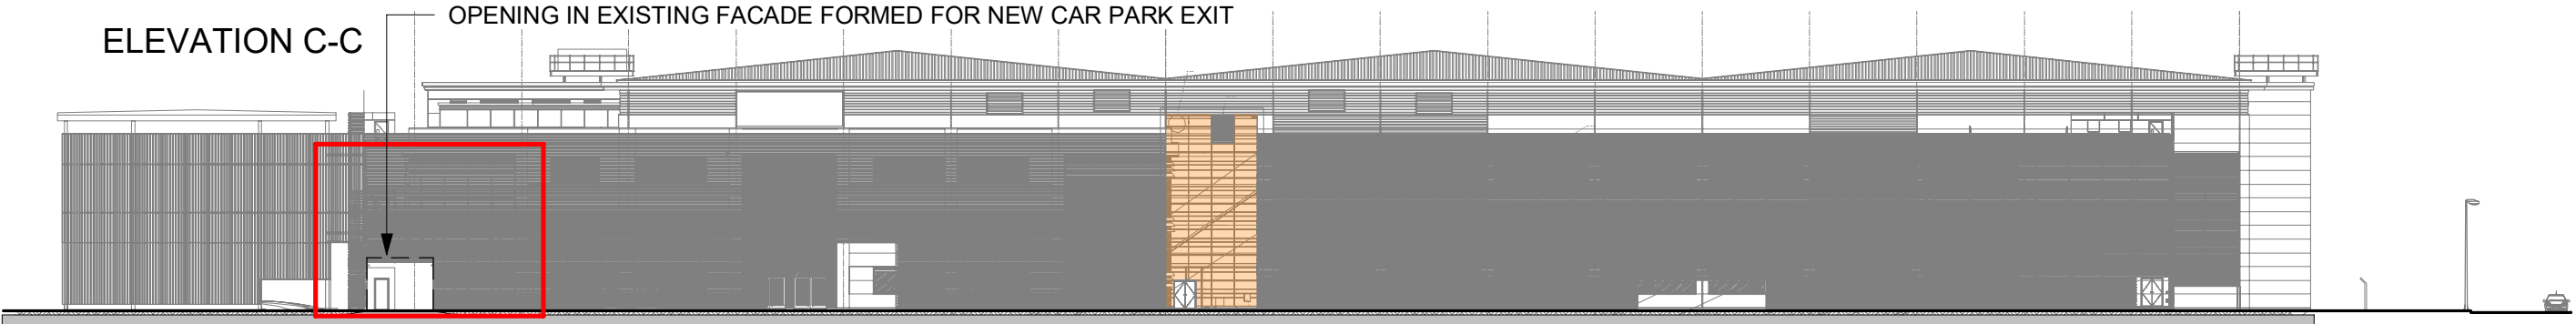


E01 SOUTH WEST ELEVATION AS PROPOSED
(WITH CAR PARK)
1:500

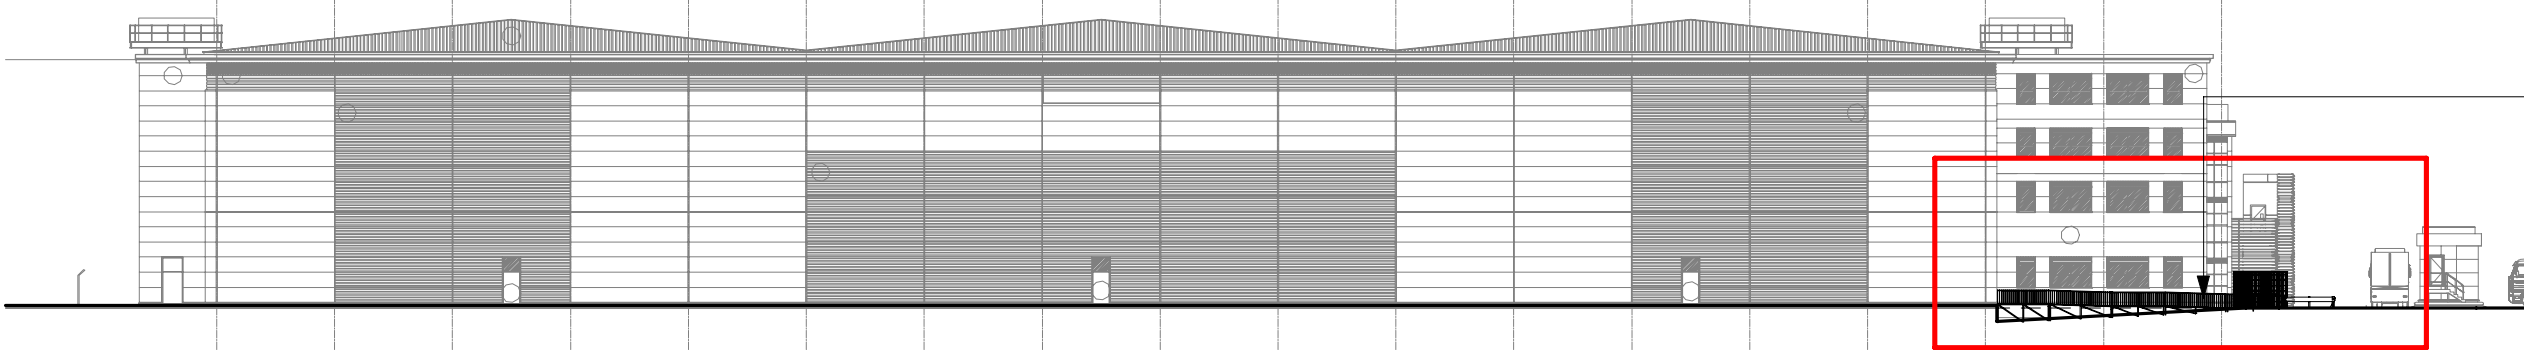

E02 NORTH EAST ELEVATION AS PROPOSED
1:500

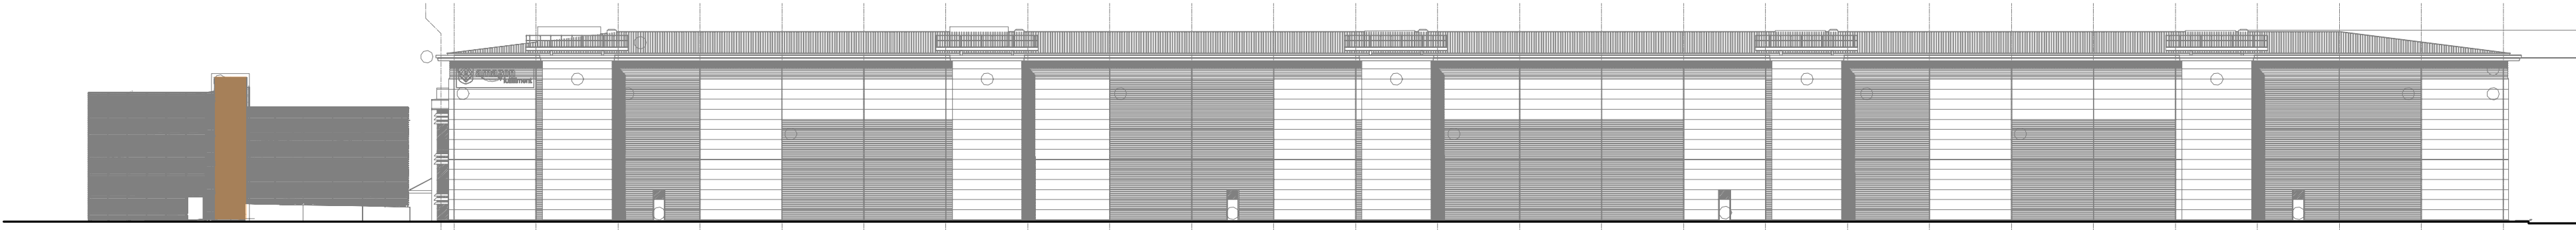


E03 SOUTH EAST ELEVATION AS PROPOSED
1:500

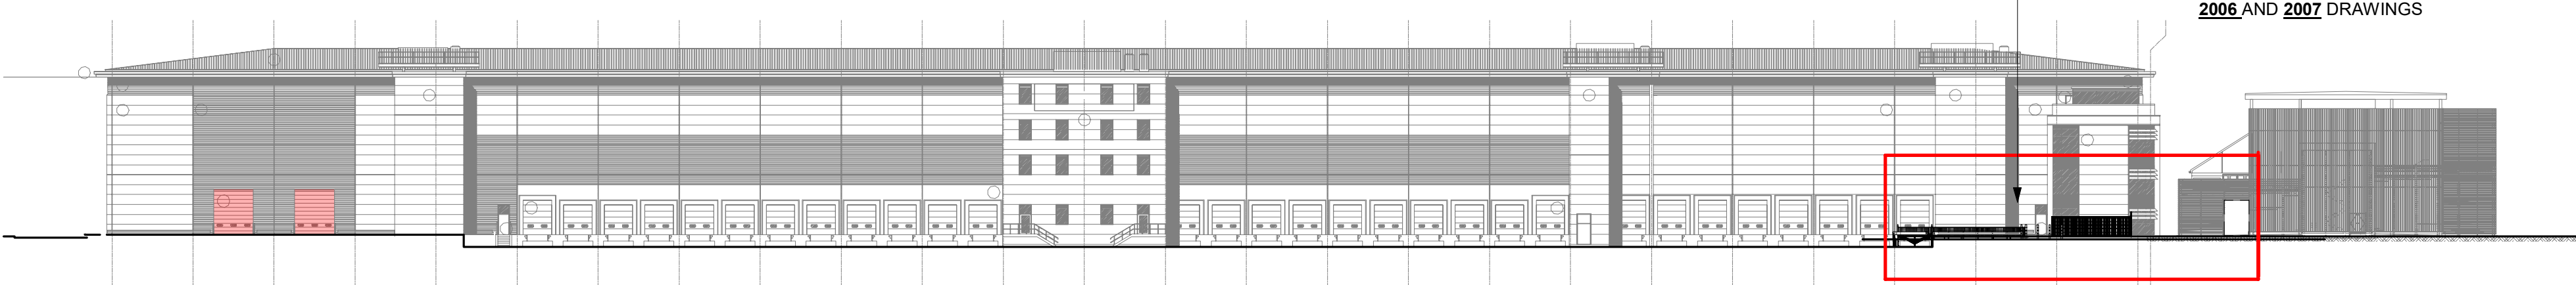

E04 NORTH EAST ELEVATION AS PROPOSED
1:500


ELEVATION A-A

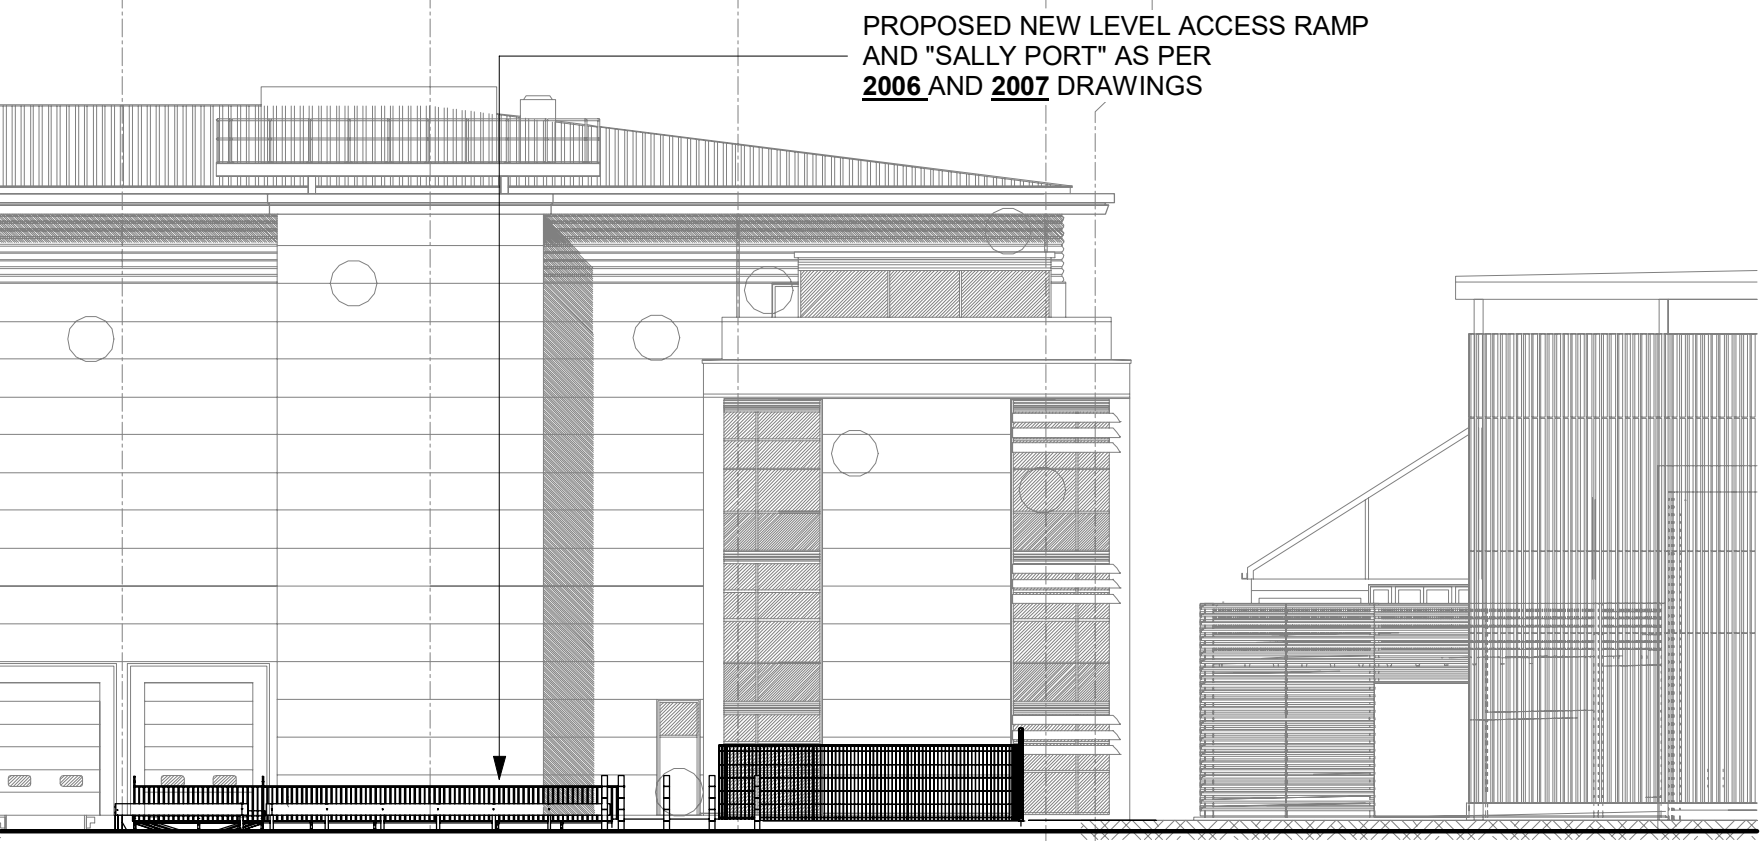


ELEVATION A-A AS PROPOSED
1 : 200



ELEVATION B-B AS PROPOSED
1 : 200

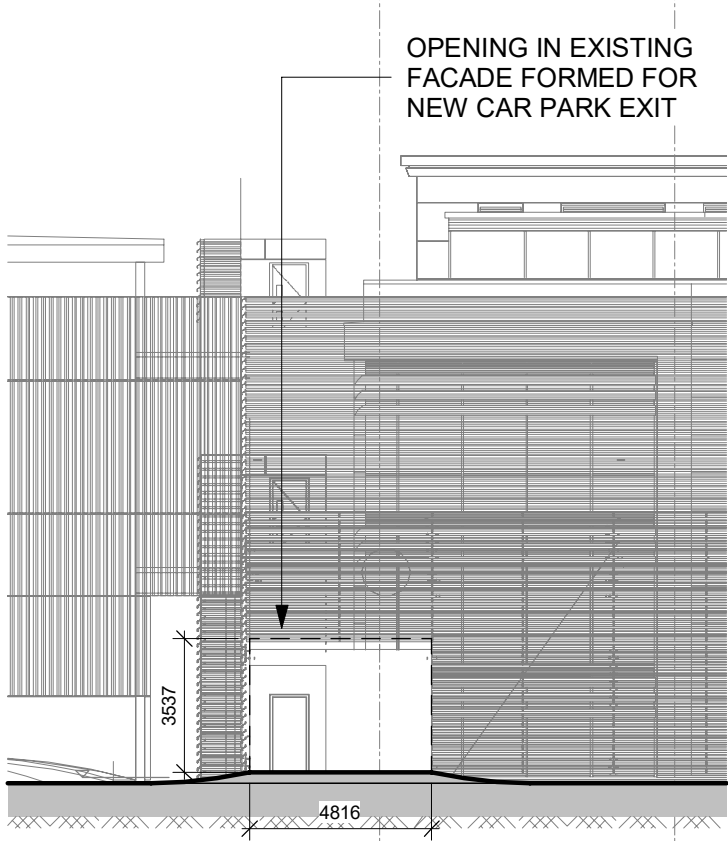

ELEVATION C-C AS PROPOSED
1 : 200

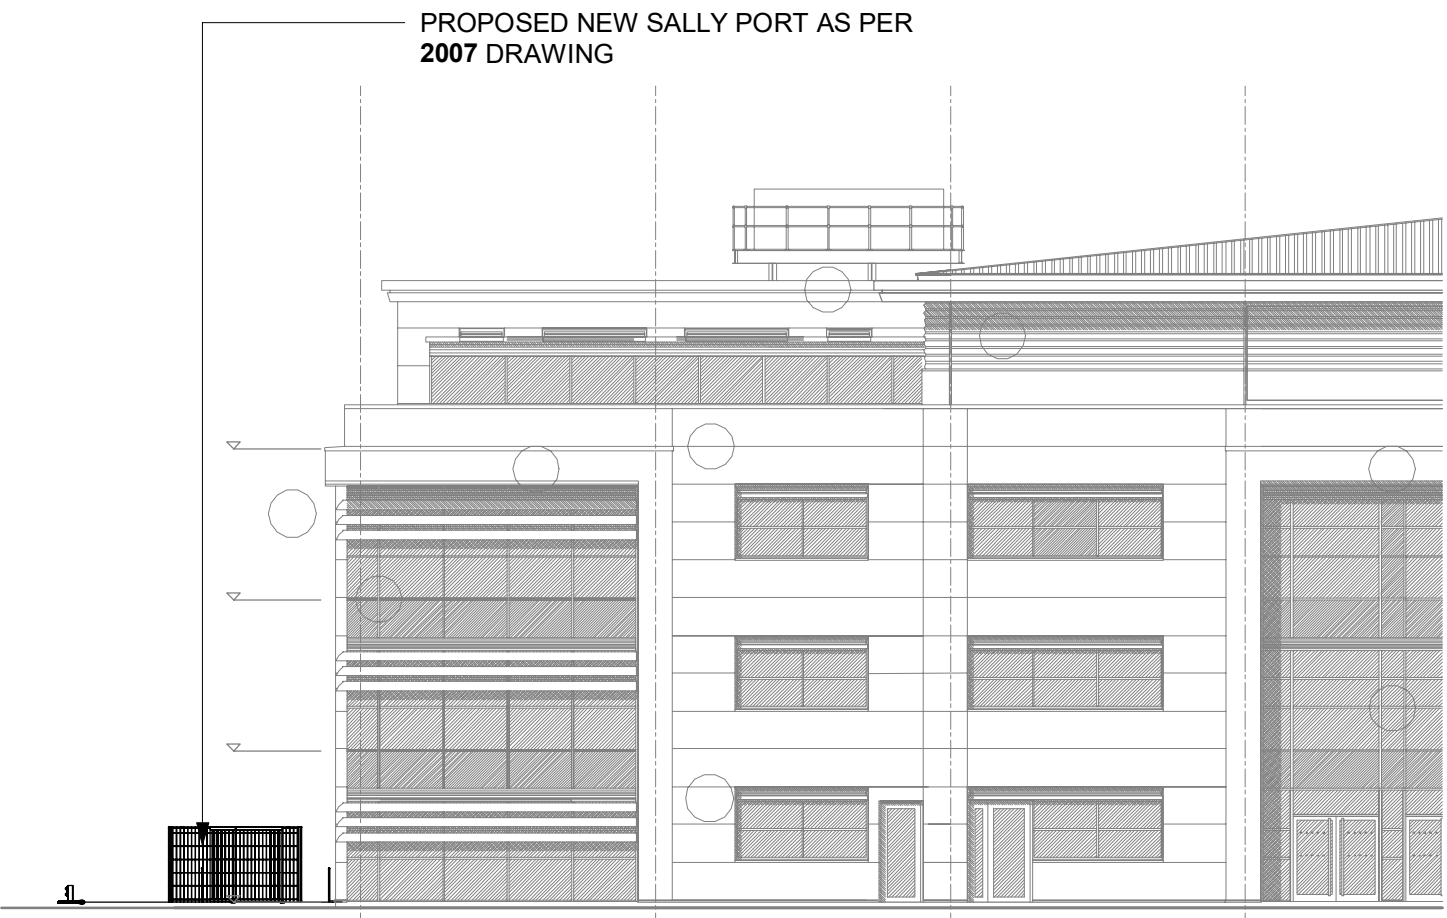

ELEVATION D-D AS PROPOSED
1 : 200

P06	ELEVATIONS UPDATED TO REFLECT SALLY PORT CHANGES	30.10.23	CAB	NMC
P05	UPDATES FOLLOWING CONSULTANT REVIEW	17.10.23	CAB	NMC
P04	UPDATES ADDED FOLLOWING DWD REVIEW	04.10.23	CAB	NMC
P03	ISSUE FOR CLIENT REVIEW	29.09.23	CAB	NMC
P02	DESIGN UPDATES FOLLOWING CLIENT REVIEW	28.09.23	CAB	NMC
P01	FIRST ISSUE	22.09.23	CAB	NMC
Rev	Description	Date	Dm	Cld

Status

PLANNING

SMR

SMALLEY MARSEY RISPIN

ARCHITECTS

The Exchange Station Parade Harrogate HG1 1TS
01423 707 757 admin@smrarchitects.co.uk

Project

PROJECT VOLTA, MAN1

Client

amazon

Drawing Title

ELEVATIONS AS PROPOSED

Proj Ref	Origin	Zone	Level	Type	Role	Num	Status	Rev
7742	- SMR	- 01	- 00	- DR	- A	- 2005	- S3	- P06
SMR Job Ref	Sheet			Scale		Drawn		
7742-01-2005	A1			NOTED		CAB		