



VISUAL SCALE 1:100 @ A3

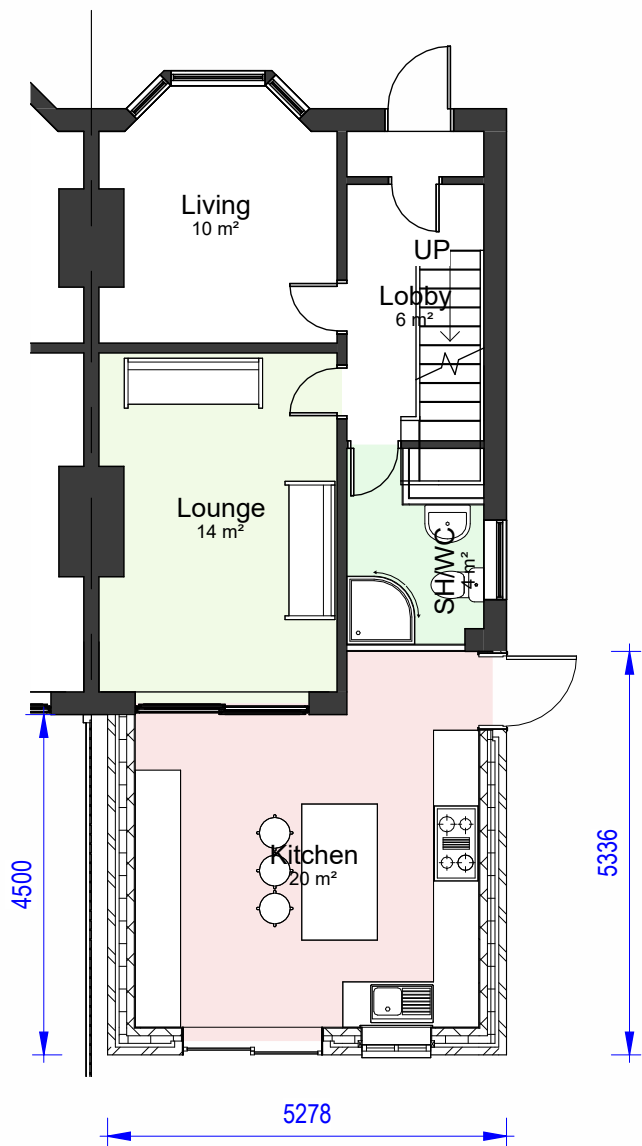


00-P-Ground Floor
1 : 100

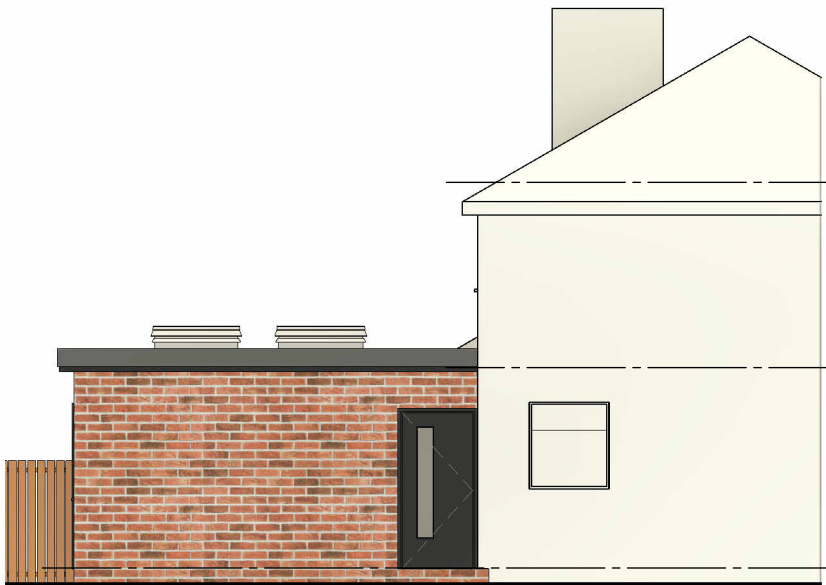

01_P-Elevation
1 : 100



02_P-Elevation
1 : 100

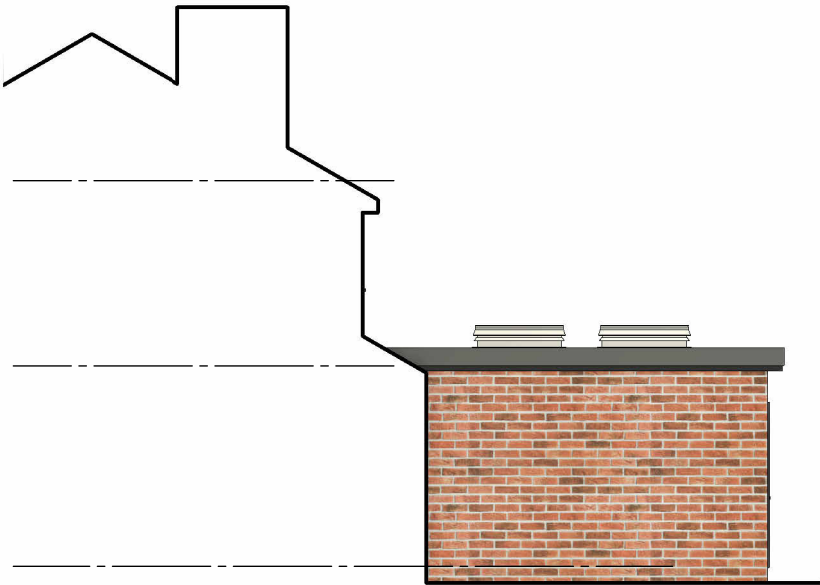

03_P-Elevation
1 : 100

All new proposed materials to be similar or match existing

COPYRIGHT © ALL RIGHTS RESERVED BY VIKAS ALYAS LTD. DO NOT SCALE FROM DRAWING. DRAWING INDICATES DESIGN INTENT ONLY. REPORT ANY DISCREPANCIES TO CLIENT / VA LTD. NOT TO BE USED FOR CONSTRUCTION UNLESS STATED SO. TO BE READ IN CONJUNCTION WITH OTHER DRAWINGS OR SPECIFICATION WHERE PROVIDED.

ARCHITEK

BUILDING DESIGN CONSULTANCY

0161 511 8479

vikas@architek.uk

916 Stockport Road, Levenshulme, Manchester, M19 3AB

No.	Description	Date
P1	Issue to Planning	26.04.2023

PROJECT		ADDRESS		CLIENT		
Single storey rear extension		1222_40 Talbot Rd, Manchester M14 6TB		Shahid Bhatti		
		SHEET		Date 12.04.2023	Project number 1222	Scale (@ A3) 1 : 100
Manchester City Council		PURPOSE OF ISSUE		Drawn by VA	DRAWING NUMBER A103	REV
Planning		Proposed Elevations and Floor Plan		Checked by VA		P1