



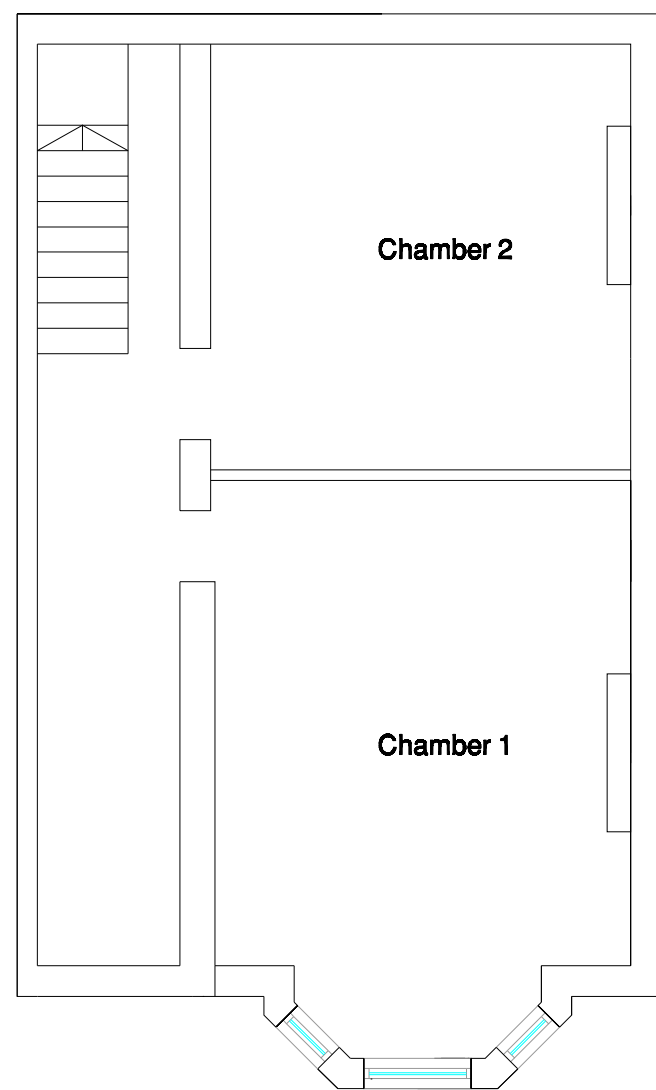

Basement Floor Plan

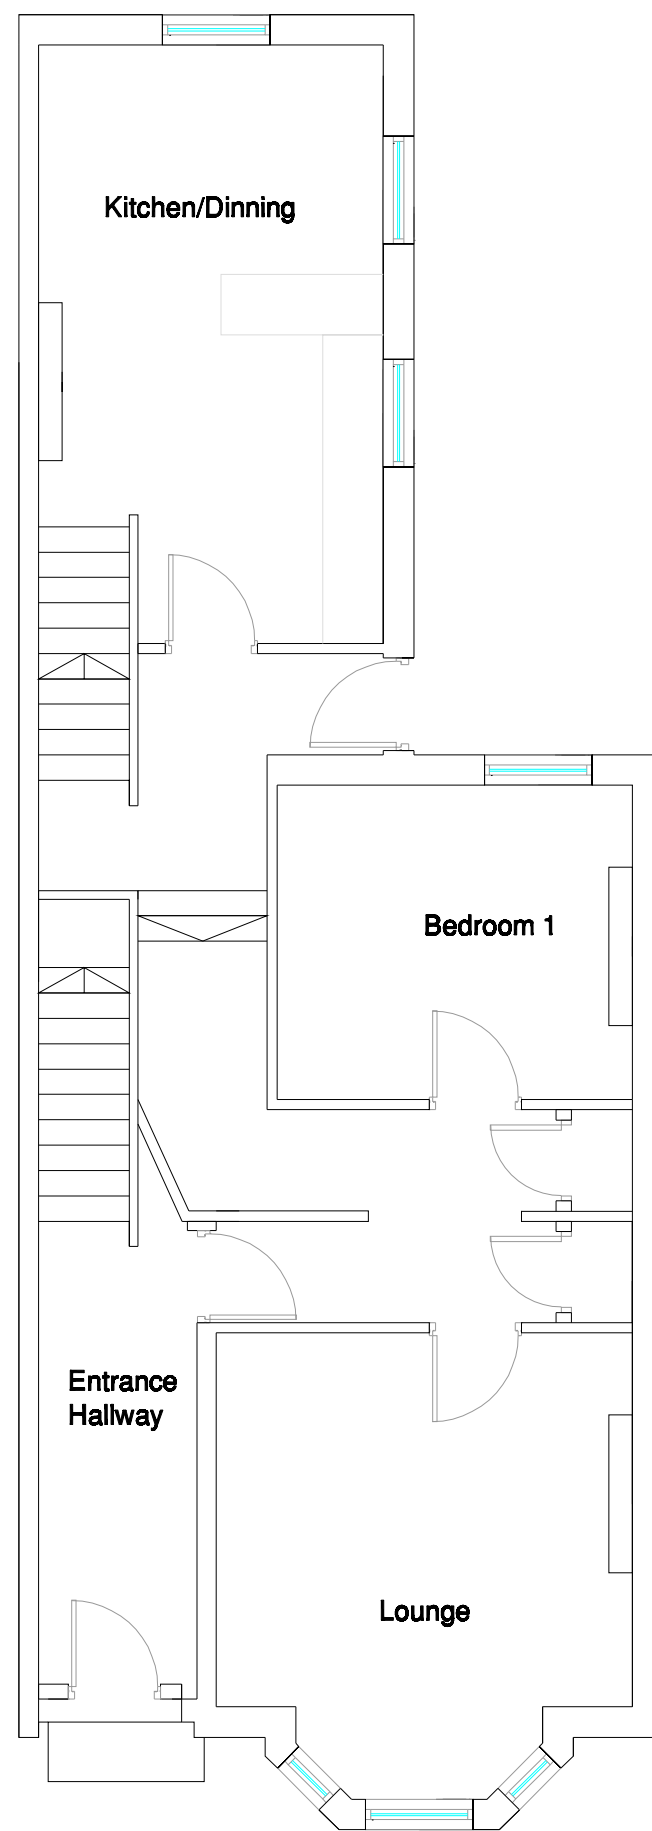


Ground Floor Plan



First Floor Plan



Second Floor Plan

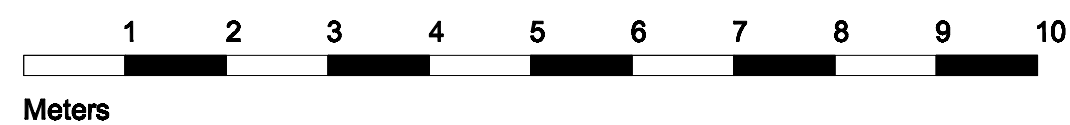

Existing Floor Plan

NOTES:

THIS IS NOT A CONSTRUCTION DRAWING.
Scale: NTS, ALL MEASUREMENTS MUST BE TAKEN ON SITE. DO NOT SCALE FROM THIS DRAWING.

Designed by --	Checked by XX	Approved by - date PRE-APPLICATION	File name 1009-12	Date 18/10/2023	Scale 1/100@A3
504 - WILMSLOW - RD			EXISTING-FLOORPLANS		
			SFM-01	Edition REV01	Sheet 60F8