
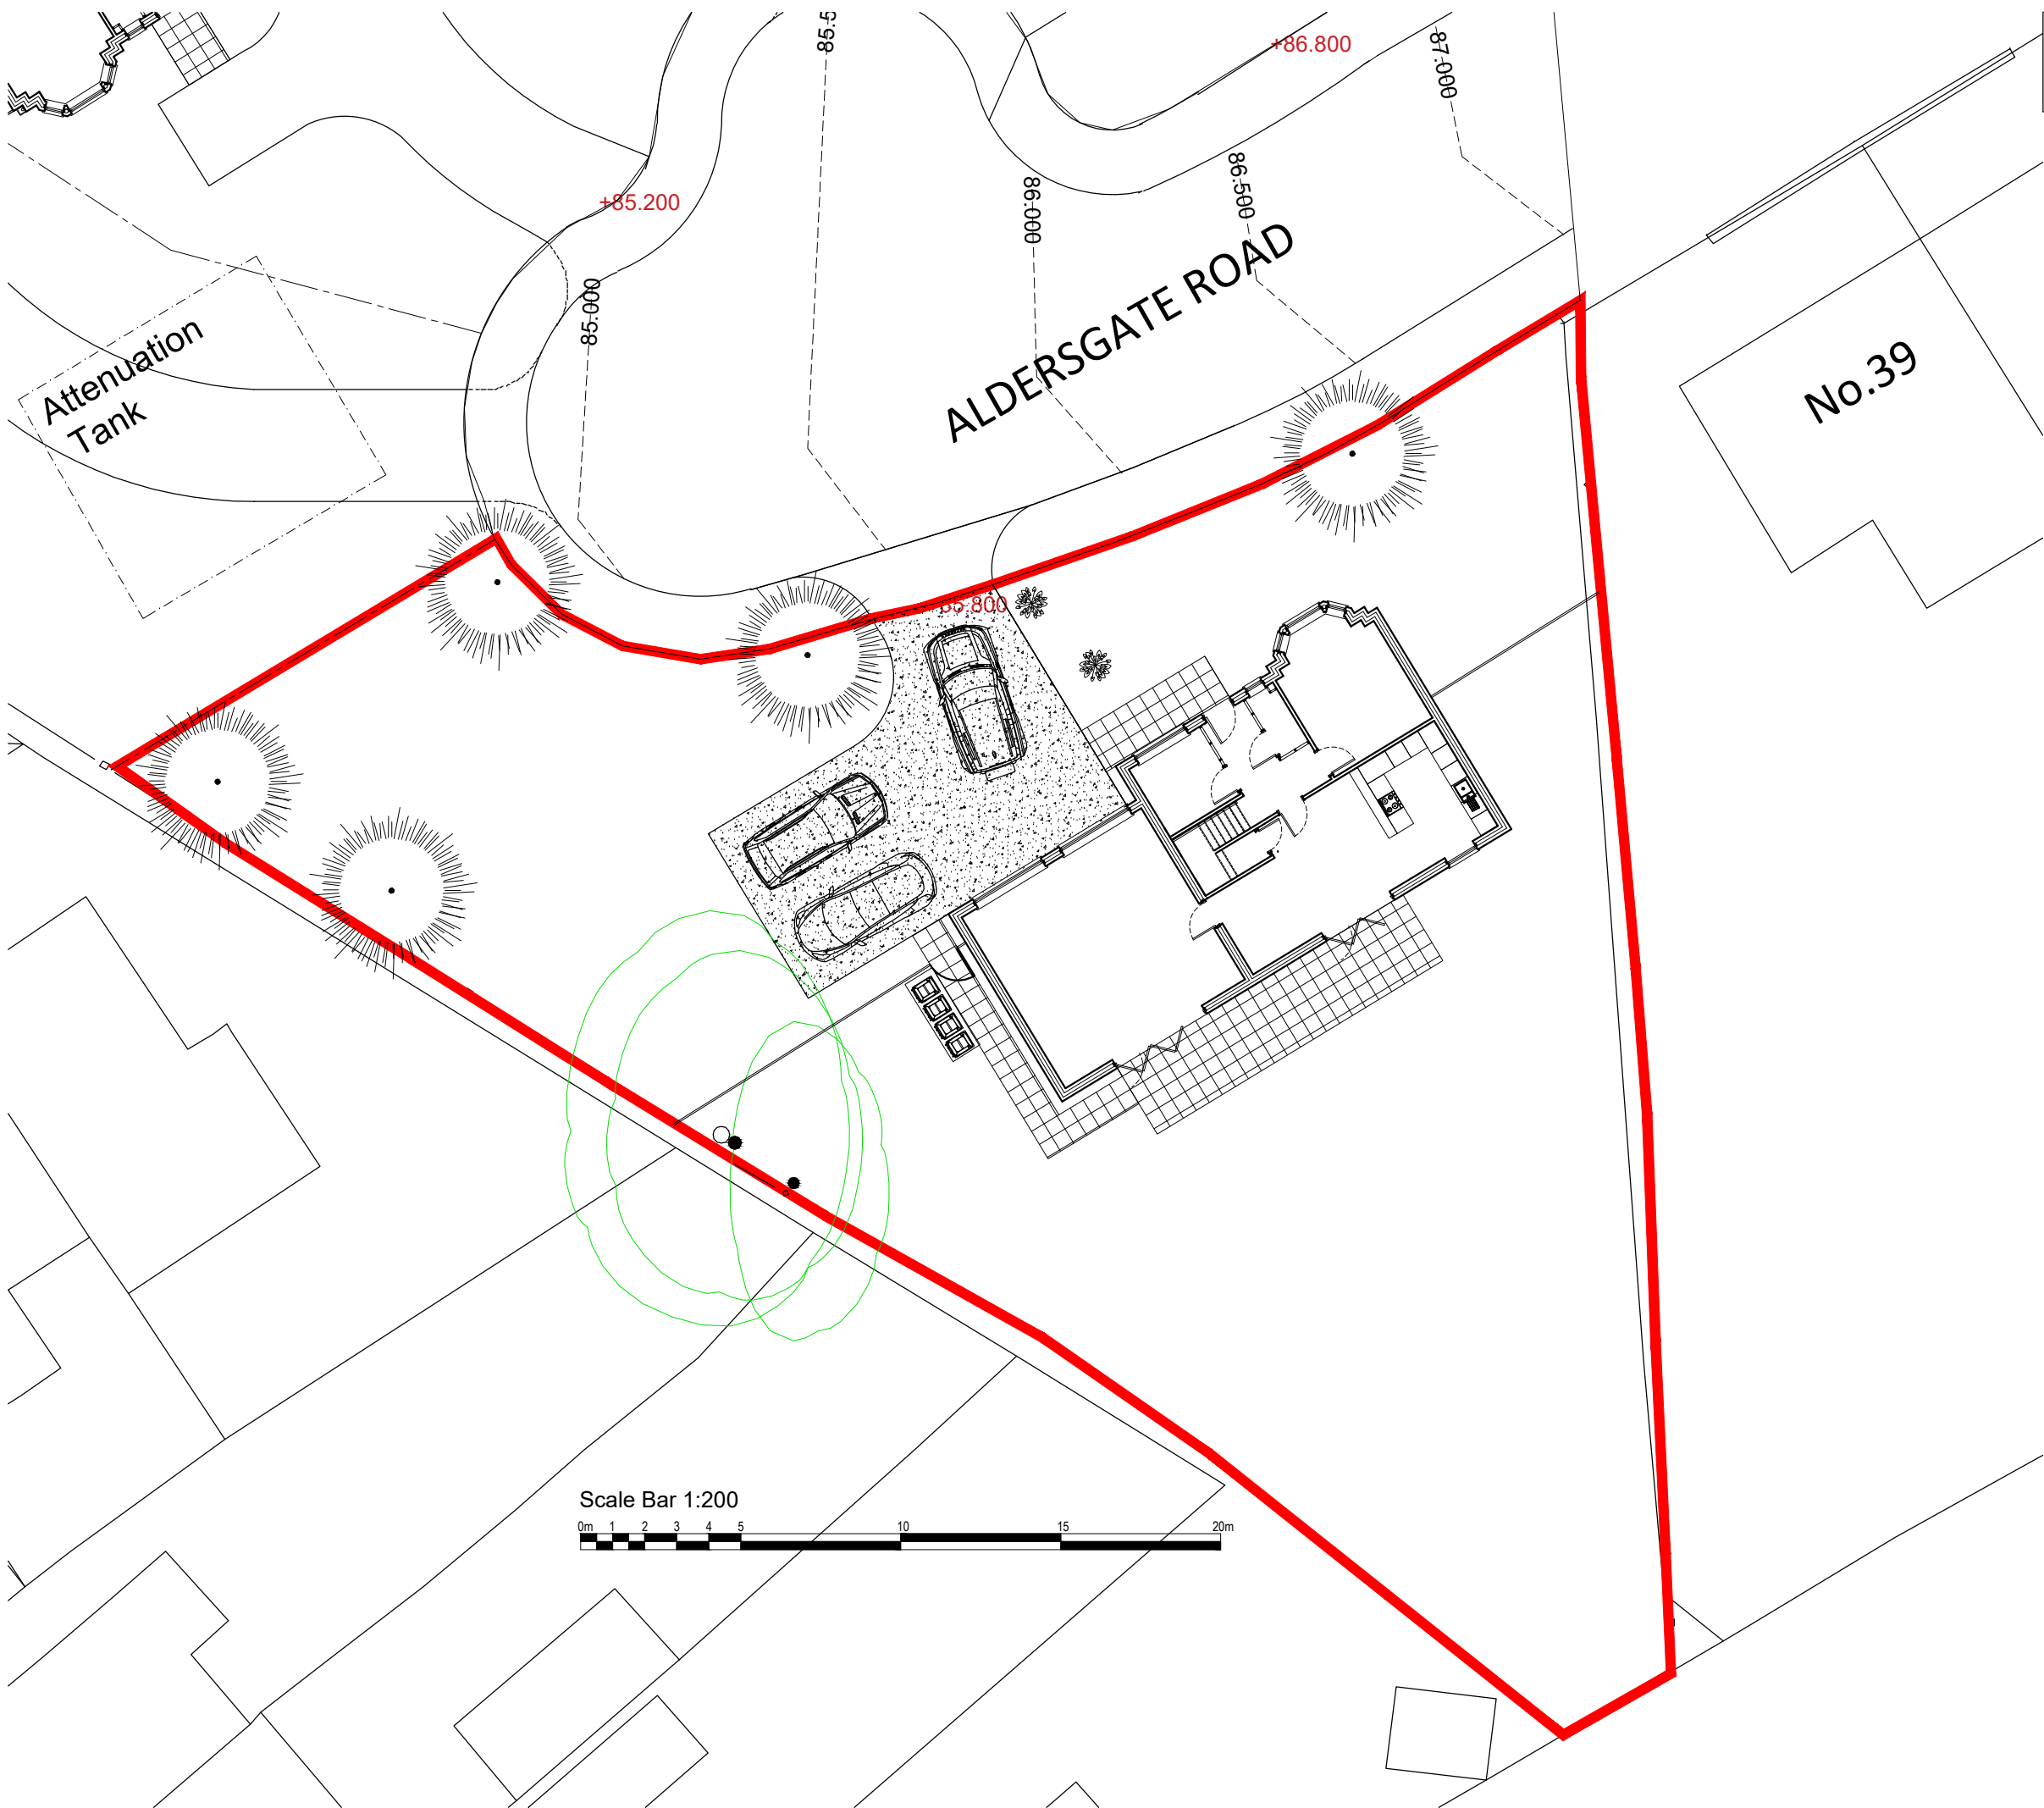


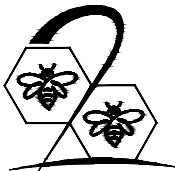

PLANNING DRAWINGS
All dimensions are to be checked by client. Any discrepancies are to be reported to the Architect. This drawing to be Read in Conjunction with all associated Architects or Consultants Details & Specifications. This drawing is for illustrative purposes only and does not form part of any contract.

Date.	Revision.	By.	No.
		<p>B2 Architecture Limited 2b Beech Road, Hale, Altrincham, Cheshire, WA15 9HX</p> <p>Tel No. 0161 928 0051</p> <p>Email. enquiries@b2architecture.co.uk</p>	
B2ARCHITECTURE			
Proposed development at.		No. 41 Aldersgate Rd, Heavily, Stockport	
Client.		Mr T Ogunsemo	
Drawing title.		Proposed Site Plan	
Status. Planning		Date. JUNE 2023	
Scale. 1:200 @ A3		Drawn. PGJA	
Checked. B2 Architecture			
Job No. 23-46		Drawing No. 02	
Revision.			

© THIS DRAWING AND THE BUILDING WORKS DEPICTED THEREIN ARE THE COPYRIGHT OF B2 ARCHITECTURE LIMITED AND MAY NOT BE USED, COPIED OR AMENDED EXCEPT BY WRITTEN PERMISSION.