



NOTES
ALL DIMENSIONS TO BE CHECKED ON SITE PRIOR TO ANY MANUFACTURING OR FABRICATION AND ANY ANOMALIES TO BE BROUGHT TO THE ATTENTION OF THE ARCHITECT.

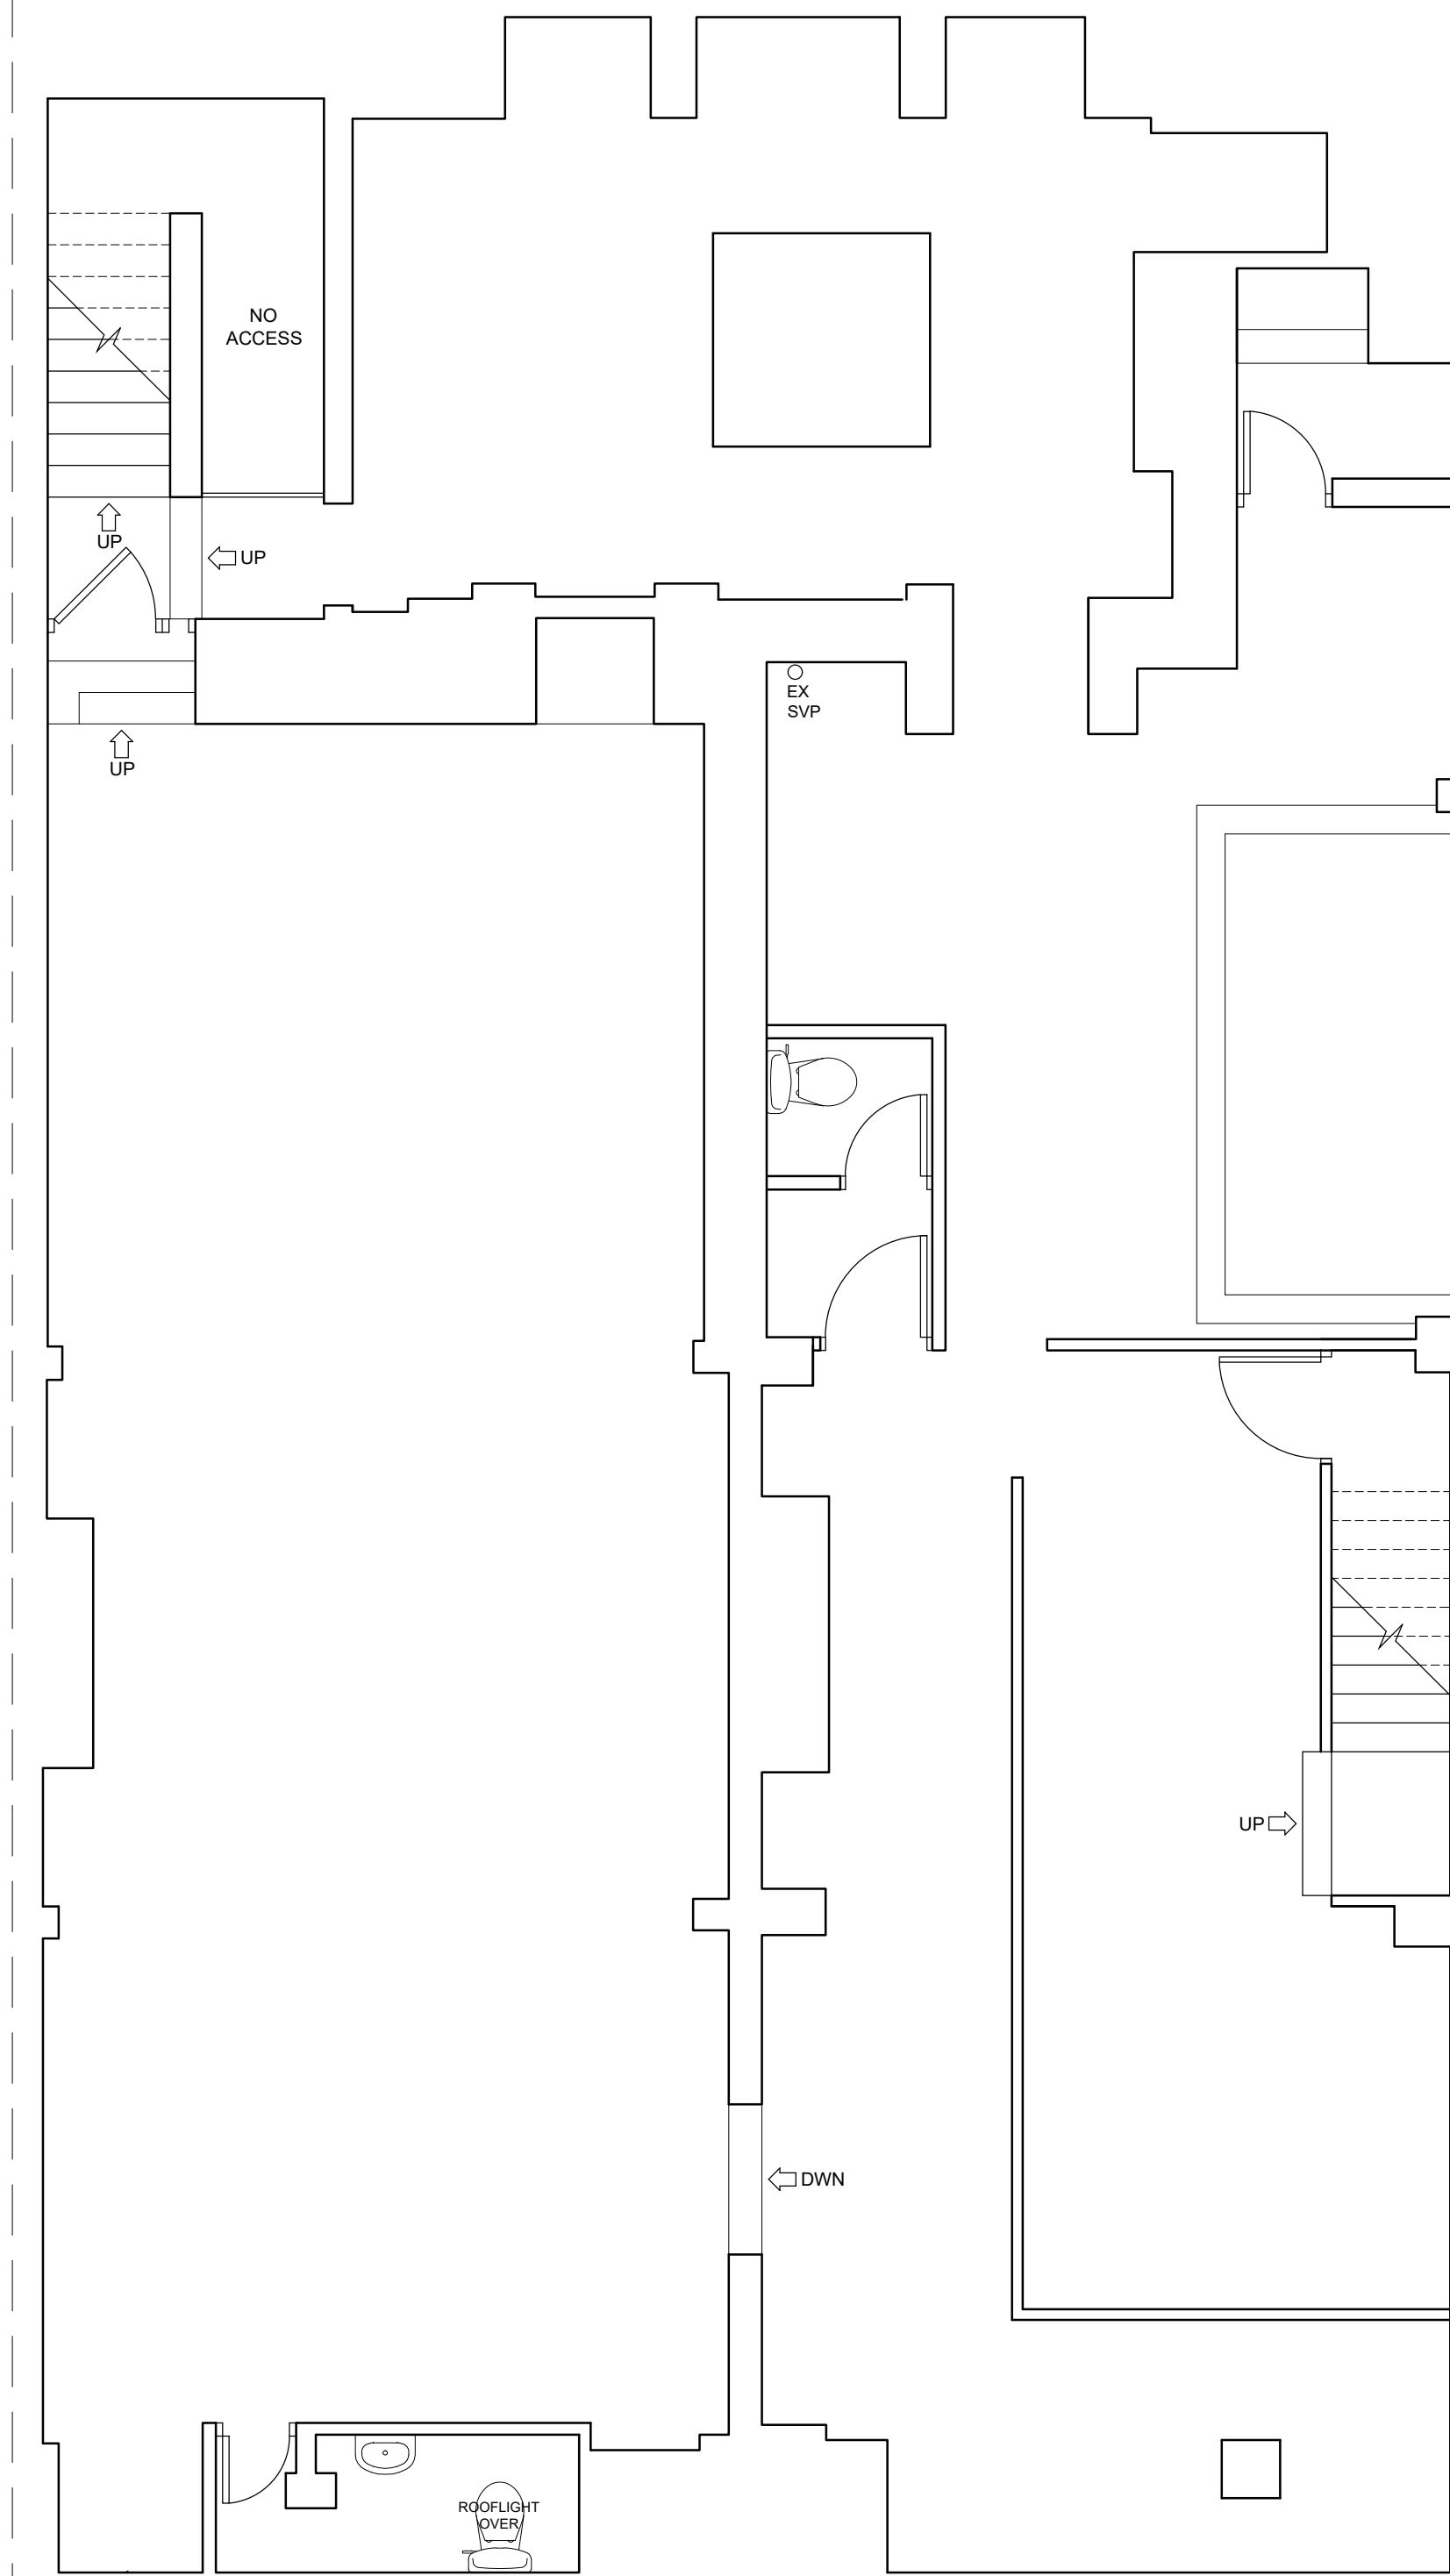


EXISTING BASEMENT FLOOR PLAN
1:50

190m²

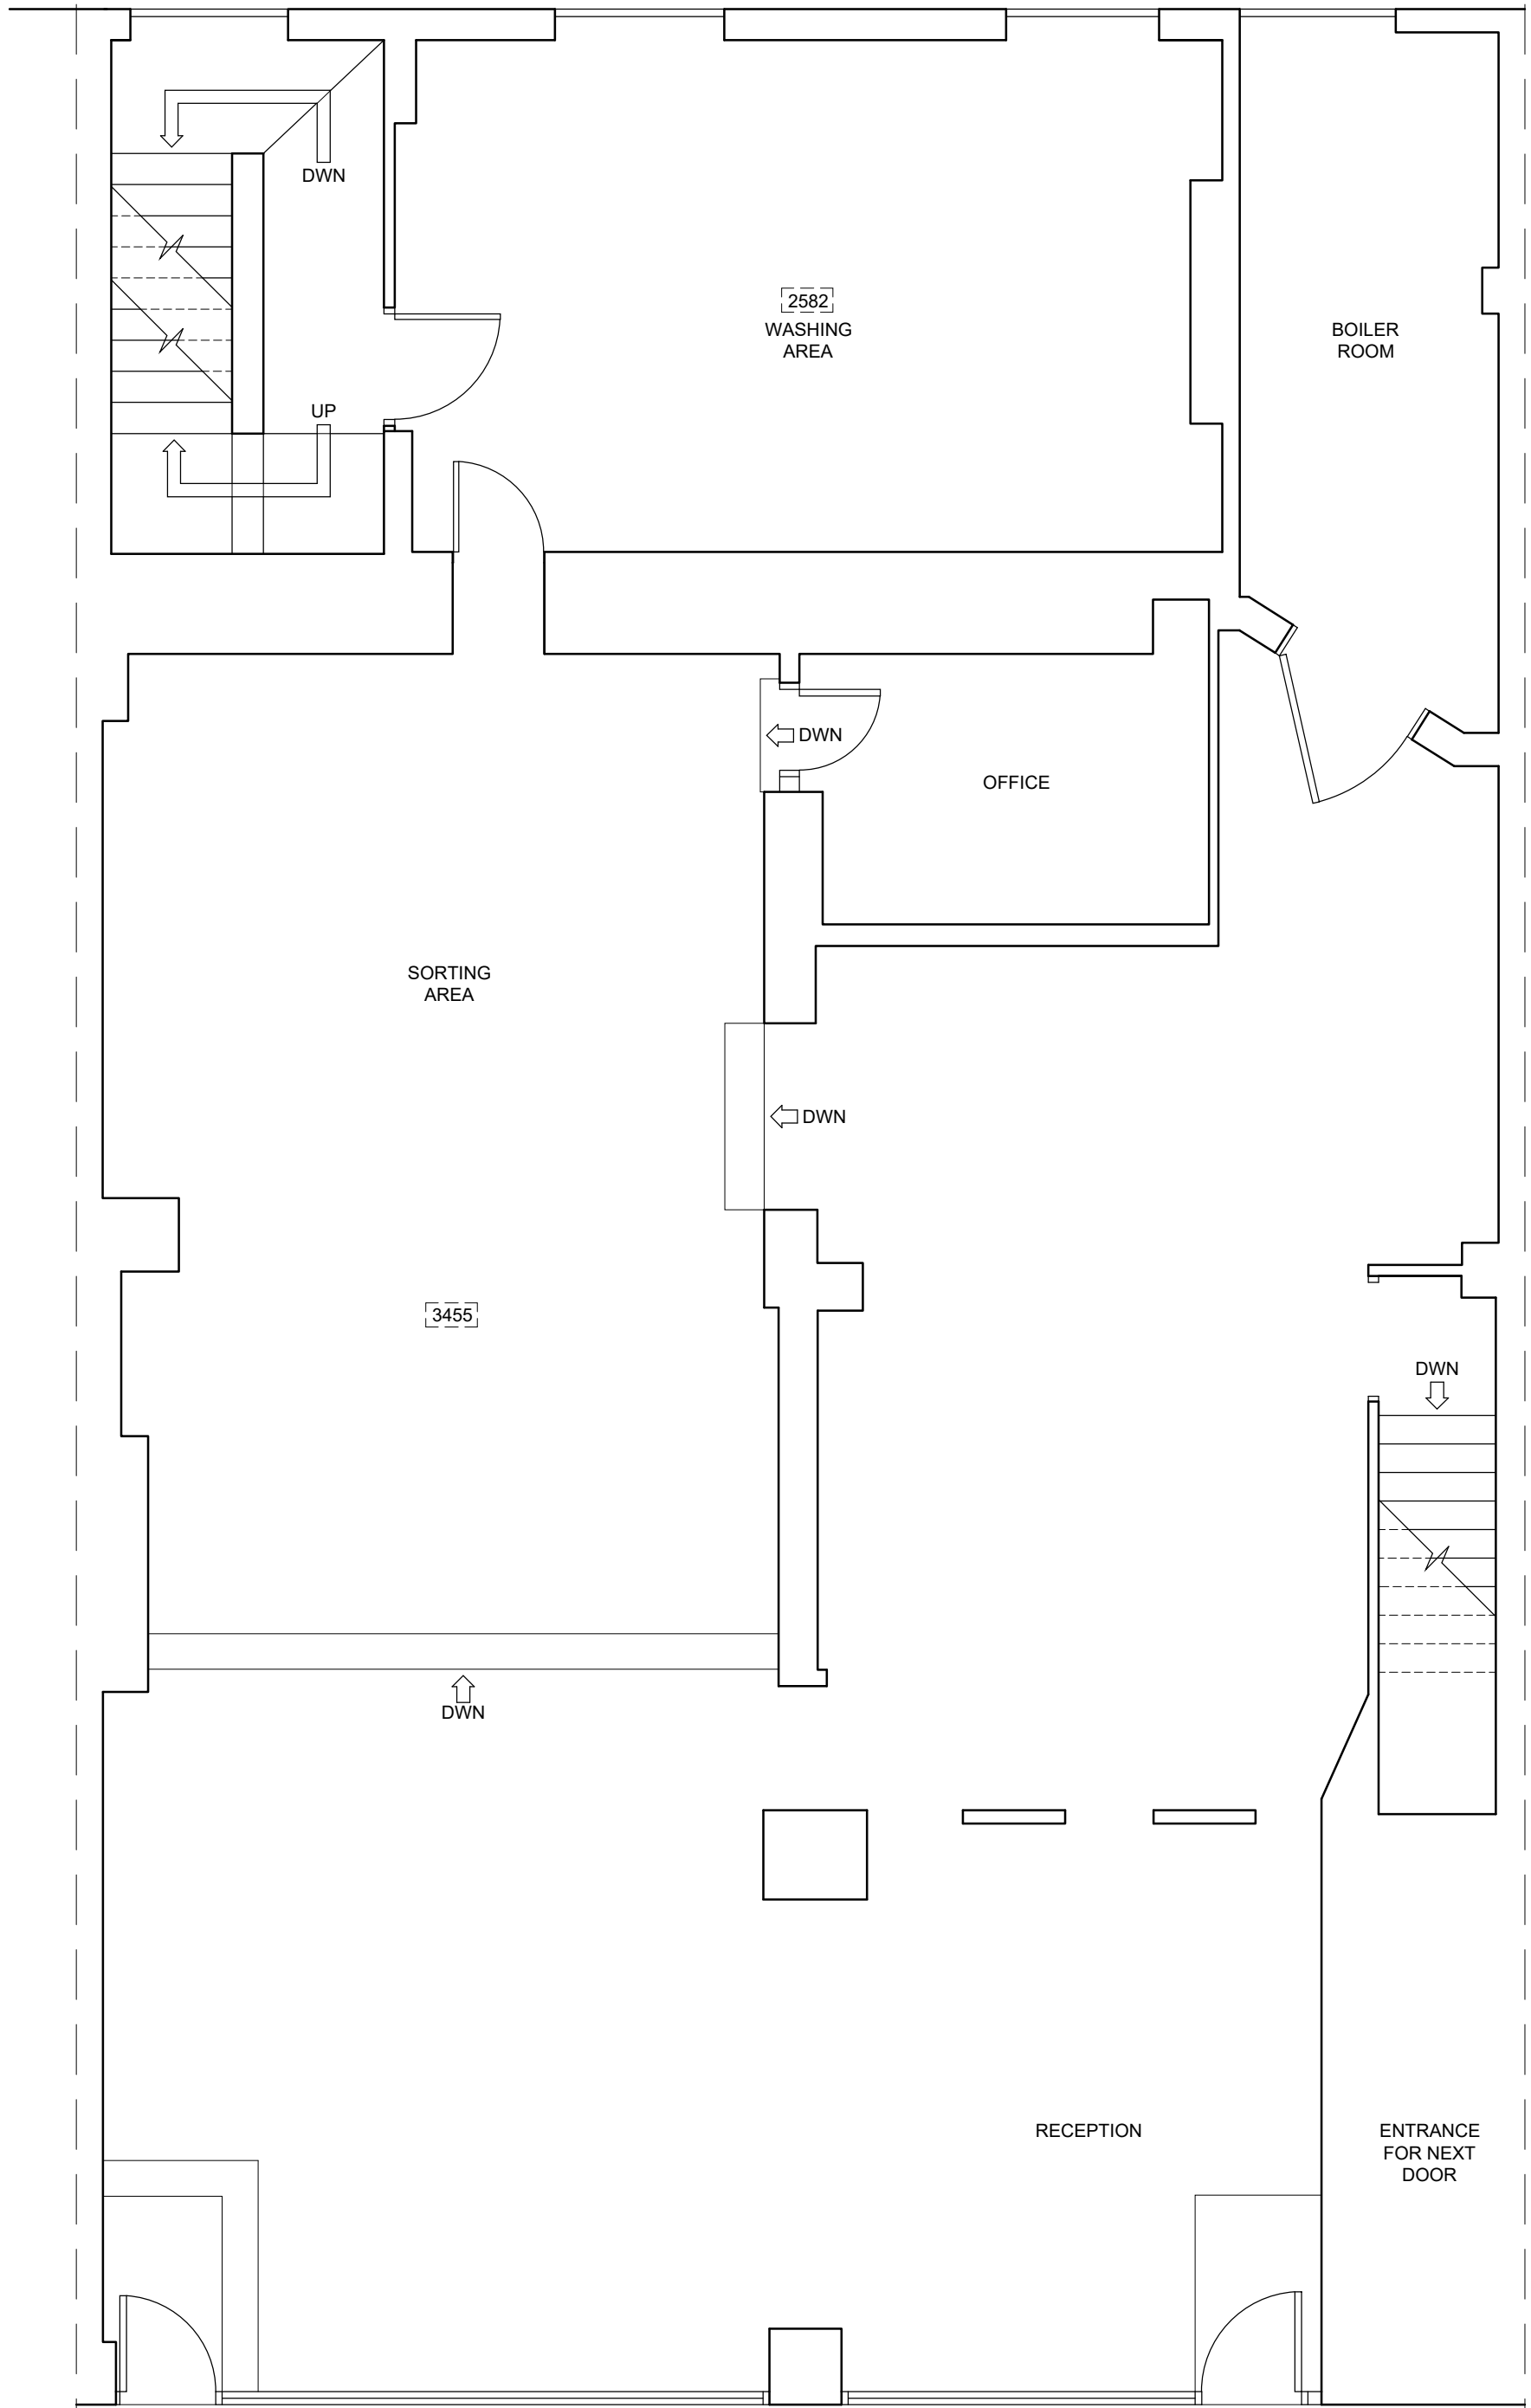

EXISTING GROUND FLOOR PLAN
1:50

180m²

 

PLANNING ISSUE

SUBJECT TO LOCAL AUTHORITY APPROVAL

A	FIRST ISSUE	TB	20.05.23
REV	AMENDMENTS	BY	DATE
PROJECT PROPOSED ALTERATIONS/CHANGE OF USE 71 - 73 BRIDGE STREET MANCHESTER M3 2RH			
CLIENT MR IAN MAUGHAM			
DRAWING TITLE EXISTING BASEMENT & GROUND FLOOR PLANS			
DRAWN	TB	DATE	20.05.23
CHECKED		SCALE	1:50 (A1)
APPROVED			
JOB No.	--	DRG No.	01
		REVISION	A