


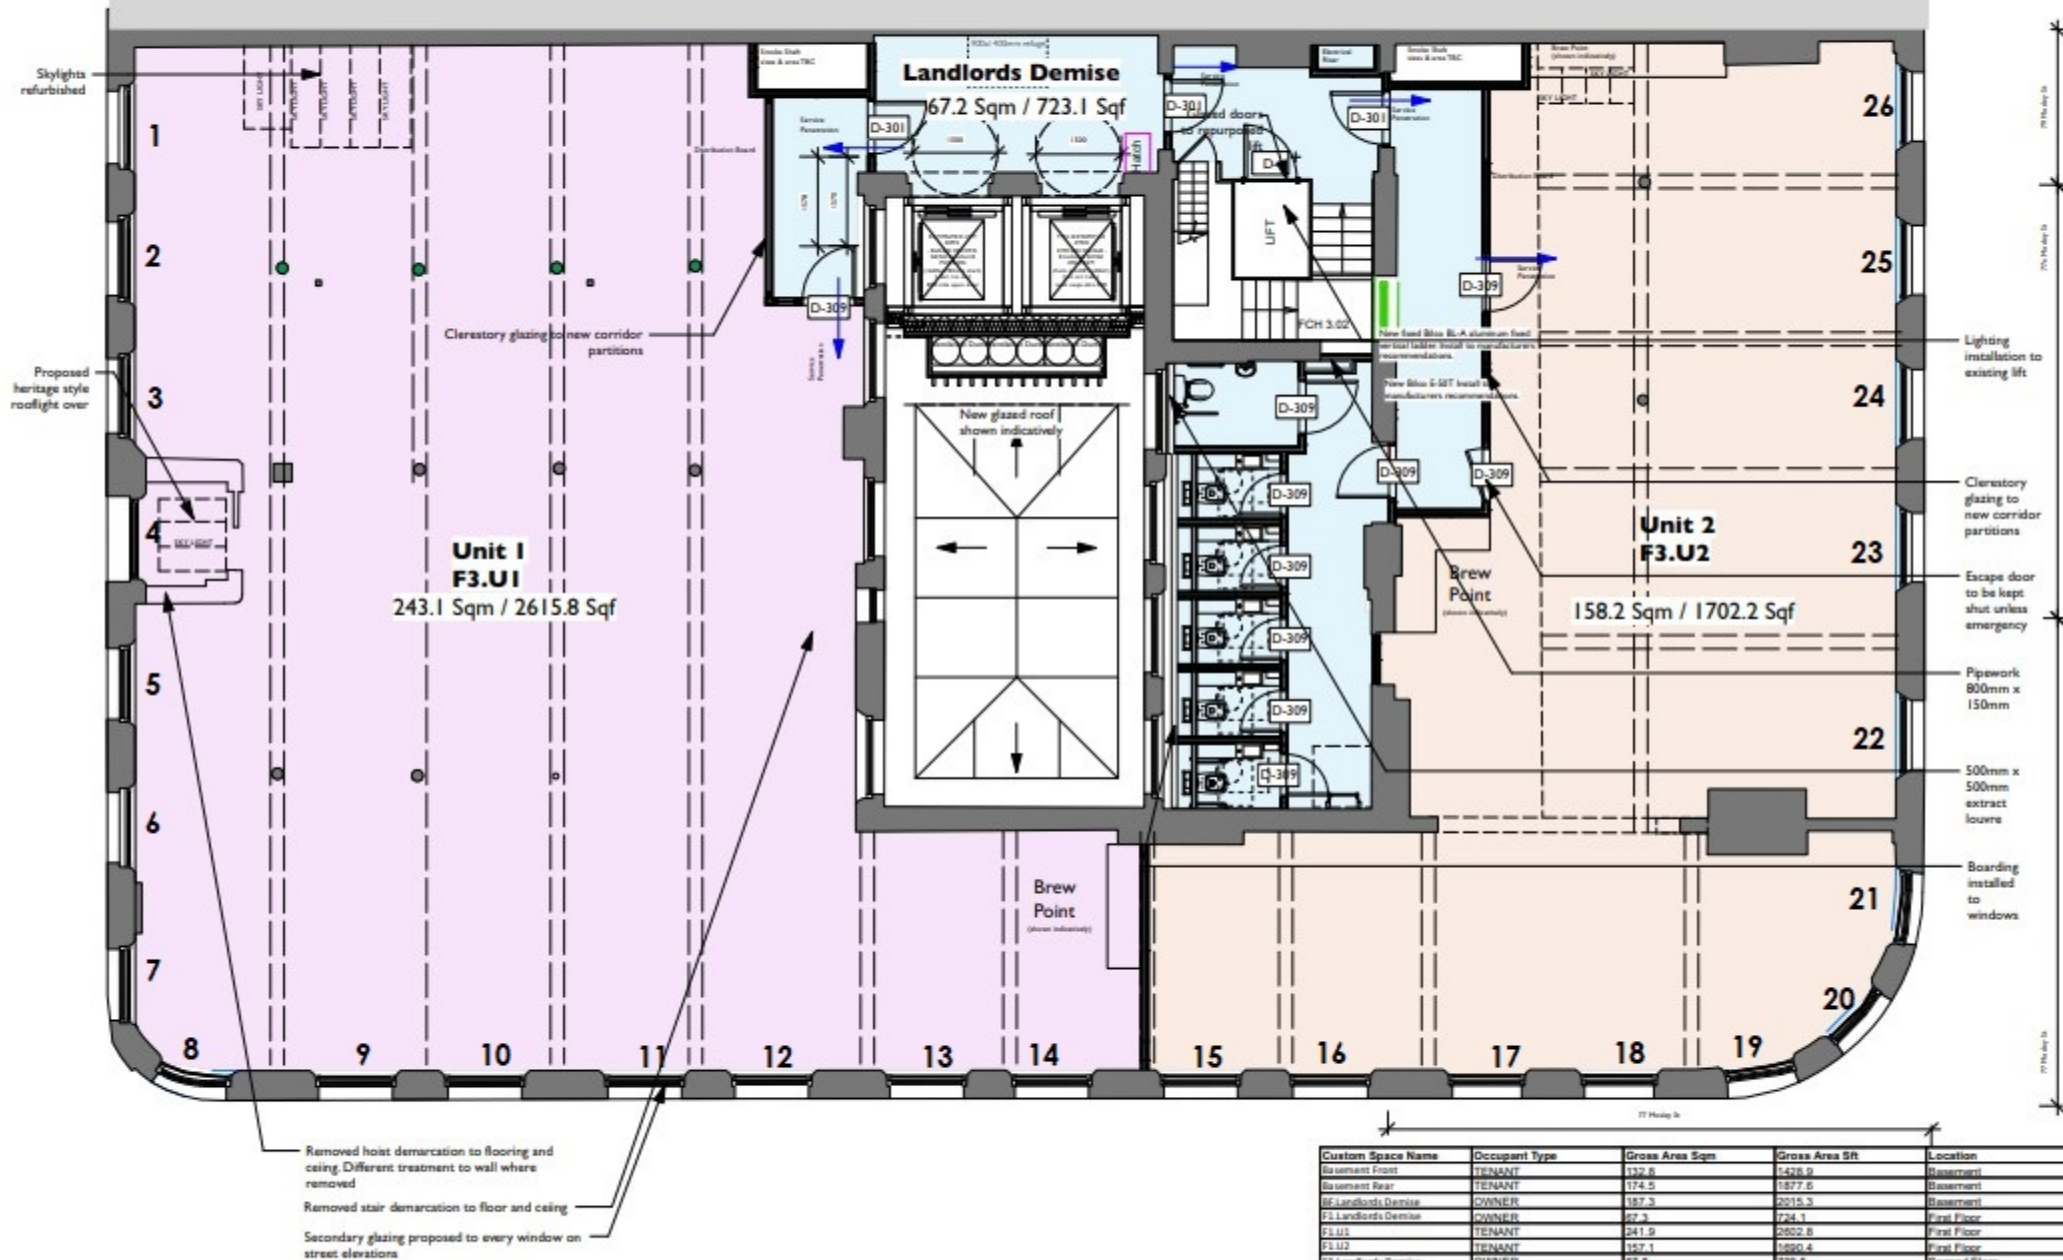

KEY

- Indicative - fabric not on measured survey
- Landlords Demise
- Unit 1 (F3.U1)
- Unit 2 (F3.U2)



E	Area table updated, new points relocated	RG
D	Area table updated	RG
C	Drawing updated, additional areas included	RG
B	Drawings included	RG
A	Layout updated following client comments	HW H
Rev	Issue	DRN CHB

77-79 Mosley St, Manchester For M20 Property

Third Floor Plan

version	1995
drawn by	P(140)
revision	E
scale	1:100 @ A3
date first drawn	HC

Atelier MB
www.ateliermb.co.uk
t: 0161 236 0051
e: andrew@ateliermb.co.uk



Custom Space Name	Occupant Type	Gross Area Sqm	Gross Area Sft	Location
Basement Front	TENANT	132.8	1428.9	Basement
Basement Rear	TENANT	174.5	1877.6	Basement
GF Landlords Demise	OWNER	187.3	2015.3	Basement
F1 Landlords Demise	OWNER	67.3	724.1	First Floor
F1.U1	TENANT	241.9	2602.8	First Floor
F1.U2	TENANT	157.1	1690.4	First Floor
F2 Landlords Demise	OWNER	67.8	729.5	Second Floor
F2.U1	TENANT	243.4	2619.0	Second Floor
F2.U2	TENANT	159.1	1711.9	Second Floor
F3 Landlords Demise	OWNER	67.2	723.1	Third Floor
F3.U1	TENANT	243.1	2615.8	Third Floor
F3.U2	TENANT	158.2	1702.2	Third Floor
GF Landlords Demise	OWNER	105.4	1134.1	Ground Floor
Ground Floor Tenant	TENANT	400	4304.0	Ground Floor