



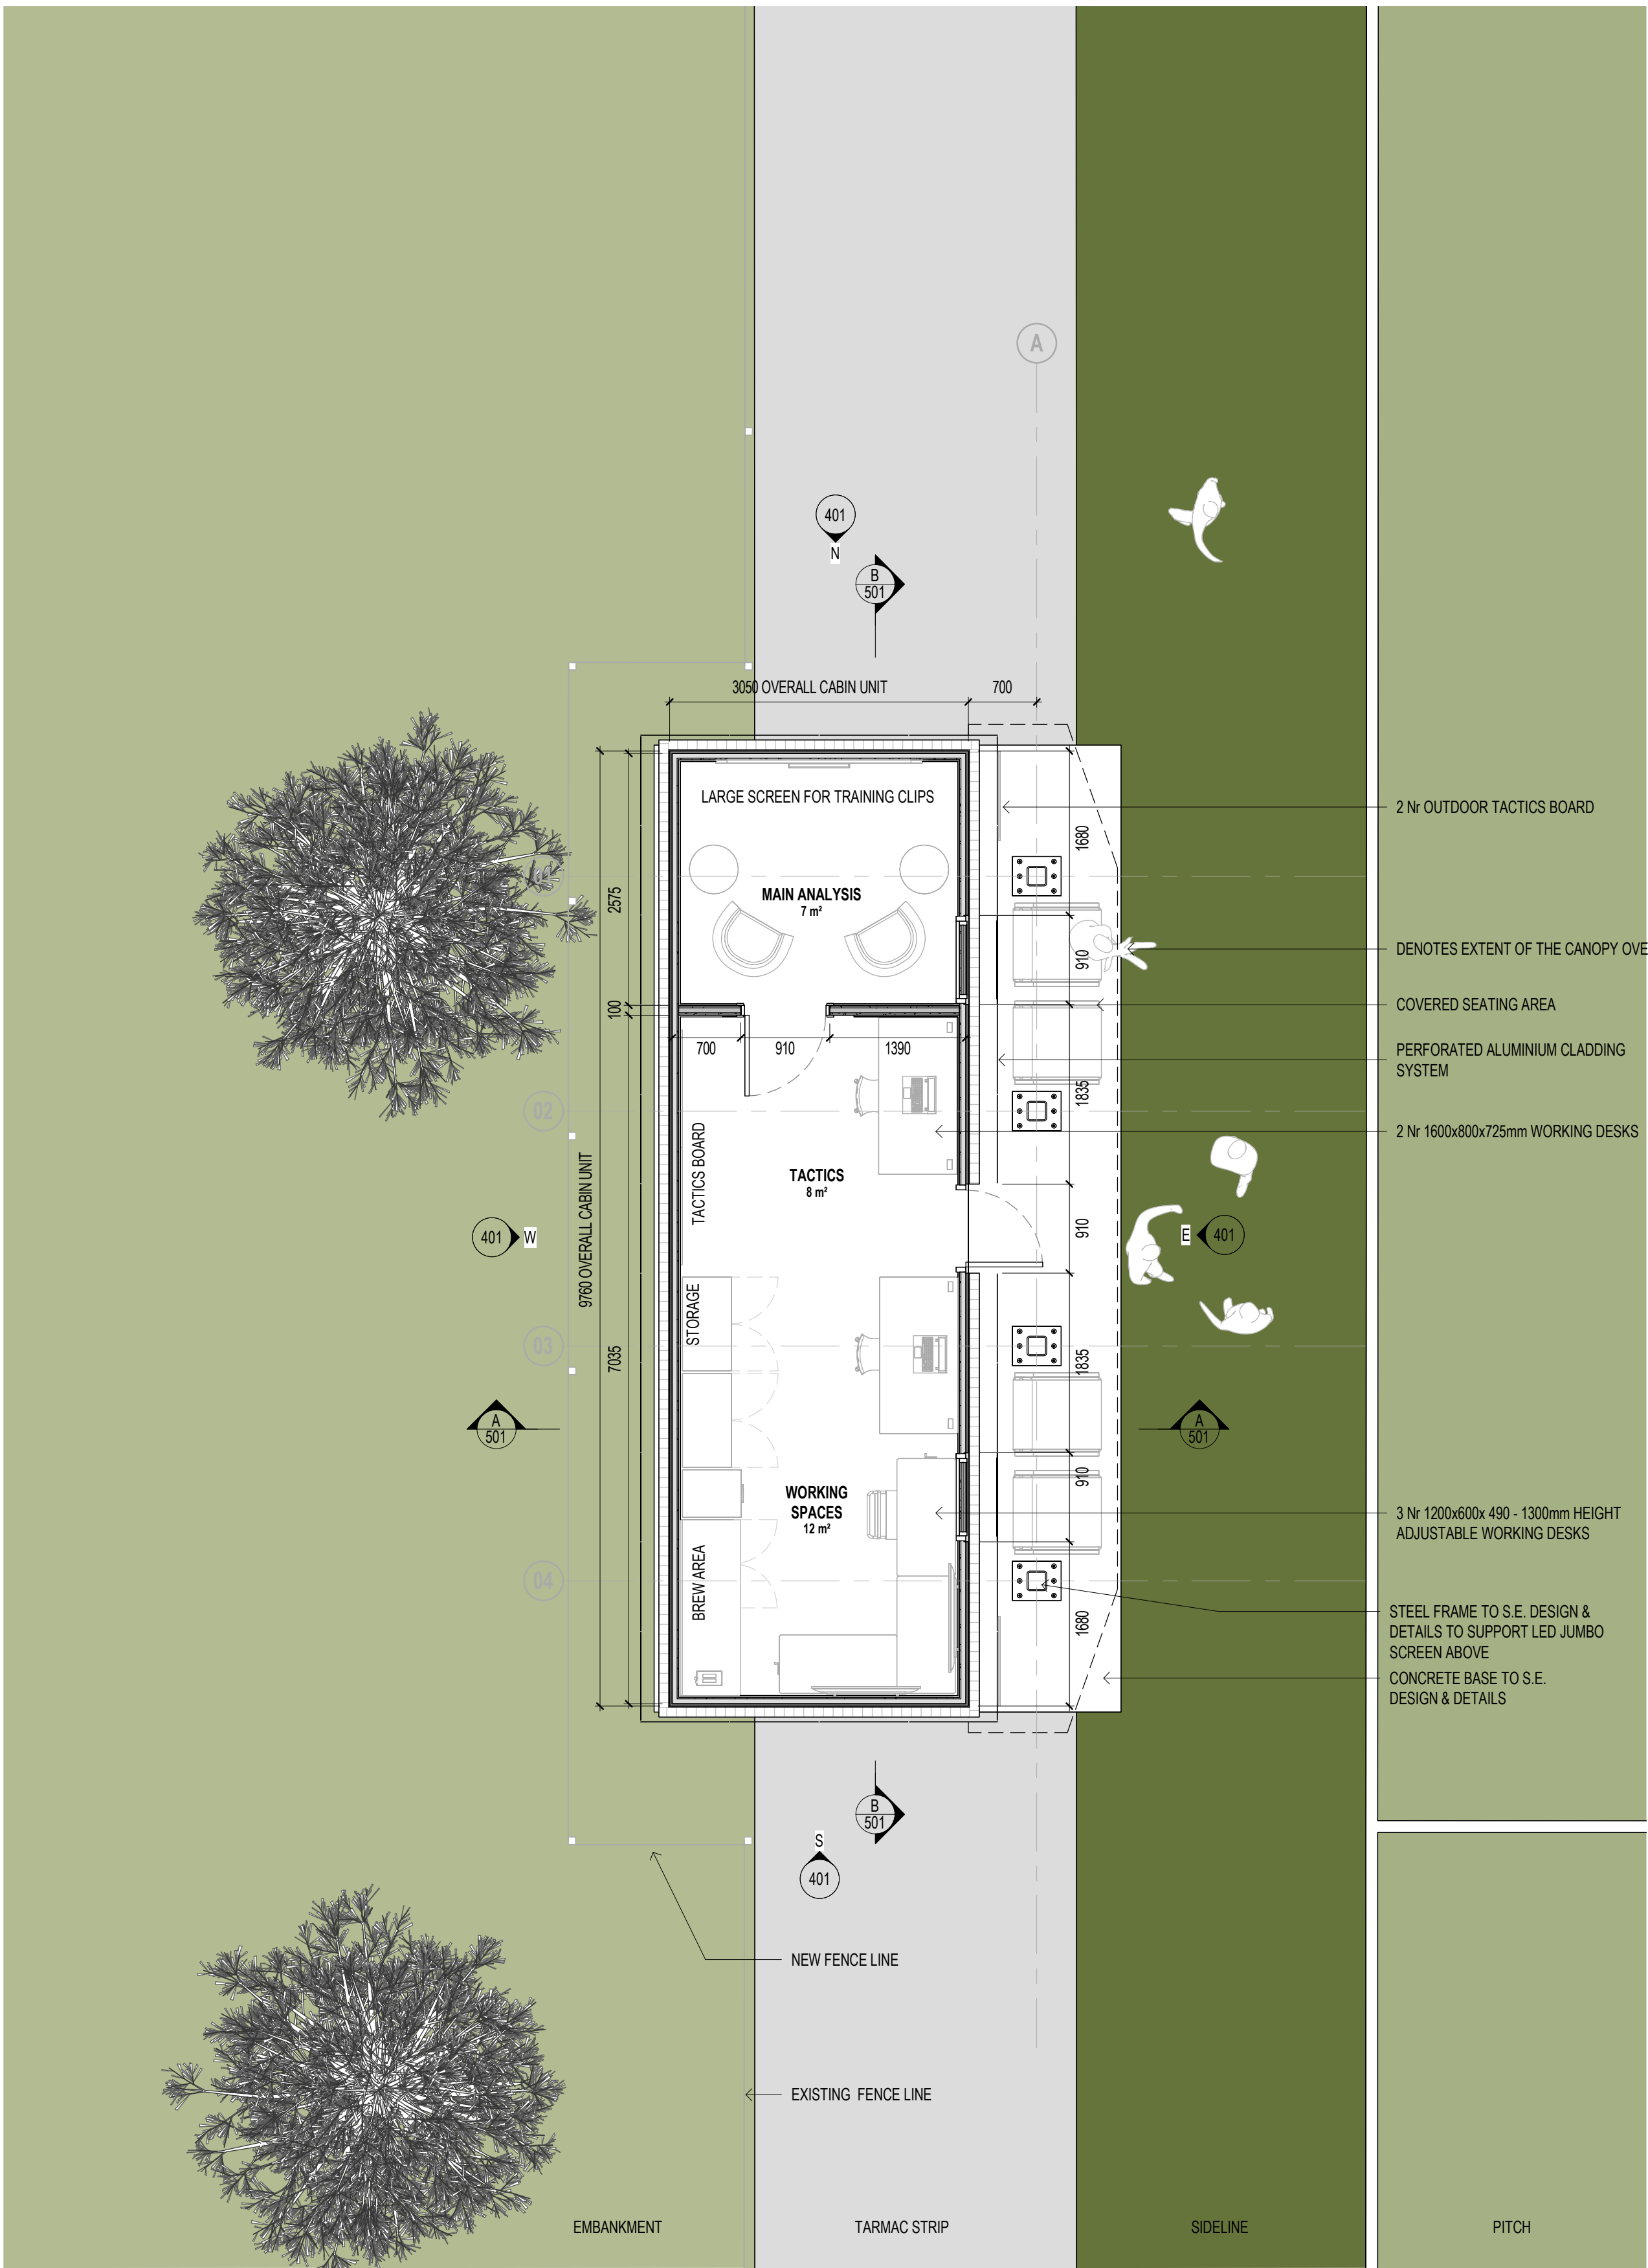

PROPOSED GROUND FLOOR PLAN

1 : 50

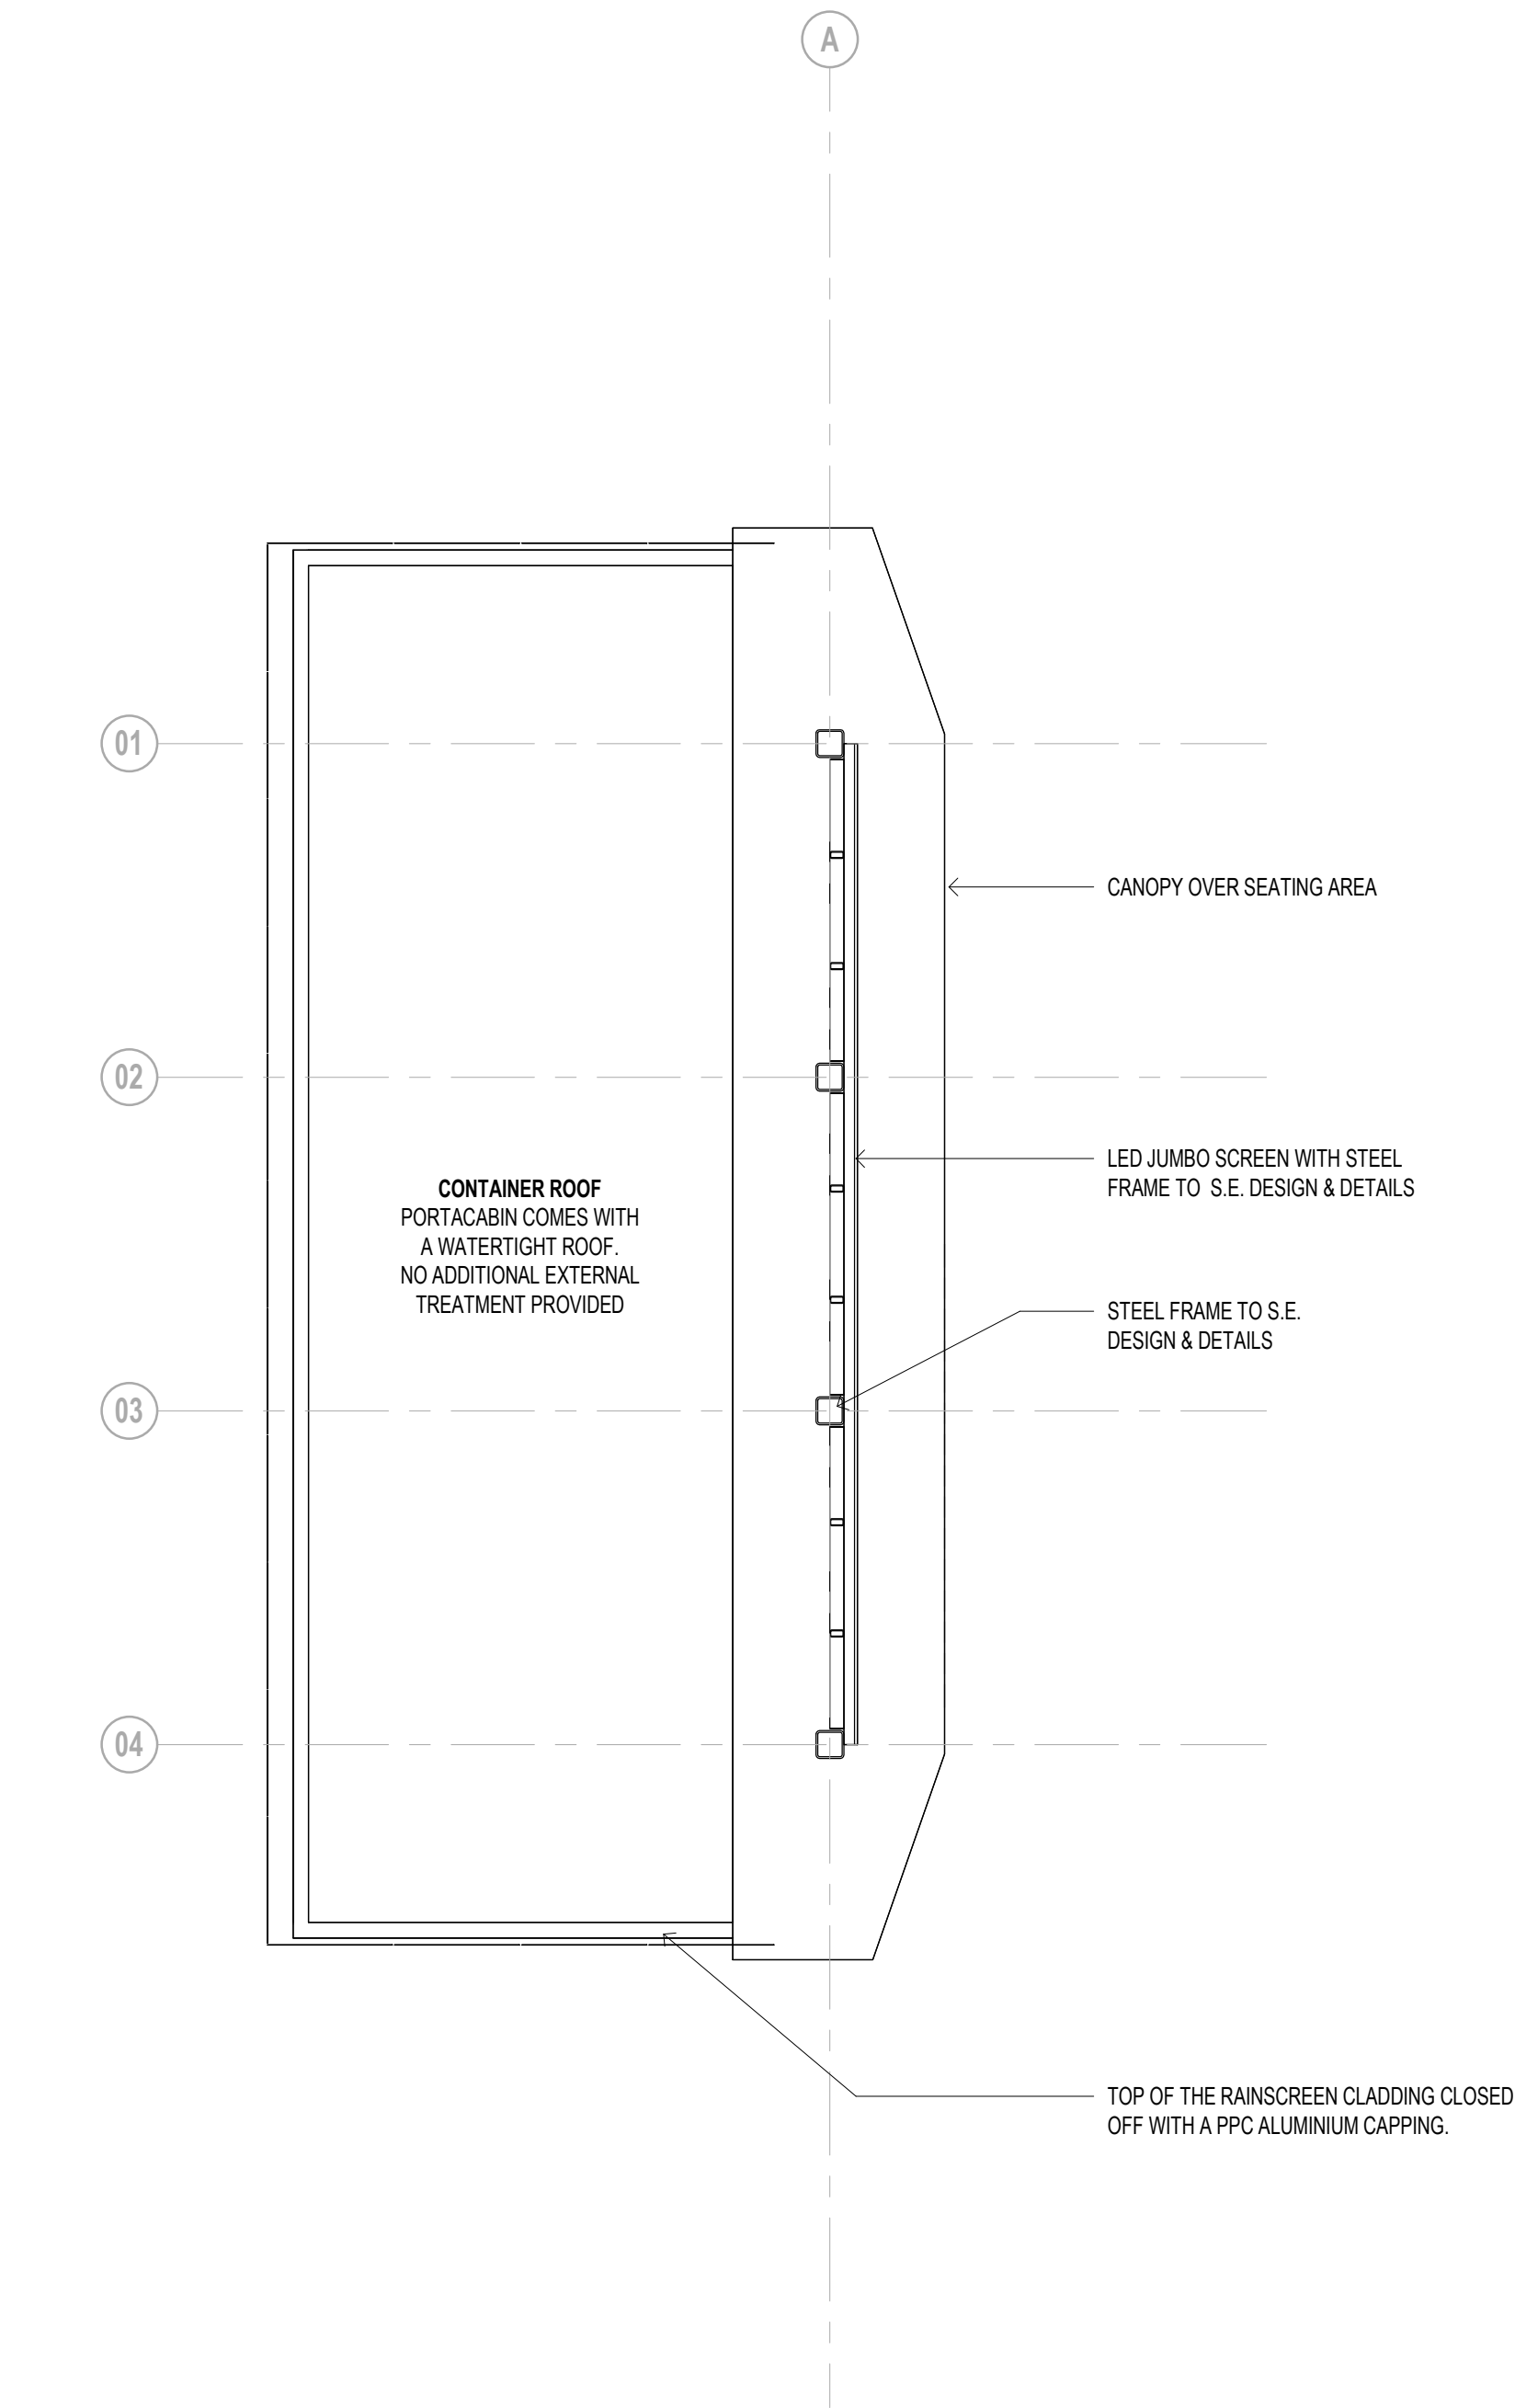

PROPOSED ROOF PLAN

1 : 50



status

PLANNING

This drawing is © Bradshaw Gass & Hope LLP and is not to be copied, reproduced or re-distributed either in whole or in part without the prior written permission of the originator.

The originator shall have no responsibility for any liability, loss, cost, damage or expense arising from or relating to any use of this document other than for its intended purpose on this project.

This drawing shall be read in conjunction with all other relevant drawings, specifications and associated documentation. Any discrepancies, errors or omissions are to be reported to the originator before proceeding with work.

All dimensions are to be checked on site by the contractor prior to proceeding with any work.

Hazard Identification

ref	hazard	date

GENERAL NOTES

THE PORTACABIN WILL BE SAT ON THE CONCRETE SLAB INDEPENDENTLY OF THE STRUCTURAL STEEL SUPPORTING THE TV SCREEN.

EXTERNAL CLADDING TO CABIN
INSIDE TO OUT – ALL FOURS SIDES

- 15mm PLASTERBOARD INTERNAL DRYLINING ON A GALVANISED METAL FIRRING SUPPORT SYSTEM FIXED TO PORTACABIN INTERNAL STRUCTURE
- VAPOUR BARRIER
- 50mm MINERAL WOOL INSULATION
- METAL PORTACABIN WALLS
- LAYER OF 12mm CEMENTITIOUS BOARD SELF TAP SCREWED INTO OUTER FACE OF PORTACABIN WALLS
- ALUMINIUM 'L' BRACKETS TO PROVIDE SUPPORT FOR RAINSCREEN CLADDING FIXED THROUGH CEMENTITIOUS BOARD
- 100mm OF RIGID PIR INSULATION FIXED TO CEMENTITIOUS BOARD
- BLACK BREATHER MEMBRANE
- ALUMINIUM 'T' CLADDING SUPPORT RAILS FIXED TO THE 'L' BRACKETS
- PERFORATED PPC ALUMINIUM CLADDING SHEET (SIMILAR TO THAT USED ON MEDIA STUDIO) – NOTE BACKSIDE OF CABIN TO HAVE A SQUARE PPC COATED MESH TO SUPPORT IVY GROWTH

INTERNAL PARTITION
INTERNAL PARTITION BETWEEN STORE AND MAIN SPACE TO BE 2 N/LAYERS OF 12.5mm PLASTERBOARD EITHER SIDE OF A 50mm METAL STUD WITH 25mm MINERAL WOOL CAVITY INSULATION.

FLOOR FINISH
CABIN FINISH IS 18mm PLYWOOD. THIS SHALL BE OVERLAID WITH 2 N/LAYERS OF 8mm WBP PLYWOOD AND LATEX LEVELLING SCREED PRIOR TO ANY DECORATIVE FINISHES.

CEILING
12.5mm PLASTERBOARD SUPPORTED ON AN MF GRID SYSTEM FIXED TO PORTACABIN STRUCTURE.

WALL FINISH
INTERNAL WALL AND CEILING SHALL BE PAINTED WITH 1 NO. UNDERCOAT AND 2 NO. FINISH COATS OF MATT EMULSION

FLOOR FINISH
FLOOR FINISHES WILL BE 2mm ANTI-SLIP VINYL OR A CORDED HARD WEARING CARPET. MCFC TO CONFIRM PREFERENCE.

SKIRTING
SKIRTINGS WILL BE 120 X 15mm TIMBER PAINTED WITH 1 N/L UNDERCOAT AND 2 N/L FINISH COAT OF GLOSS PAINT

INTERNAL DOOR
DOORS AND ARCHITRAVES AS STANDARD, SOLIDCORE WITH PAINTED FINISH, SOFTWOOD FRAMES AND ARCHITRAVES GLOSS PAINTED.

P3	UPDATE TO SUIT LATEST STRUCTURE	MK	21.07.23
P2	SE DETAILS CONFIRMATION, CANOPY, CLADDING, GREEN WALL & FENCE	MK	05.06.2023
P1	SCALE INCREASE, CANOPY&FENCE REVISED	MK	01.06.2023
ref	revision	by	date

B & H

Architects
Consulting Engineers
Quantity Surveyors

21 Silverwell Street
Bolton
BL1 1PR
t: 01204 525321
email@bghbolton.co.uk
www.bghbolton.co.uk

Bradshaw Gass & Hope LLP

client		CITY BUILD LTD	
project			
MCFC VIDEO ANALYSIS SUITE			
drawing			
PROPOSED GROUND FLOOR			
drawn by		MK	date
checked by		AC	MAY 2023
scale		1 : 50	A1
dwg no		2024.36.301	rev
			P3