



NOTE: COVER COMPLYING WITH BS EN 124 AND BS 7903 DRIVEWAYS, FOOTWAYS AND LANDSCAPED AREAS 300x300 OR 350x350 CLEAR OPENING-CLASS B125 SEE CLAUSE E2.32 RECESSED COVERS AND FRAMES TO BE USED IN PAVED AREAS.

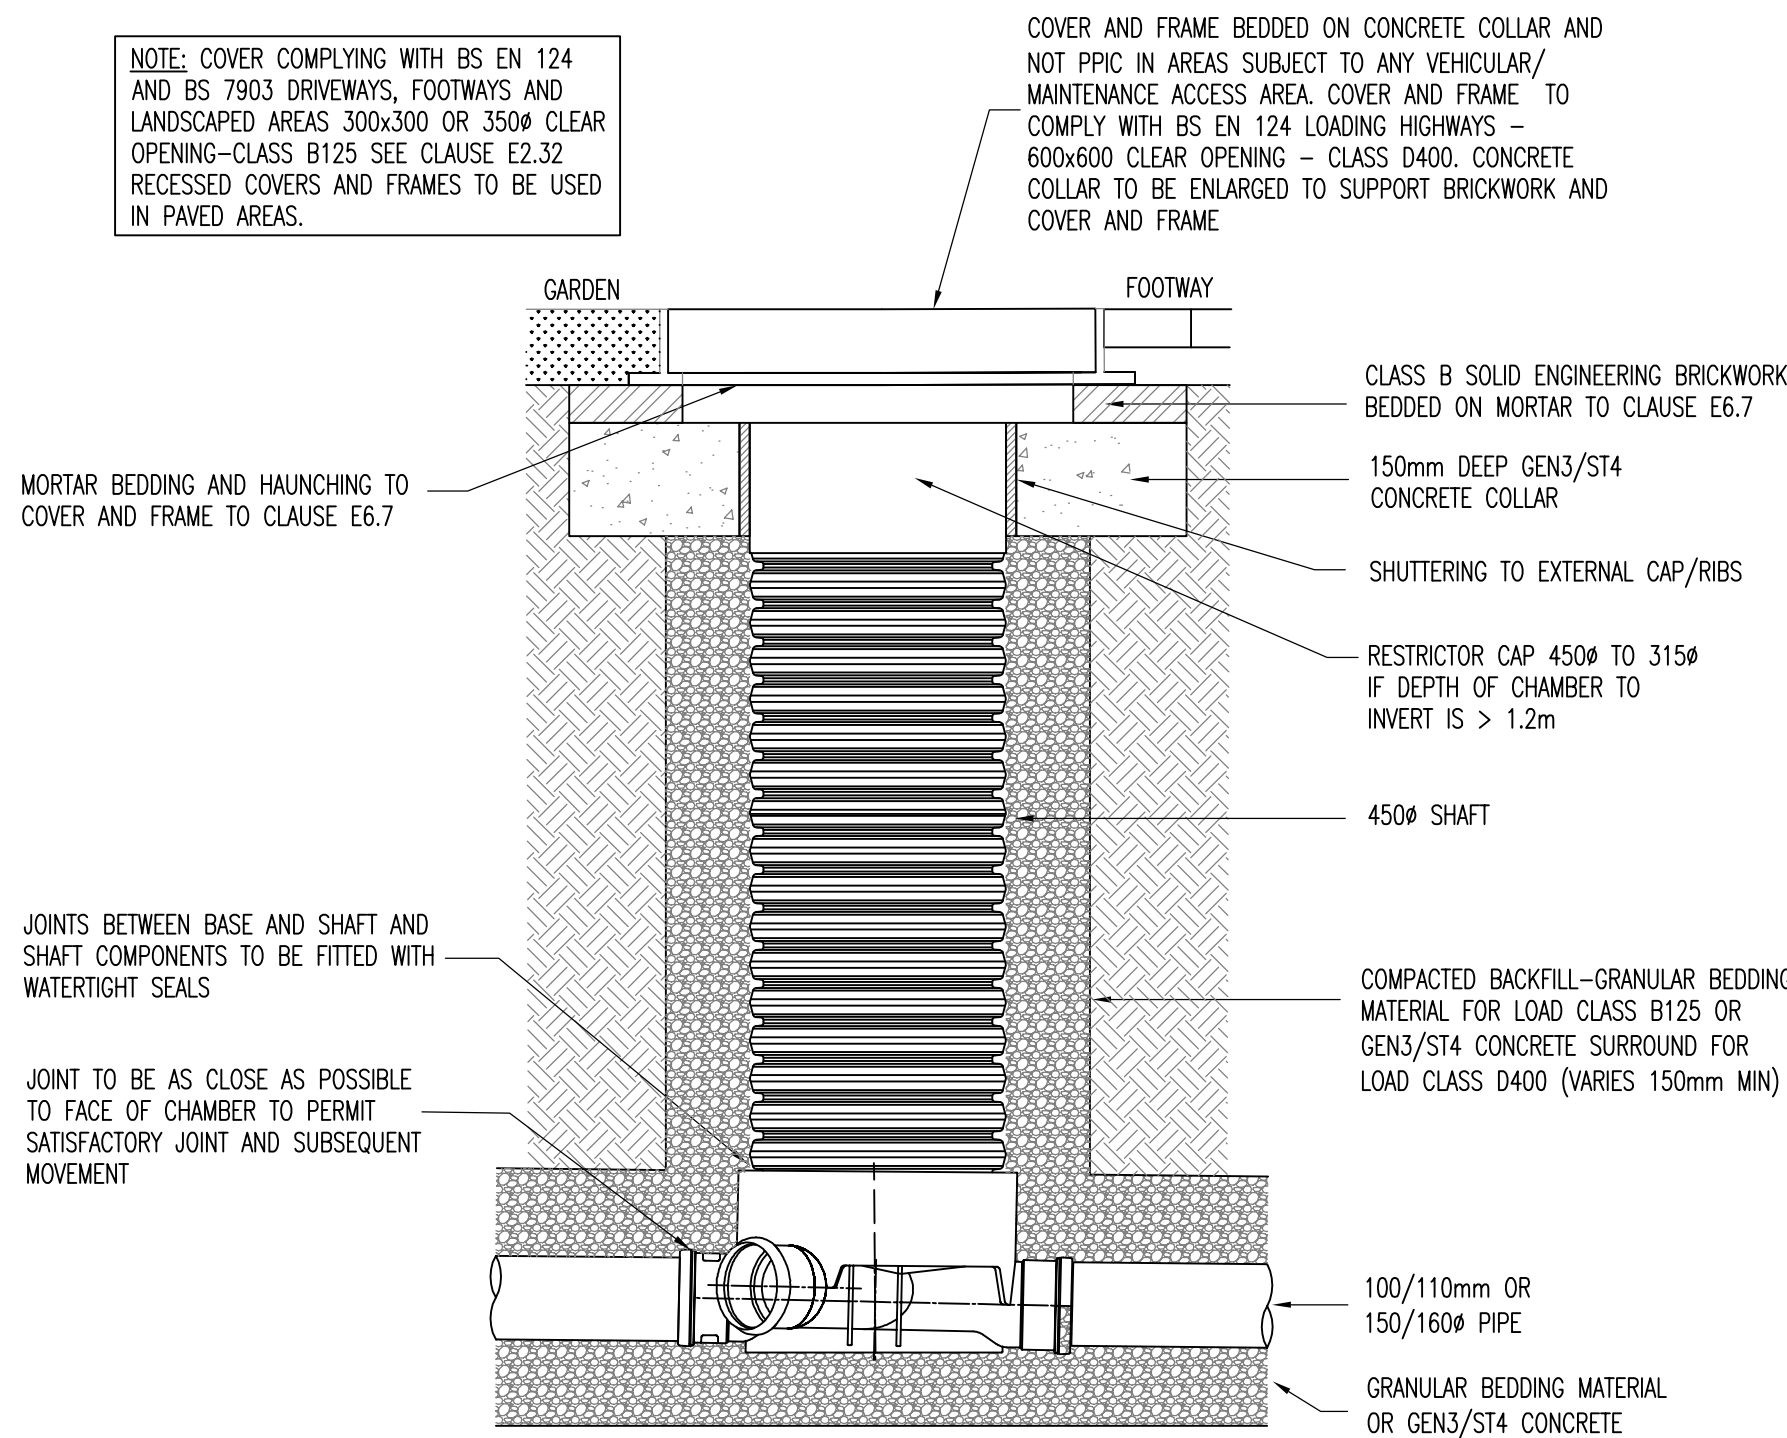

TYPICAL INSPECTION CHAMBER Sfa-7 TYPE 4
(BASED ON WAVIN RANGE 450 CHAMBER)

MAXIMUM DEPTH FROM COVER LEVEL TO SOFFIT OF PIPE 3m NON-ENTRY

RECESSED COVER AND FRAME TO BE SET TO SUIT ARCHITECT'S FINISHED FLOOR LEVEL.

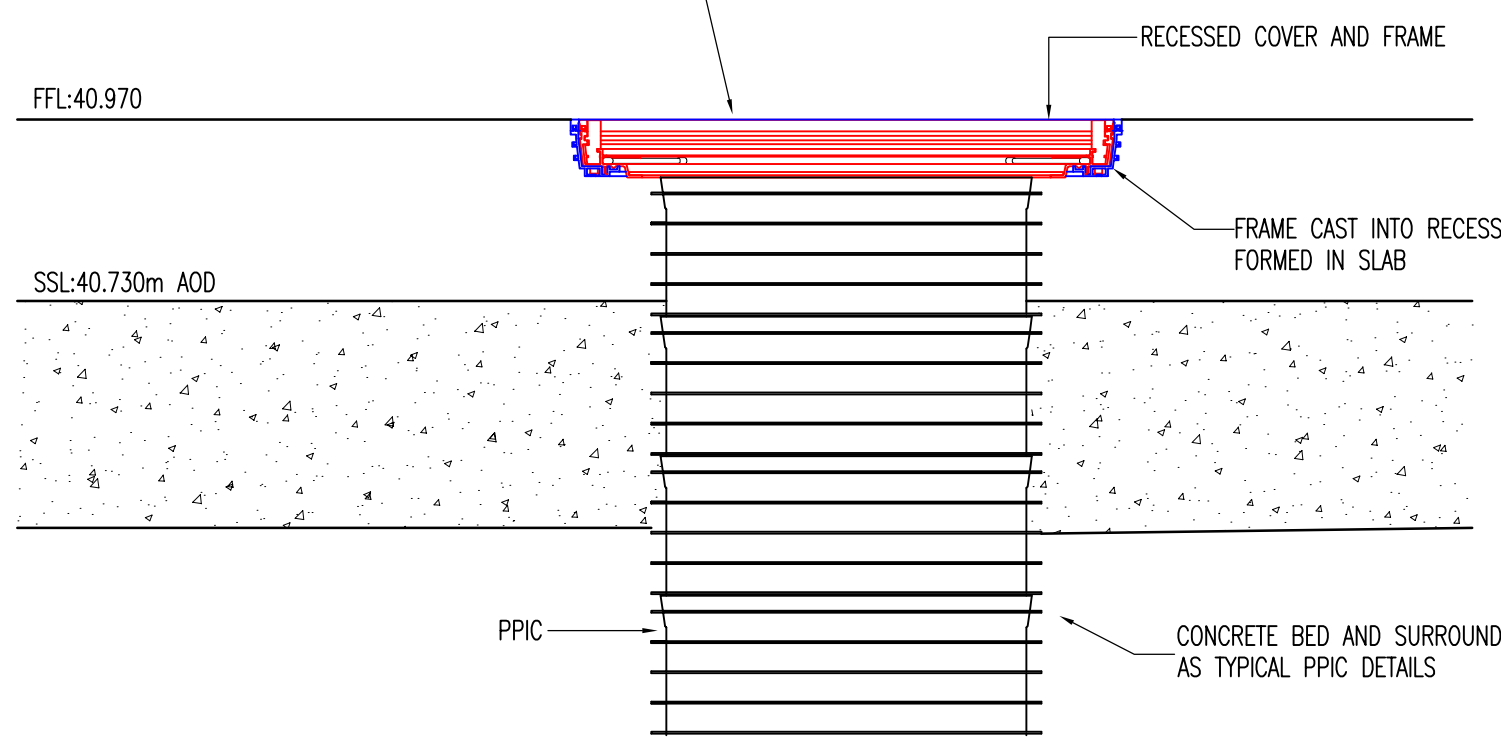


COVER/FRAME TO INTERNAL MANHOLE

FINAL CONSTRUCTION ISSUE


THIS DRAWING REPRESENTS THE FINAL CONSTRUCTION VERSION ISSUED TO THE CONTRACTOR INCORPORATING AMENDMENTS MADE DURING THE CONTRACT. IT IS BASED ON PERIODIC SITE INSPECTIONS BY ROC CONSULTING RATHER THAN CONTRACTOR RECORDS. NO GUARANTEE CAN THEREFORE BE GIVEN AS TO THE ACCURACY OF THE INFORMATION SHOWN

IS12397


Facta B 5.0 Tonne (50kN) SMPWL

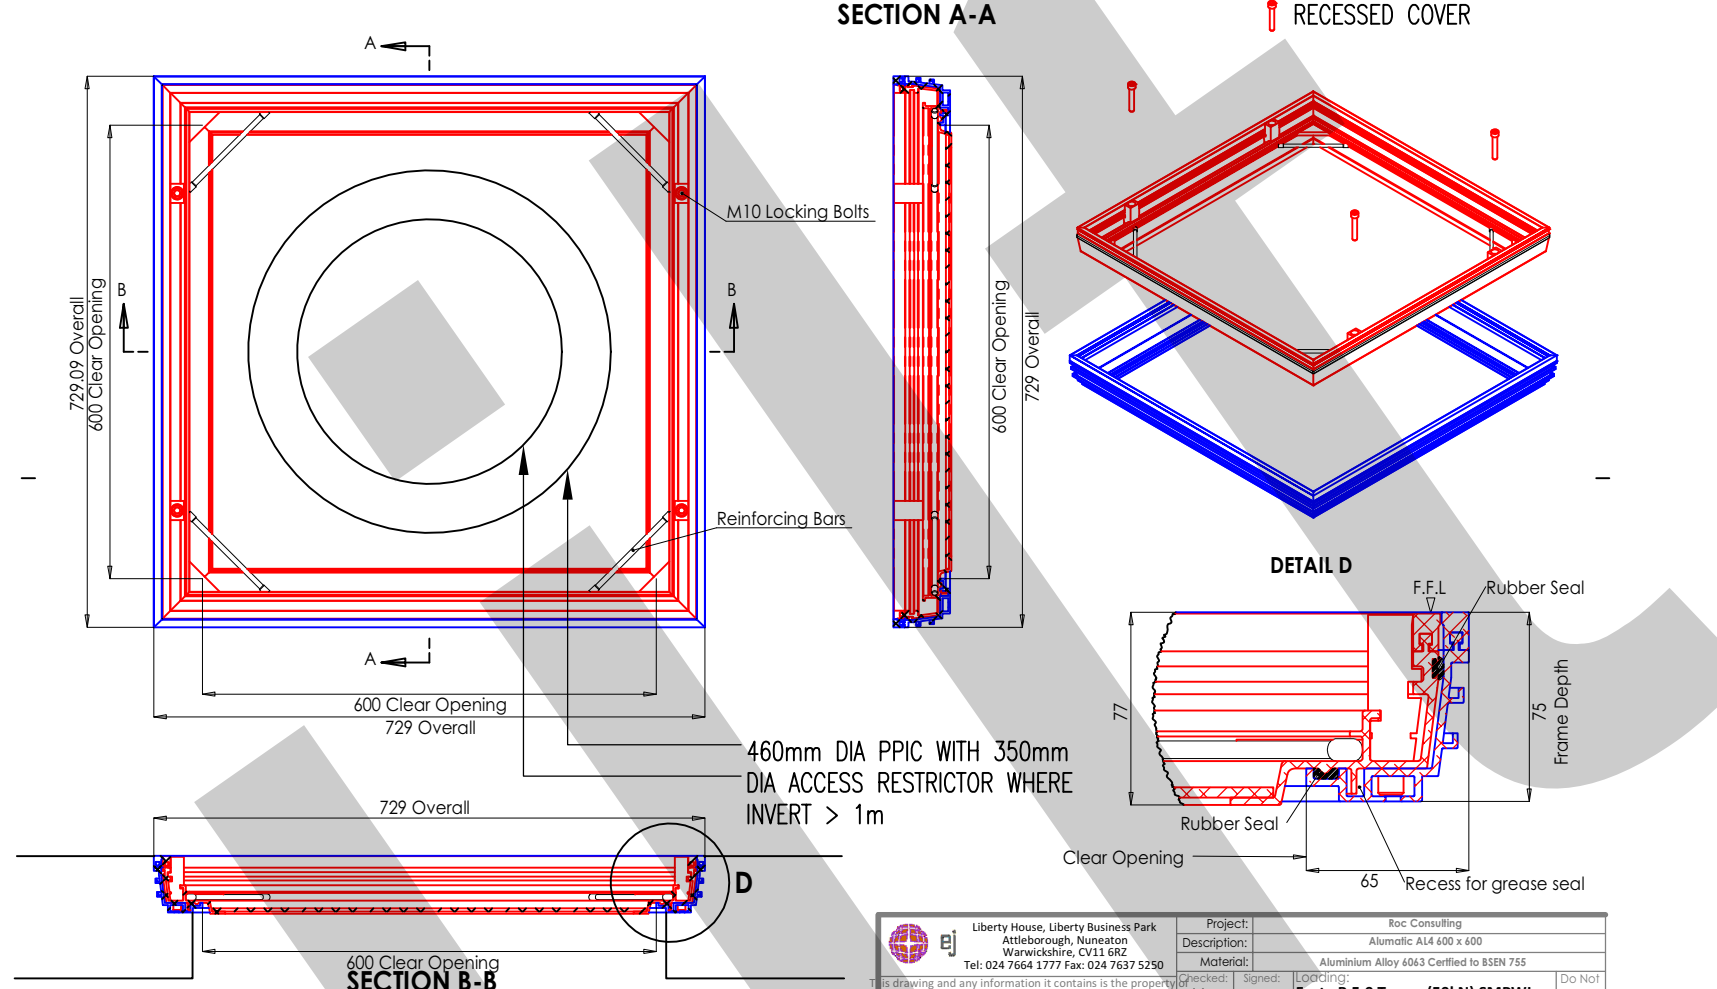

COVER AND FRAME TO INTERNAL PPIC CHAMBERS

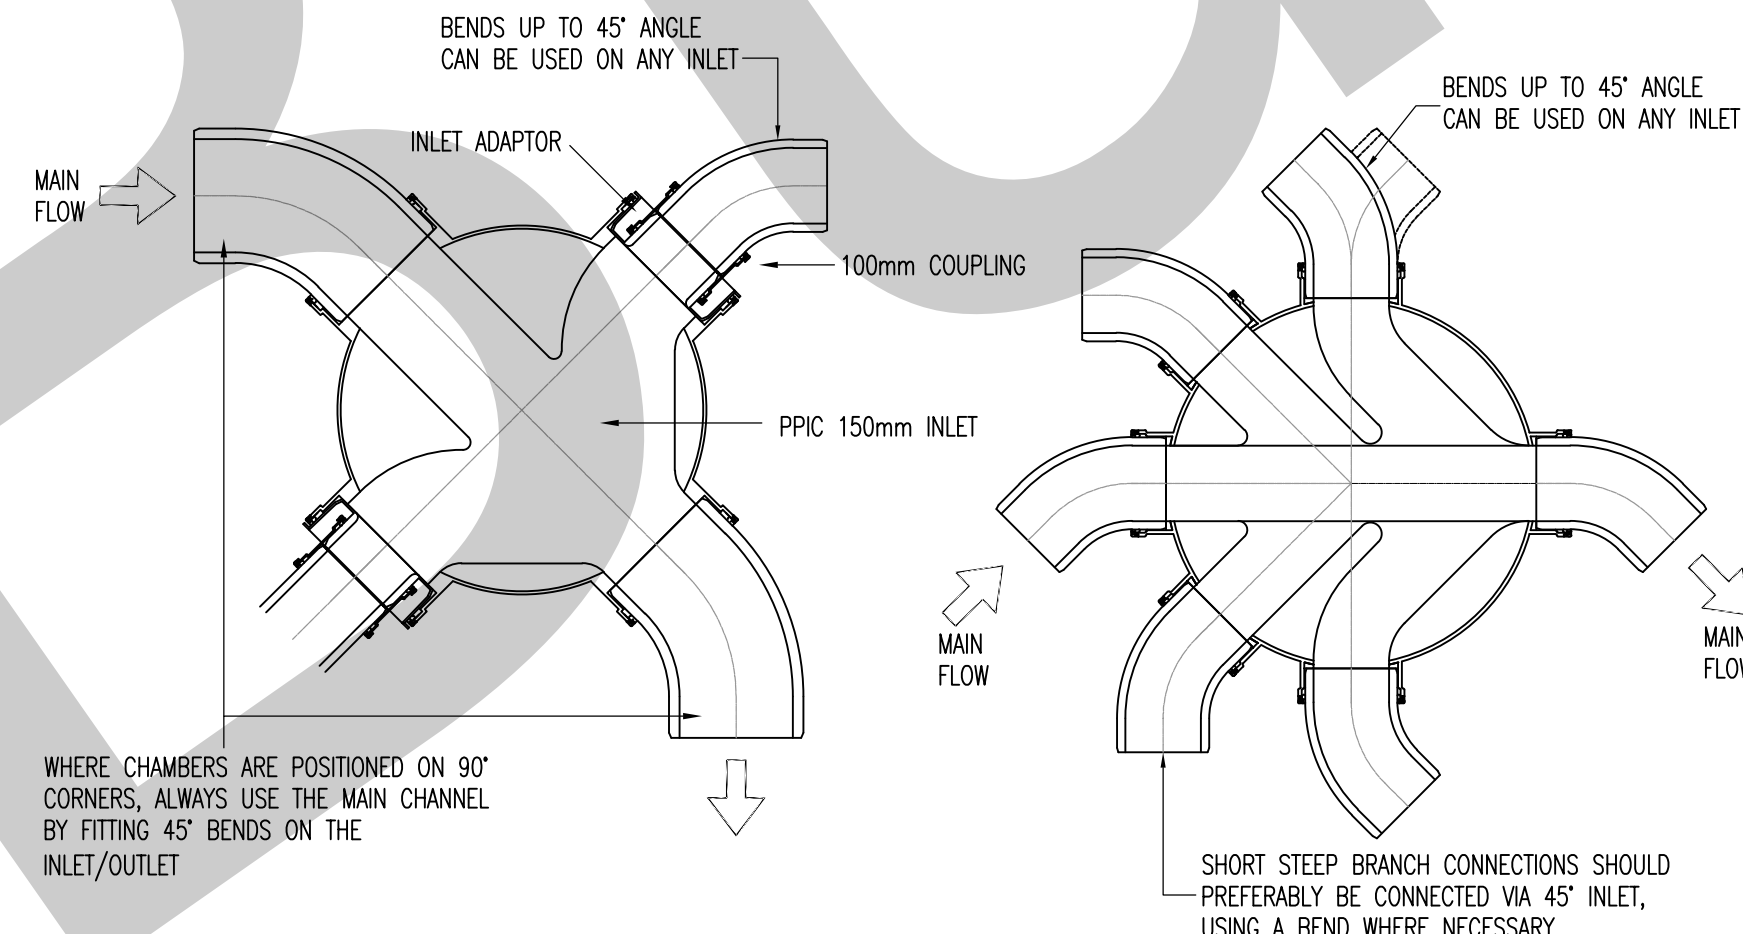

TYPICAL ACCESS CHAMBER / PPIC INSTALLATION DETAIL

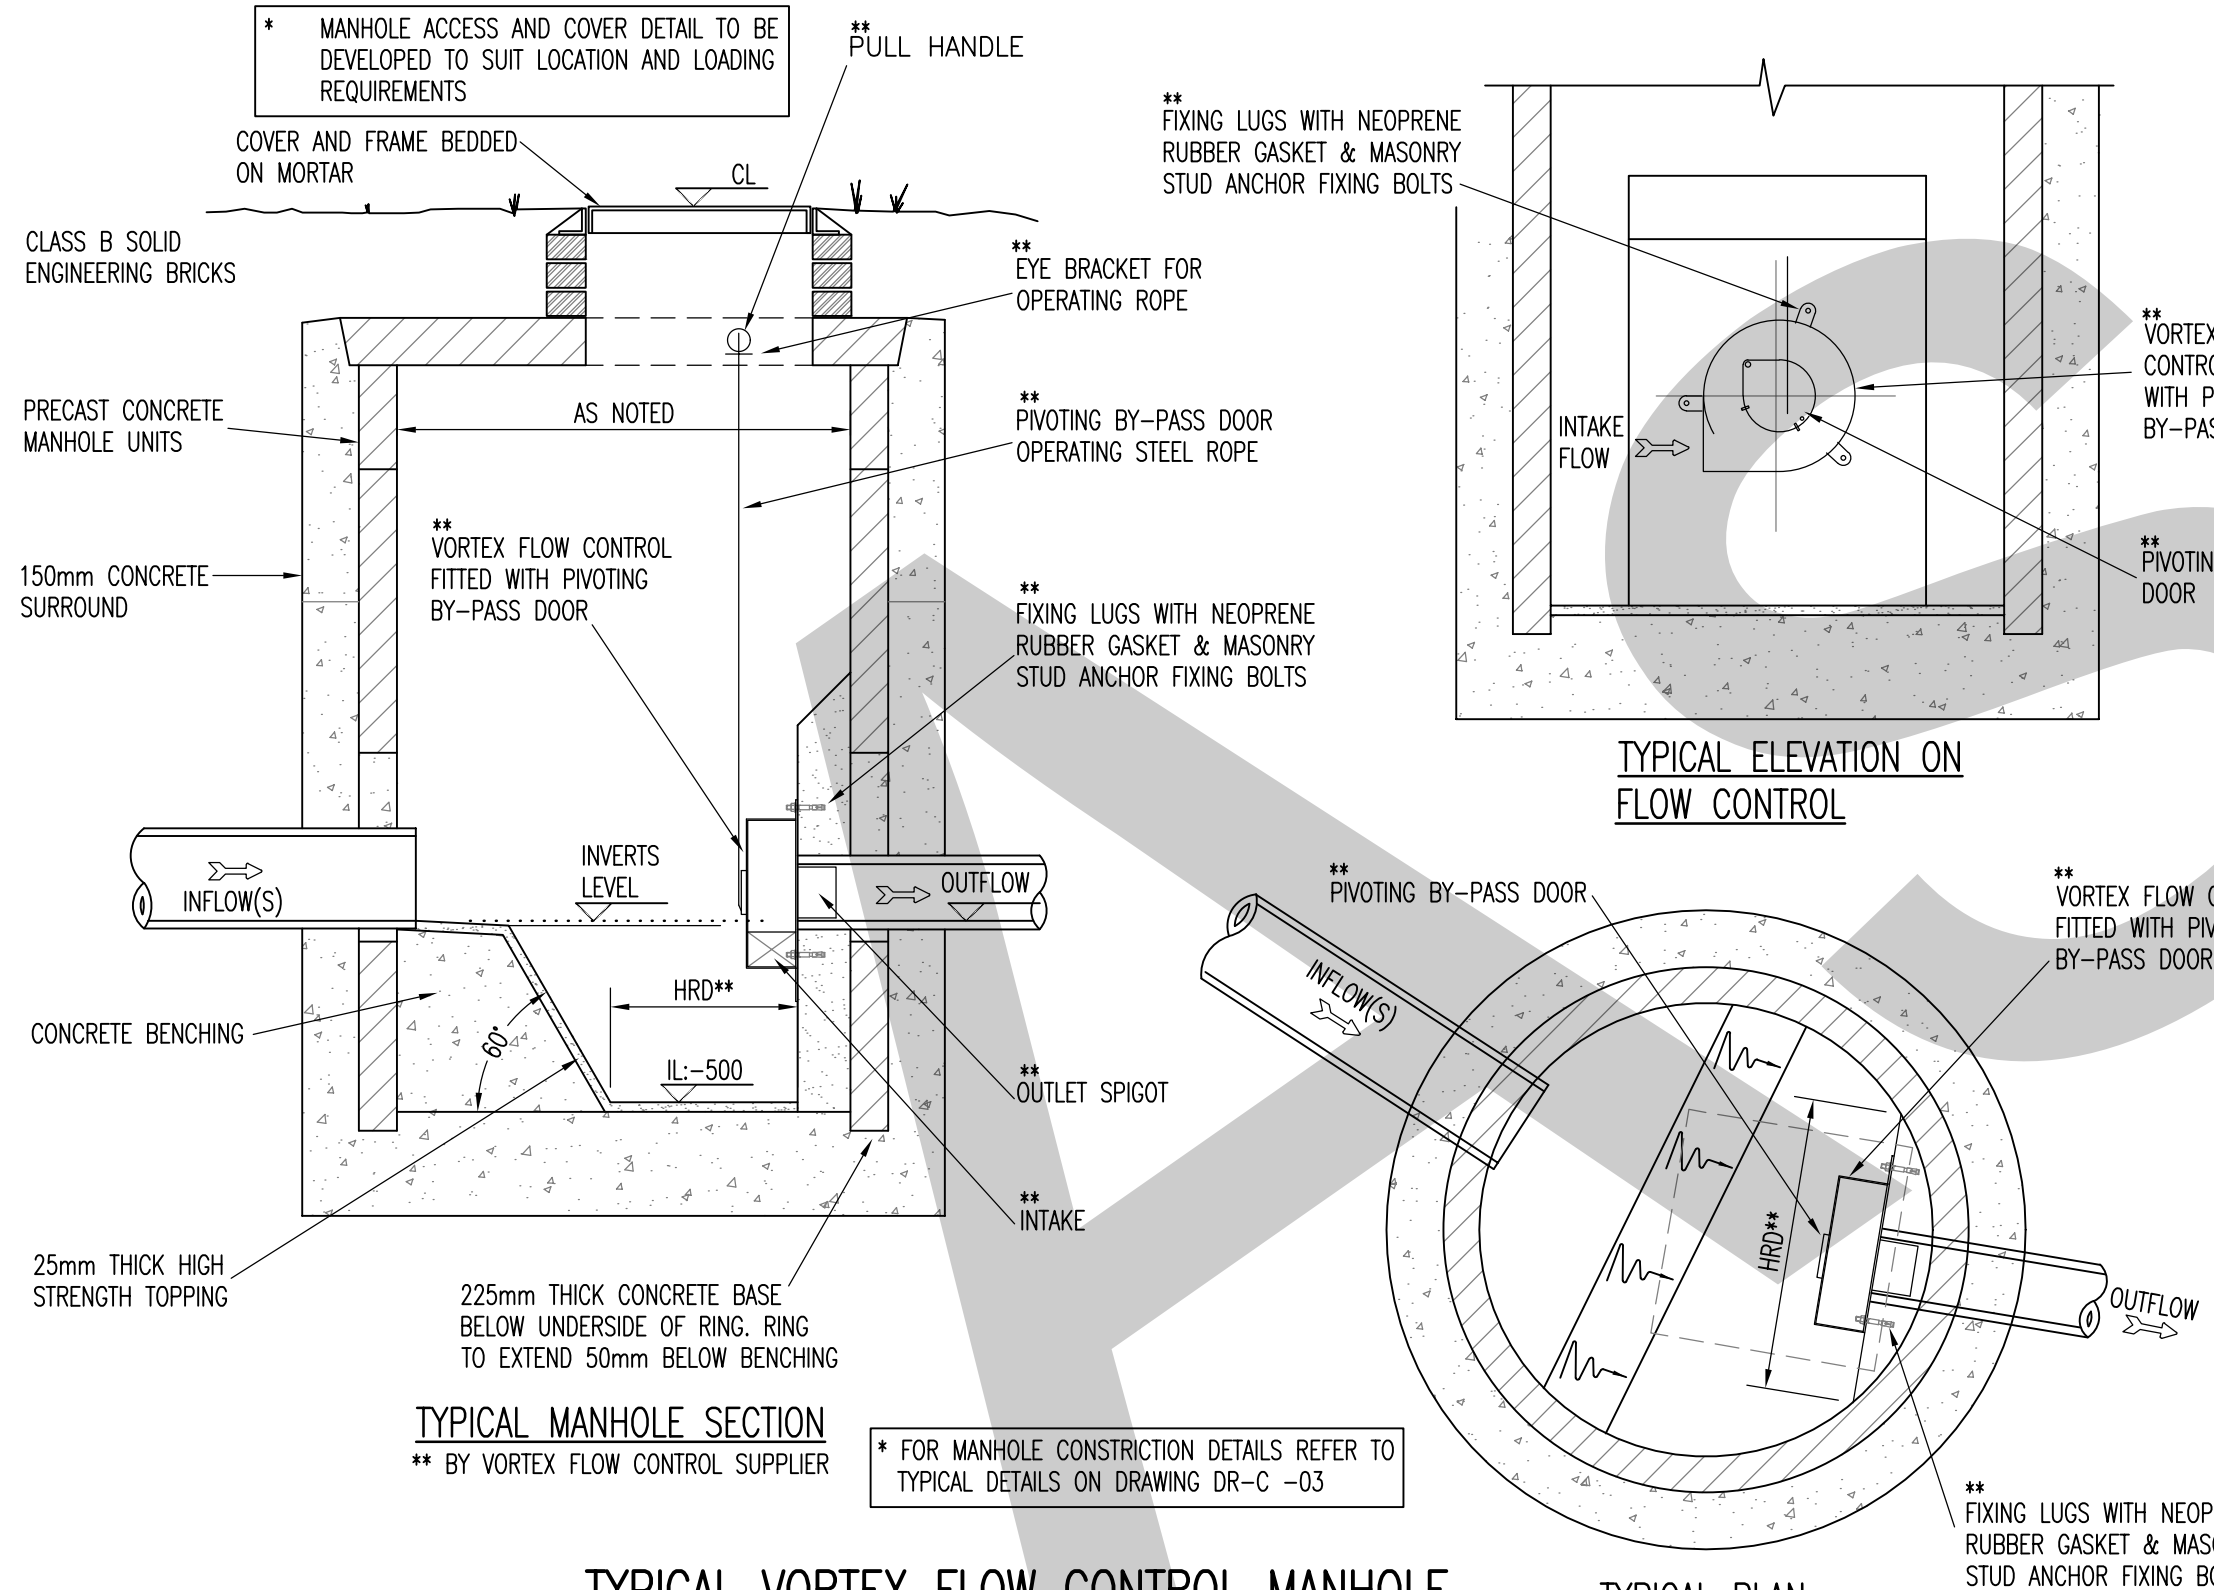


TYPICAL VORTEX FLOW CONTROL MANHOLE

NOT TO SCALE
FOR LOCATION OF VORTEX FLOW CONTROL MANHOLE REFER TO ROC DRAWING DR-C-DR01


REF:	INVERT LEVEL	DESIGN HEAD	DESIGN FLOW	HYDRO-BRAKE OPTIMUM (REF)
SW.MH01	38.255m	1.55m	3.6 L/S	MD-SCL-0079-3600-1550-3600

THE DEPTH OF THE GULLY TO BE INCREASED BY 300mm BY FITTING A 225mm COUPLING CODE VC1/3 AND A 300mm HIGH RAISING PIECE CODE SIC3/1 BETWEEN THE FRAME AND THE GULLY BODY.

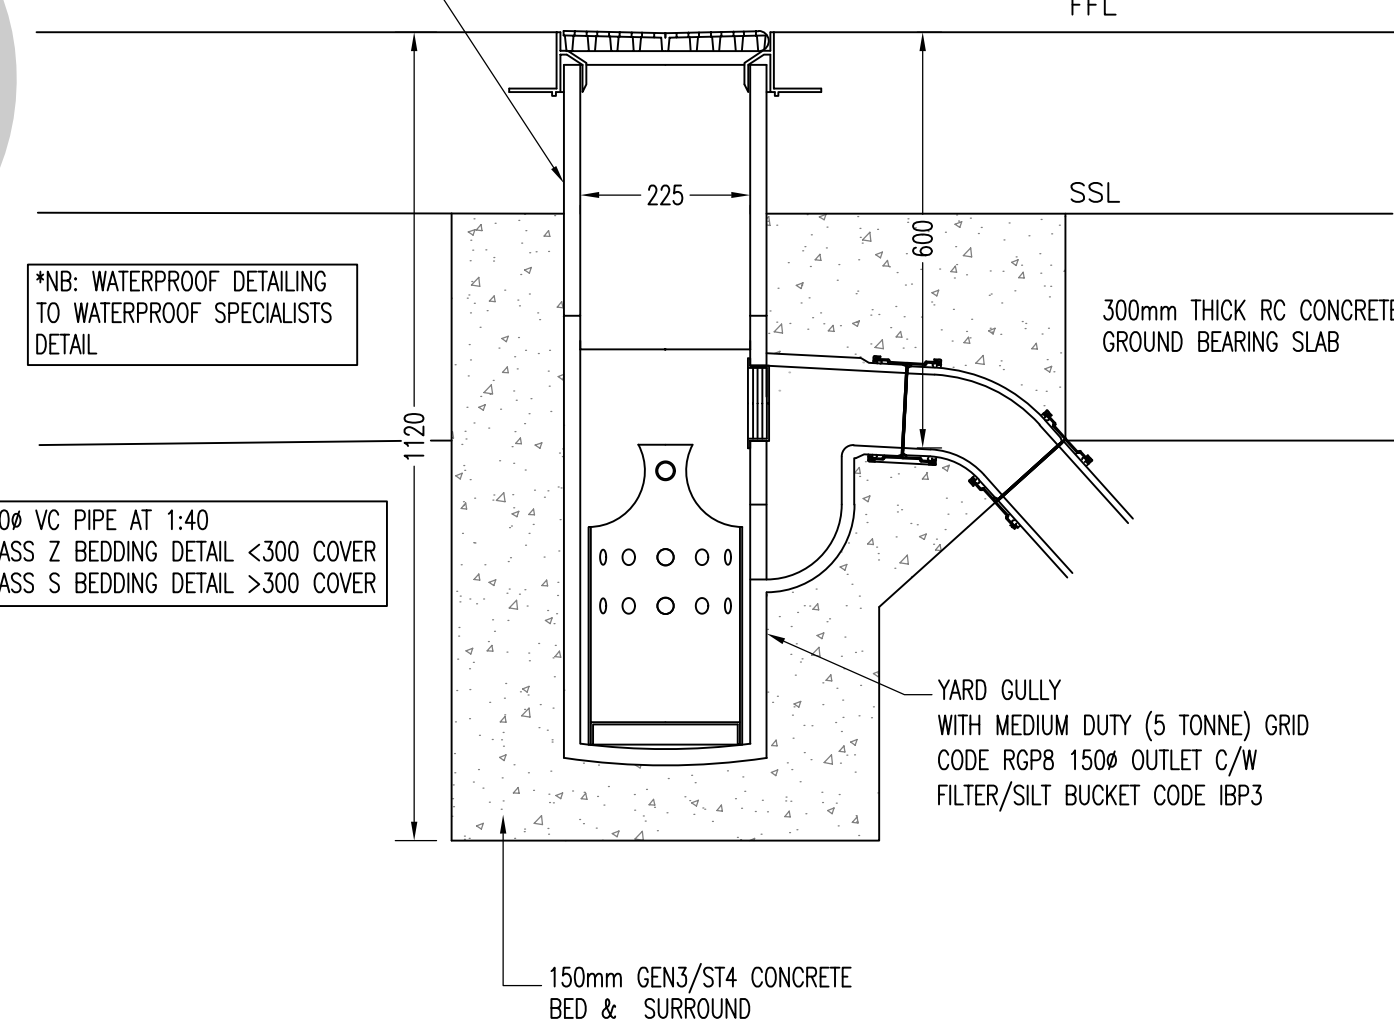

TYPICAL YARD GULLY DETAIL + RAISING PIECE

(HEPWORTH MATERIALS)

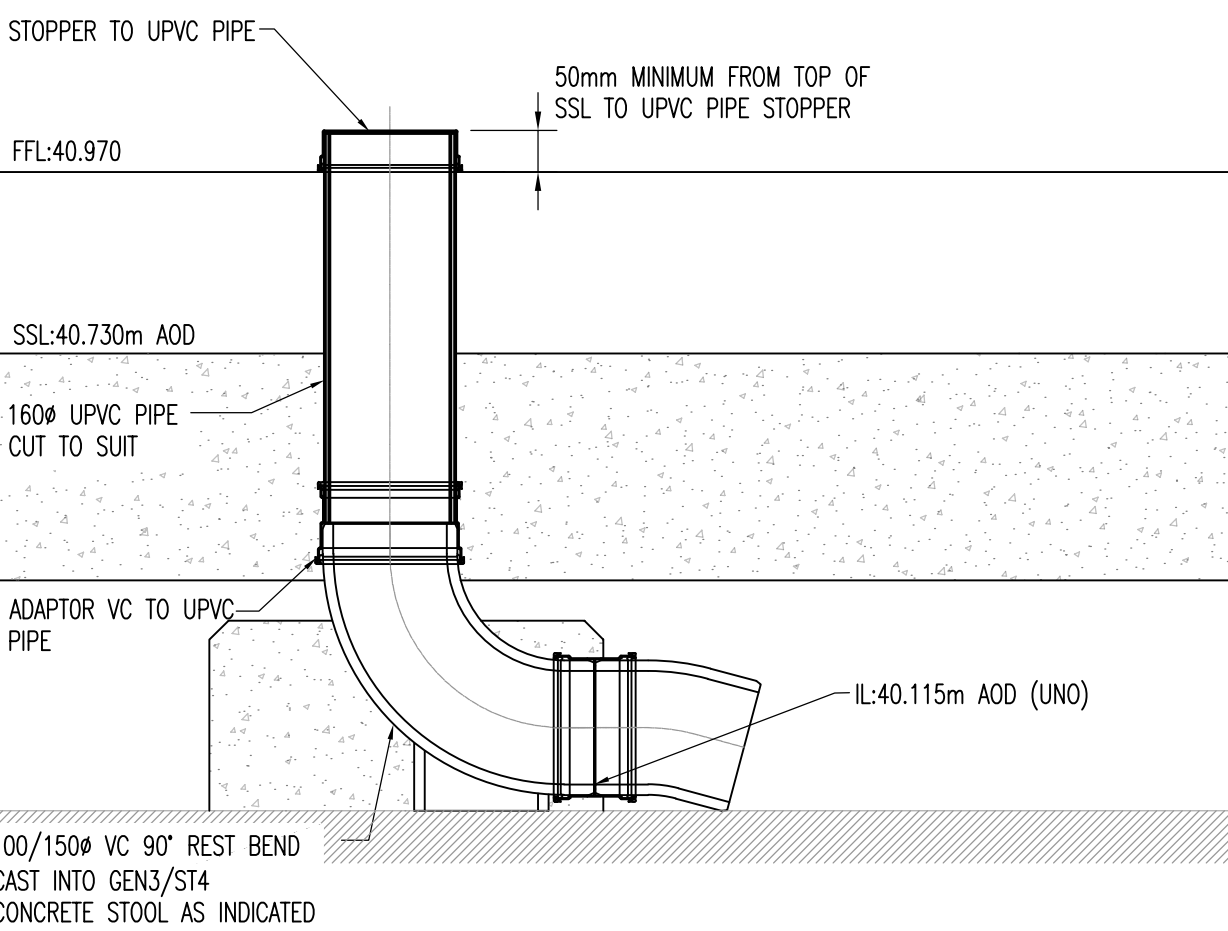

TYPICAL BELOW GROUND PIPE CONNECTION DETAIL

(INVERT LEVEL FOR 100mm AND 150mm ALL TO BE SET AT 40.115m AOD (UNO), uPVC PIPE LENGTH TO BE ADJUSTED AS REQUIRED)

THIS DRAWING IS THE PROPERTY OF ROC. COPYRIGHT IS RESERVED BY THEM AND THE DRAWING IS ISSUED ON THE CONDITION THAT IT IS NOT COPIED, REPRODUCED, RETAINED OR DISCLOSED TO ANY UNAUTHORISED PERSON EITHER WHOLLY OR IN PART WITHOUT THE WRITTEN CONSENT OF ROC.

NOTES

FOR DRAINAGE LAYOUT PLAN REFER TO DR-C-DR01

FOR DRAINAGE NOTES REFER TO SP-C-DR02

WORK IN PROGRESS

The information on this drawing is an optimised solution based upon information as of 03.03.2021. It may be subject to change through external influences such as client brief and scope changes, services, sub-contractor requirements etc. Therefore a suitable contingent approach must be applied where the information is used for strategic decision making, procurement or construction in advance of final design requirements from other designers and sub-contractors.

C01	20.04.21	STAGE 5 ISSUE	ARJ	JAS
REV	DATE	DETAILS	DRN	CHK

DRAWING STATUS
CONSTRUCTION

RIBA STAGE
STAGE 5

ROC
CONSULTING

Commercial Wharf
6 Commercial Street
Manchester M15 4PZ
T 0161 214 5390
W rocconsulting.com

DRAWN RM	DATE 04.2020	SCALES NTS
CHECKED DAE	DATE 04.2020	THE ABOVE SCALES APPLY WHEN PLOTTED AT A1 SIZE -DO NOT SCALE-
APPRVD. JAS	DATE 04.2020	EMAIL FOR DRAWINGS info@rocconsulting.com

CLIENT
Greenlane Properties (Stockport) Ltd

PROJECT TITLE
Pearl Assurance House Manchester

DRAWING TITLE
Drainage Details Sheet 2 of 3

DRAWING No. D460-ROC-ZZ-XX-DR-C-DR04	REV. C01
--	--------------------