


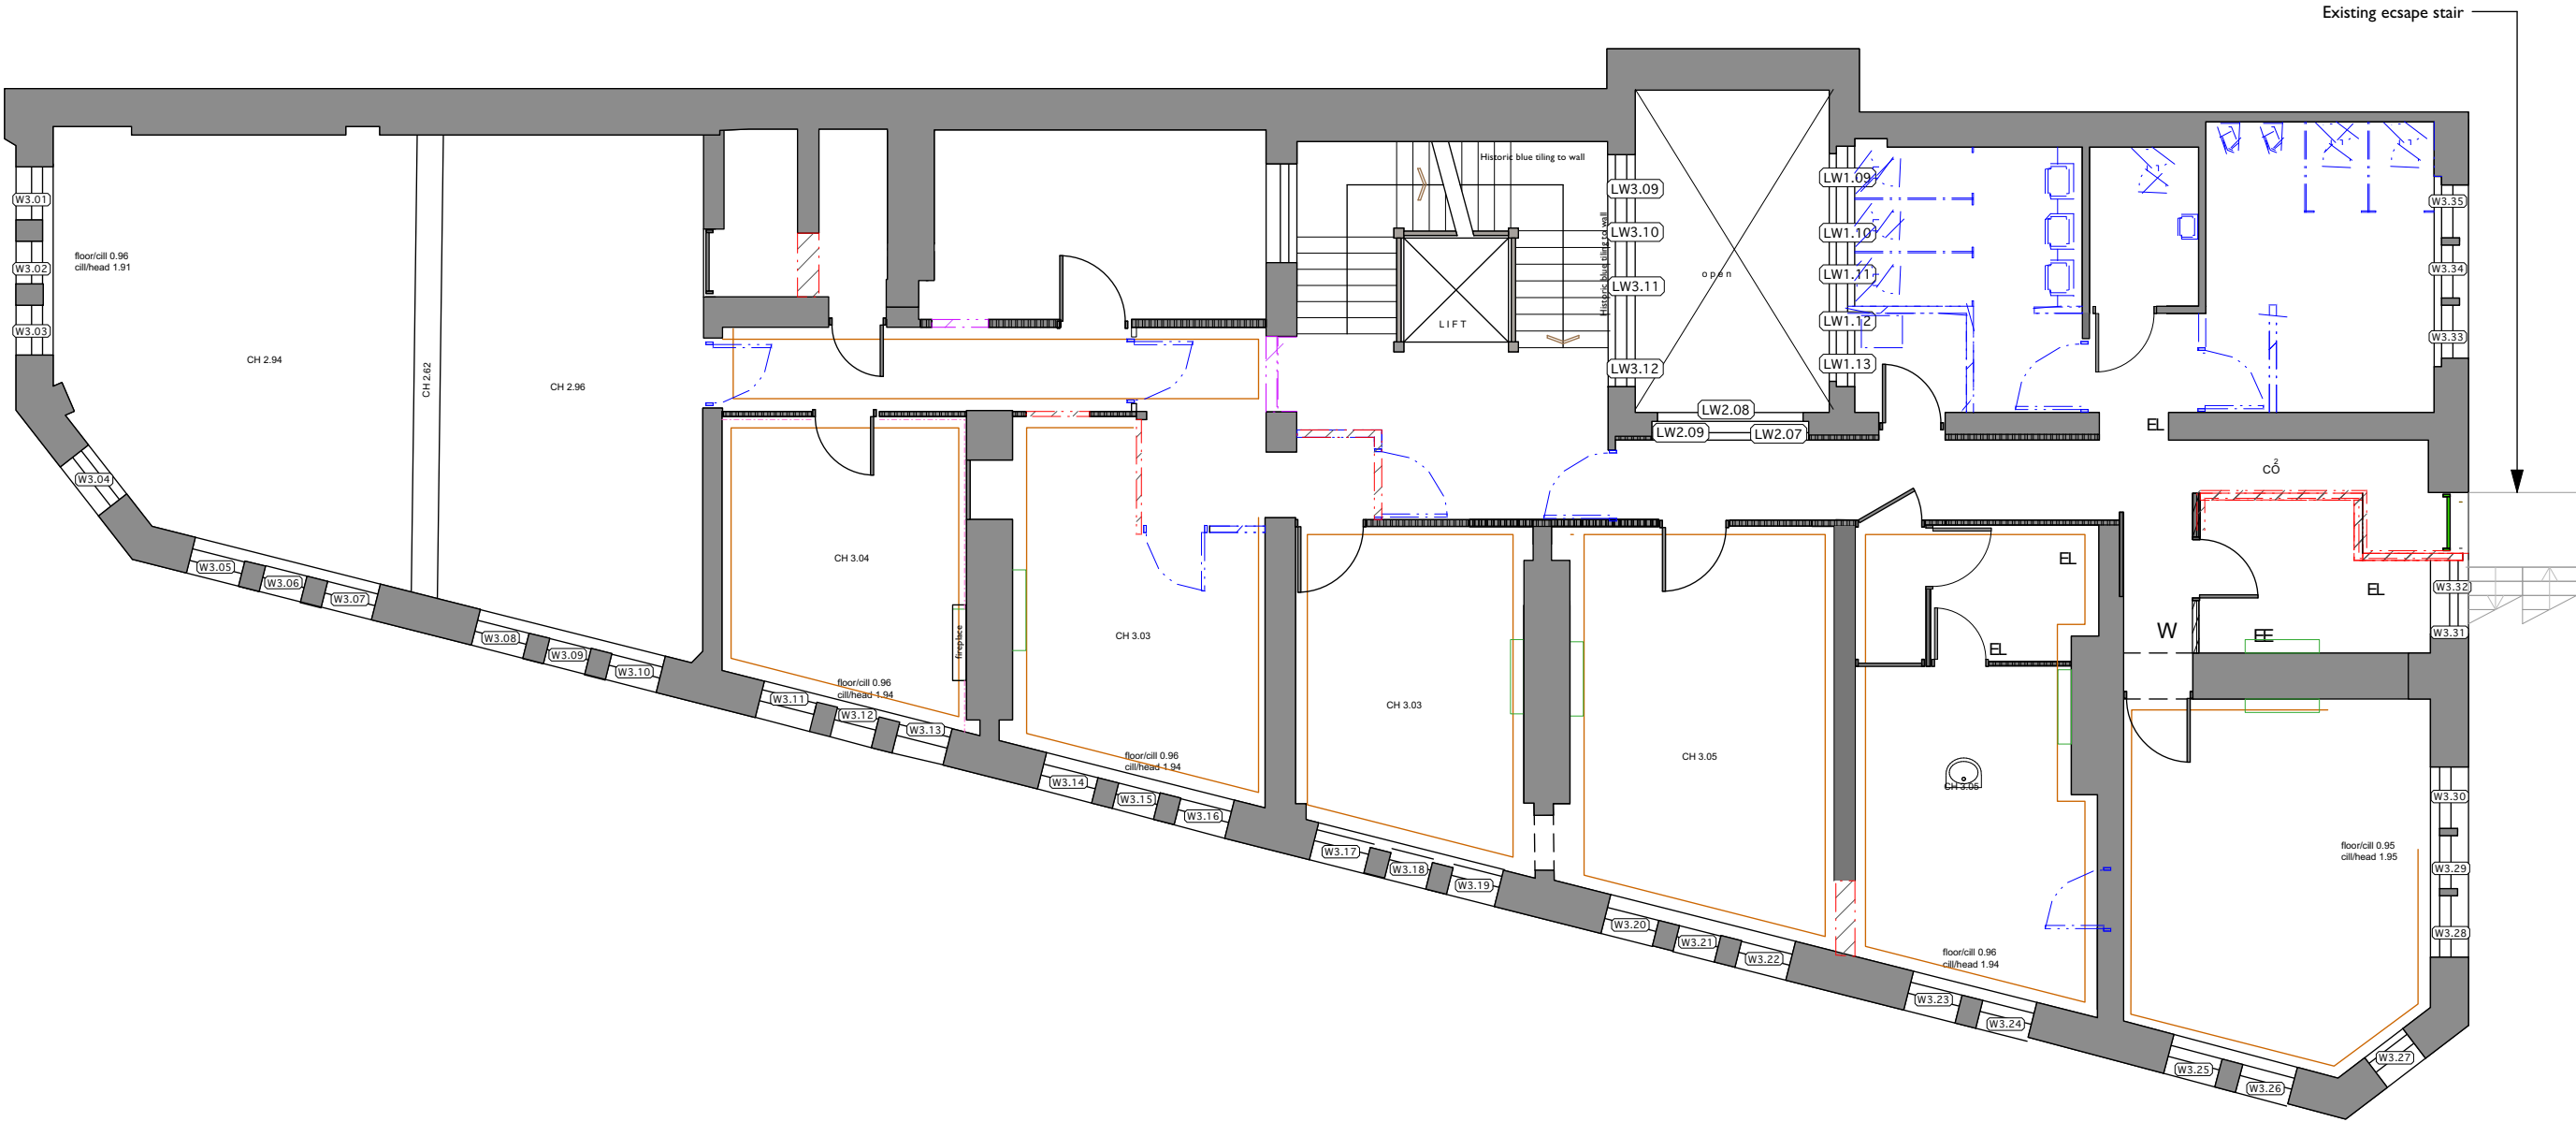

COPYRIGHT OF ATELIER MB LTD  
DO NOT SCALE FROM THIS DRAWING  
DIMENSIONS TO BE CHECKED ON SITE

- Existing
- Proposed
- Existing to be Removed (contemporary)
- Existing to be Removed (circa 1930s)
- Existing to be Removed (pre 1930s)
- Historic panelled wall - circa C19th
- Historic panelled wall - circa 1930s
- Historic coving shown indicatively
- Existing door (historic)
- Existing door (non historic)
- Existing door (type tbc)
- NB additional features not picked up by survey - positions not measured.

NB: All cornice positions shown indicatively only

All windows - replacement steel frame, some louvred

Modern Skirting

|            |                                               |         |
|------------|-----------------------------------------------|---------|
| B          | Layouts amended                               | RG      |
| 22/08/2023 |                                               |         |
| A          | Strip-out updated following planners comments | RG      |
| 11.07.23   |                                               |         |
| Rev        | Note                                          | DRN CHK |

St Margarets, Manchester  
For Charlotte Street

3rd Floor Plan Strip-out

|          |        |
|----------|--------|
| scheme   | 1907   |
| dwg no.  | P(141) |
| revision | B      |

|                  |            |
|------------------|------------|
| scale            | 1:100 @ A3 |
| date first drawn | Sept 2020  |
| drawn            | HKW        |

SK sketch E existing P proposed T tender C construction F final issue

www.ateliermb.co.uk  
t 0161 236 0051  
e architect@ateliermb.co.uk