




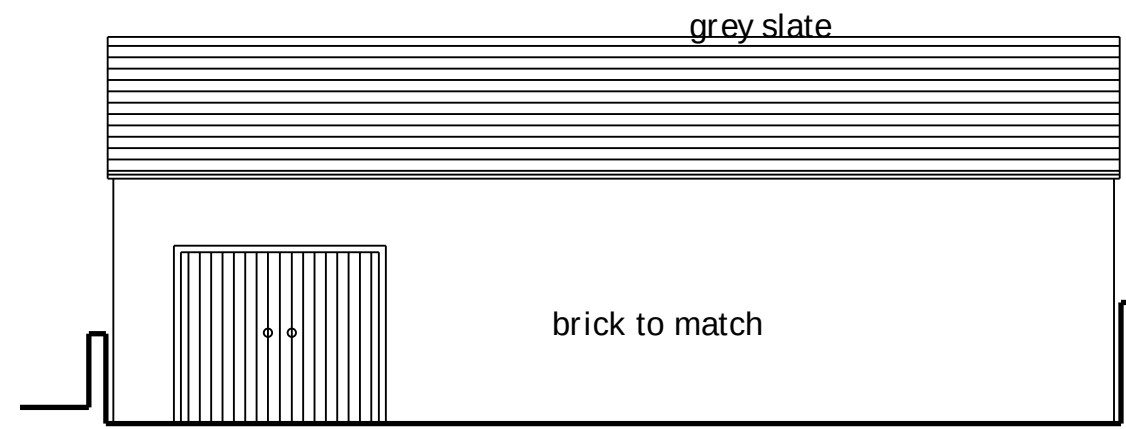

NORTH WEST ELEVATION

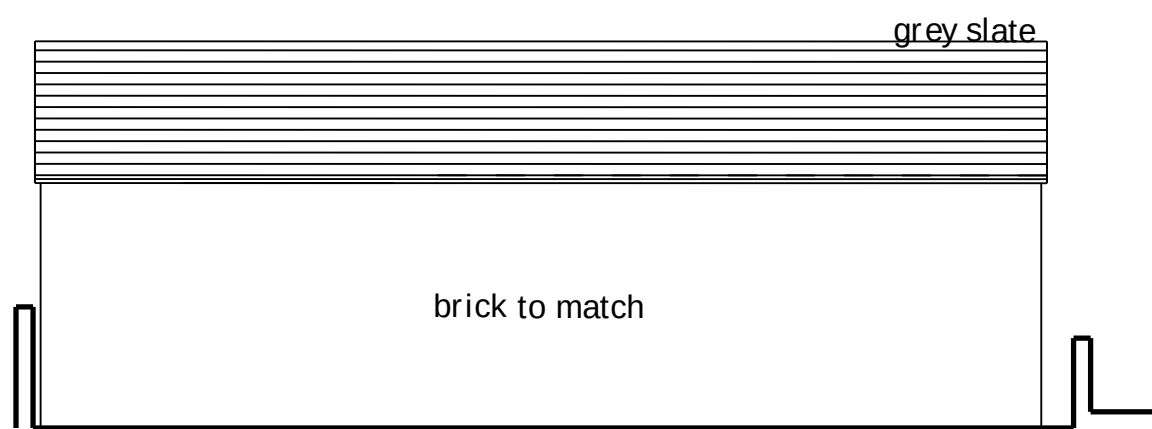


SOUTH EAST ELEVATION

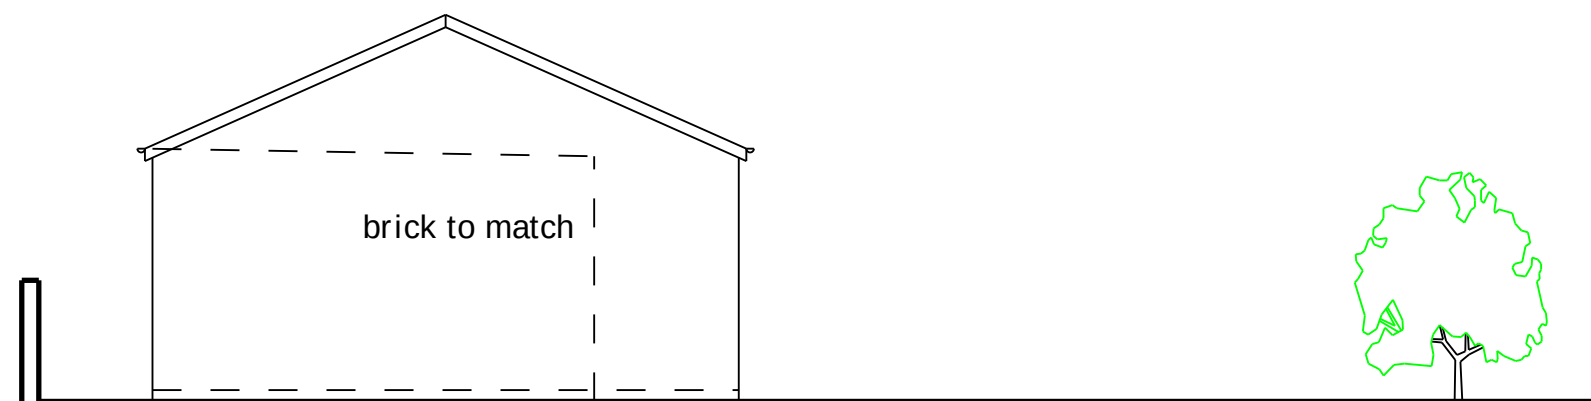


NORTH EAST ELEVATION



SOUTH WEST ELEVATION

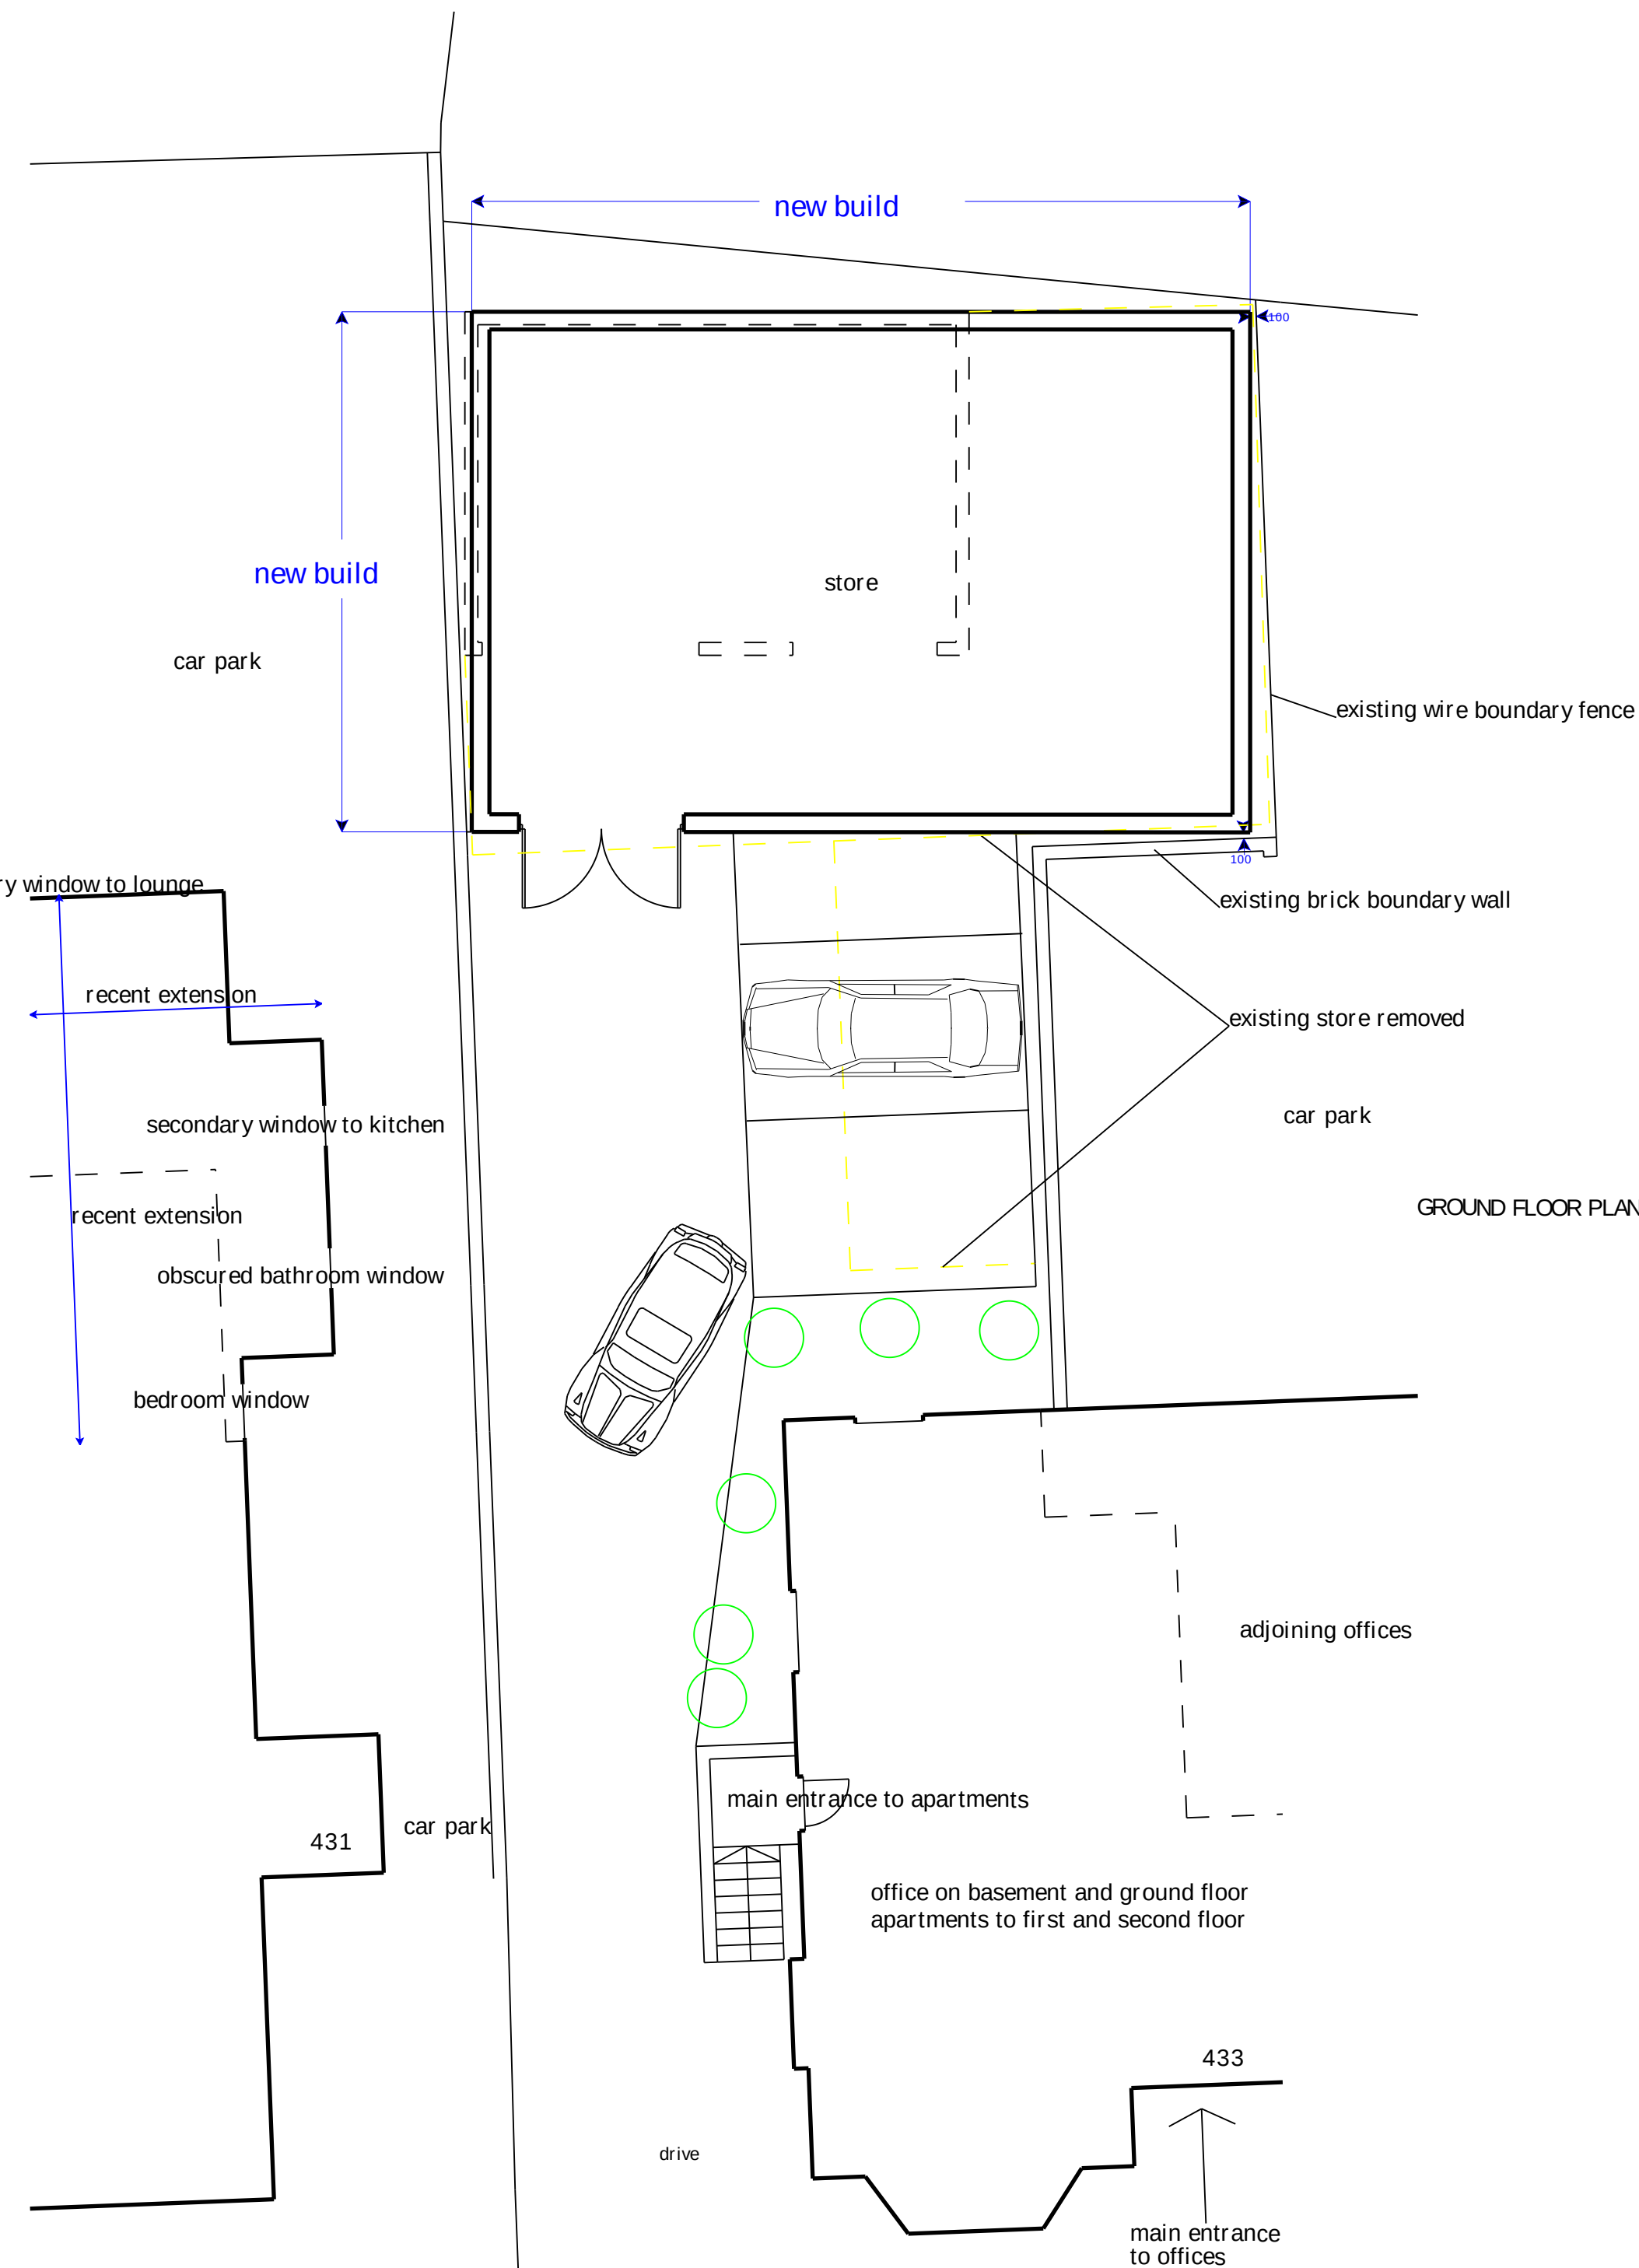

GROUND FLOOR PLAN

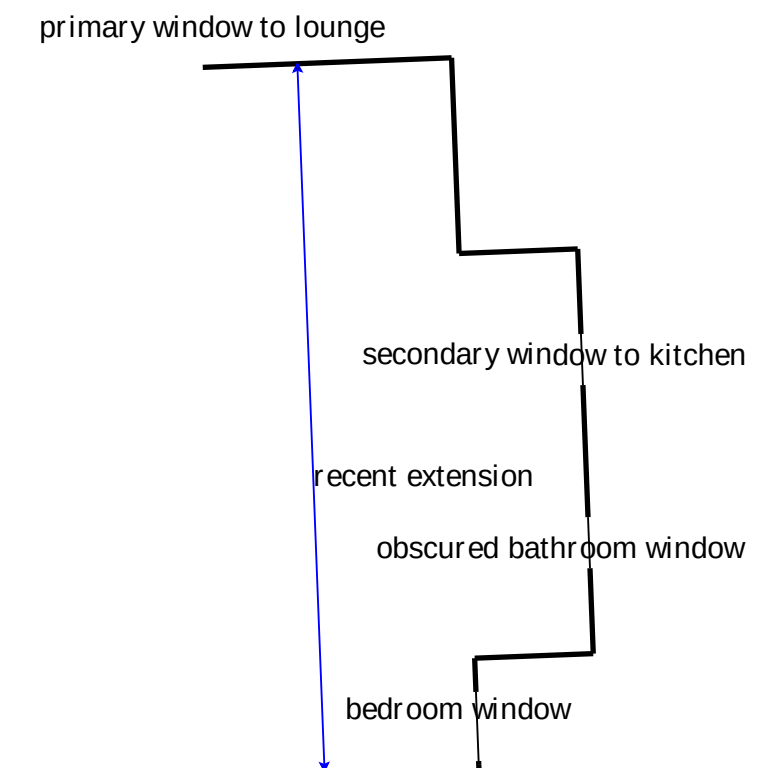

ROOF PLAN

Proposed

RevA Date 18-05-23 Various

LEE ARCHITECTS LTD
Leepark House
449 Chester Road
Manchester M16 9HA
T 0161 873 7788
M 07710 539748
E info@leearchitects.co.uk
copyright reserved

CLIENT
SAM Properties

PROJECT
433 Wilmslow Road
Withington
Manchester M20 4AF

DRAWING
Scheme F Proposed Plans
and Elevations

DRAWING NUMBER
L663 25revA

DATE 02-11-22 SCALE 1:100@A3