




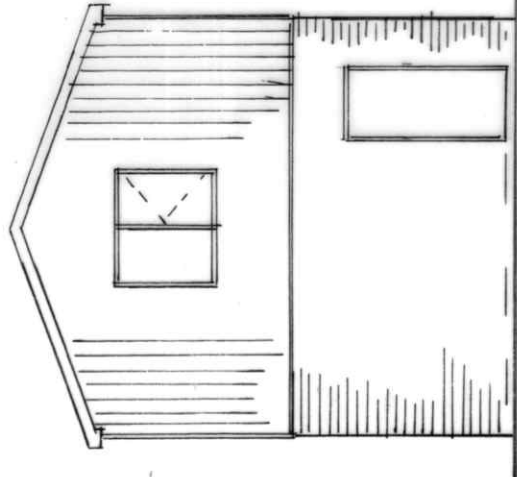


REAR ELEVATION
(PROPOSED)

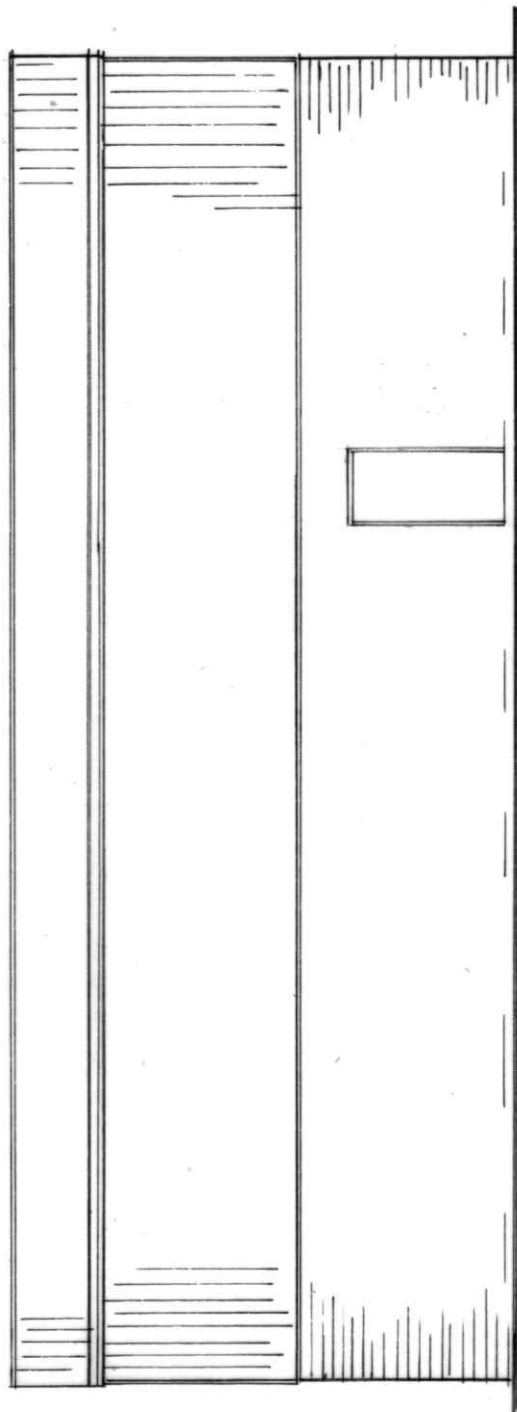

SIDE ELEVATION
(PROPOSED)

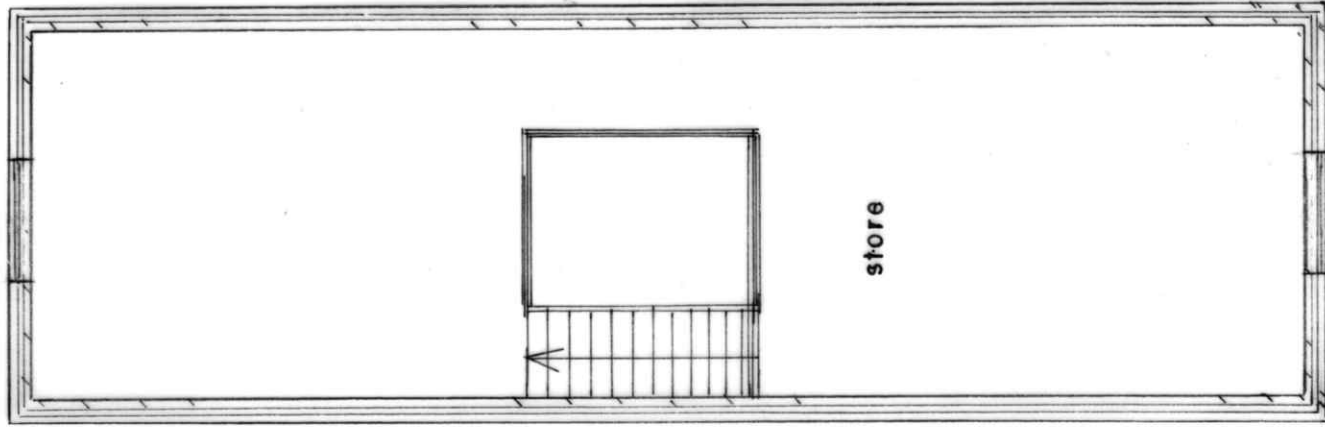

MEZENINE FLOOR
(PROPOSED)

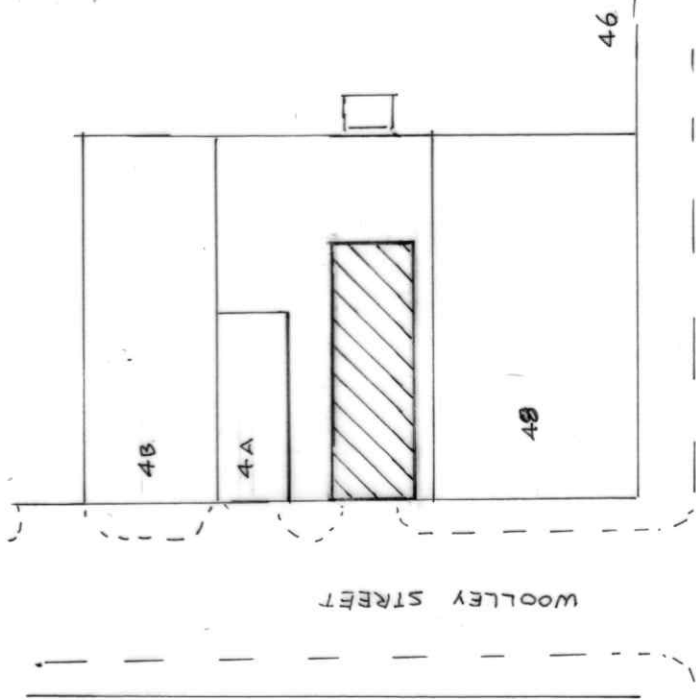

SITE PLAN
SCALE 1:500

BUILDING DESIGN SERVICES	
M. FAROOQ	
418 Bury Road Rochdale OL11 5EU.	
Tel: 01706 712231 Mob: 07967605763	
ERECTION OF AN ANCILLARY STORAGE UNIT (B8) TO THE REAR OF 48 DERBY STREET MANCHESTER M8 8HN	
For: Mr SHAMAZ SUBHANI	
Plan	Scale 1:100
Elevation	Scale 1:100
A 1986/3	