




DO NOT SCALE DIMENSIONS FROM DRAWING

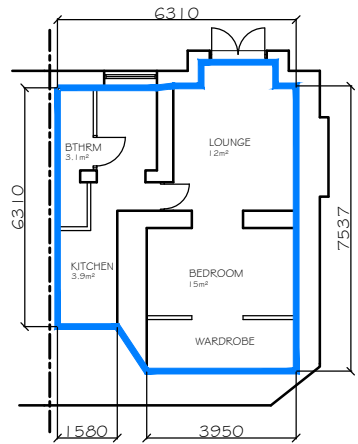

BASEMENT FLOOR LAYOUT

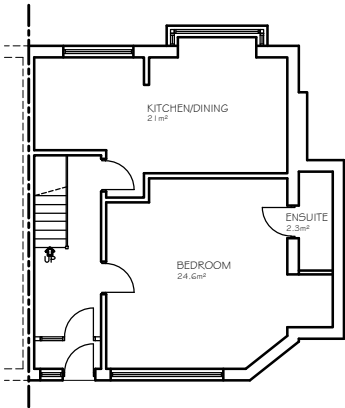


GROUND FLOOR LAYOUT

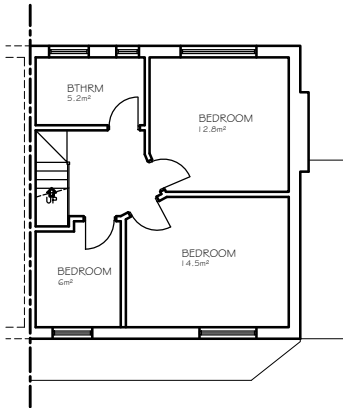


FIRST FLOOR LAYOUT

FLOOR PLANS SCALE 1:200

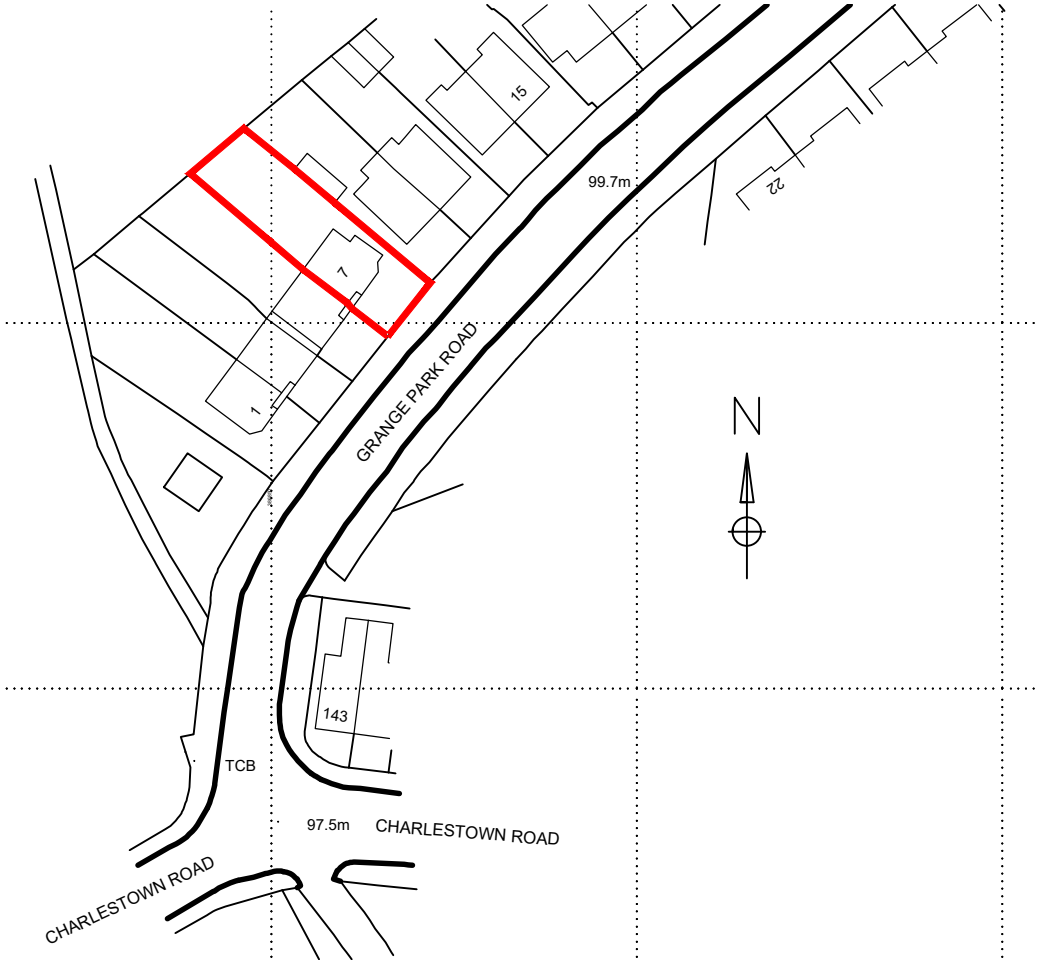


SITE LOCATION PLAN SCALE 1:1250

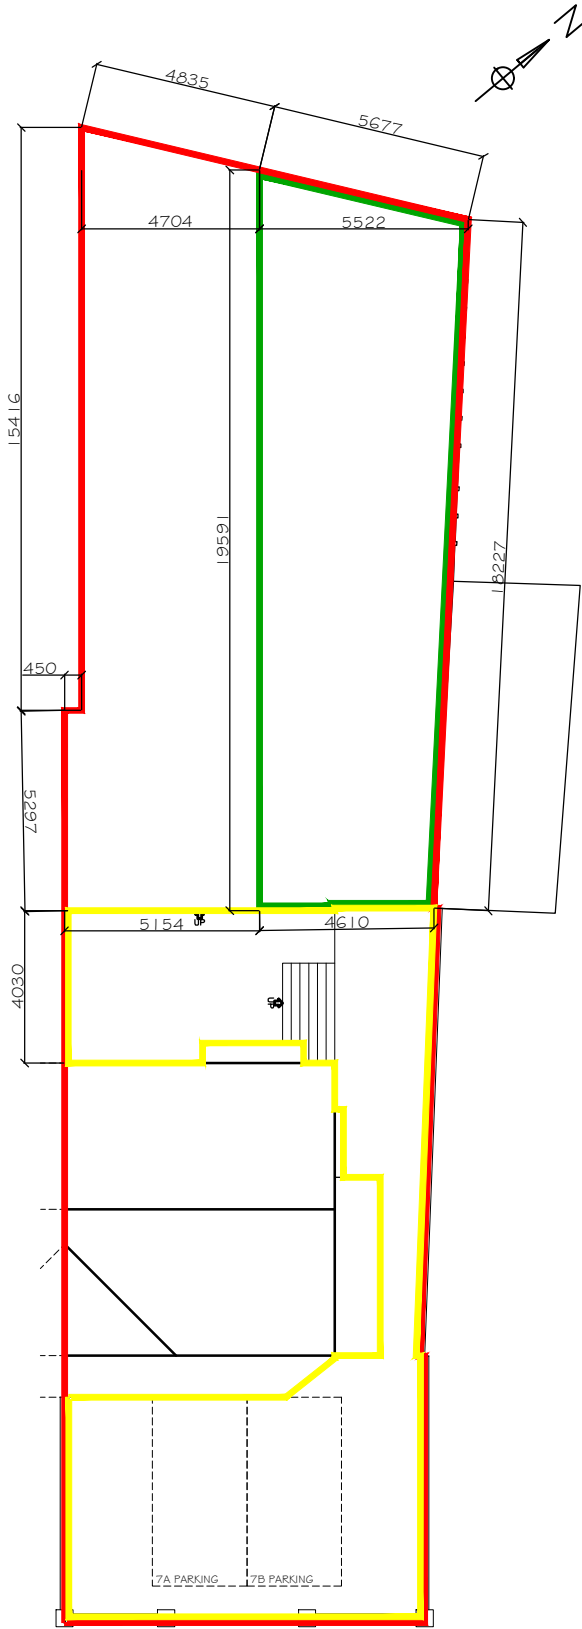


SITE PLAN SCALE 1:200


CONFIGURATION	
—	TOTAL SITE AREA 374m²
—	INTERNAL FLOOR AREA 46m²
—	EXTERNAL FLOOR AREA 95m²
—	COMMUNAL SHARED ACCESS 106m²

 

1:200 SCALE BAR

 

1:1250 SCALE BAR

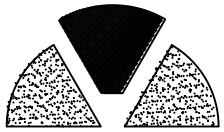

261 Church Street
Blackpool
FY1 3PB

**Keystone Design
Associates Ltd.**

Tel. No. 01253 649040
Fax. No. 01253 752901
Email : Info@keystonedesign.co.uk

This drawing & contents are the property of Keystone Design Assoc Ltd
Unauthorised reproduction of the whole or any part there of infringes
Copyright and may lead to prosecution of civil proceedings

PROJECT ADDRESS
7 GRANGEPARK ROAD,
BLACKLEY, MANCHESTER

PROJECT TITLE
LAND REGISTRY

Client MR L GENTILE

DRAWING TITLE
7A
LAND REGISTRY PLAN

Drawn LM Revision Date AUGUST 2023

DRAWING No.
A023/195/LR/02 Scales
AS INDICATED@A3

H:\documents\Drawings\2023\Grange Park Road 7

A	Drawing Title Amendments	17/08/23	LM
Rev.	Amendments	Date	By