


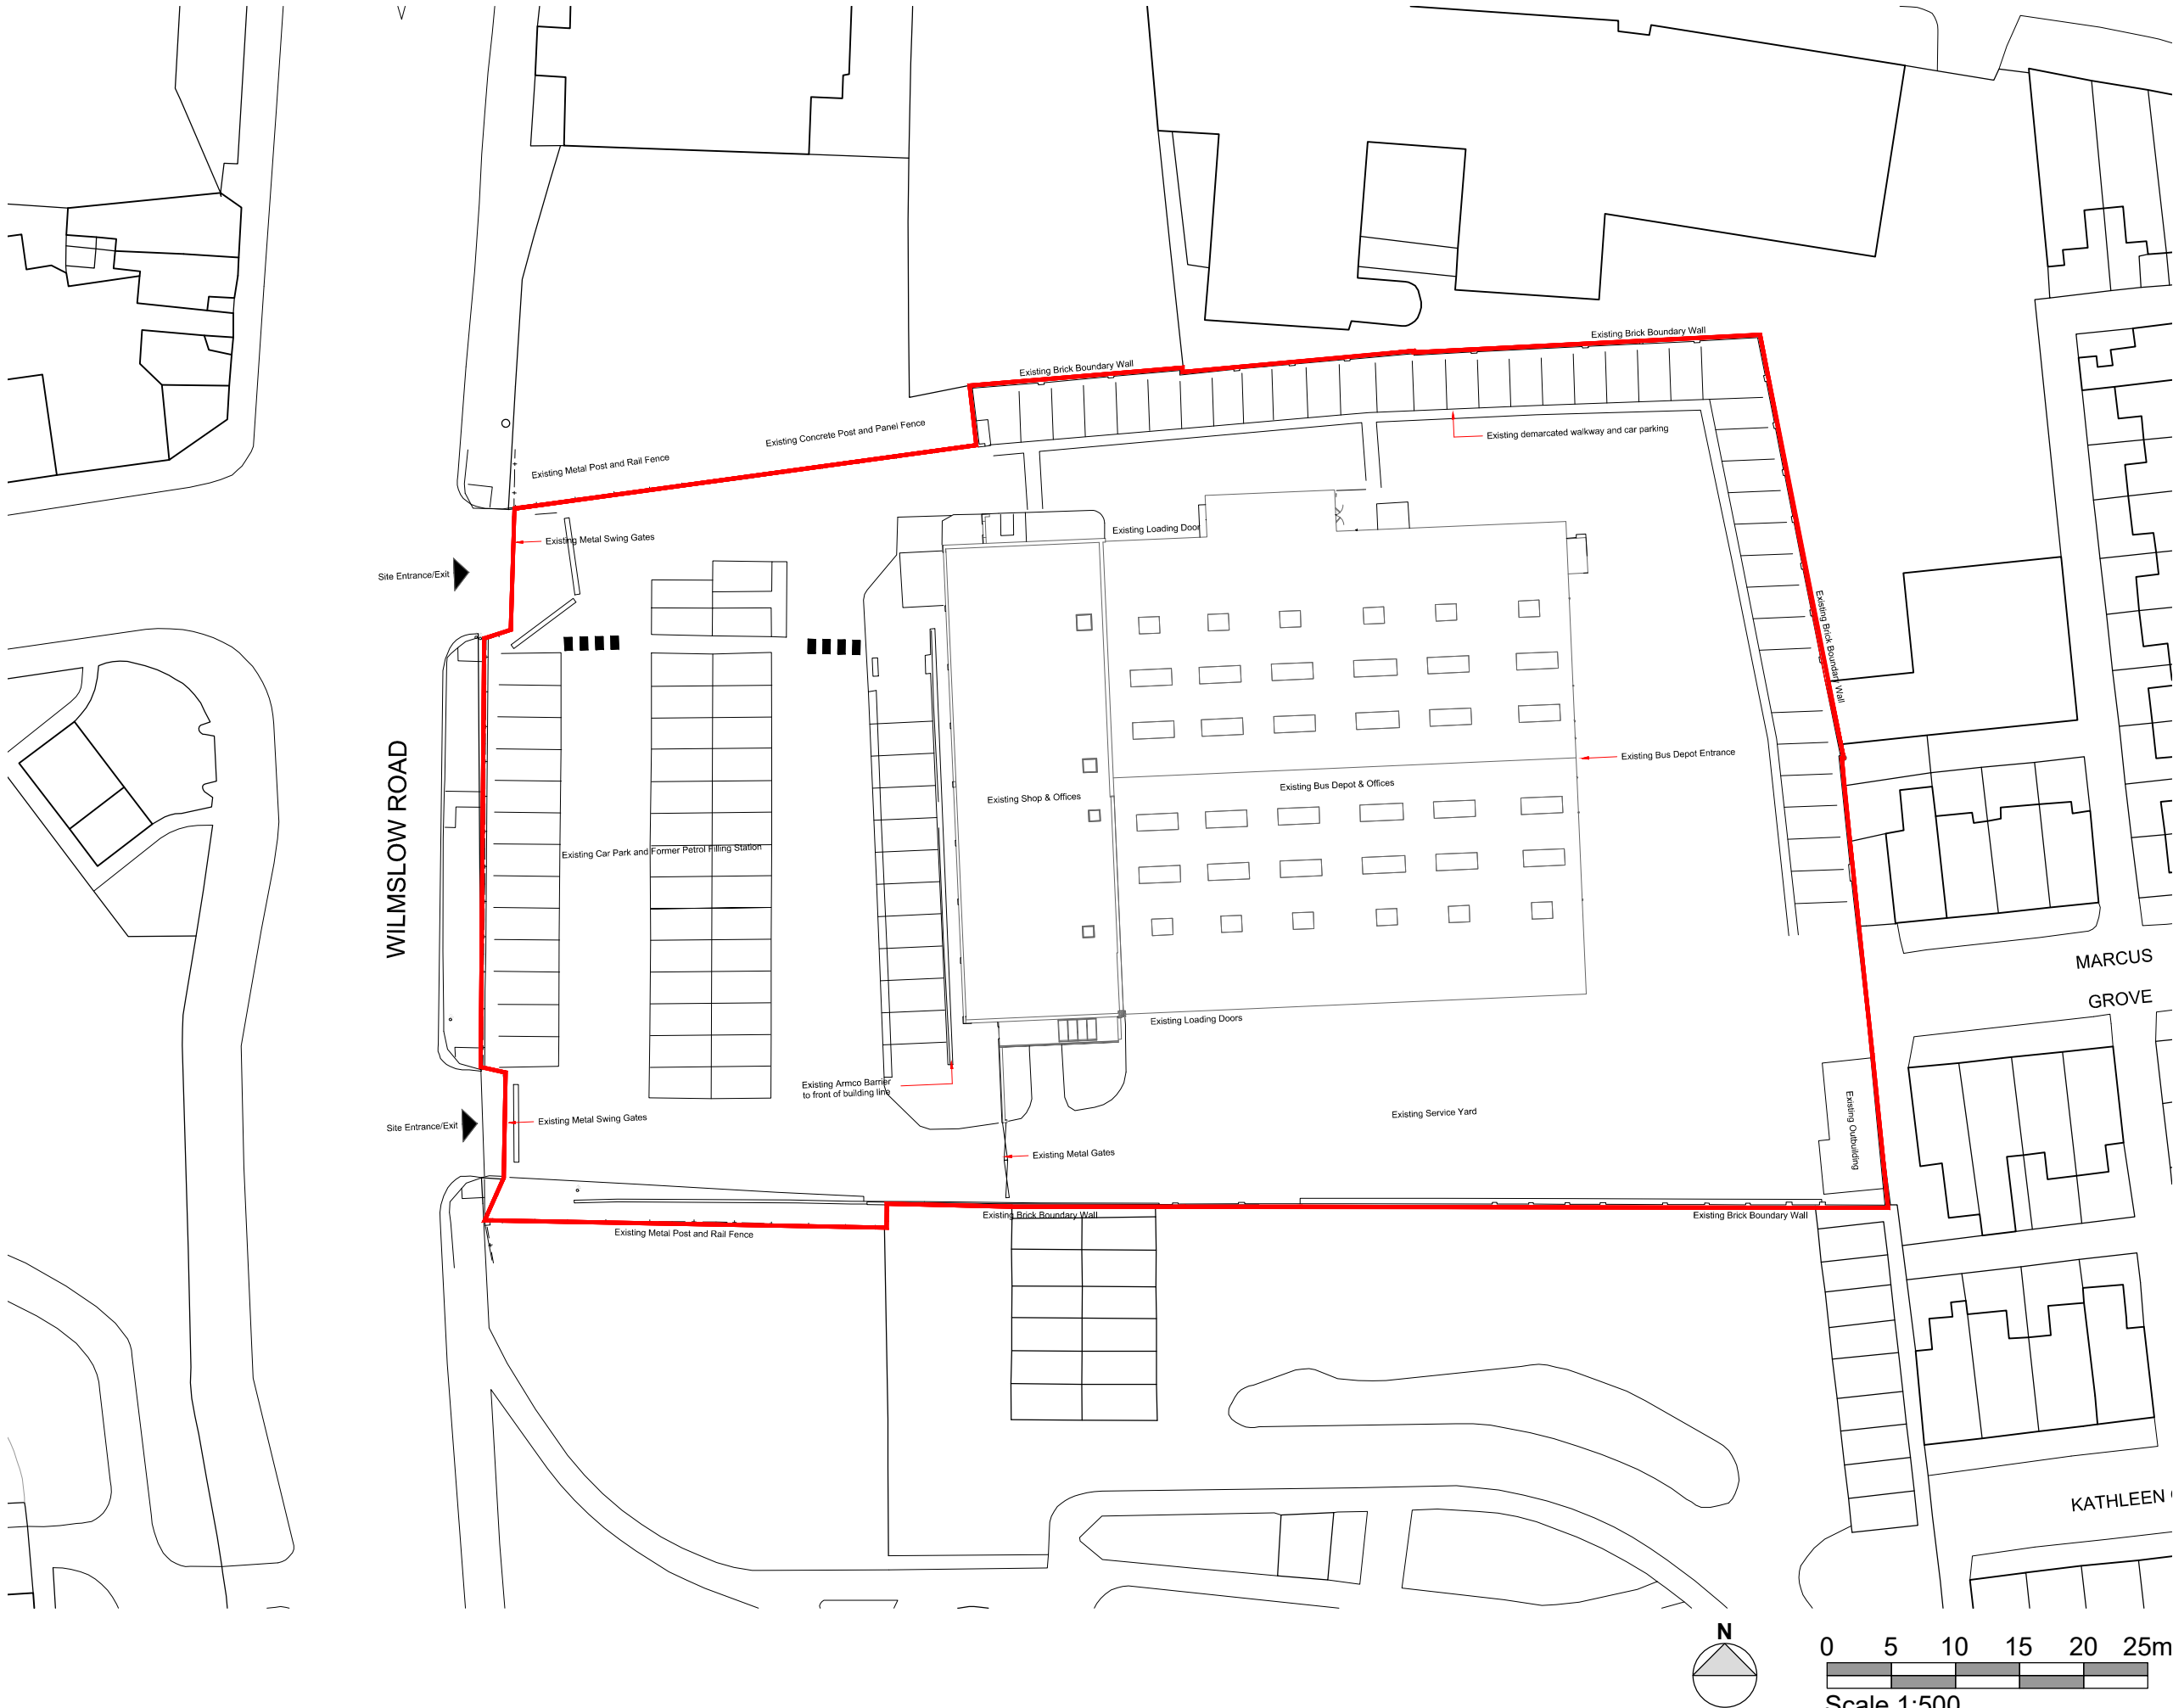

NOTES AEWTP029C

- All dimensions and levels are to be checked on site.
- Any discrepancies are to be reported to the architect before any work commences
- This drawing shall not be scaled to ascertain any dimensions. Work to figured dimensions only.
- This drawing shall not be reproduced without express written permission from AEW.
- Title overlay drawings and ownership boundaries are produced using all reasonable endeavors. AEW cannot be responsible for the accuracy or scale discrepancy of base plans supplied to them.
- All works are to be undertaken in accordance with Building Regulations and the latest British Standards.
- All proprietary materials and products are to be used strictly in accordance with the manufacturers recommendations.

CDM 2015

Client notified of duties: **TBC**
Principal Designer: **TBC**

Unless noted below, all known hazards have been highlighted on the drawing:

Key

Site Boundary

Total Site Area: 6628.43m²
1.64 acres
0.66 hectares

P01 23/06/2023 HN CL
Initial Issue

REV Date Drawn by: - Checked by: -

Status Purpose of Issue
S2 For Information

drawing stage **Stage 2**

client

Buzzard Holdings Limited

project
**Wilmslow Road
Manchester**

drawing title
Existing Site Plan

date June 2023 drawn HN
scale@A3 1:500 checked CL

Rev **P01**

Job No **11844-AEW-SI-XX-DR-A-0502**

aew architects
0161 214 4370
www.aewarchitects.com

