




Rev	Date	By	Description
P1	31.05.2023	SGP	First Issue
P2	06.06.2023	SGP	ranked flat roof replaced with solid concrete oversailing roof
P3	20.06.2023	SGP	Reconfigured to ENW sizes and internal build ups

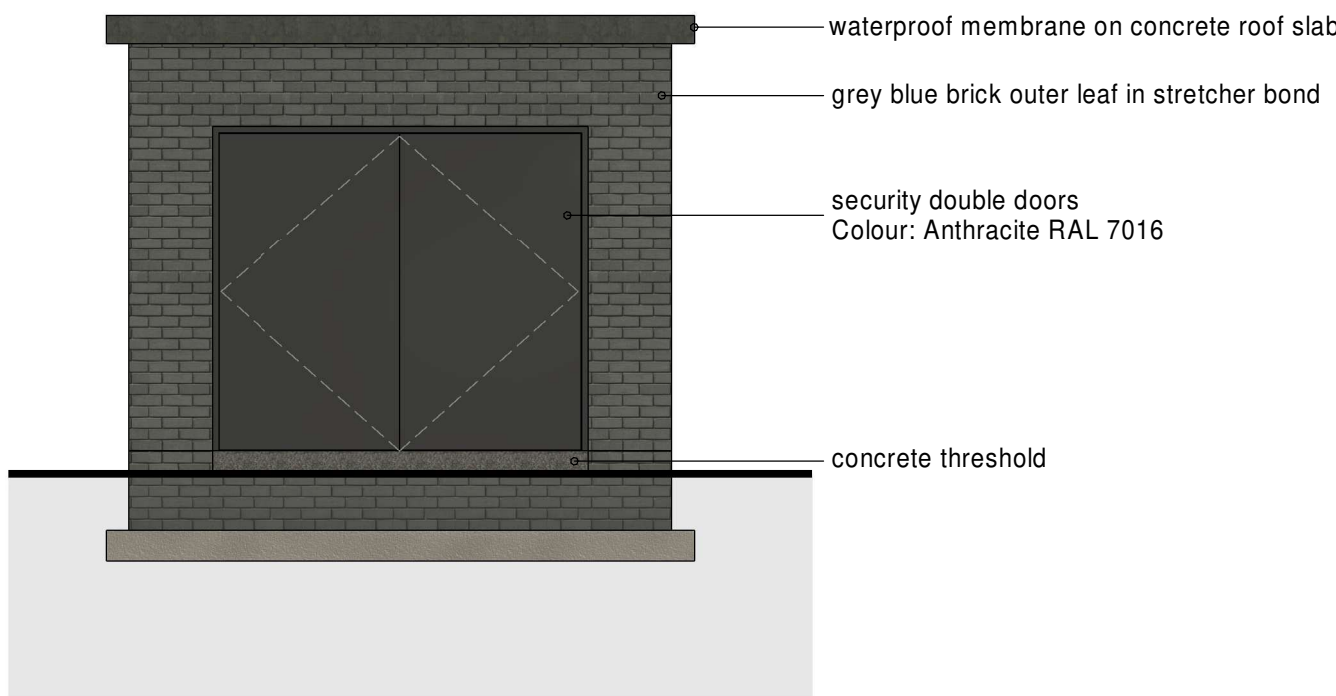


South facing Elevation
1 : 50

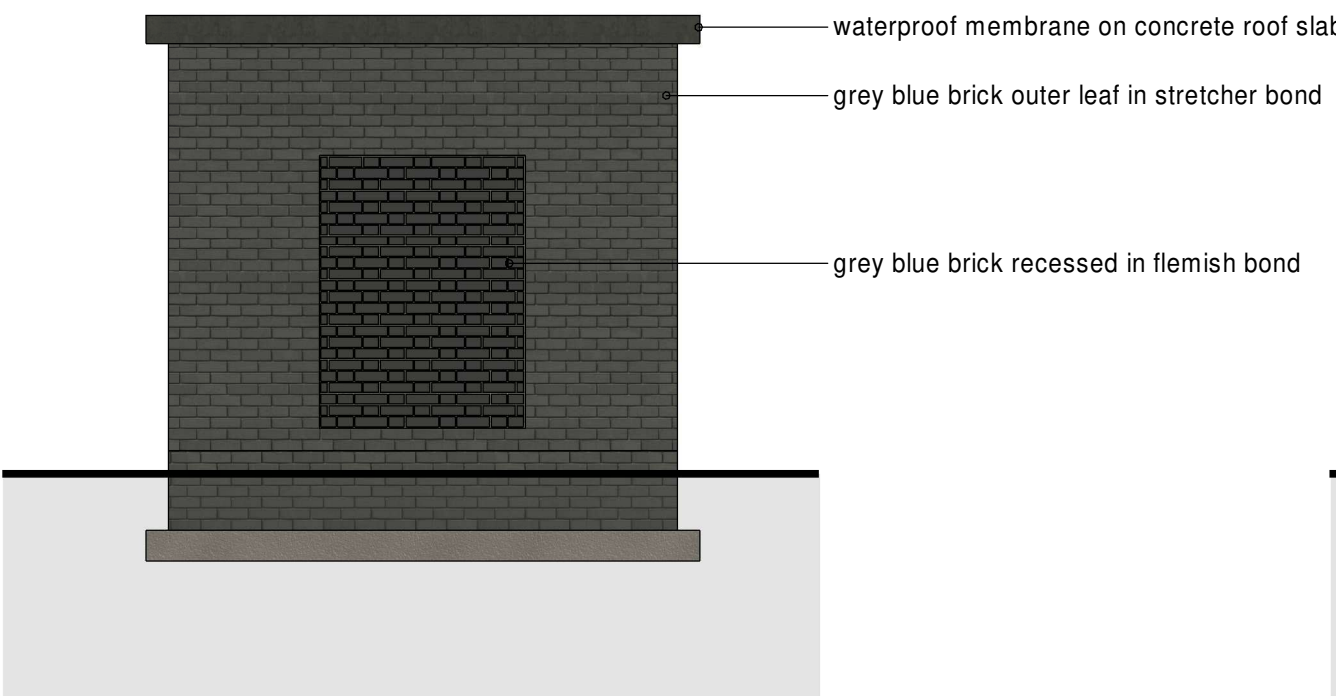


West facing Elevation
1 : 50

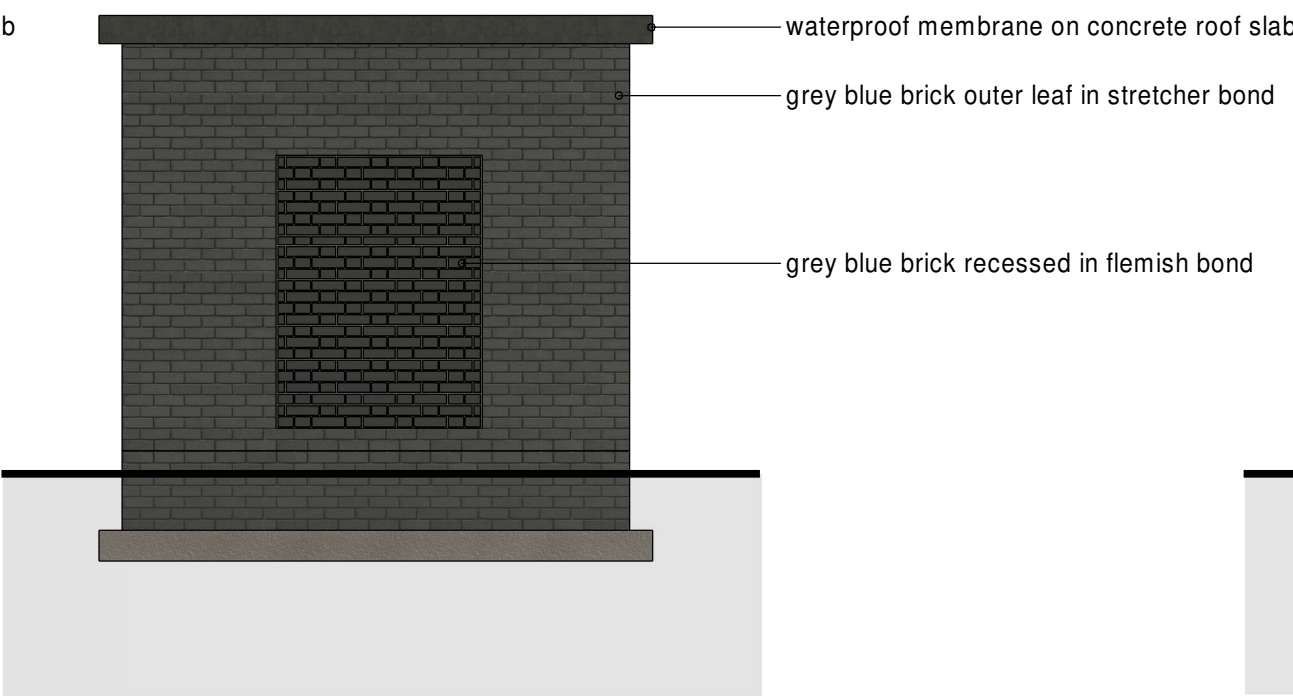


East facing Elevation
1 : 50

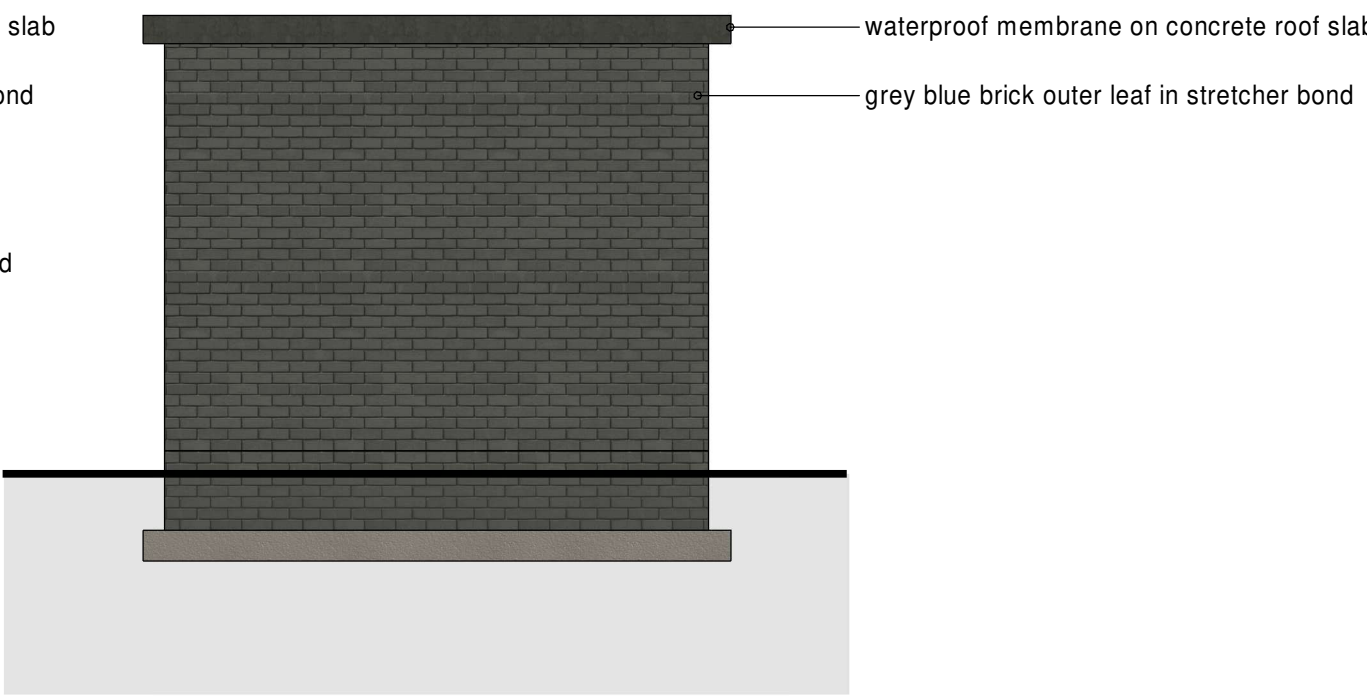


North facing Elevation
1 : 50

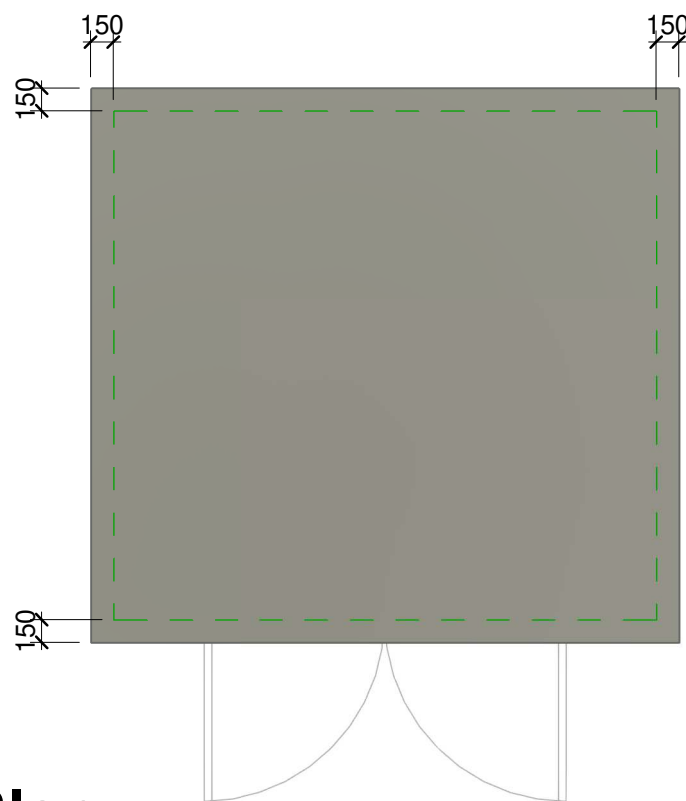


Roof Plan
1 : 50

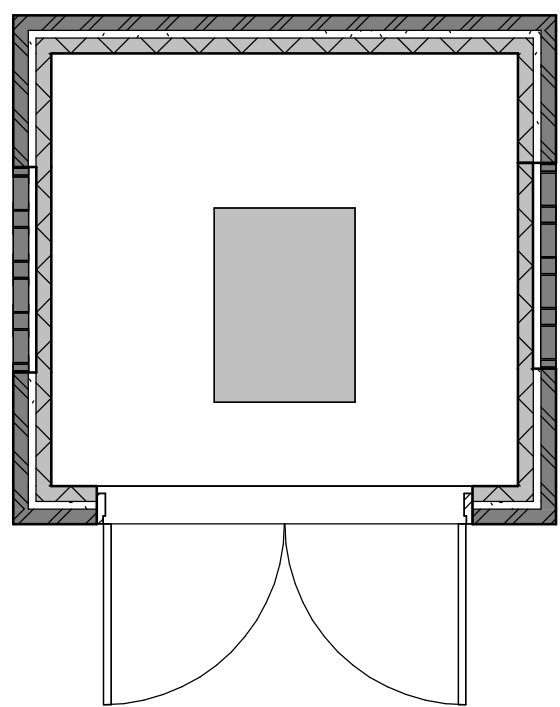


FFL Plan
1 : 50

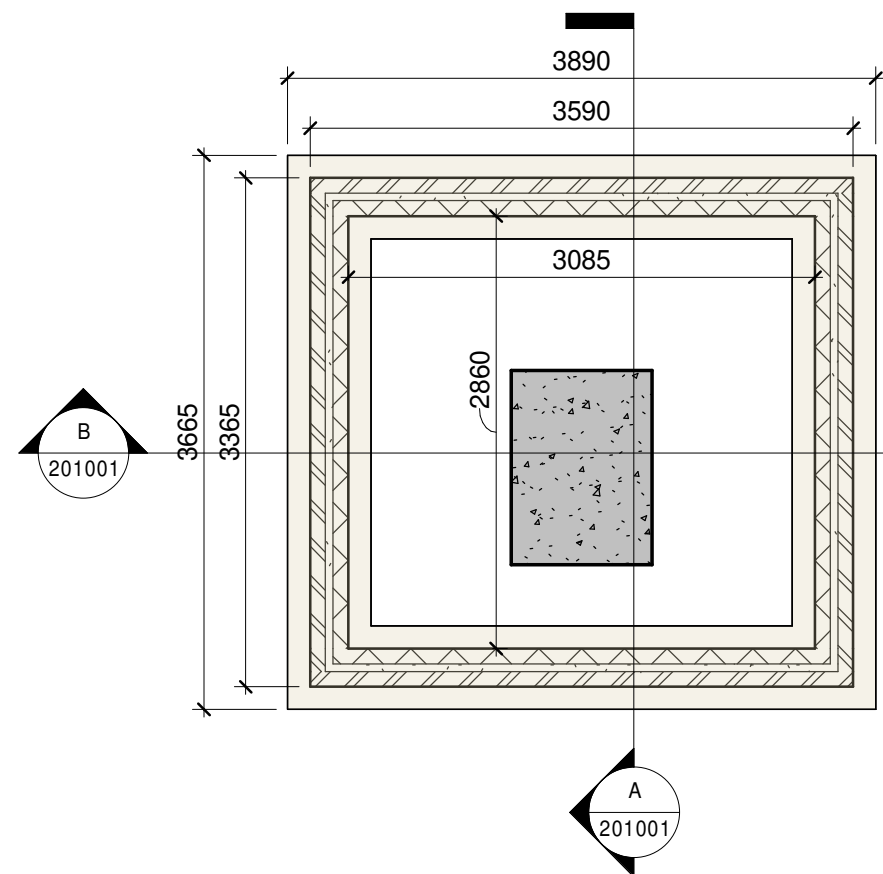


Slab Level Plan
1 : 50

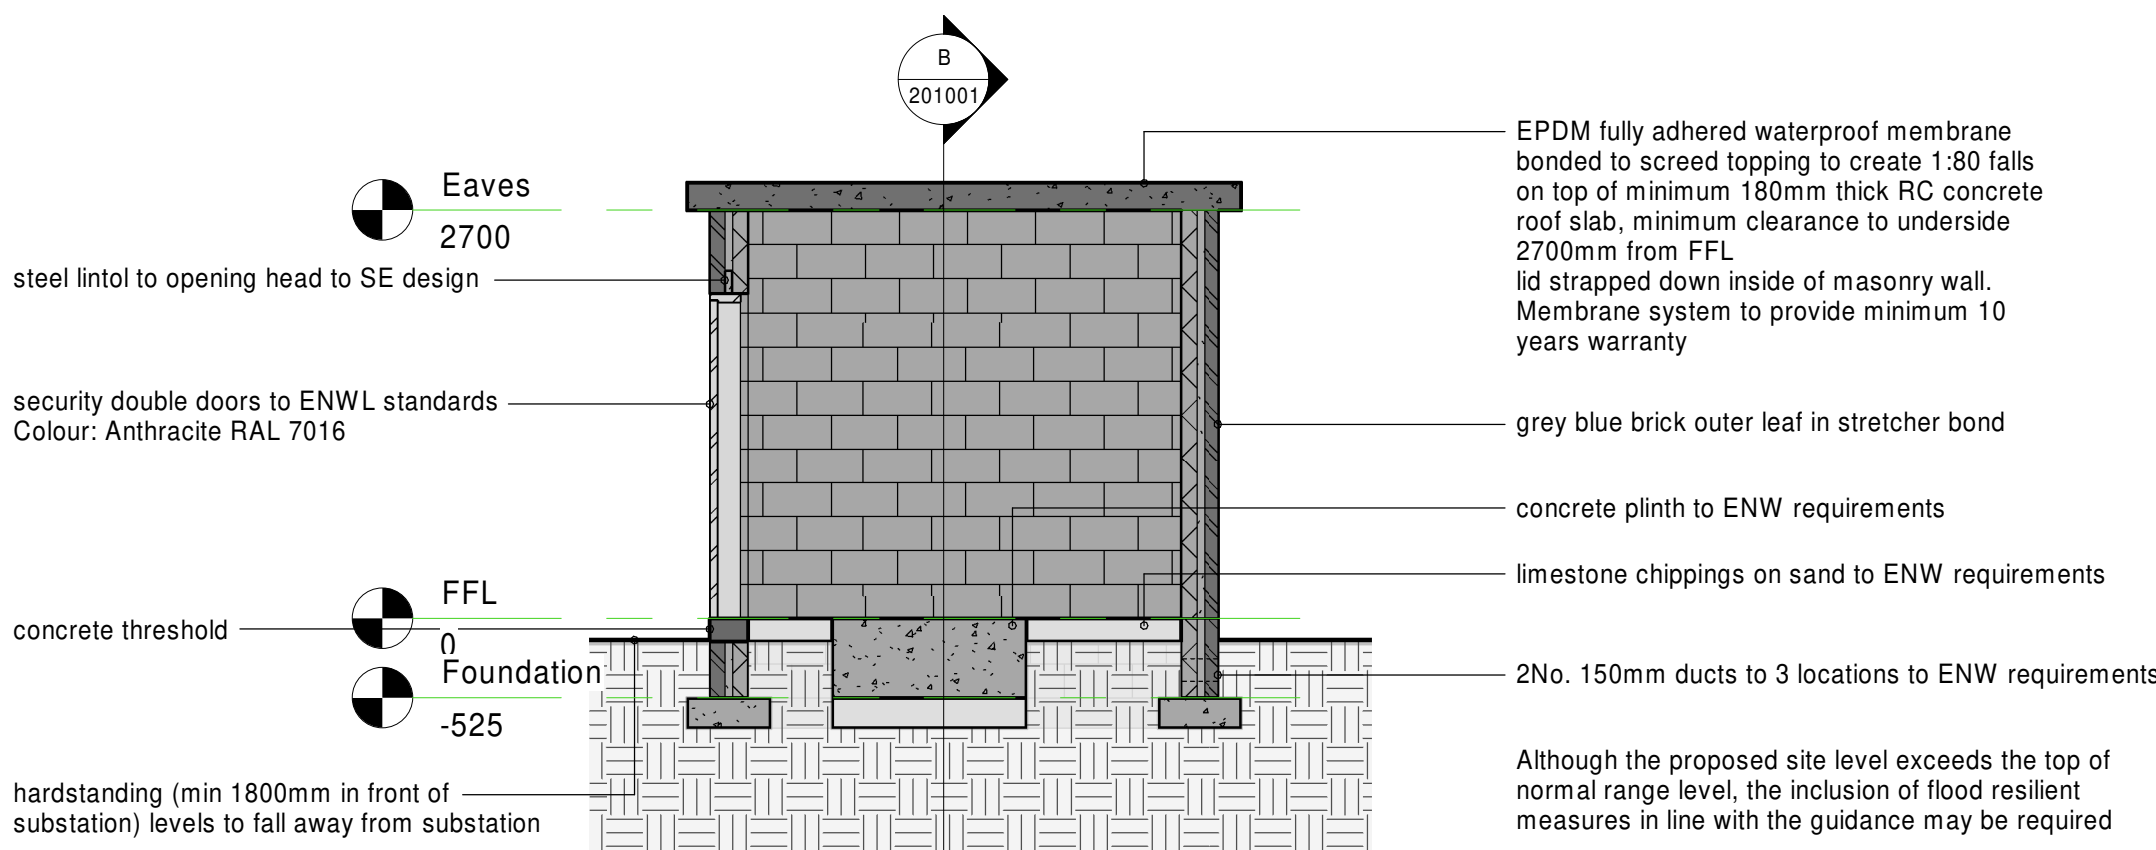

Section A
1 : 50

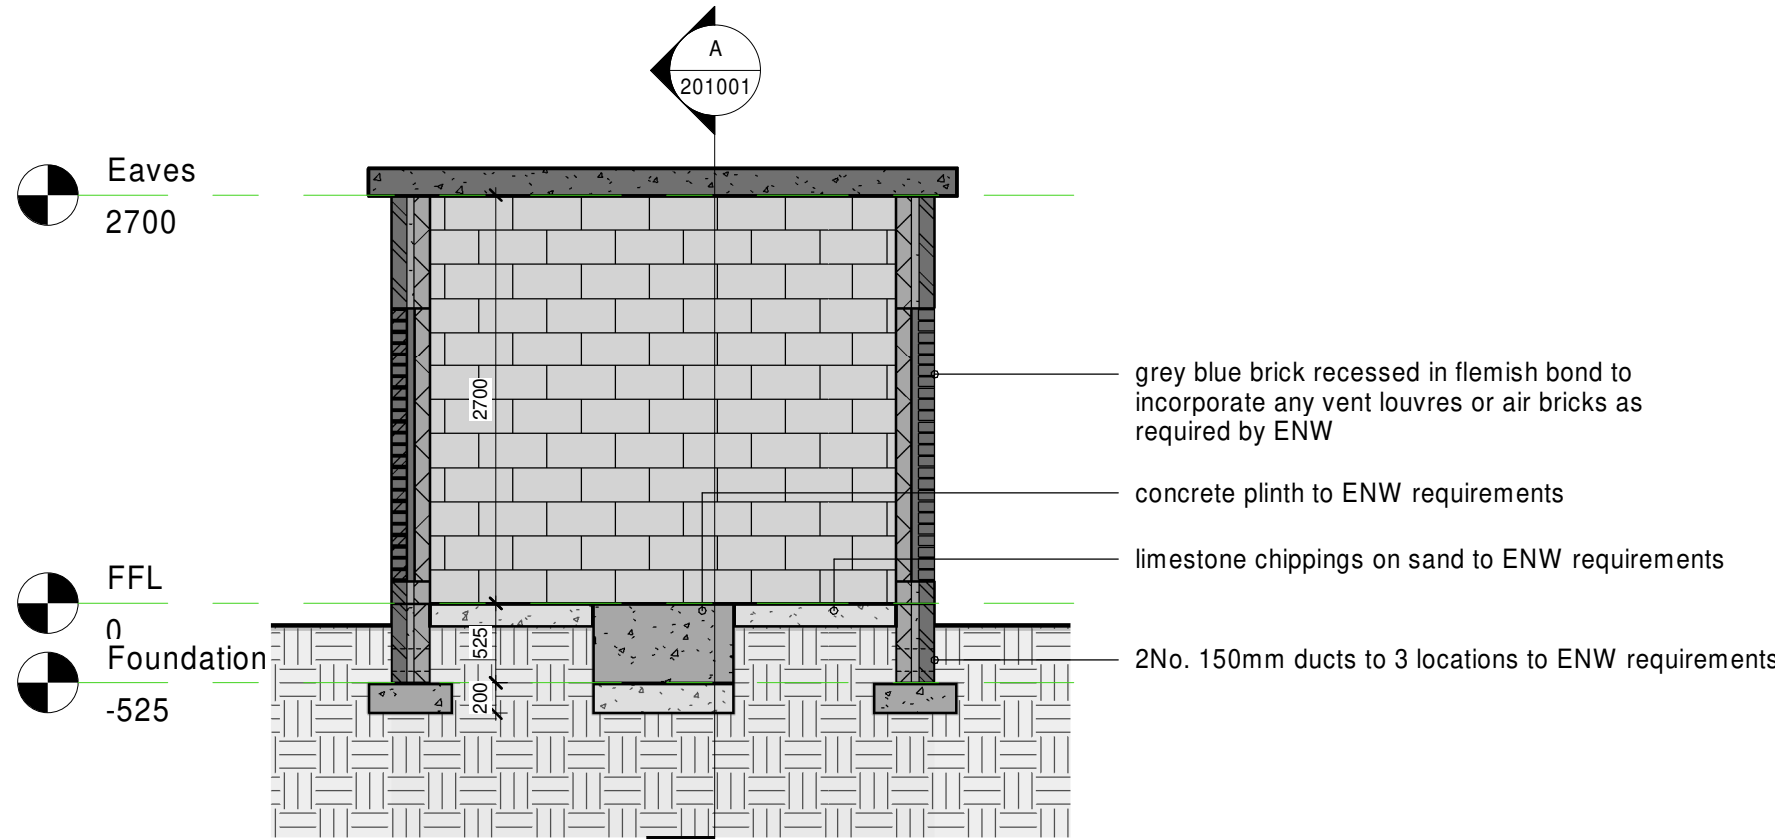

Section B
1 : 50

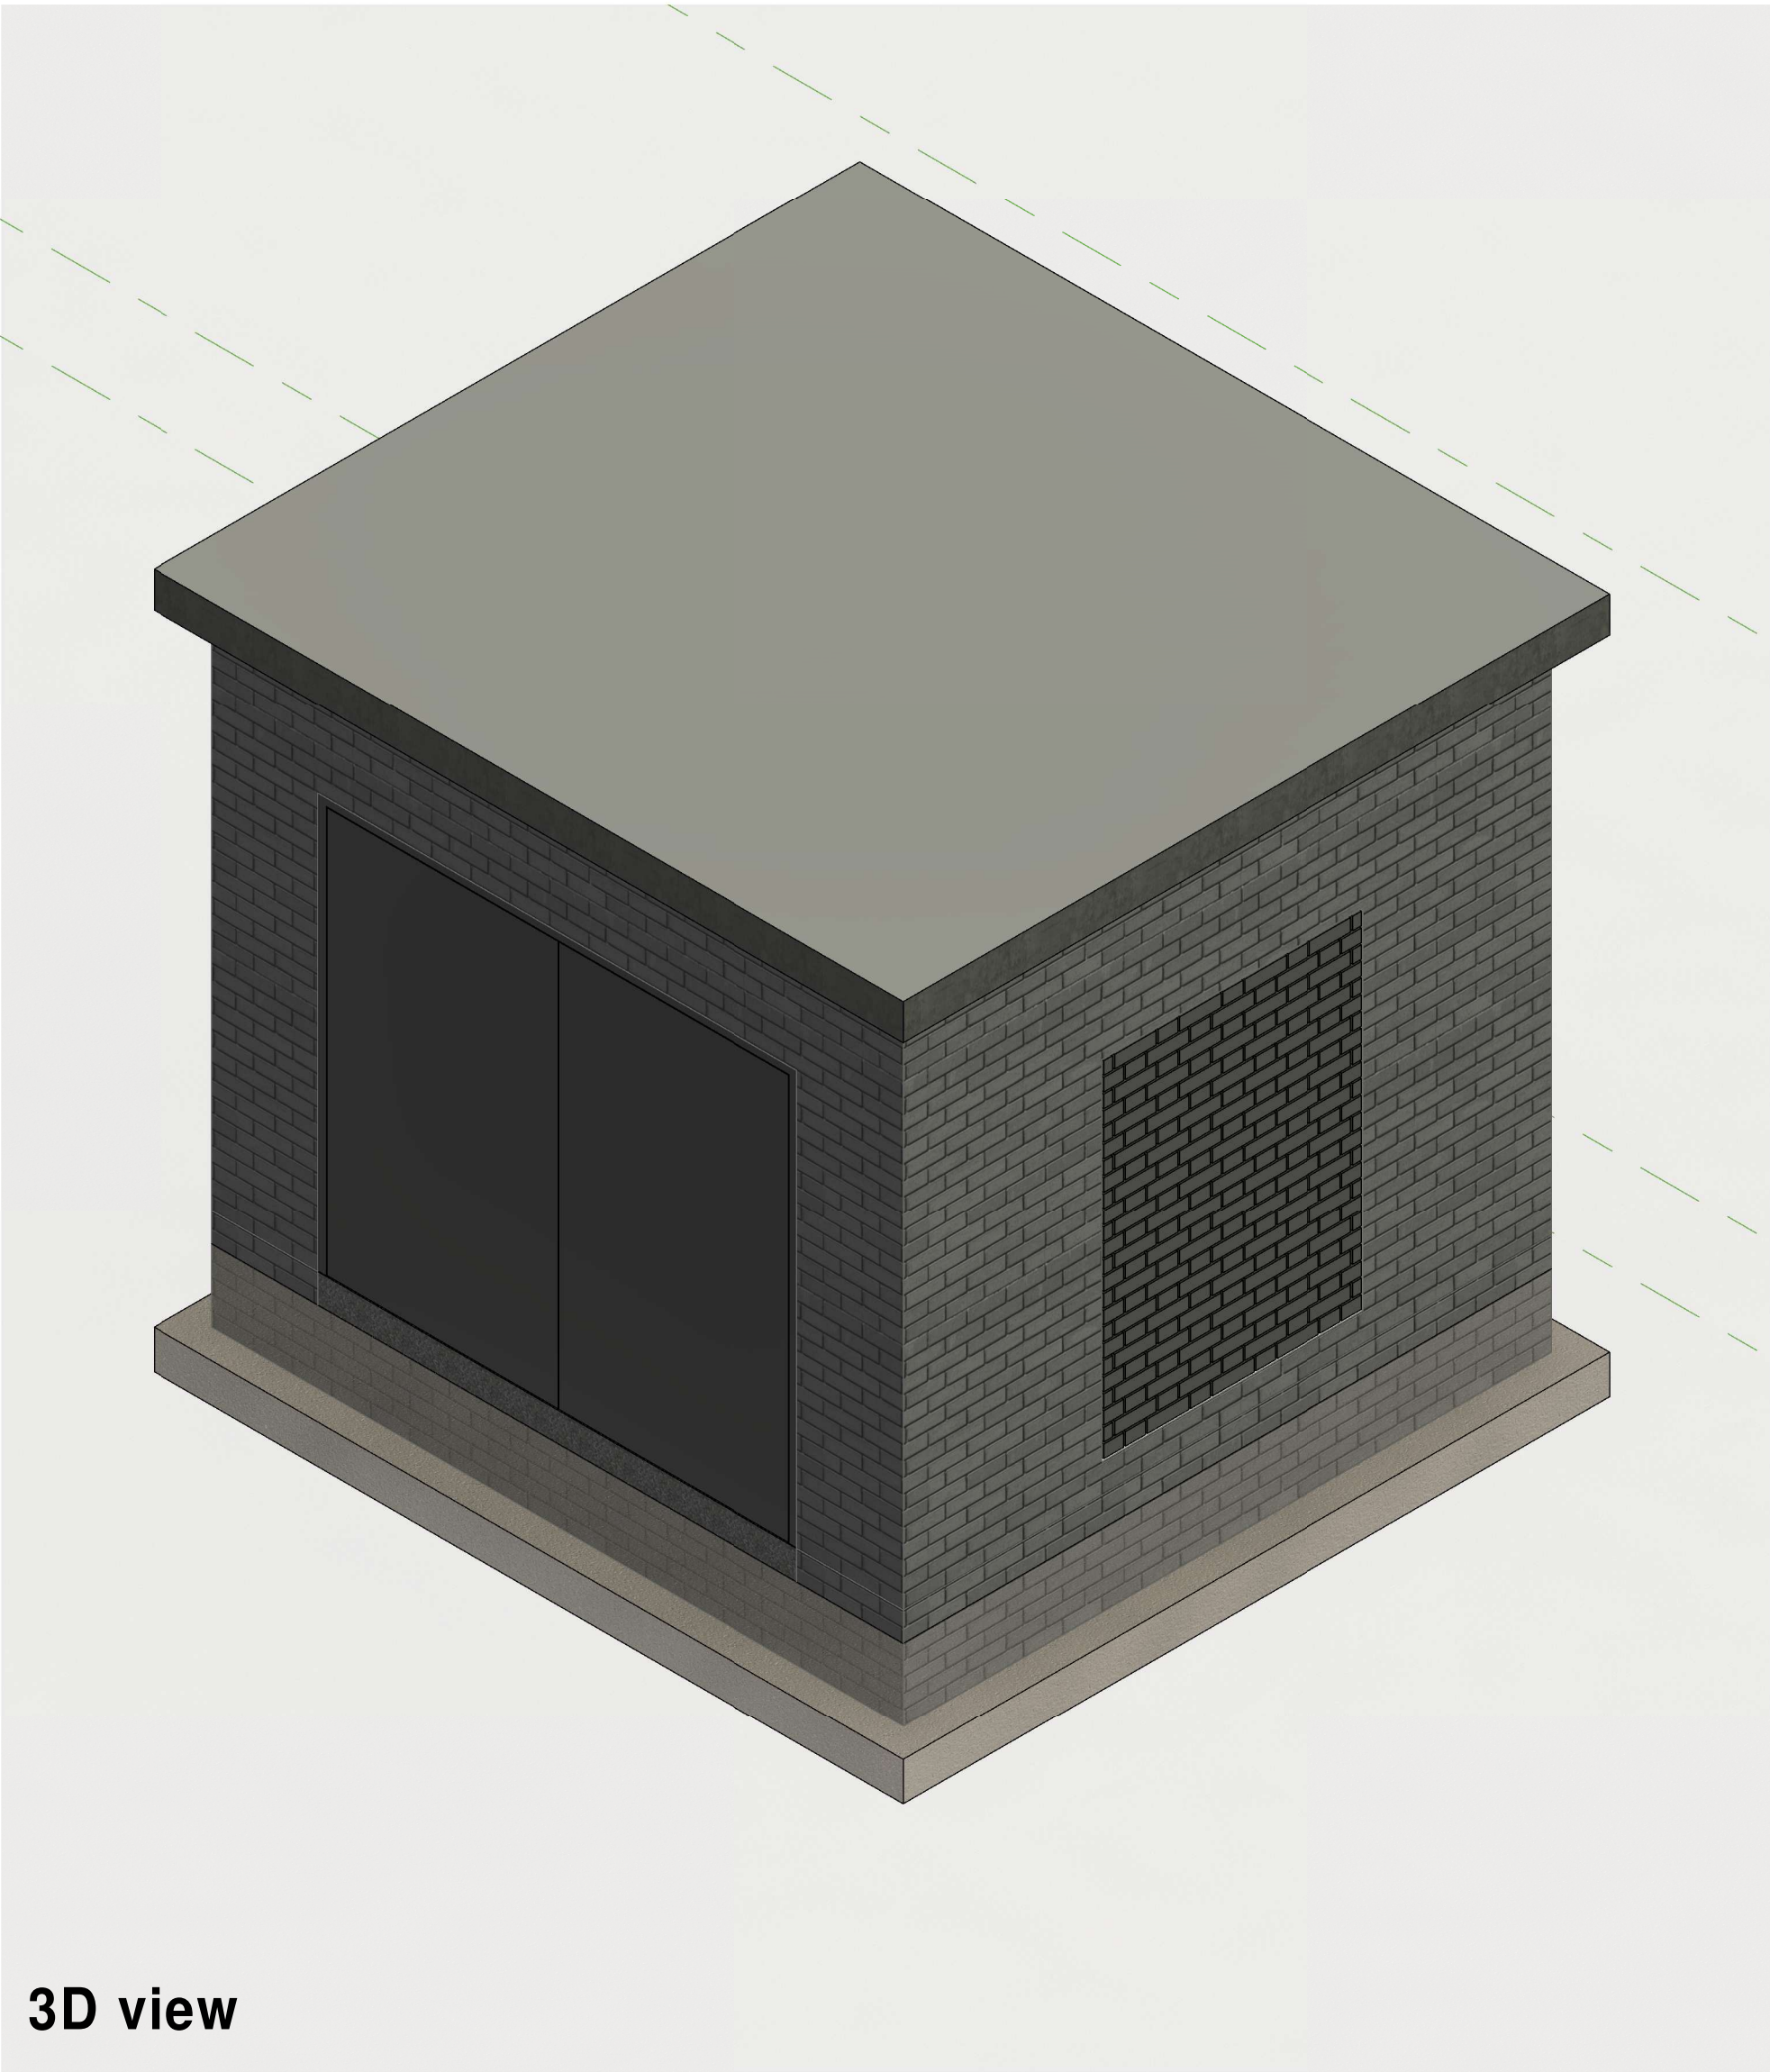

3D view

SGP

Architects + Masterplanners

33 Park Place
Leeds
LS1 2RY

t: +44 (0)113 246 7969

www.stephengeorge.co.uk

Corporation Street
Manchester

Drawing Name:
Single Substation

Drawing Stage: **TENDER**

Status: **S01**

SGP File Ref: 19-256-014

19-259-014 31.05.2023 SRC Leeds 1 : 50 @ A1 **P3**
SGP Project No: Date: Drawn: Team: Scale: Rev:
Drawing Number:

19-259-014-SGP-ZZ-ZZ-DR-A- 201001
Project Code Originator Volume Level Type Role Number