



This drawing is the copyright of LDM Deisgn.
All dimensions to be checked on site.
Do not scale.
All levels to be checked on site and refer to Ordnance Survey Datum Newlyn
unless alternative datum given.
All errors and omissions to be reported to the Architect prior to
commencement.
This drawing must be read in conjunction with the relevant specification
clauses.
This drawing must not be used on site unless issued for construction.

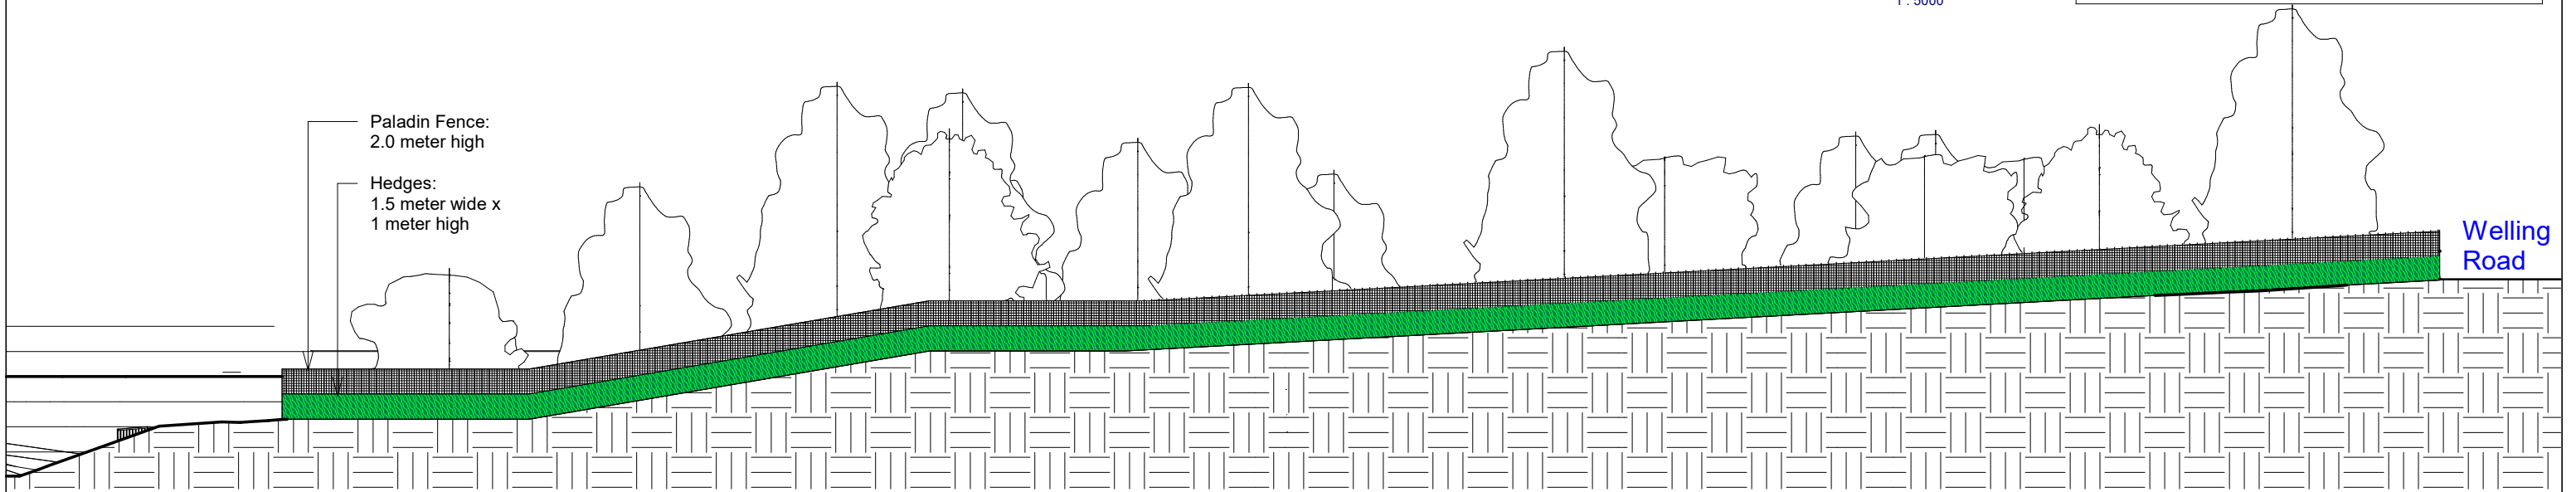

1 East Elevation
1 : 250

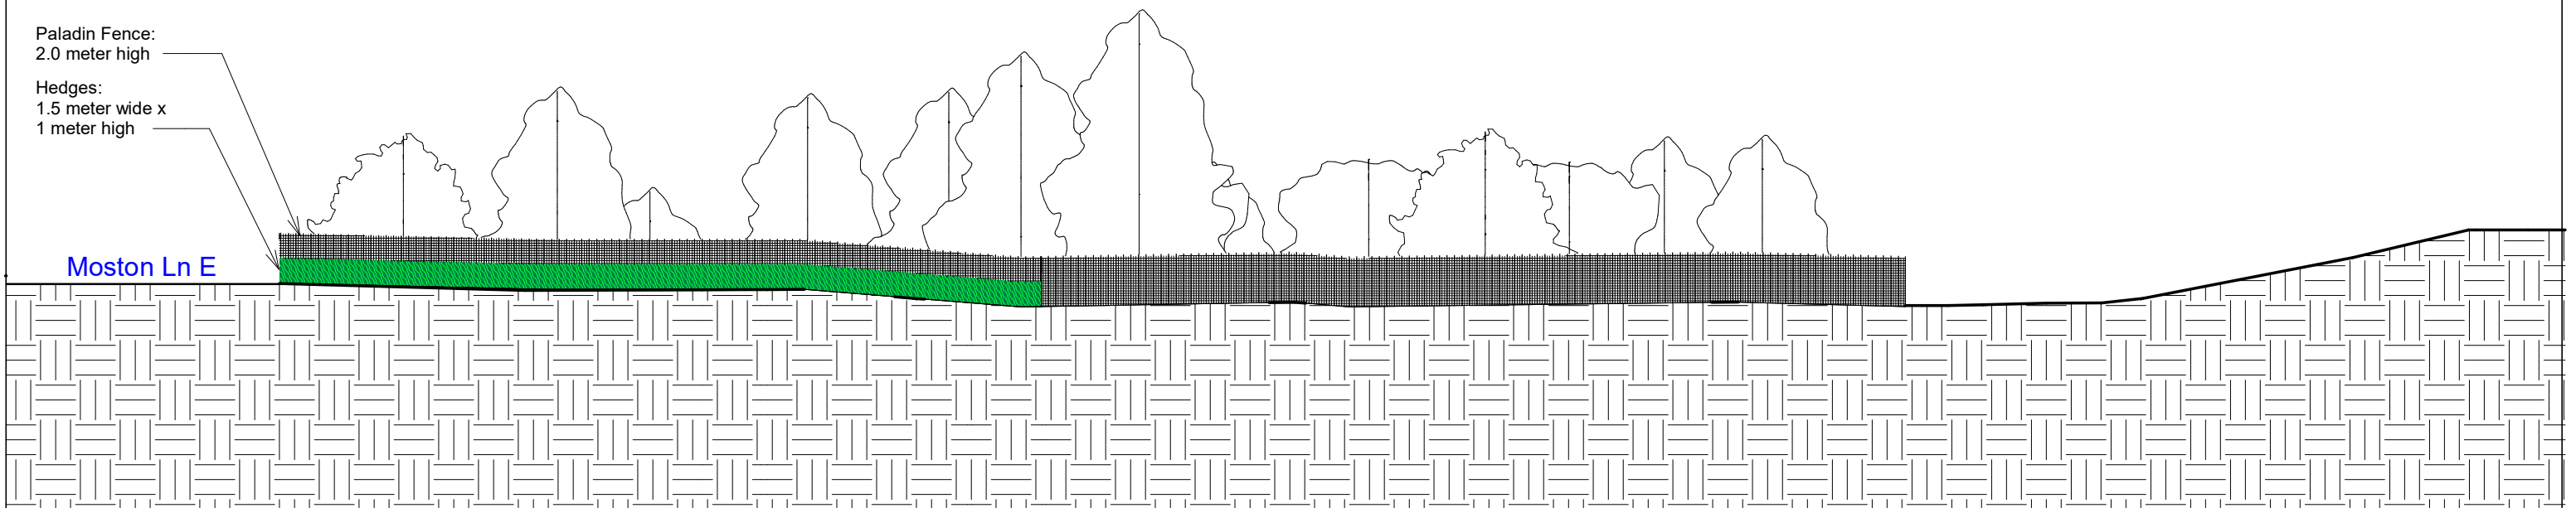

2 North Elevation
1 : 250



LDM Design

PROJECT
Land on the west side of Welling
Road, Manchester, M40 3QS

SHEET
Proposed Site Elevations

CLIENT
Martin Zhu

Scale (@ A3)
As indicated

Drawn by KK	DRAWING NUMBER PS006	REV B
Checked by KK		