


Do not scale off this drawing.
All discrepancies to be reported to Portakabin Limited.

Rev:	Date:	Description:	By:	Chk:
P01	10.05.23	First Issue	KS	SPM
P02	16.05.23	Plan Updated: Building Rotated 180 degrees, door removed	KS	SPM
P03	07.06.23	Windows positions updated, Entrance to the building updated	KS	SPM
P04	09.06.23	Wall Panels, Windows and doors colours updated	KS	DB
P05	05.07.23	Windows colour updated to Anthracite Grey RAL 7016	KS	SPM
P06	22.08.23	Accessible Ramp implemented	KS	SPM

Materials Key


- Module Wall Panel** - colour Anthracite Grey RAL 7016
- Module Fascia** - 575mm flat fascia, colour Anthracite Grey RAL 7016
- PVCu Windows** - double glazed , colour Anthracite Grey RAL 7016
- Aluminium Glazed Door** - polyester powder coated, colour Satsuma RAL 1028
- Polycarbonate Canopy** - supports in RAL 7016 Anthracite Grey, powder coated

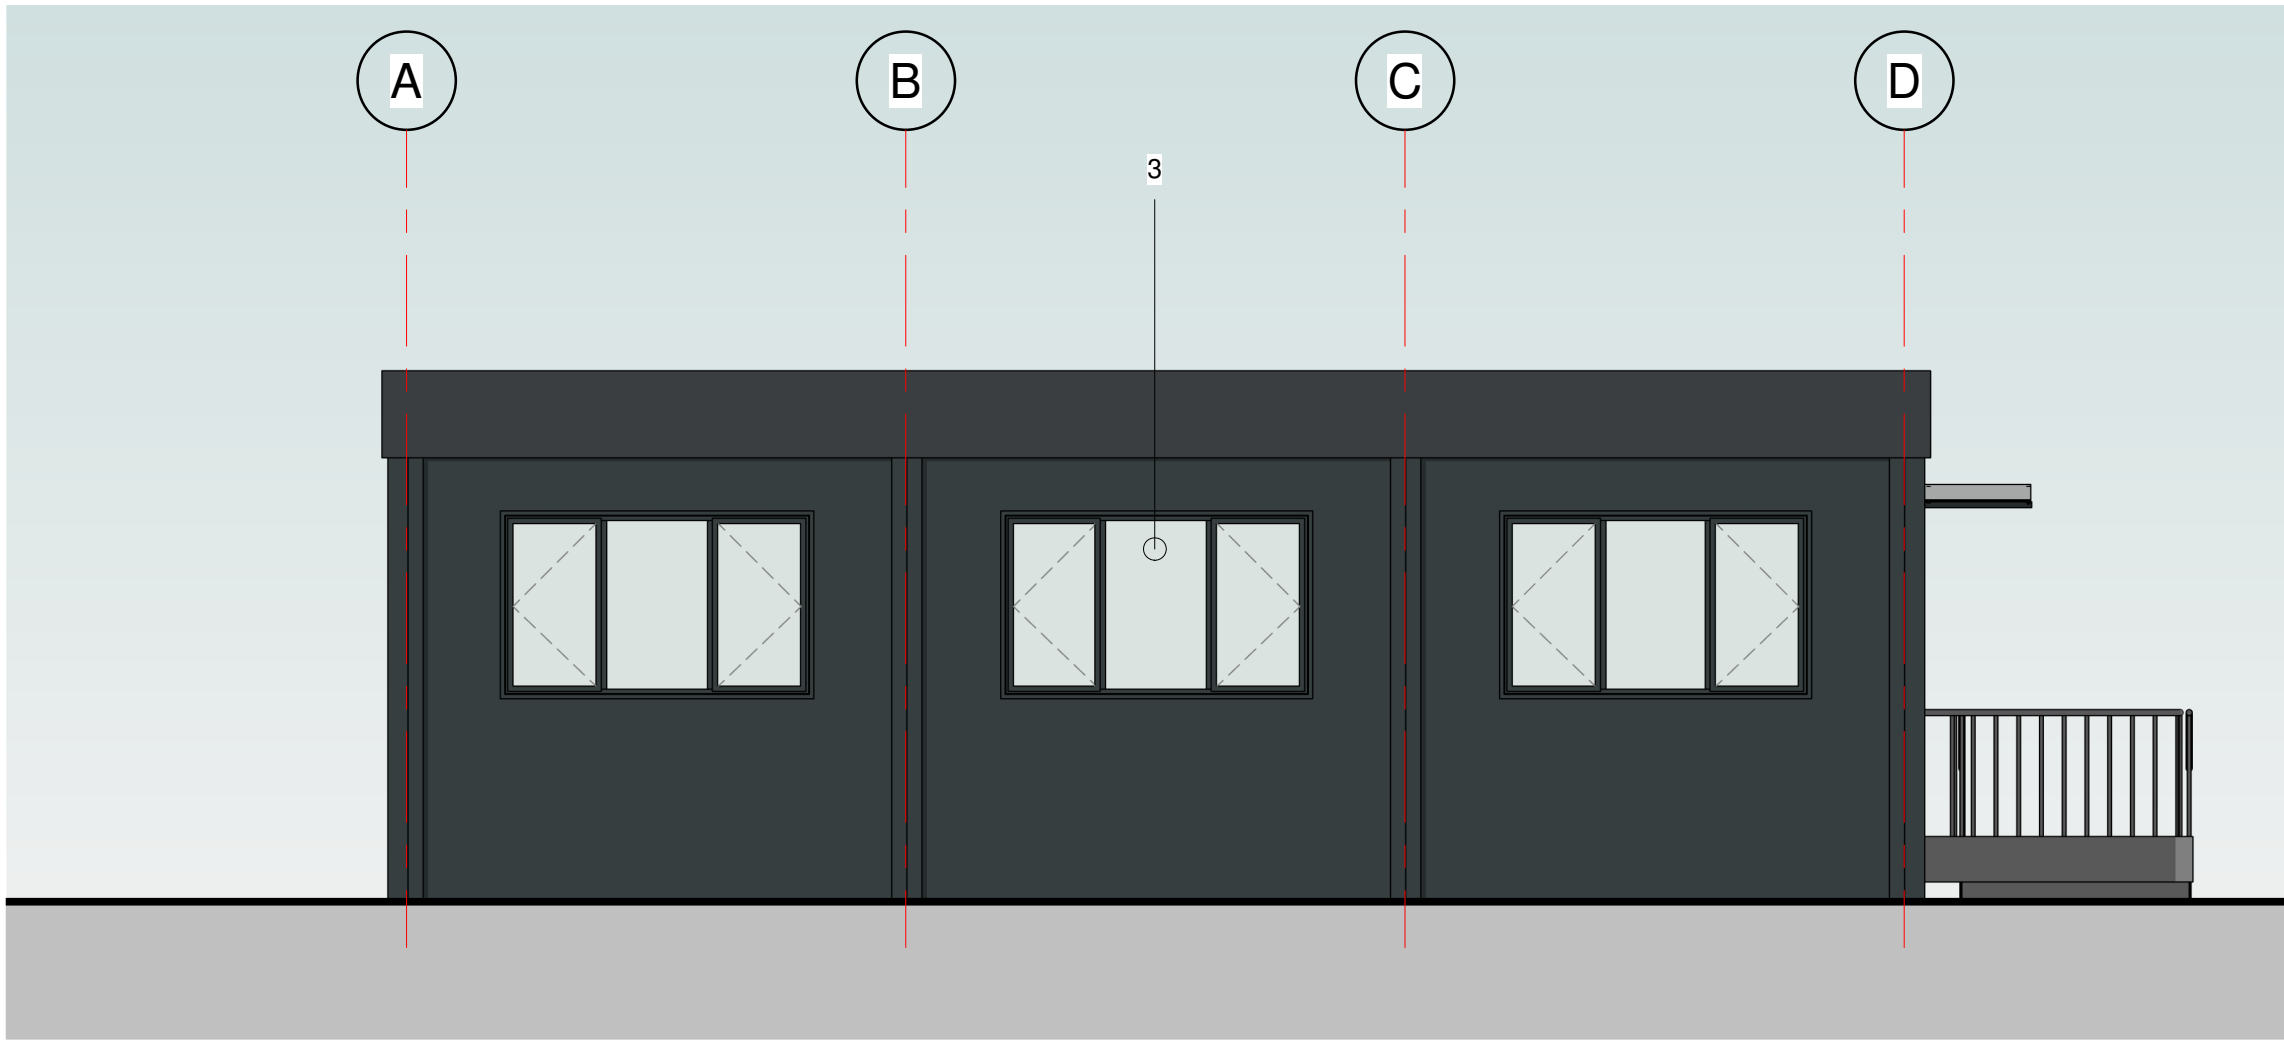

Elevation A
1 : 50




Elevation B
1 : 50

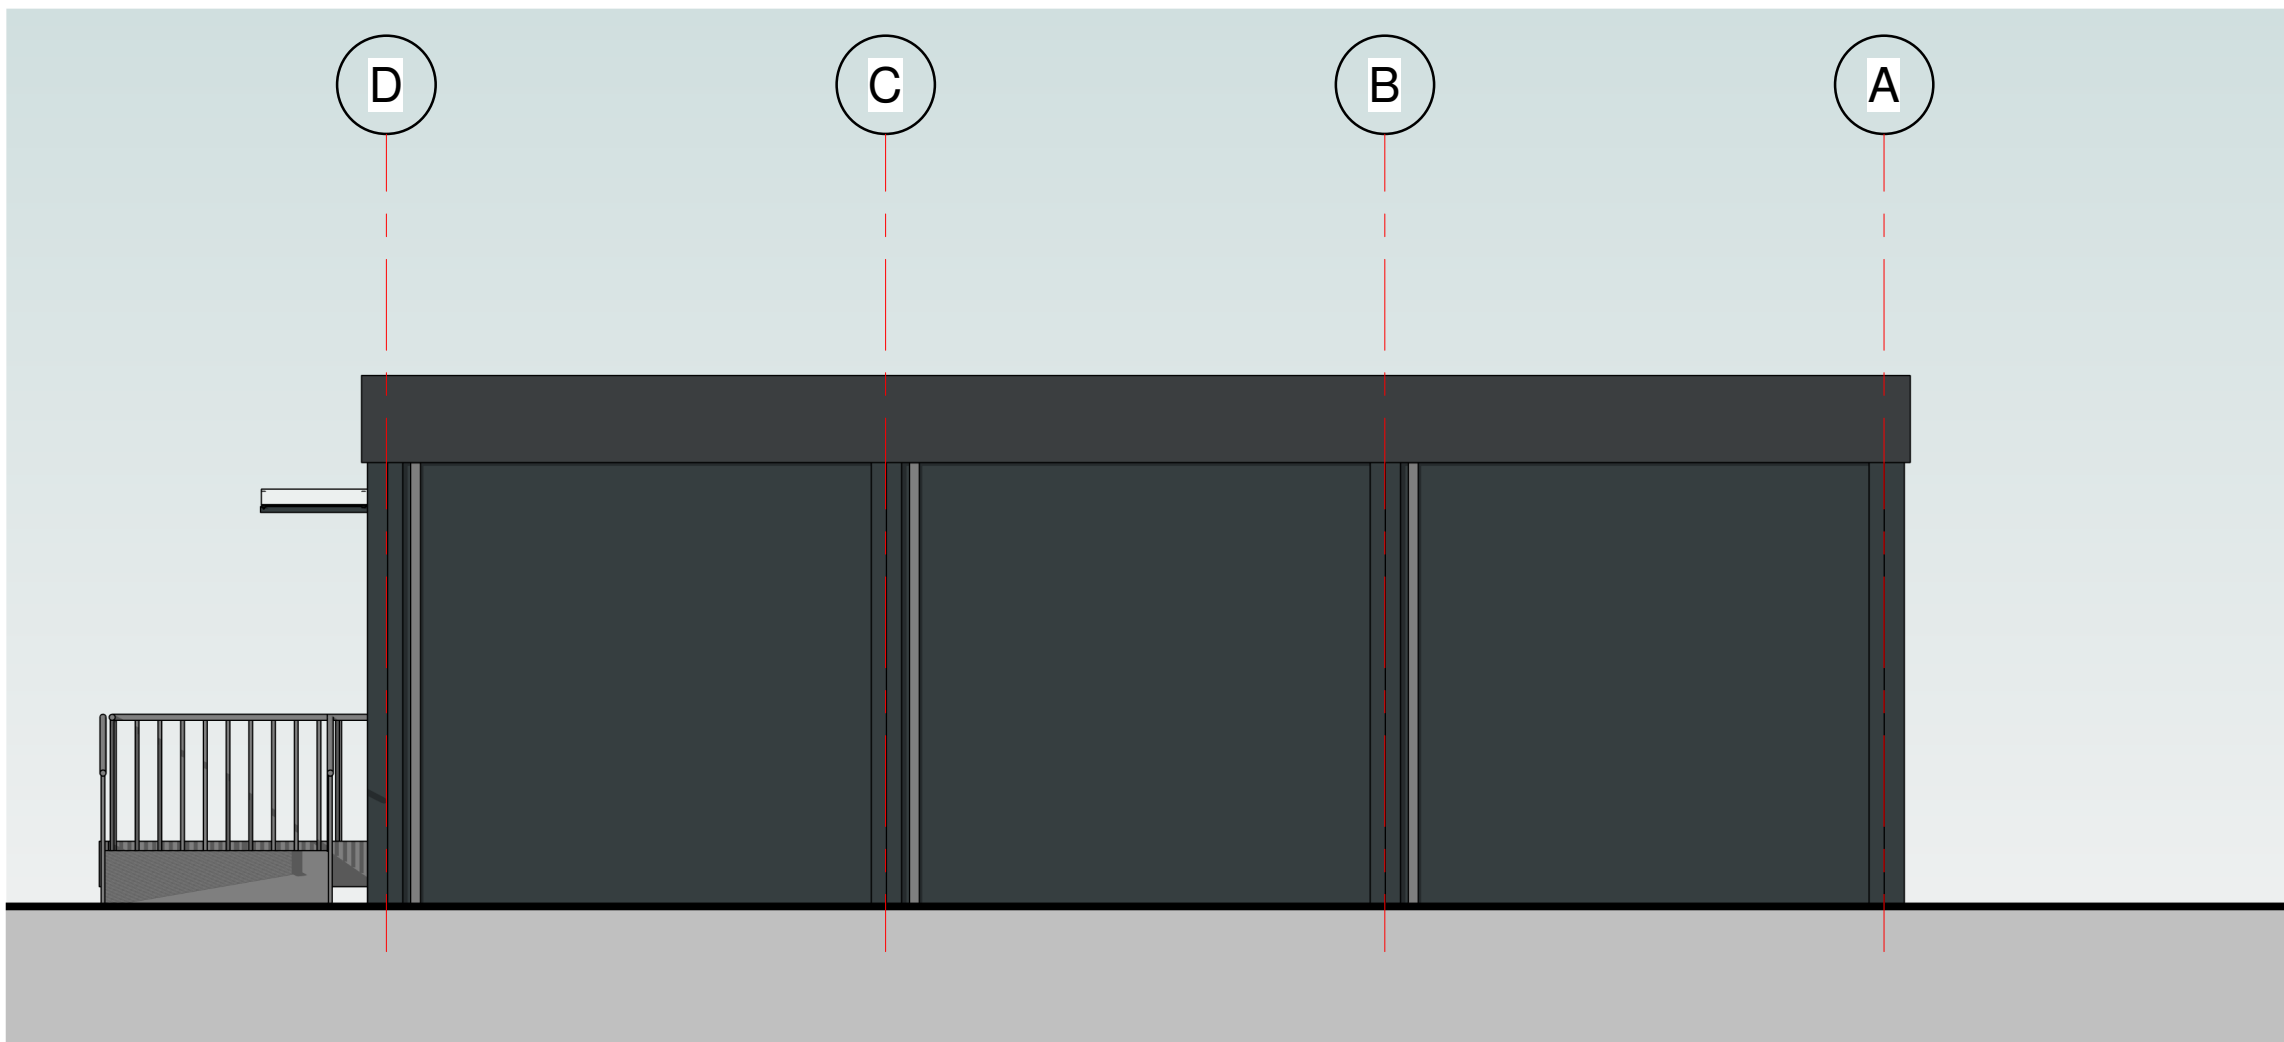



Elevation D
1 : 50



Elevation C
1 : 50

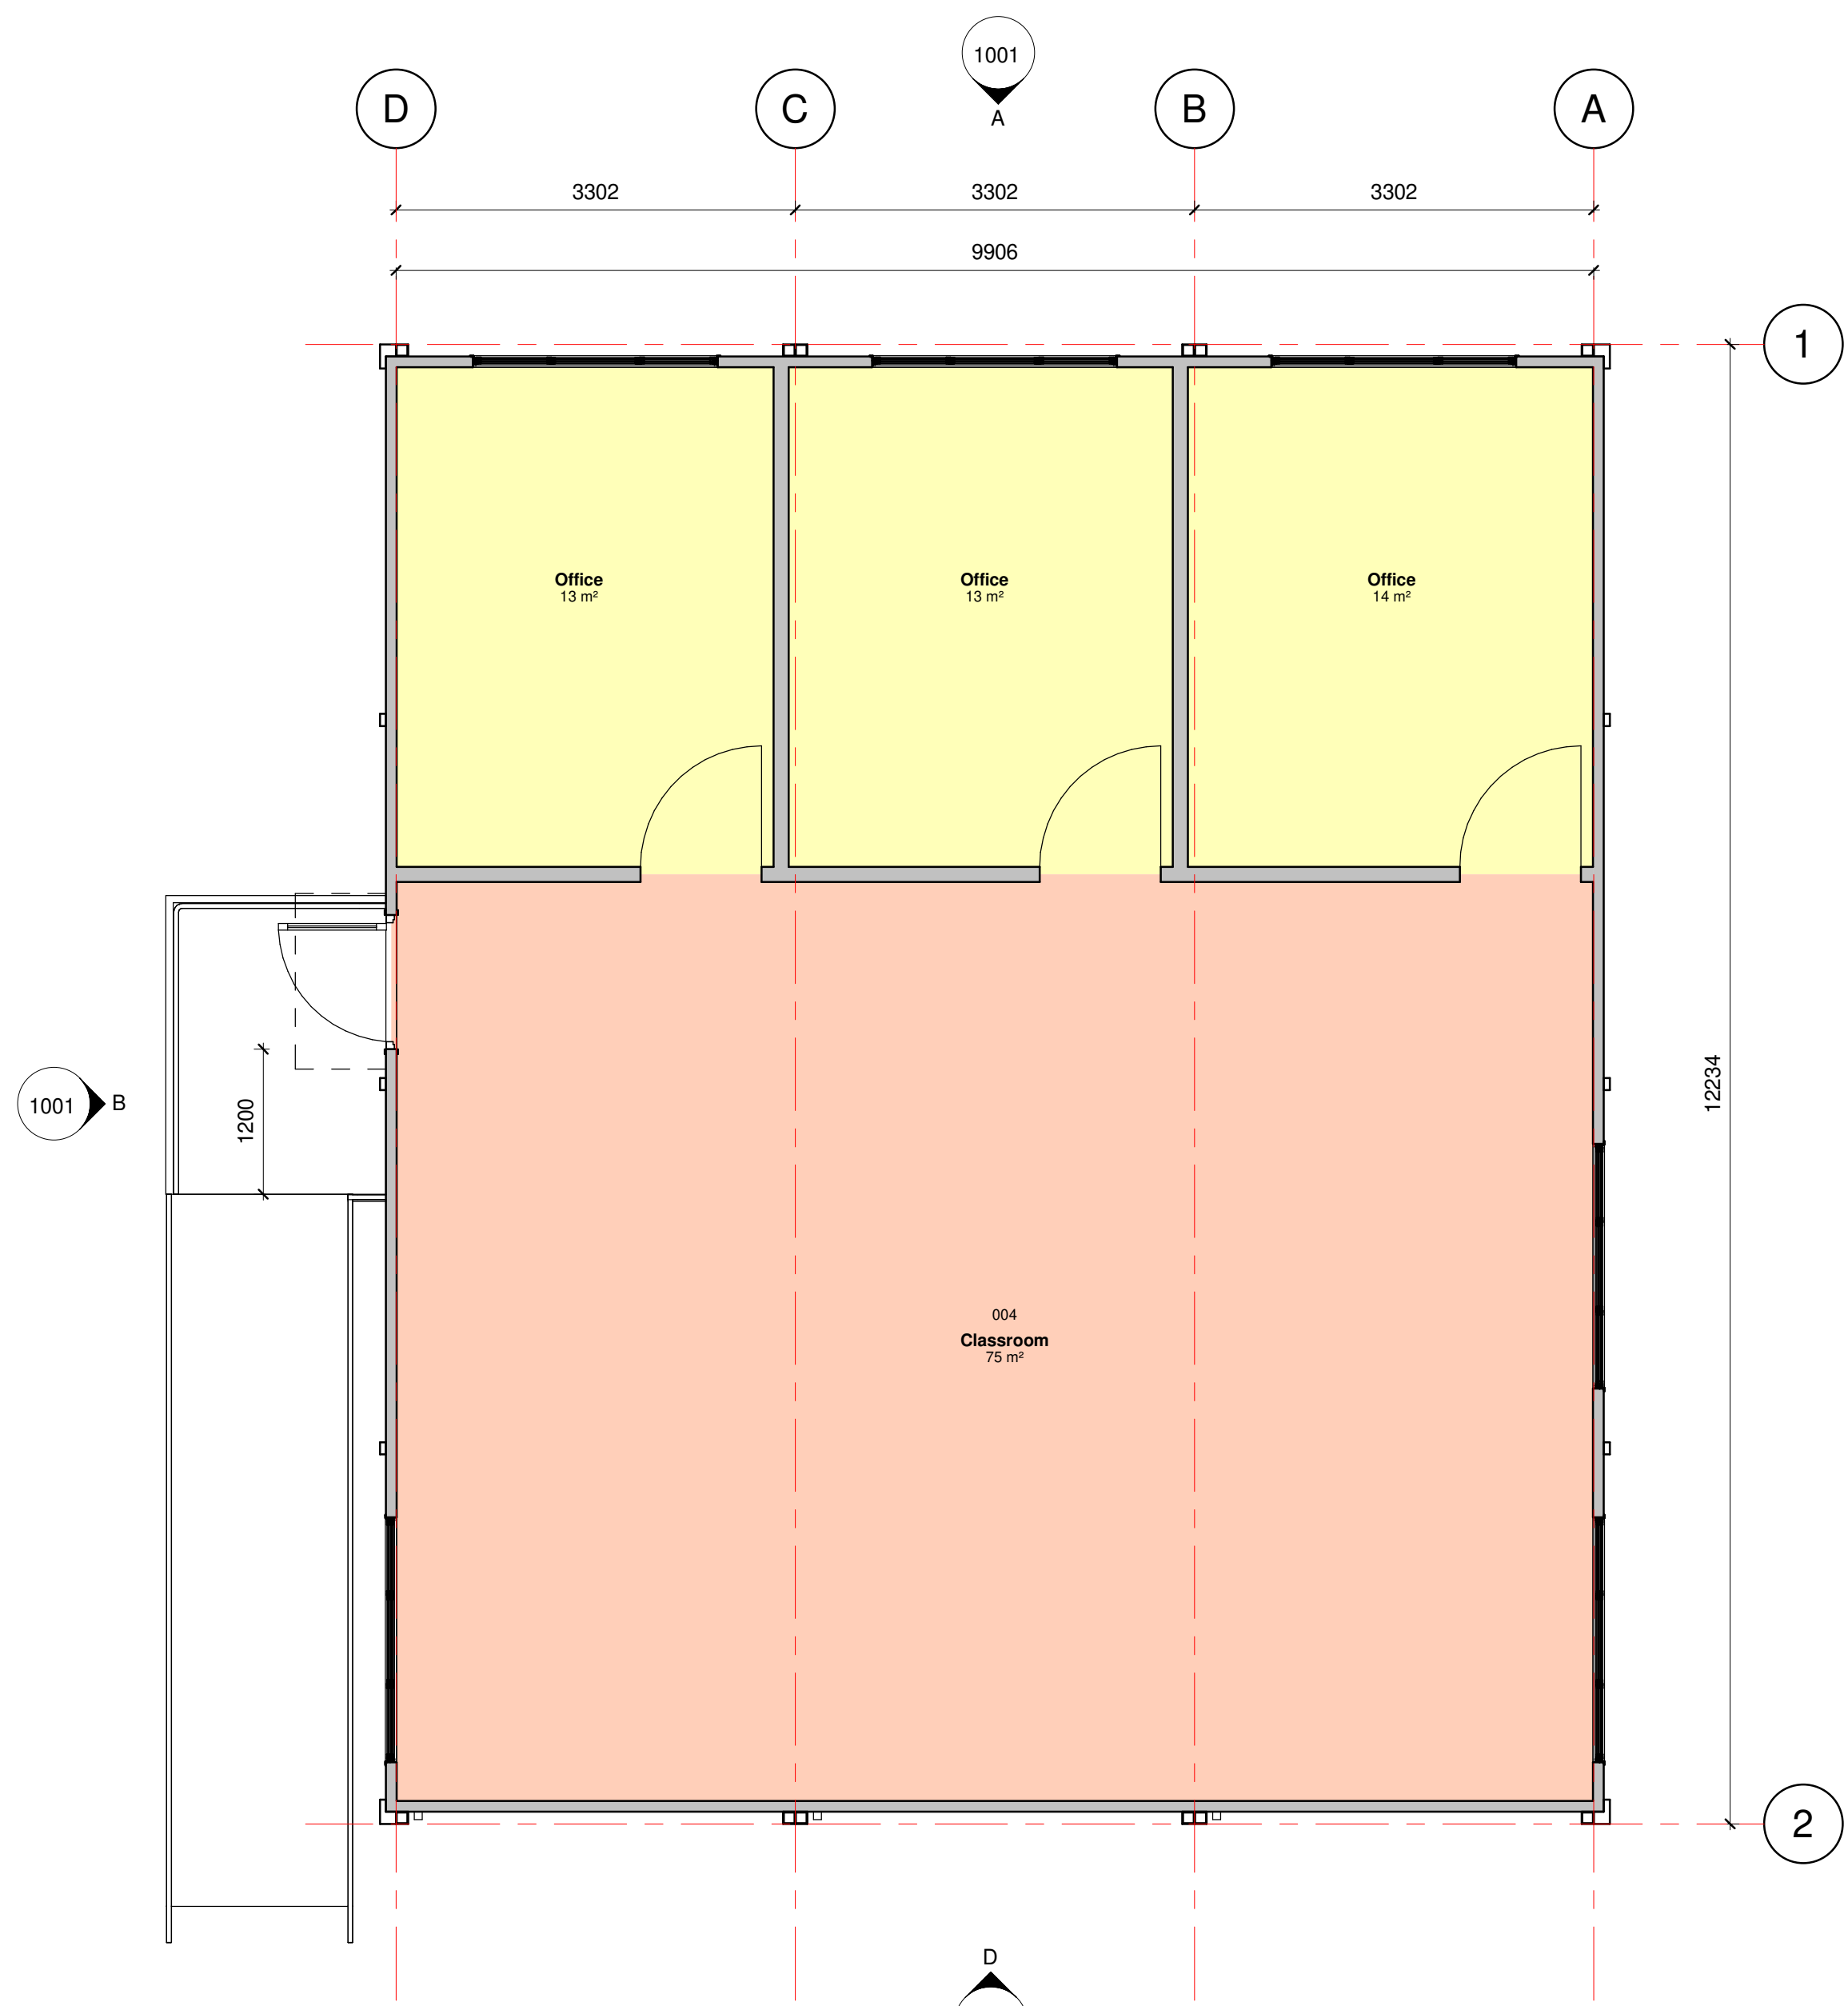

Ground Floor Plan
1 : 50
GIFA: 117.5 m²

 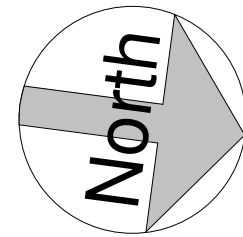

Portakabin
Portakabin Limited, New Lane, Huntingdon, York YO22 8PF, United Kingdom
+44 (0)1904 611655
portakabin.co.uk

Status:	S0			Purpose Of Issue:	Preliminary		
Client:	Prosper Learning Trust						
Project:	Office and Library Building						
Title:	Floor Plan & Elevations						
Scale @ A3:	1 : 50	Date:	10.05.23	Drawn By:	KS	Checked By:	SPM
Project Number:	OPP1310721						
Owner:	PTK	Job:	A1	Level:	DR	Drawn:	A
Number:	1001	Rev:	P06				