




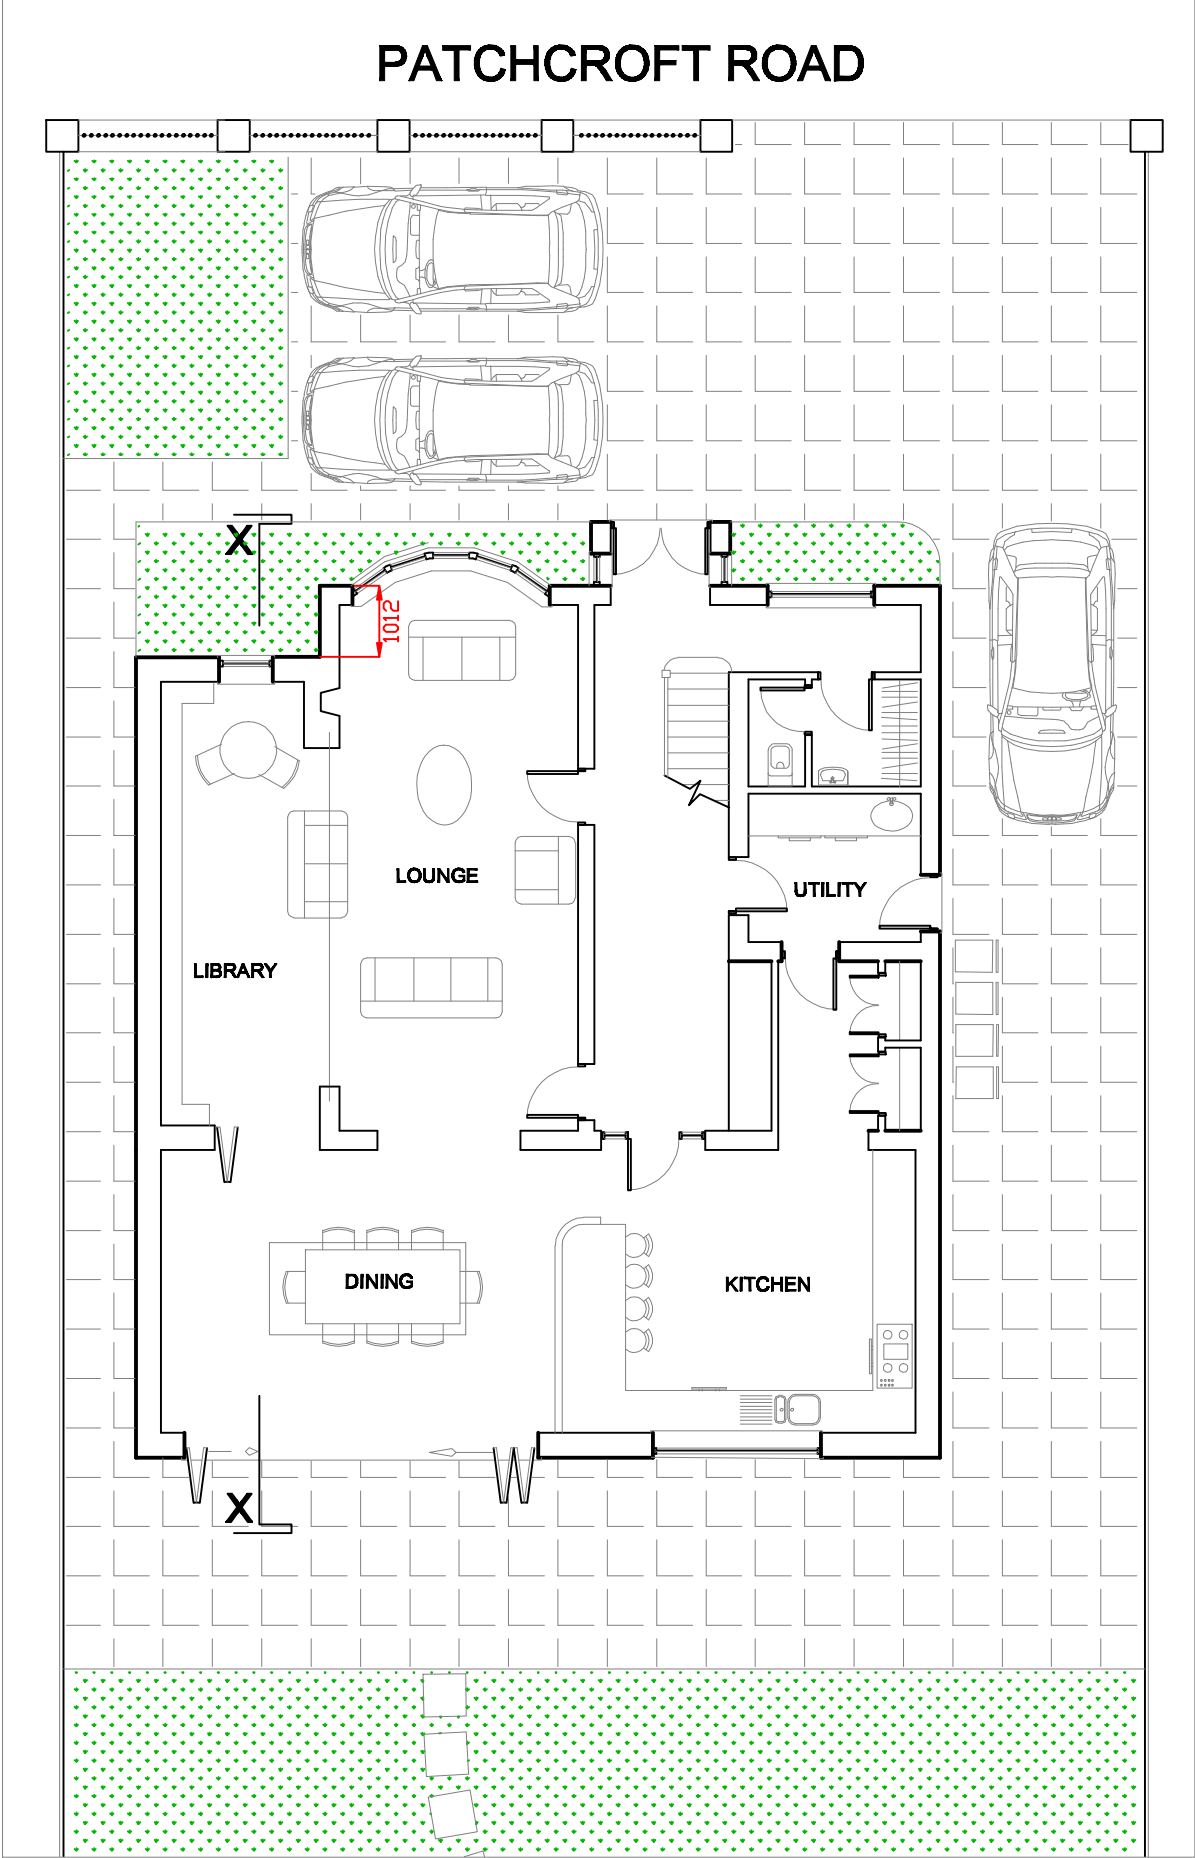

GROUND FLOOR PLAN AS PROPOSED

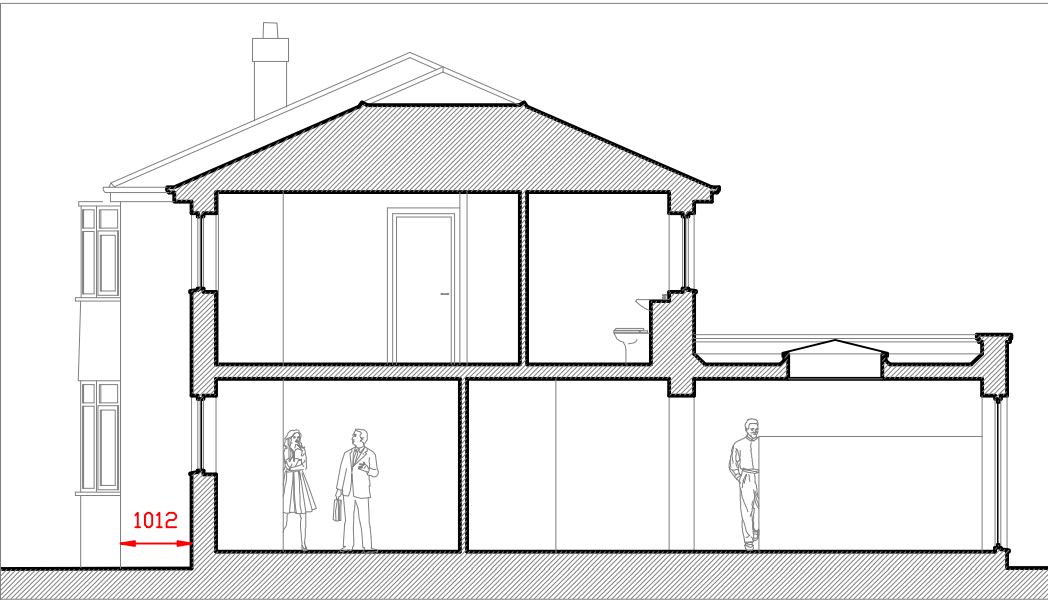

SECTION X - X

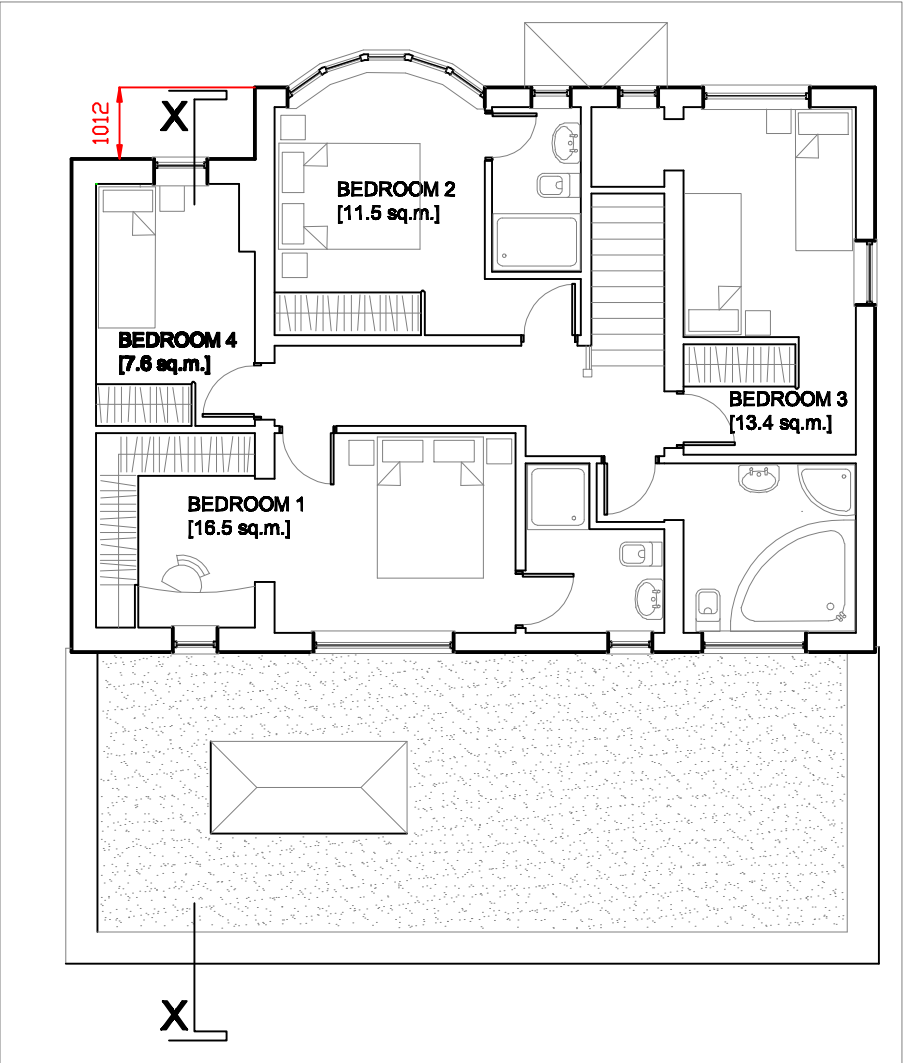

FIRST FLOOR PLAN AS PROPOSED

PROJECT NAME :						THE CESTRIA PARTNERSHIP, CHARTERED ARCHITECTS , 5 SPATH LANE, HANDFORTH, WILMSLOW, CHESHIRE, SK9 3QN.	
No.31 PATCHCROFT ROAD, WYTHENSHAW							
DRAWING TITLE :						FLOOR PLANS & SECTION AS PROPOSED	
DRAWING NUMBER :							
YEAR	JOB	TASK	DWG	REV		CLIENT :	
A23	11	P	02				
DRAWING ORIGIN :						T / F : 01625 529594 E : cestriarch@gmail.com	
YEAR	JOB	TASK	DWG	REV			
DATE : 1st September 2023						DRAWN BY : T.R.	
SCALE : 1:100 @ A3						CHECKED BY :	
COPYRIGHT ©							

PLEASE NOTE
The contractor must verify all dimensions on site before commencing any work or preparing manufacturing drawings, any discrepancies are to be verified with the Architect.
Do not scale off the drawing. Use figured dimensions only.