

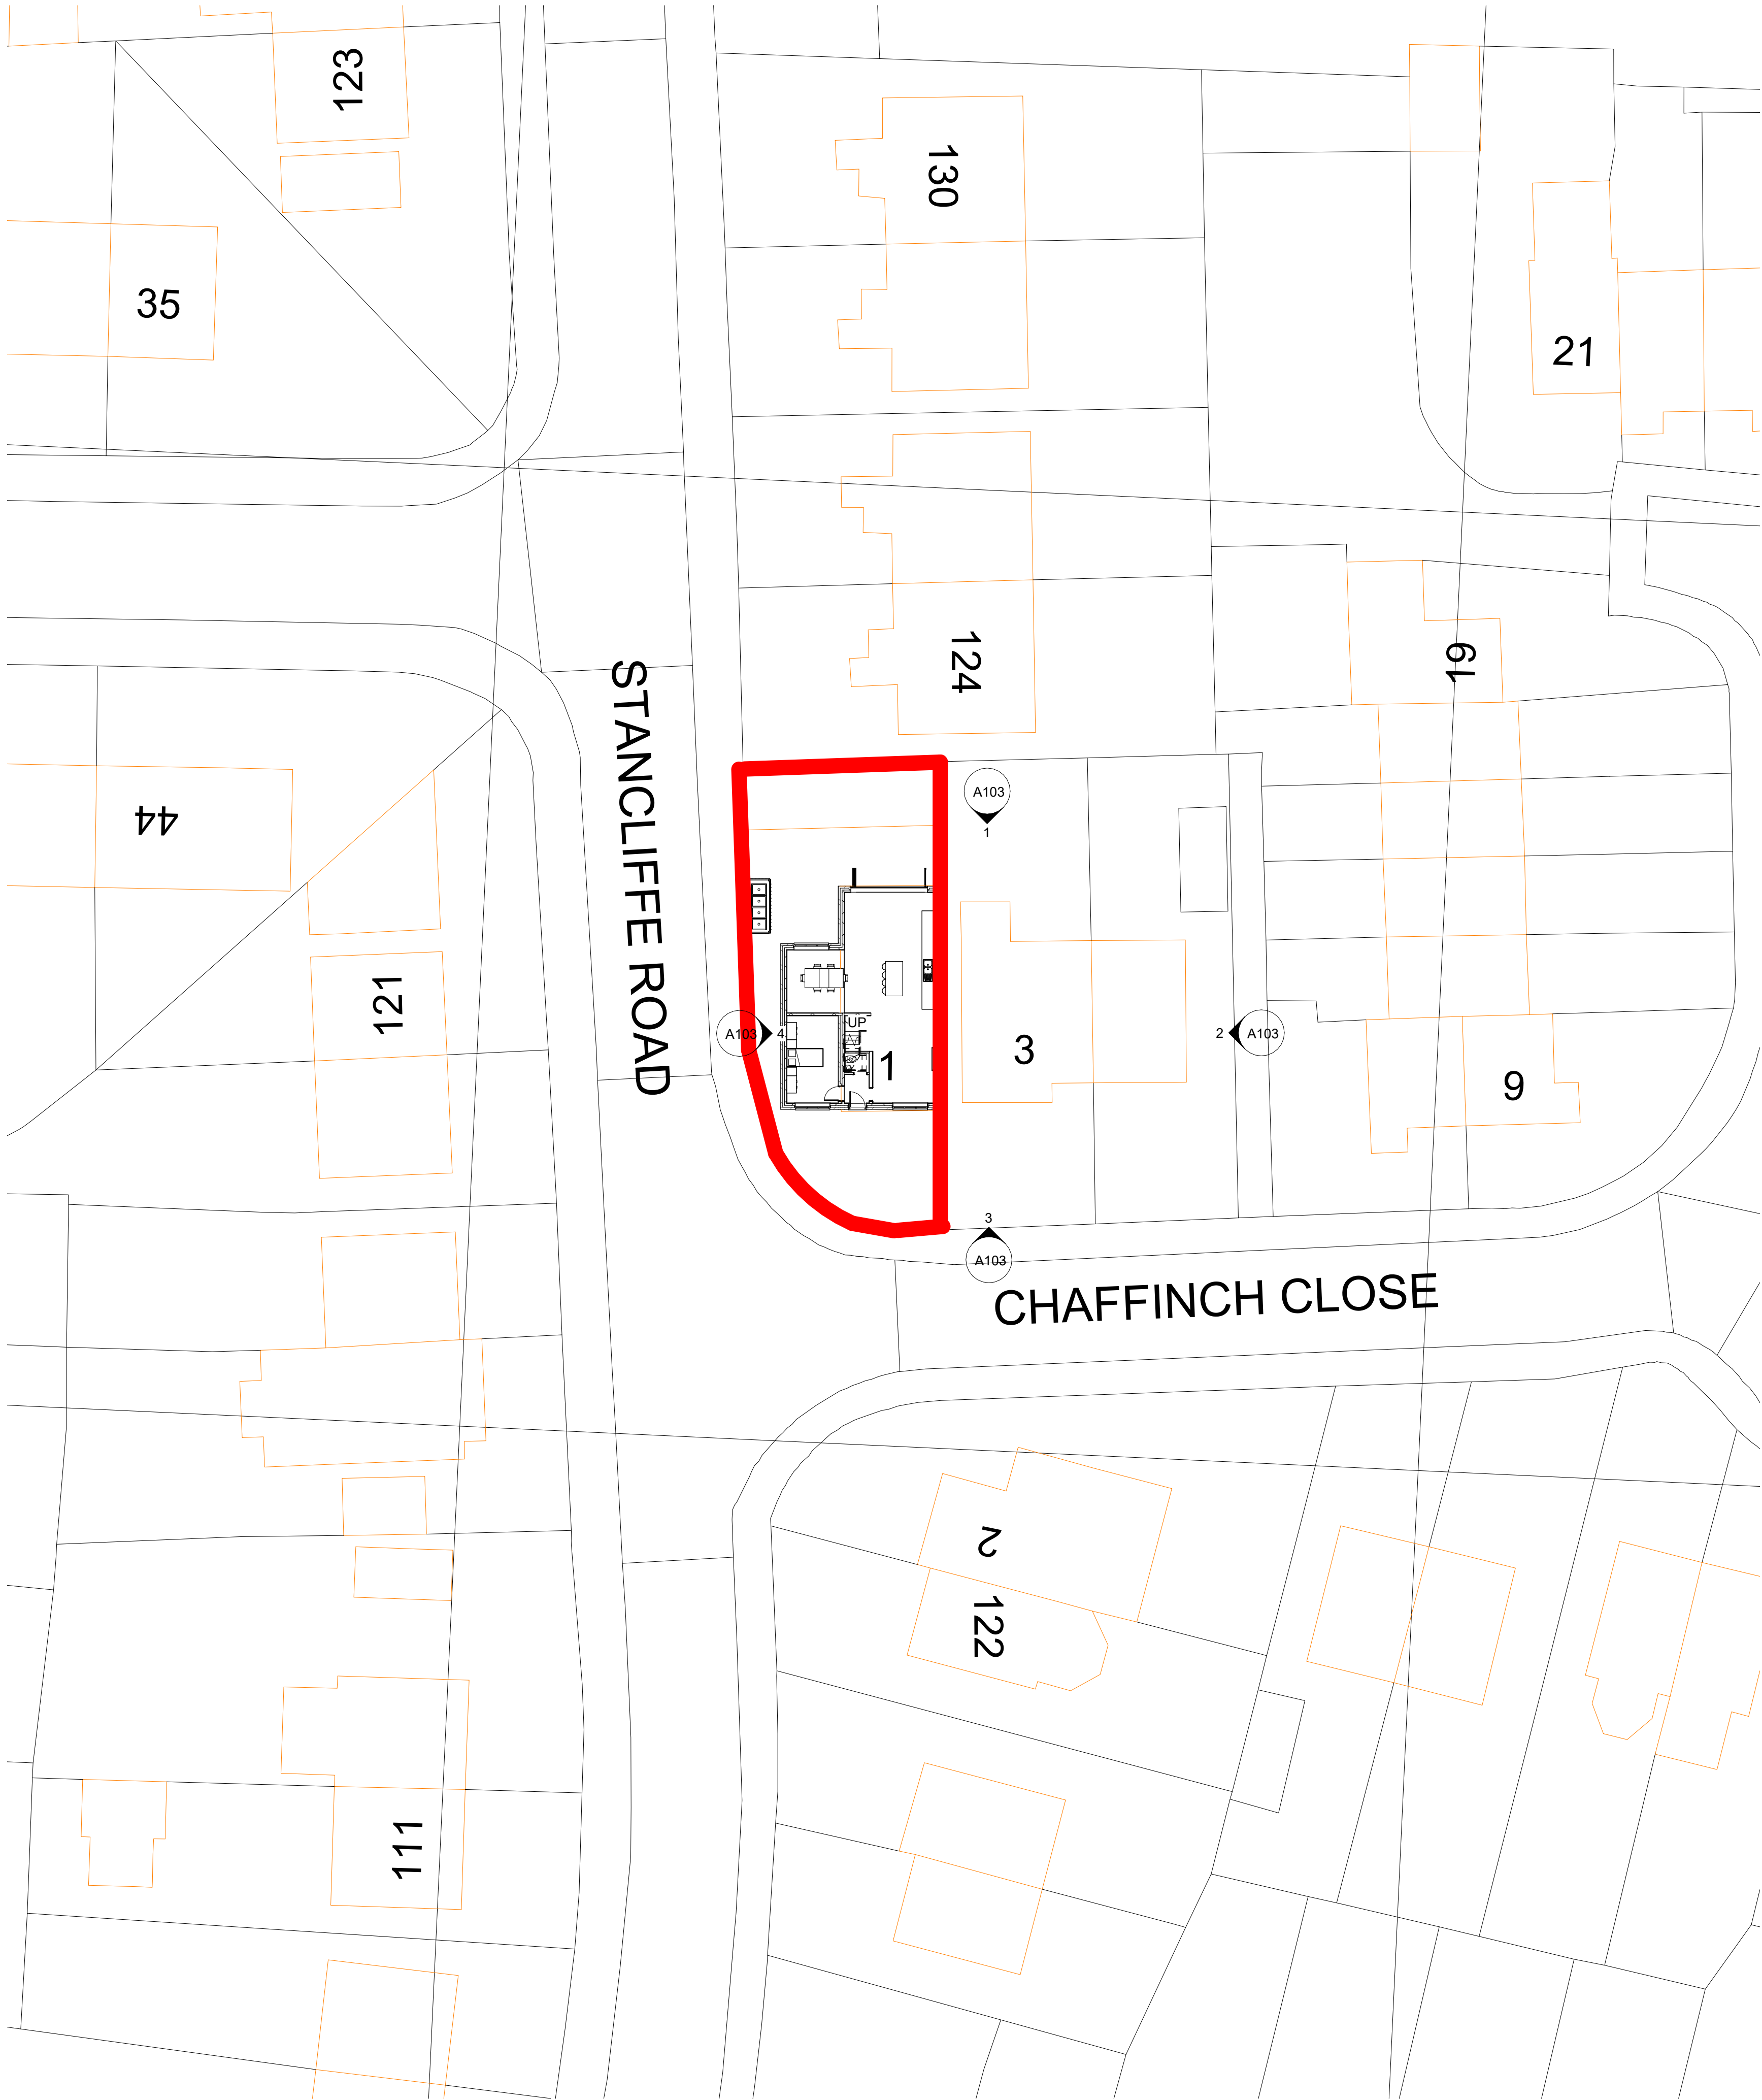


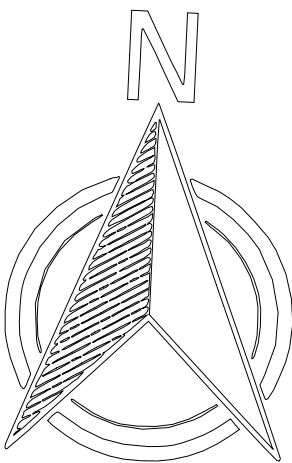

1 LOCATION PLAN
1 : 1250

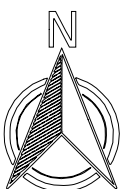

2 SITE PLAN
1 : 200

RED LINE INDICATING SITE BOUNDARY
1 CHAFFINCH CLOSE MANCHESTER
M22 4WX

Rev	Description	Date	Dr by	App by
original by NK		date created 10/08/23		approved by NK



0161 818 4727

www.NKARCHITECTURAL.co.uk

19 HEXAGON CLOSE, MANCHESTER, M19 8BN

client name MR SHAIB			
project 1 CHAFFINCH CLOSE MANCHESTER M22 4WX - SIDE DOUBLE STOREY EXTENSION			
drawing SITE AND LOCATION PLAN			
computer file C:\Users\shaib\Dropbox\NK\01 CHAFFINCH CLOSE MANCHESTER M22 4WX\01 CHAFFINCH CLOSE MANCHESTER M22 4WX.rvt		plot date	
project number 2023.0042.2781		scale As indicated @A1	
drawing number A105		rev	issue status

This drawing is to be read in conjunction with all related drawings. All dimensions must be checked and verified on site before commencing any work or producing shop drawings. The originator should be notified immediately of any discrepancy. This drawing is copyright and remains the property of NK Architectural.