


REFERENCE PLAN

NOT TO SCALE

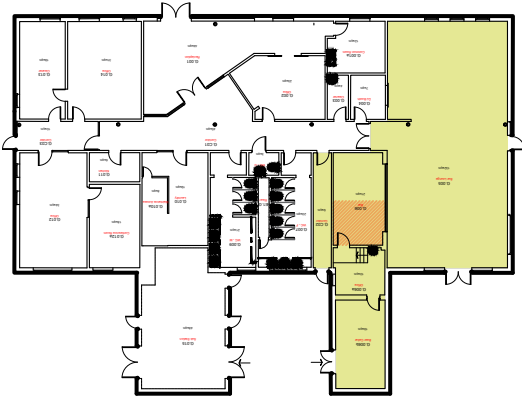

Rev	Description	Date
P01	First Issue	19/10/23

Client:
UNIVERSITY OF MANCHESTER

Project Title:
UOM RICHMOND PARK AMENITY HUB

RLB ID:	Drawing Number:
-	06

Drawing Title:
PROPOSED FLOOR PLAN


Stage:	Status:	Revision:
PLANNING	S2	P01


Date:	Size	Scale:
19/10/2023	A3	1:100



1 King Street, Manchester, UK, M2 6AW
+44 (0) 161 868 7700 RLB_UK RLB.com

Contact: Louise.Hollis@uk.rlb.com
Author: Amy.Le-Vasseur@uk.rlb.com
QA: Tom.Giddings@uk.rlb.com

 This drawing is to be read in conjunction with all other associated specifications, schedules, drawings and information issued.
Do **NOT** scale this drawing. Check and verify **ALL** dimensions and levels and on site before work commences. For discrepancies or omissions contact Rider Levett Bucknall.
All work and materials to conform with current applicable statutory legislation and regulations.
All work to comply with Construction Design Management (CDM) 2015.
Drawings to be printed in colour, to the scale stated in the title block:
Print colour check (CMYK)  Print size check  9mm
This information is not to be shared or replicated without permission from RLB. Copyright © 2021 Rider Levett Bucknall UK Limited.
 1m 2m 5m
1:100

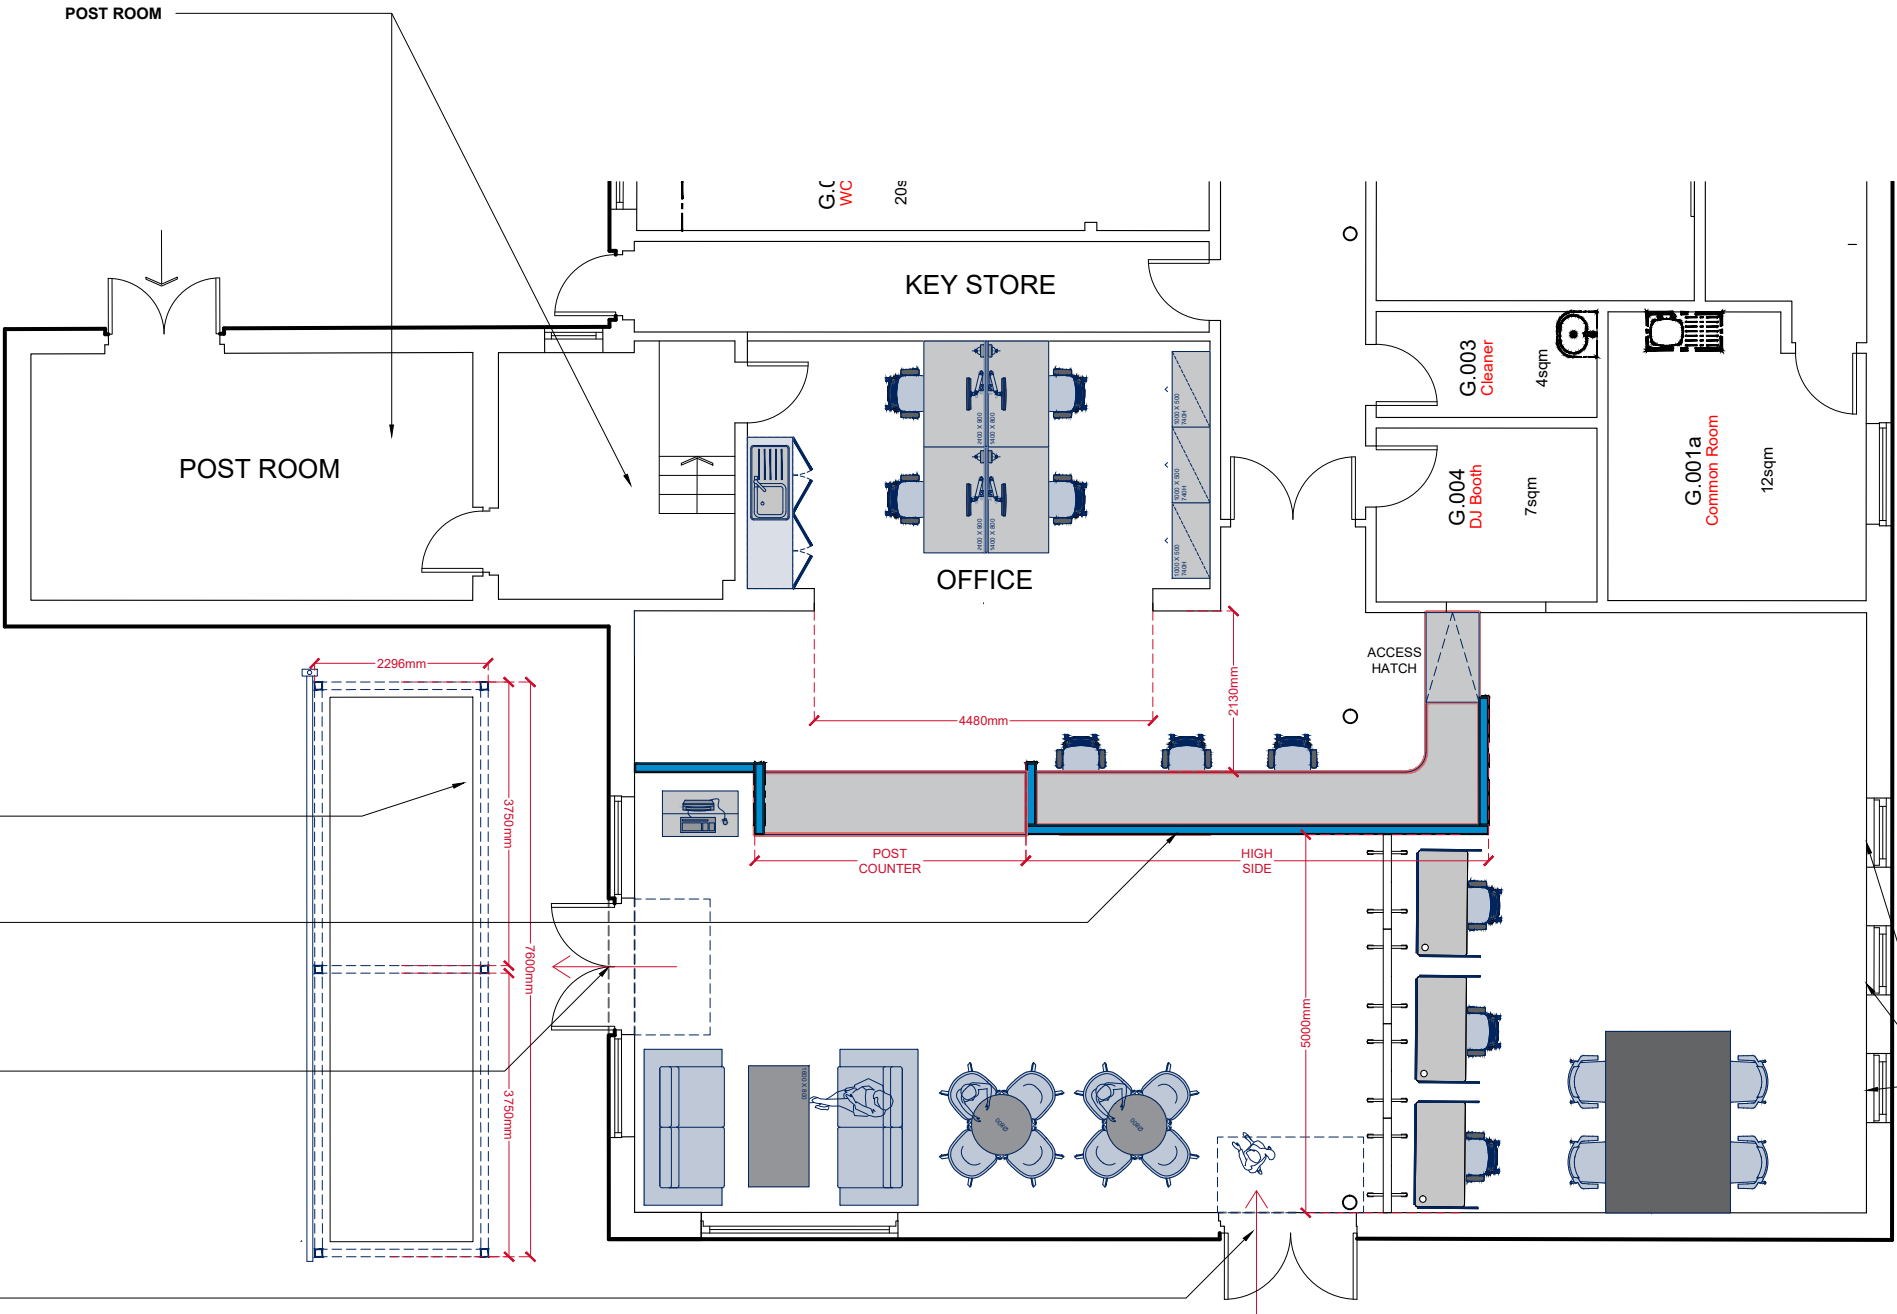

WINDOWS
3no. windows to be replaced with 3no. new longer units. Width to remain the same. Modifications to external wall required.

PROPOSED FLOOR PLAN

SCALE : 1:100