

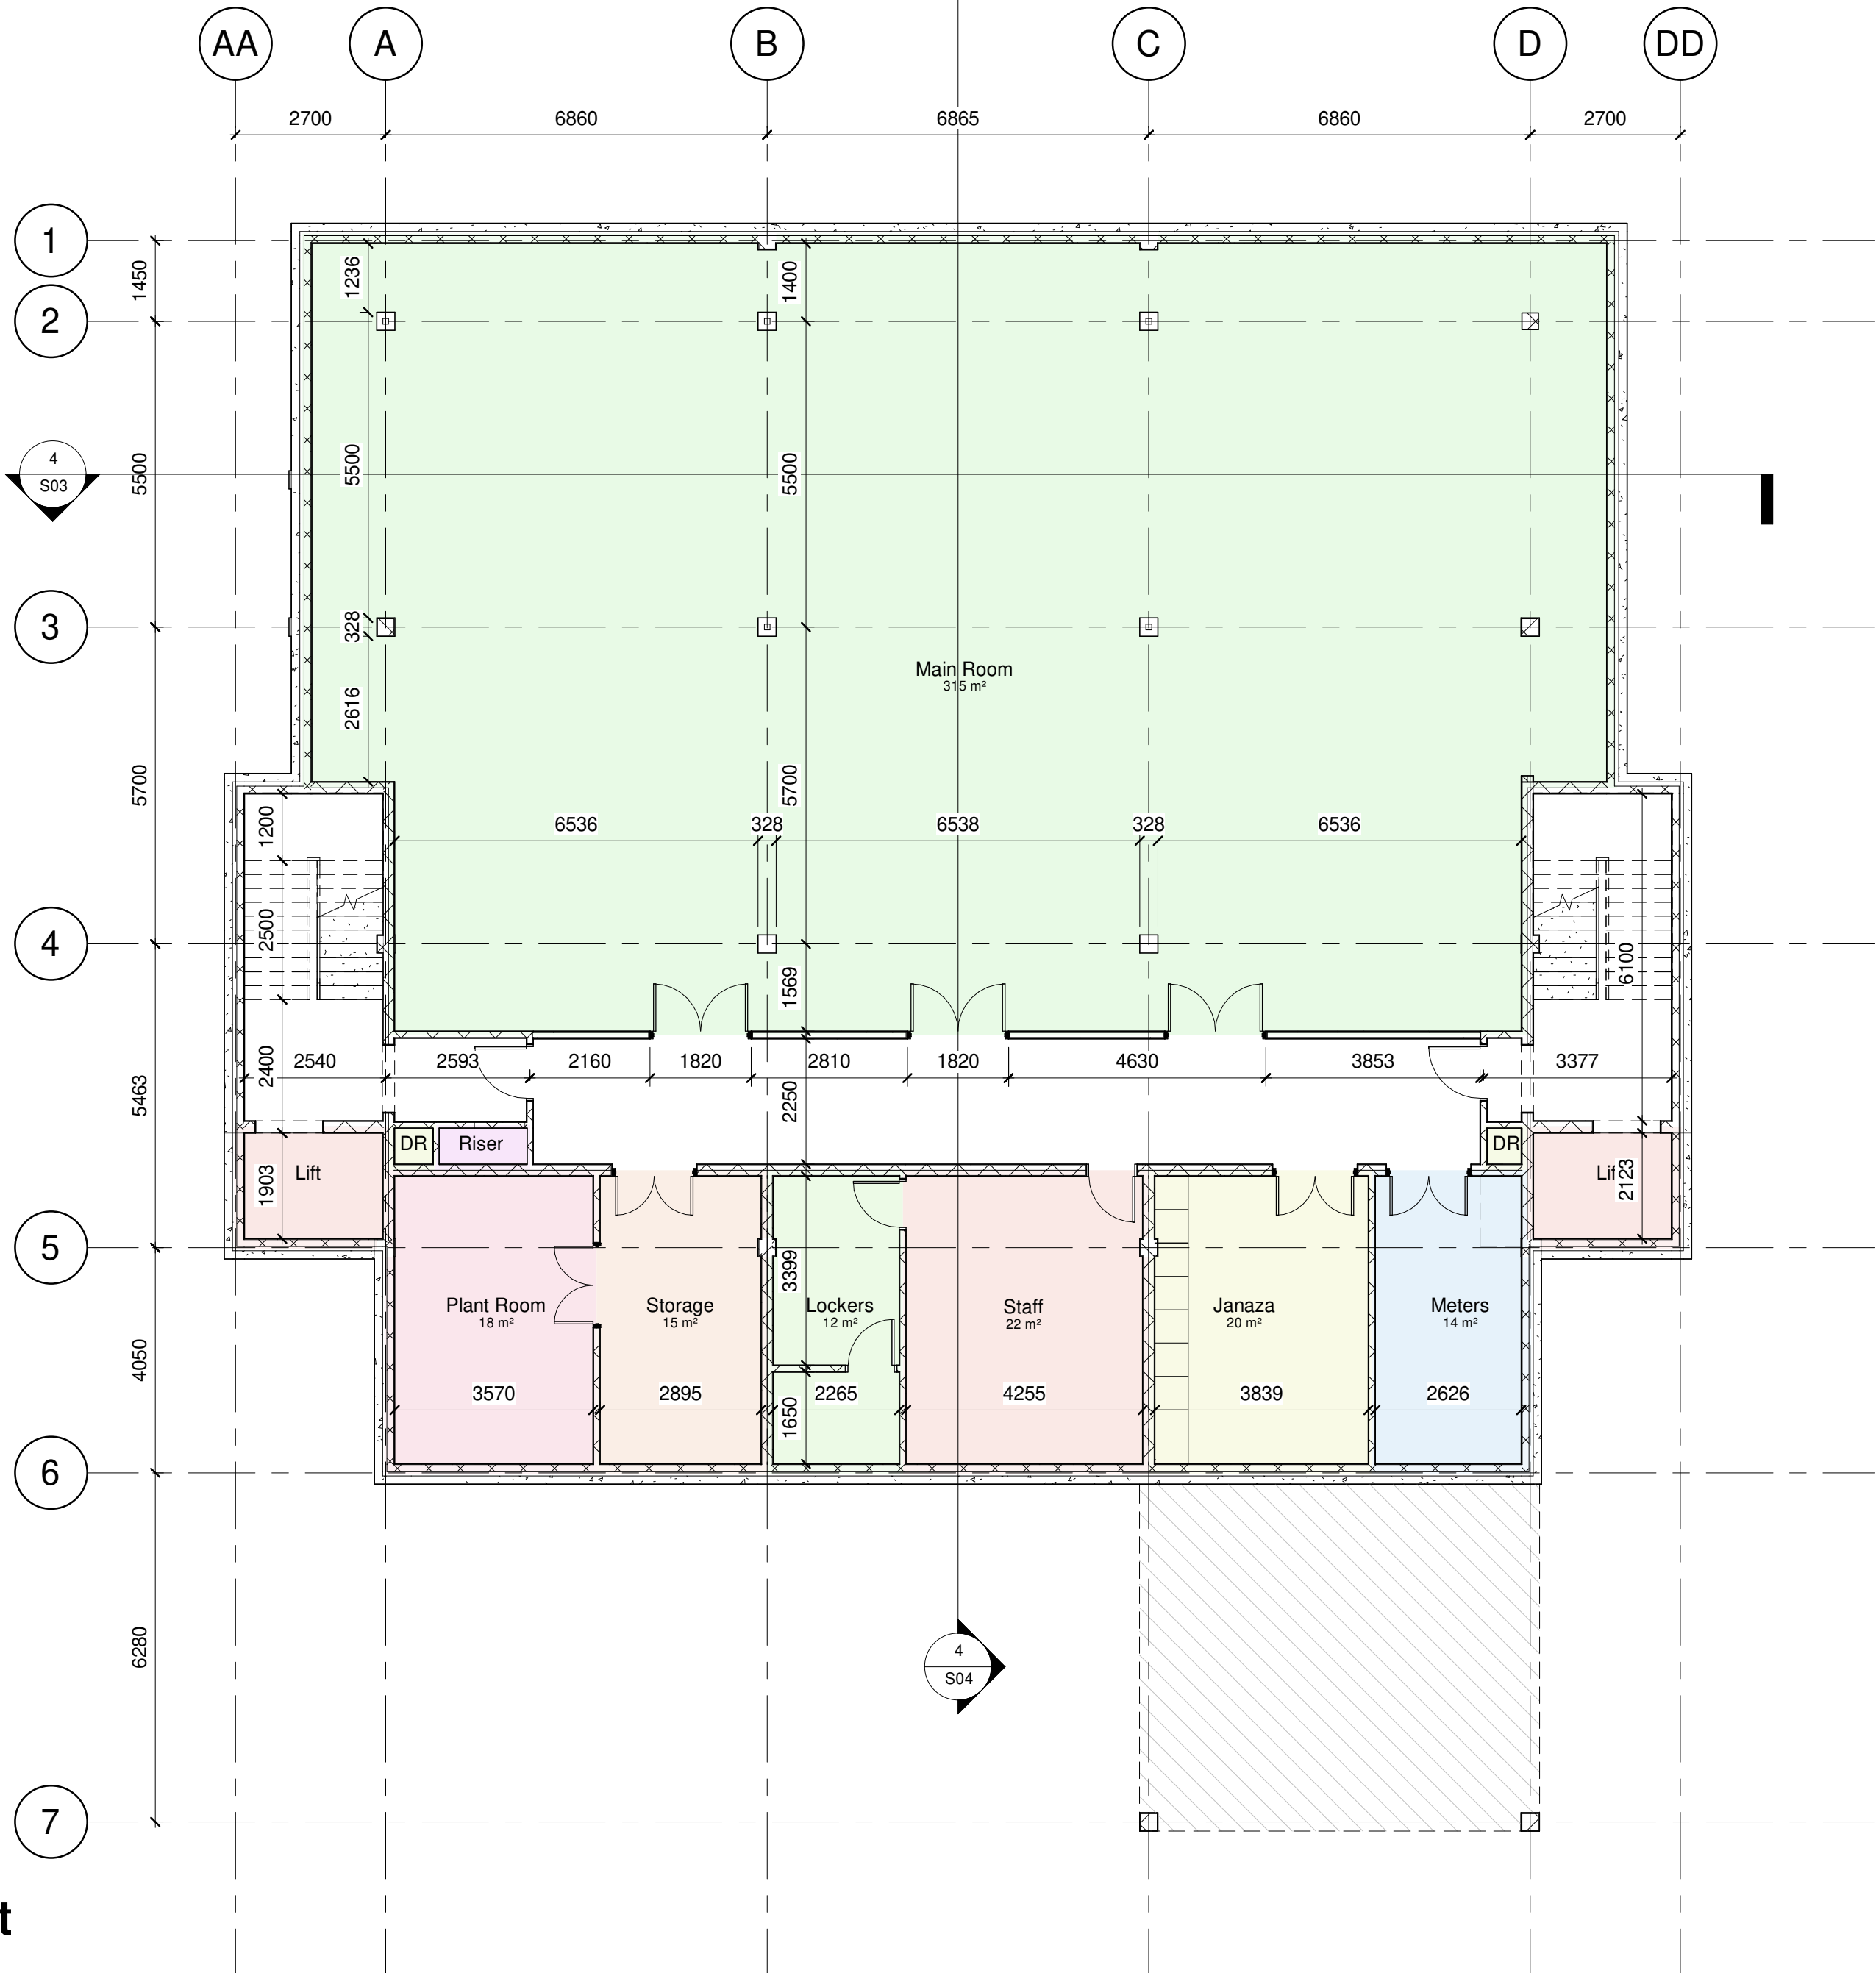
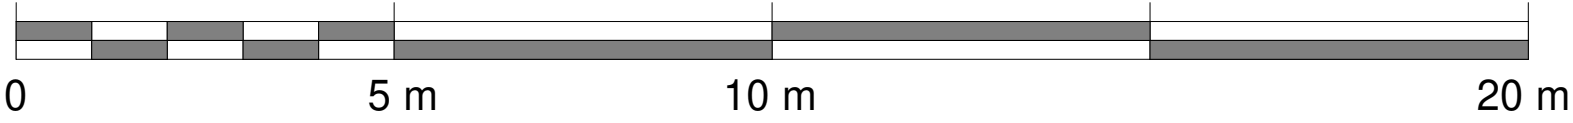


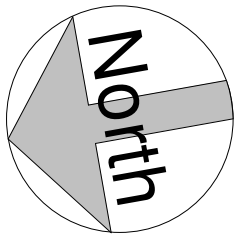

Lvl 0_Basement
1 : 100

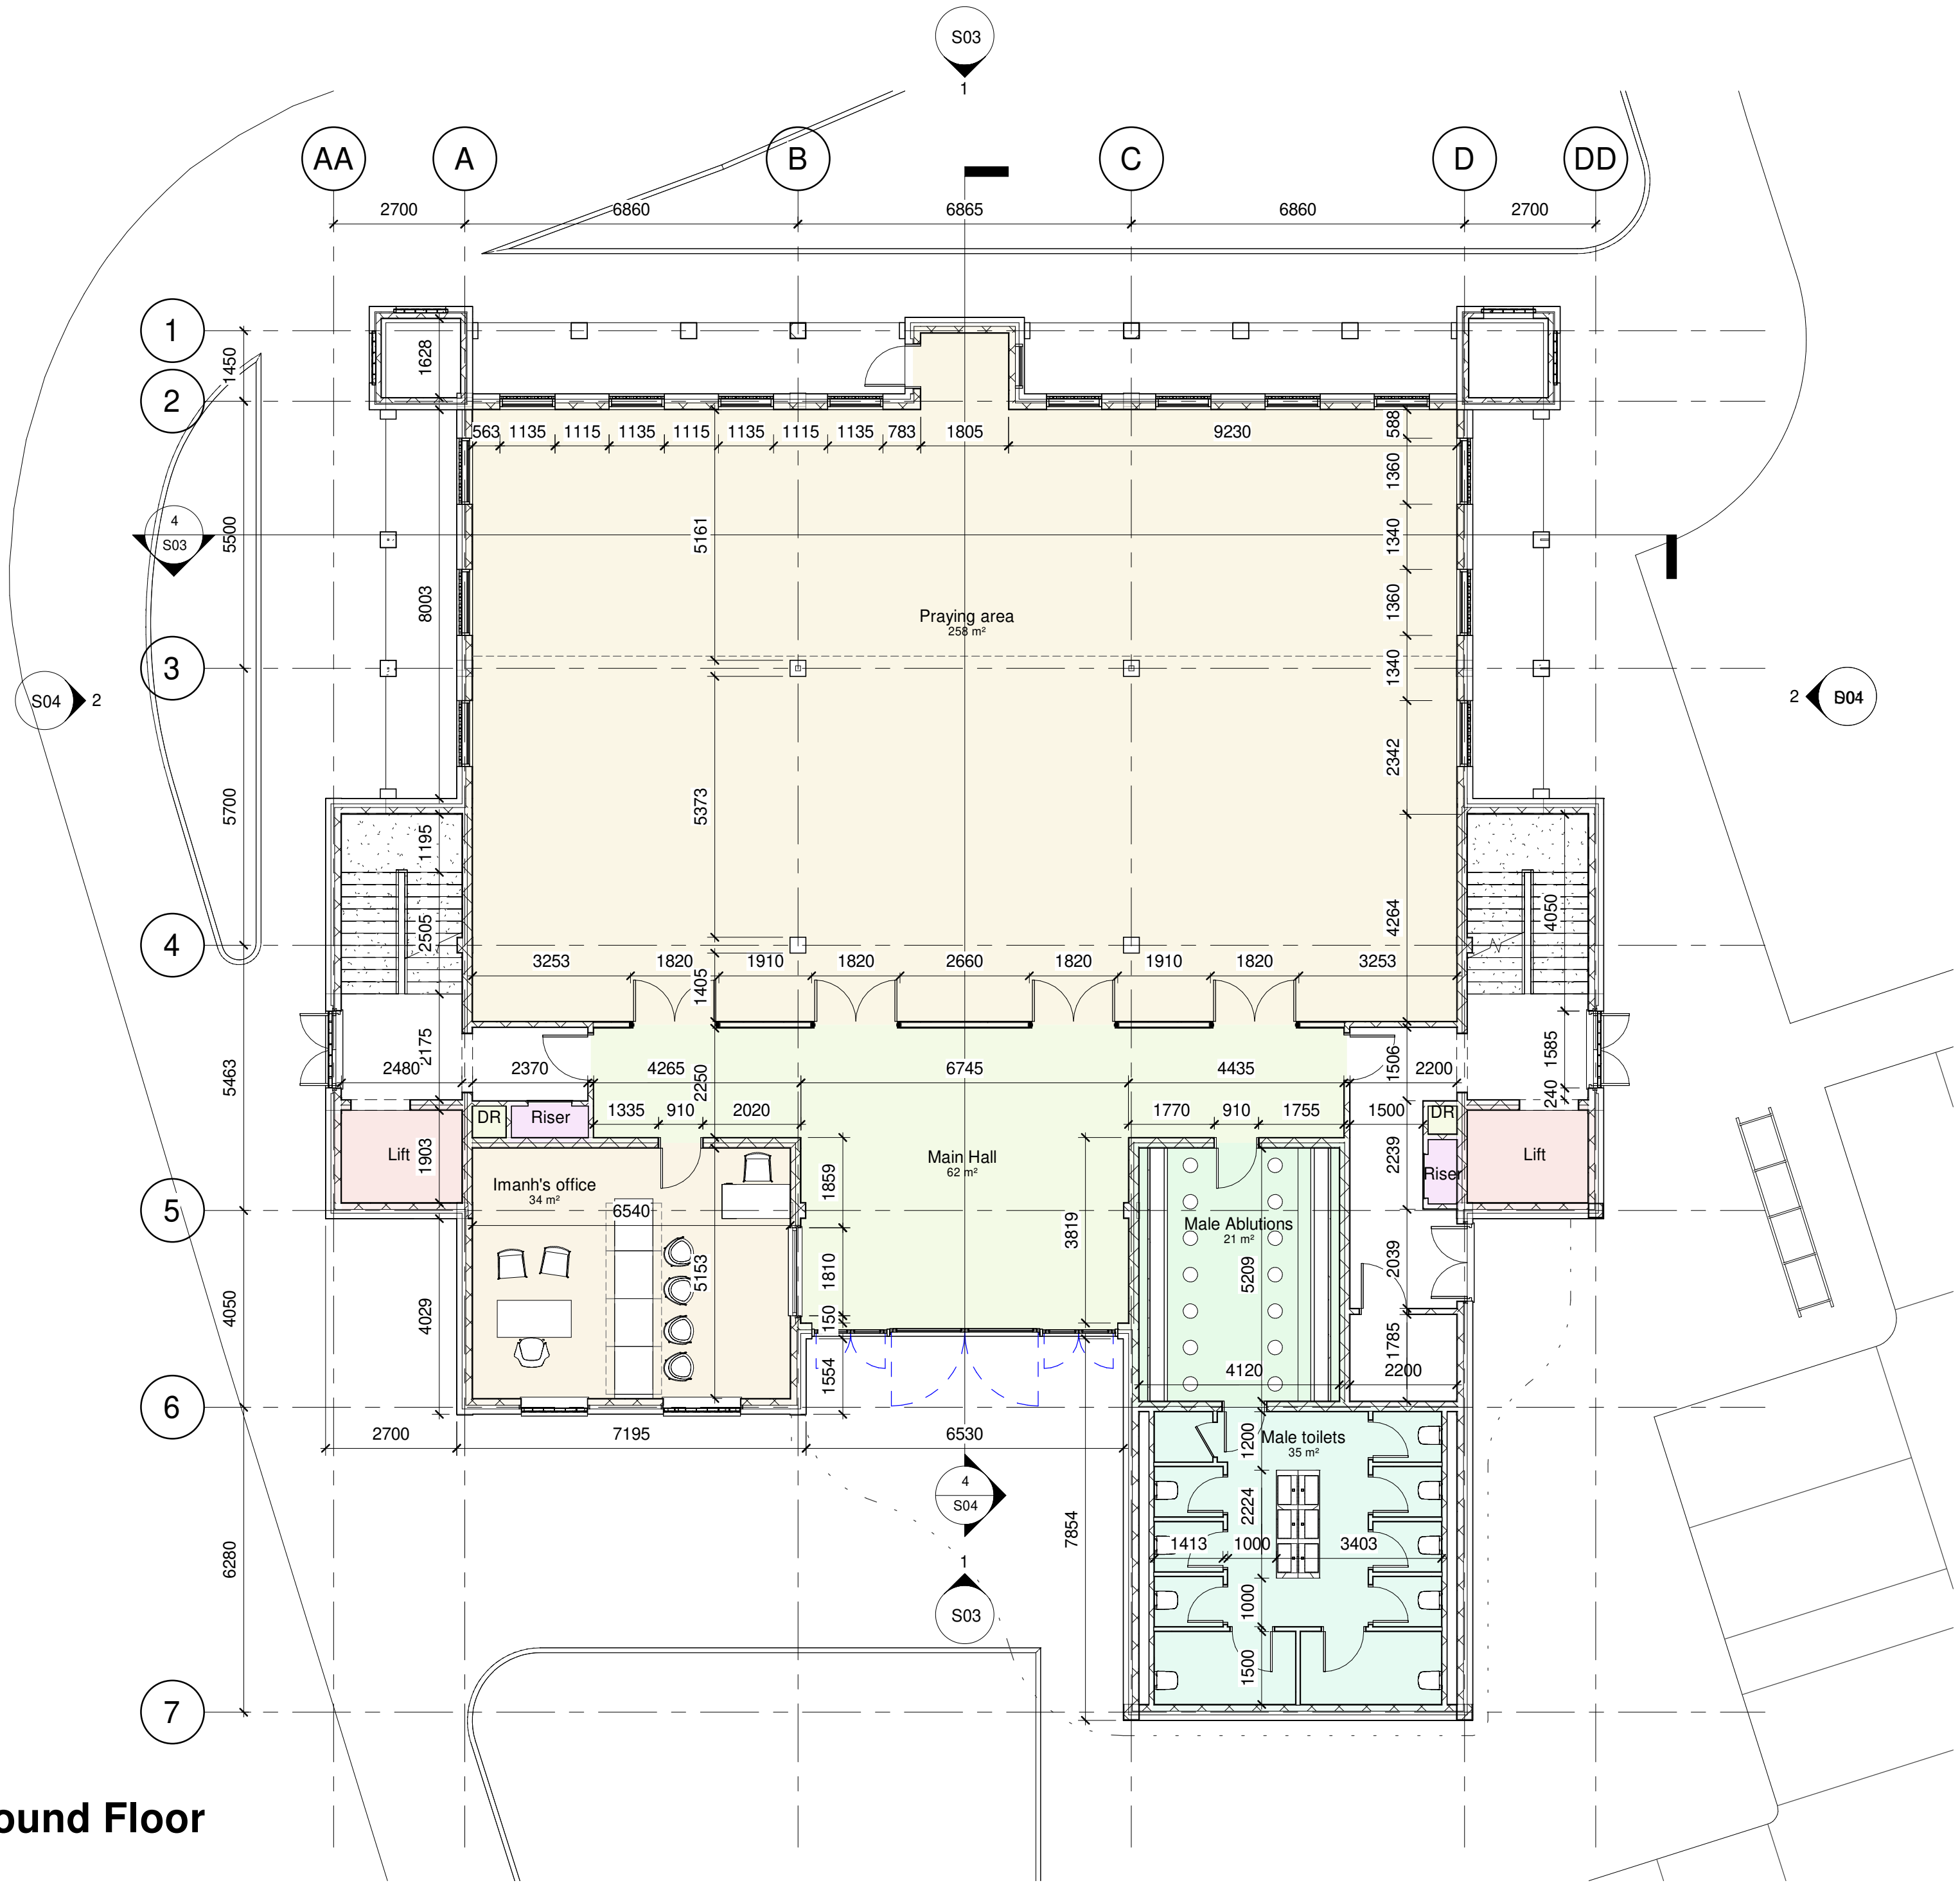

Lvl 1_Ground Floor
1 : 100

©
DO NOT SCALE. Use figured dimensions only. Contractor is to check all dimensions before commencement of works. This drawing is copyright. This data to be used as x-ref file only - not as live data. This drawing must only be used for the purposes for which it is supplied.

NOTES:

Rev No	Date	Revision Description	Issued by
--------	------	----------------------	-----------

SEED Architects
Parsonage Chambers
3 Parsonage
Manchester
M3 2HW
Tel: 0161 832 5750 E: office@seedarchitects.co.uk

status
Planning

job title
Al-Sunnah Mosque, Manchester

Location

drawing title
Basement and Ground Floor plans

author DR	date 24/08/23
checker RH	date 24/08/23
scale 1 : 100	paper size A1

Project no. 3283	Cont. -	Seed drawing no. S01	Rev.
---------------------	------------	-------------------------	------