

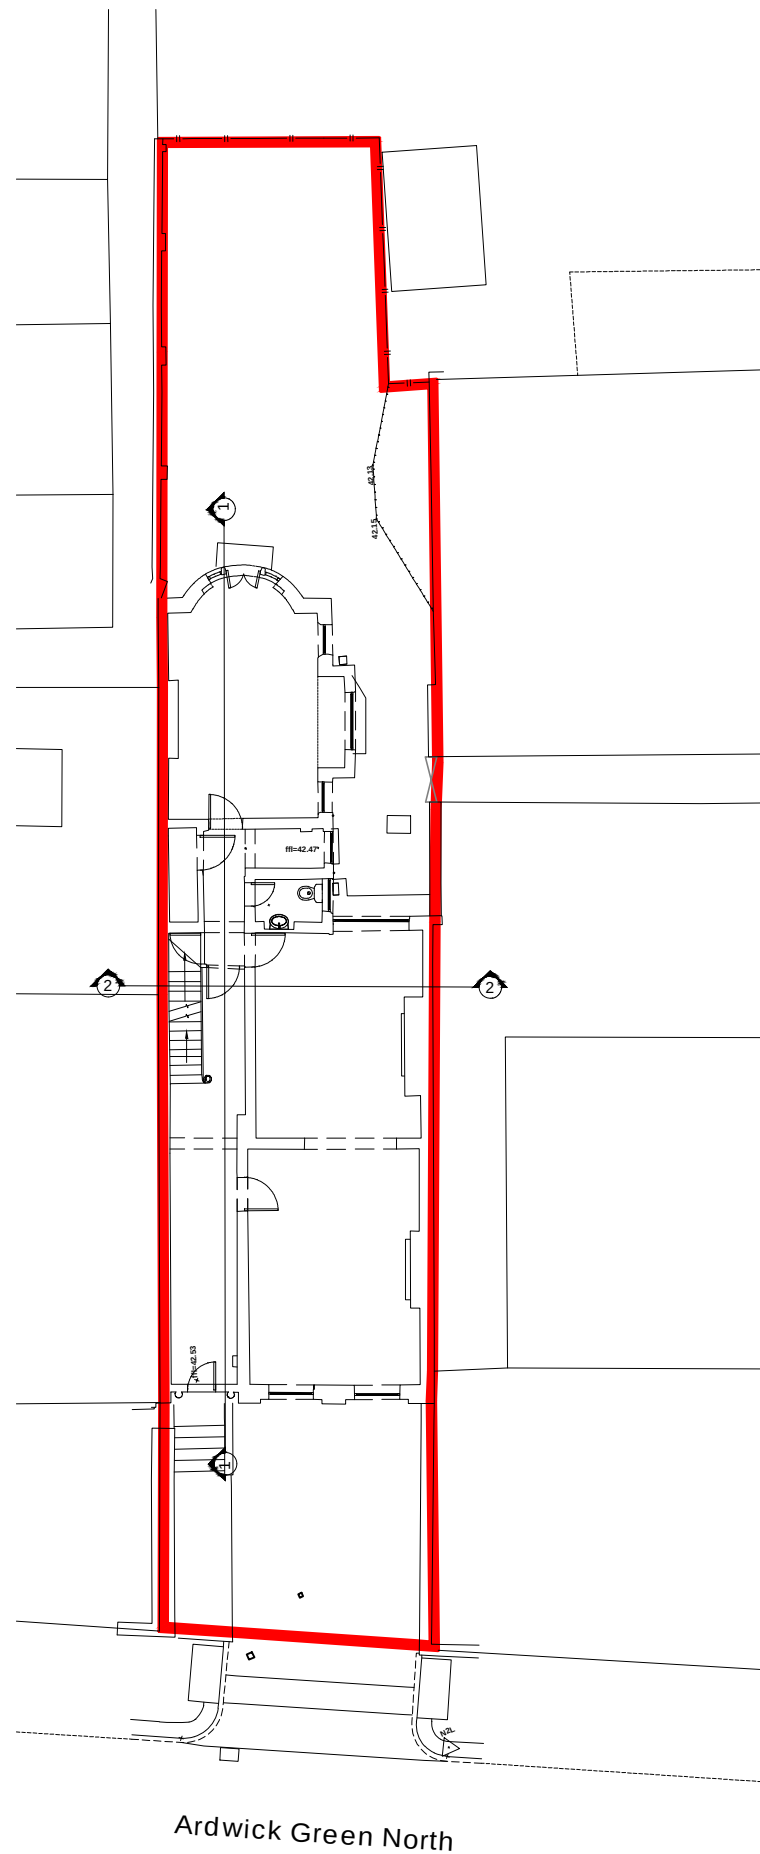


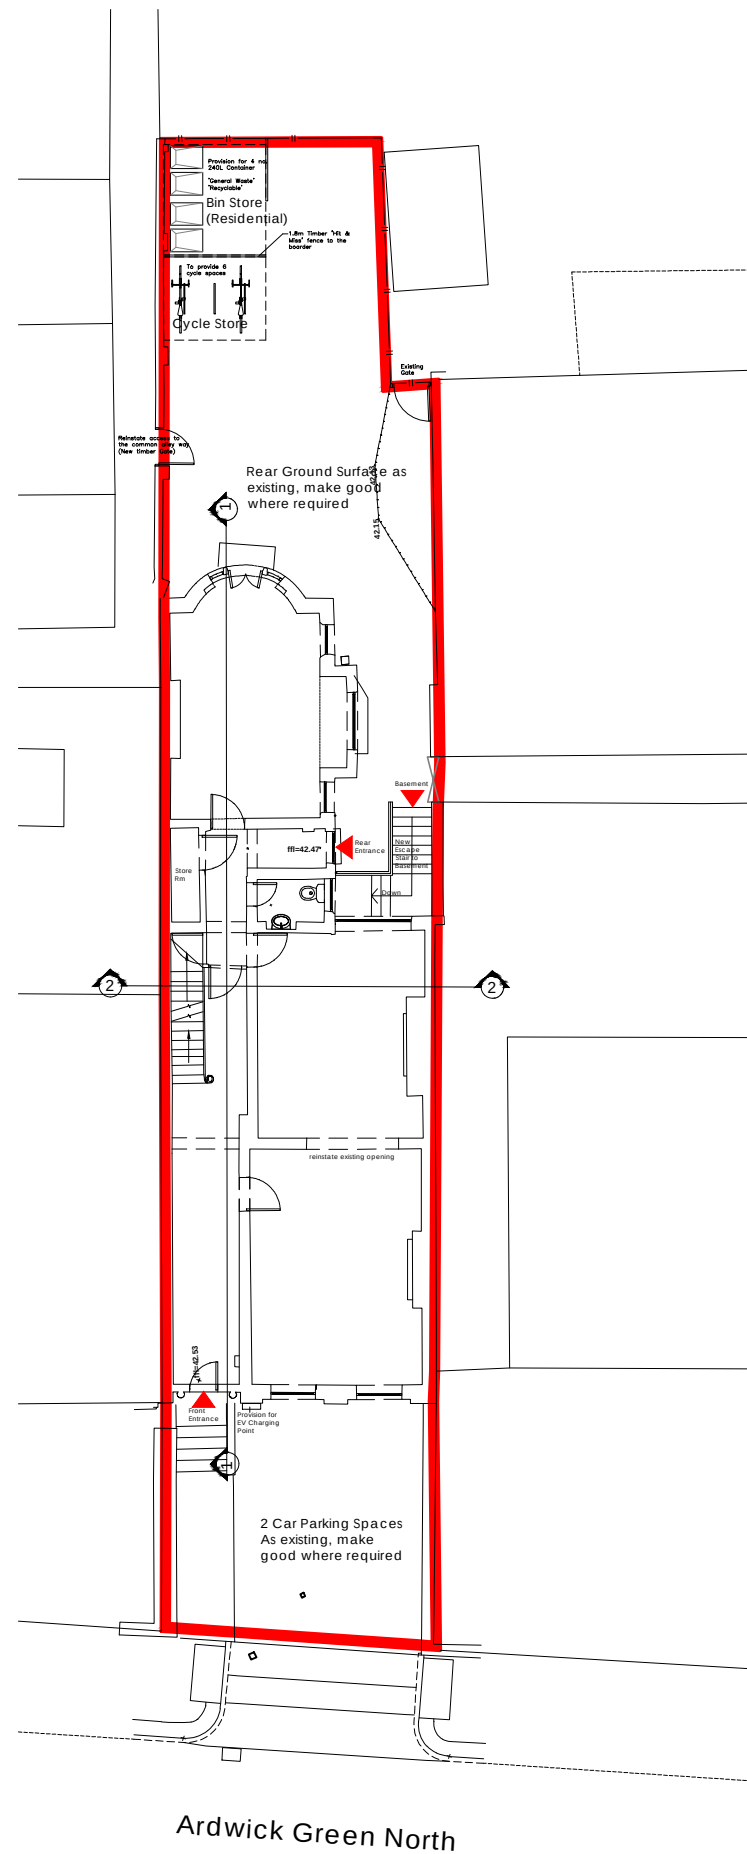

Existing Site Plan

Scale 1:200

 

Proposed Site Plan

General Notes

All site dimensions shall be verified by the Contractor on site prior to commencing any works.

This drawing is the property of Architecture Graphic (t/a AG) and copyright is reserved by them. The drawing is not to be copied or disclosed by or to any unauthorised persons without the prior written consent of AG.

— Planning Boundary

PLANNING

Revision	C	Site layout amended.	16.06.23
	B	Front stair to the basement removed	25.04.23
	A	Front stair to the basement added. Rear waste storage amended.	15.11.22

Scale 1:200@A3

Status Planning

Drawn by AL

Date 21.01.22

Client

Knightbridge Properties

Project
29 Ardwick Green North

Drawing Description
Existing & Proposed Site Plan

Drawing No. PR043_PL03

Rev. C

 architecture
graphic

e ■ architecturegraphics@hotmail.com

