




01 **Proposed Front Elevation (West Elevation)**
04 Scale 1:100 @ A1



02 **Proposed Side Elevation (South Elevation) (Plots 1-4)**
04 Scale 1:100 @ A1

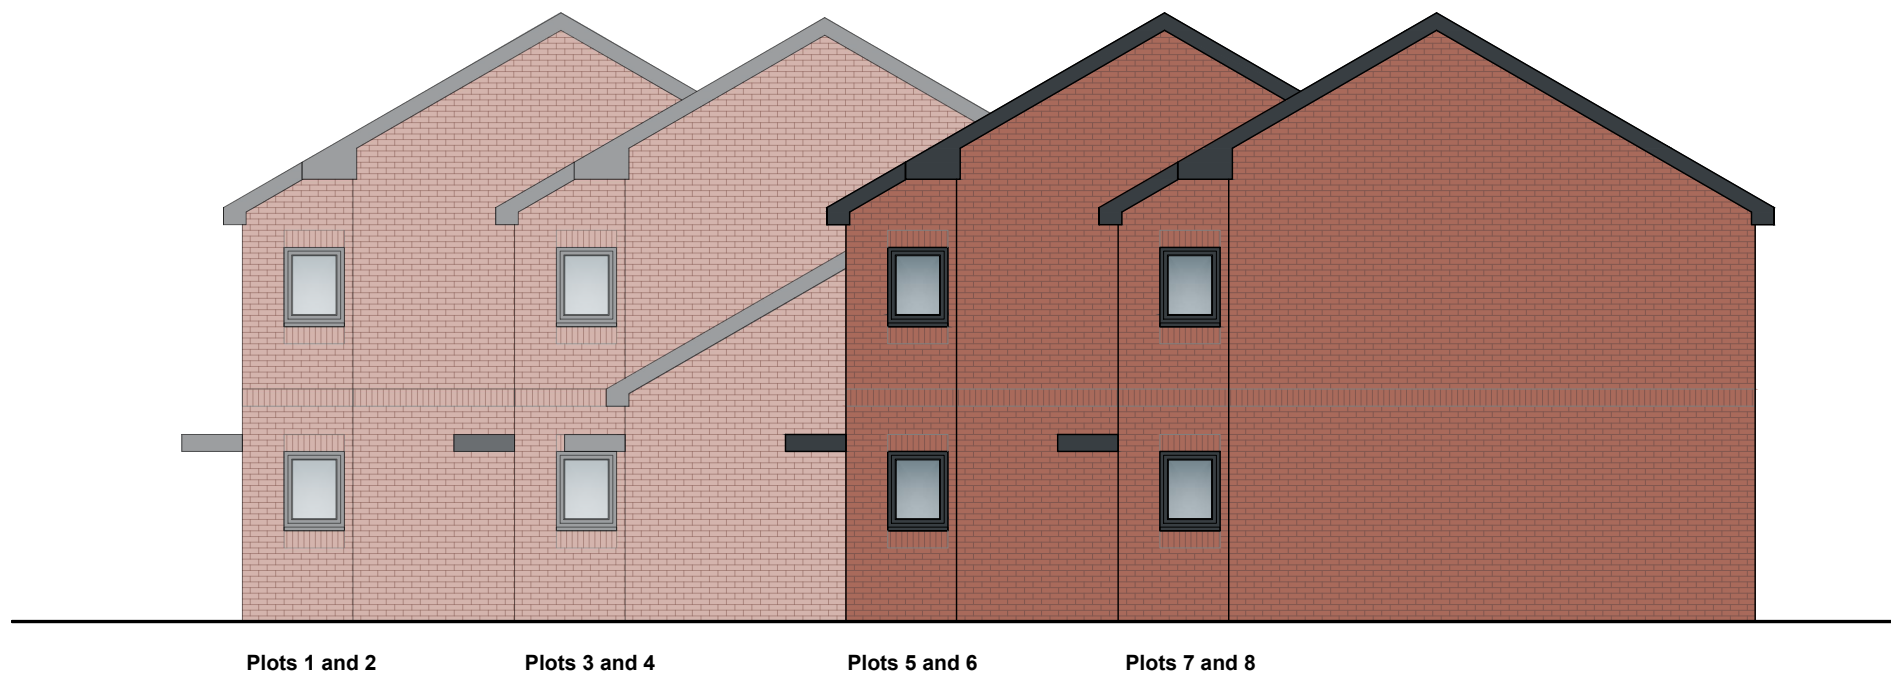

03 **Proposed Side Elevation (South Elevation)**
04 Scale 1:100 @ A1




04 **Proposed Side Elevation (North Elevation)**
04 Scale 1:100 @ A1



05 **Proposed Rear Elevation (East Elevation)**
04 Scale 1:100 @ A1



06 **Typical Section through Stair Access to First Floor Flat**
04 Scale 1:100 @ A1

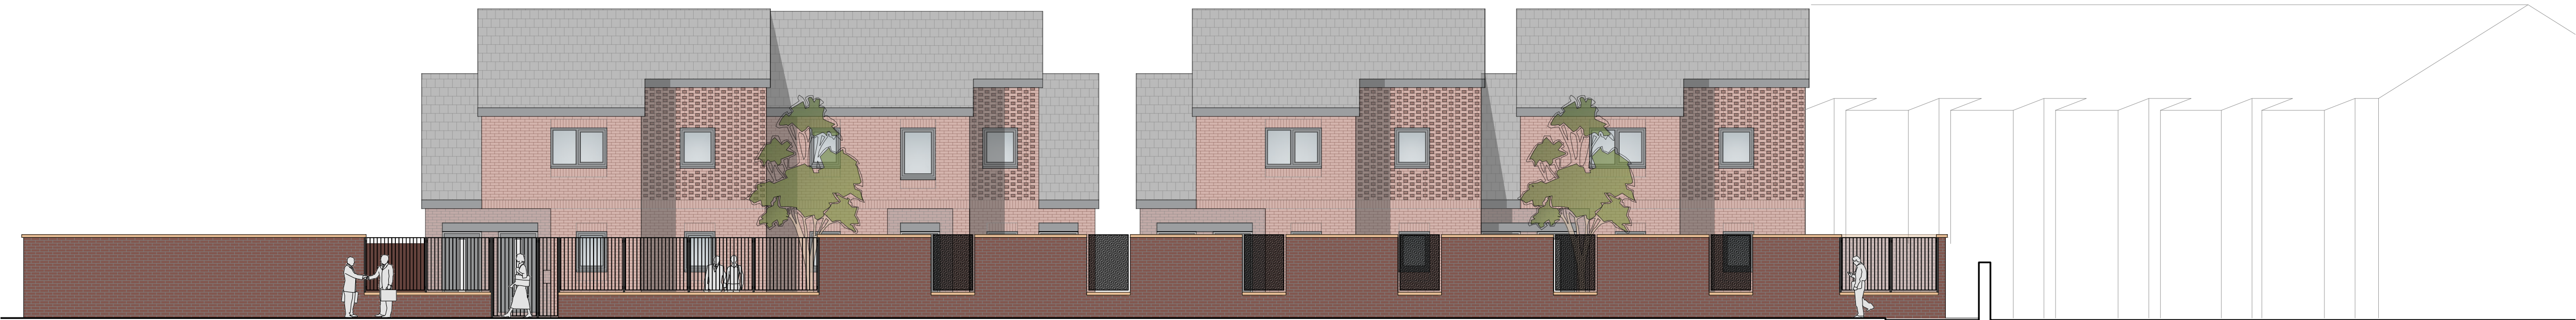

07 **Proposed Street Scene Elevation**
04 Scale 1:100 @ A1

General Notes
01: Dimensions must not be scaled from this drawing. If in doubt, please ask.
02: All dimensions are in millimetres unless noted otherwise.
03: All dimensions should be verified on site before proceeding with the work.
04: TADW Architects shall be notified in writing of any discrepancies.
05: © TADW Limited (UK) 2015

Legend

MATERIALS SCHEDULE

Brickwork Type A - Colour Red
(Specification to be confirmed)

Brickwork Type B - Colour Dark Red
(Specification to be confirmed)

Feature panels of brickwork using Type B brickwork headers

GRP Entrance Canopy (Colour: Dark Grey)

Roof Finish -
Concrete roof tile (Colour: Charcoal)

Solar PV panels (Quantity to be confirmed)

UPVC Windows / patio doors - Grey (RAL colour 7015)

Composite main entrance doors to Secured By Design standard.

uPVC rainwater goods - Grey (RAL colour 7015)

uPVC fascias, verges and soffits - Grey (RAL colour 7015)

Meter boxes to be painted grey

All windows and doors to be set back from main face of brickwork to provide 75mm reveals

P3	Solar PV panels added. Shared passageway wall design amended.	29.03.23	KM	MH
P2	Updated	14.03.23	KM	MH
P1	Issued for comment	07.03.23	KM	MH
Issue	Description	Date	Drawn	Checked

Drawing Status
P - Planning | T - Tender | C - Construction | R - As Record

For Approval

tadw architects 

Six St. Petersgate Stockport Cheshire SK1 1HD
Ph 0161 477 6158 Fx 0161 480 8342 mail@tadw.co.uk www.tadw.co.uk

Client	MSV Housing		
Job	Dalton Avenue Fallowfield		
Title	Proposed Elevations		
Scale	1:50 @ A1		
Note - Prints from PDF files may not be to scale, check accuracy against scale			
			
Job Number 221319	Drawing Number 04		Issue P3