



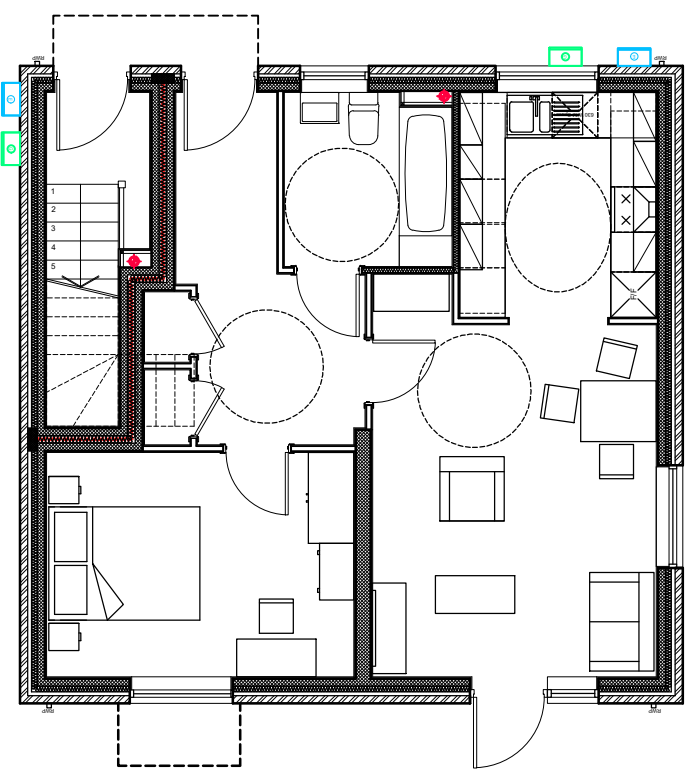

Plot 1 & 2 Ground Floor Block Plan (House Type K1 & K2)

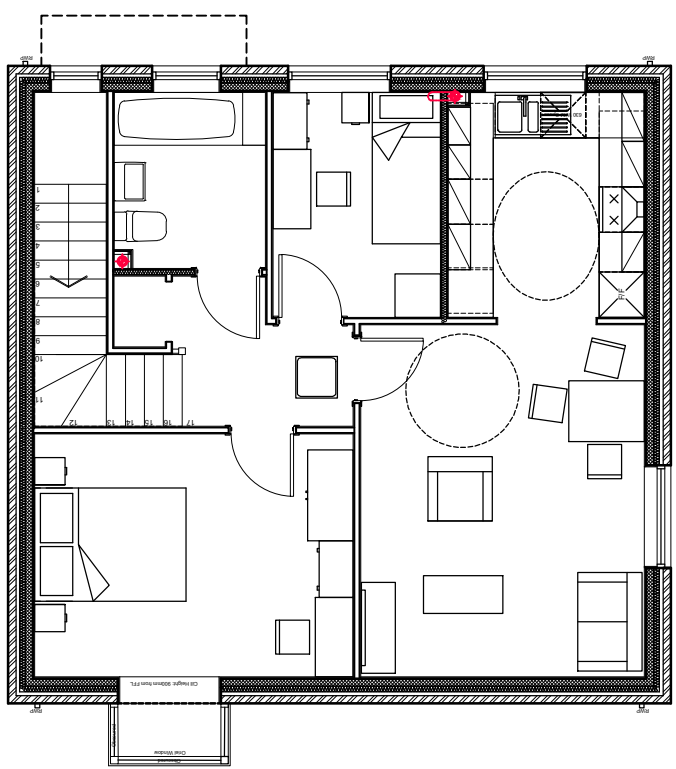


Plot 1 & 2 First Floor Block Plan (House Type K1 & K2)





Plot 1 & 2 Front Elevation




Plot 1 & 2 Rear Elevation

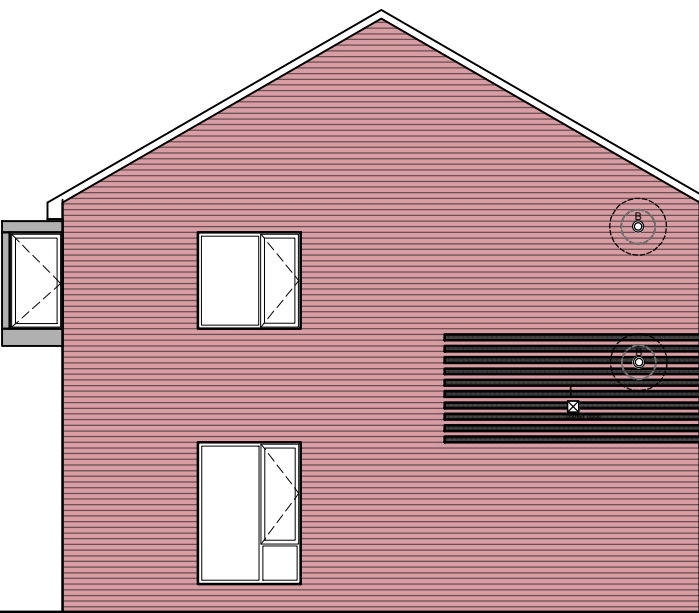

Plot 1 & 2 Side Elevations

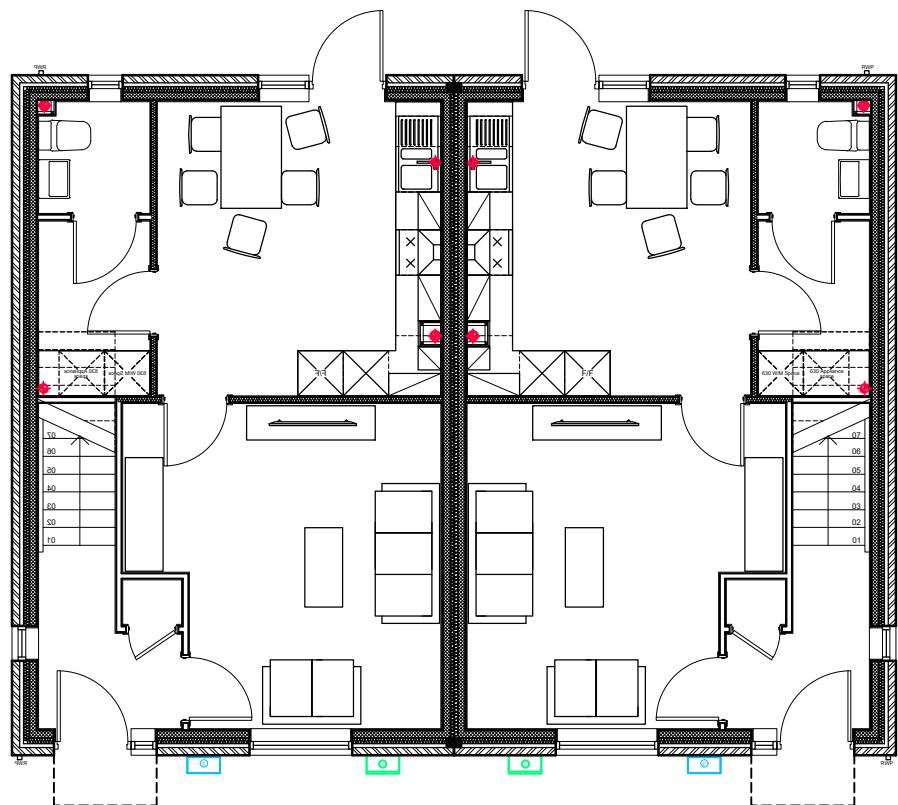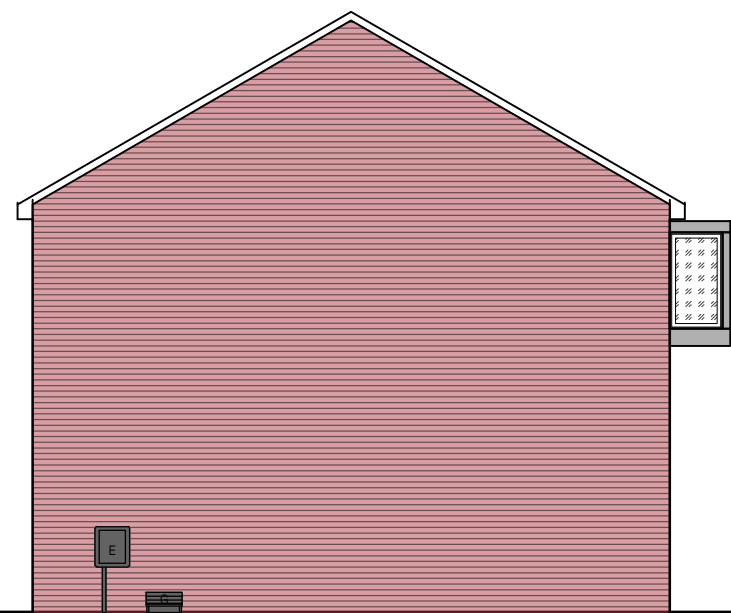


Plot 3 & 4 Ground Floor Block Plan (House Type B)

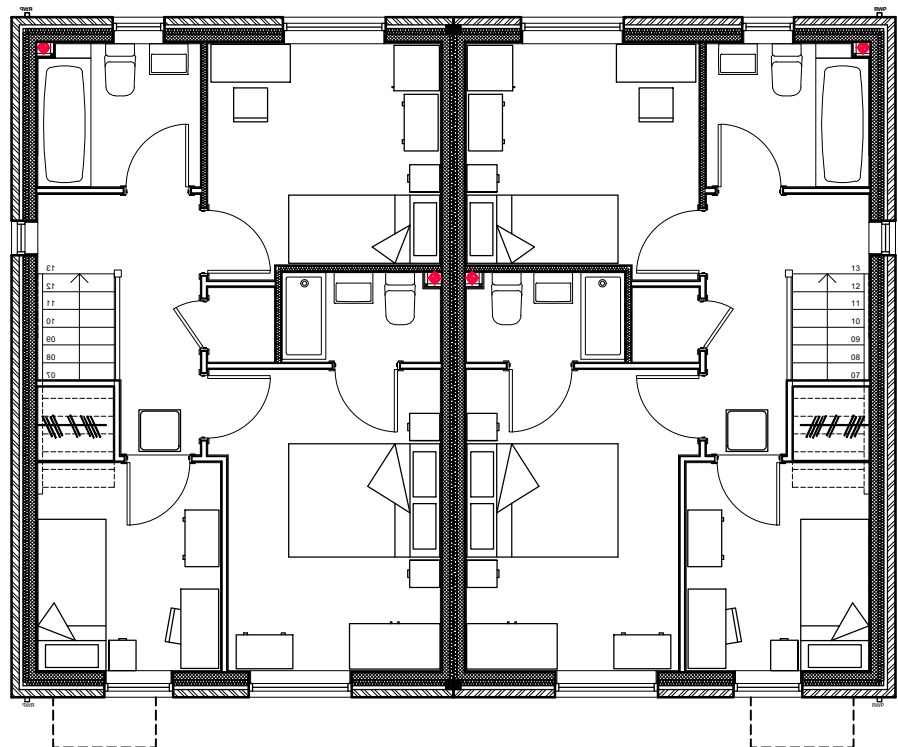


Plot 3 & 4 First Floor Block Plan (House Type B)




Plot 3 & 4 Front Elevation

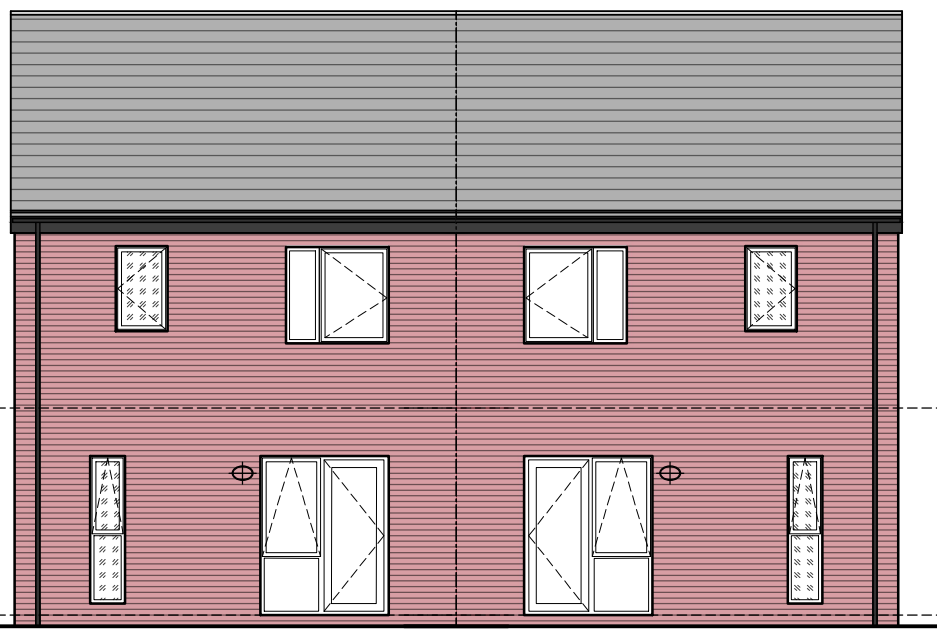


Plot 3 & 4 Rear Elevation

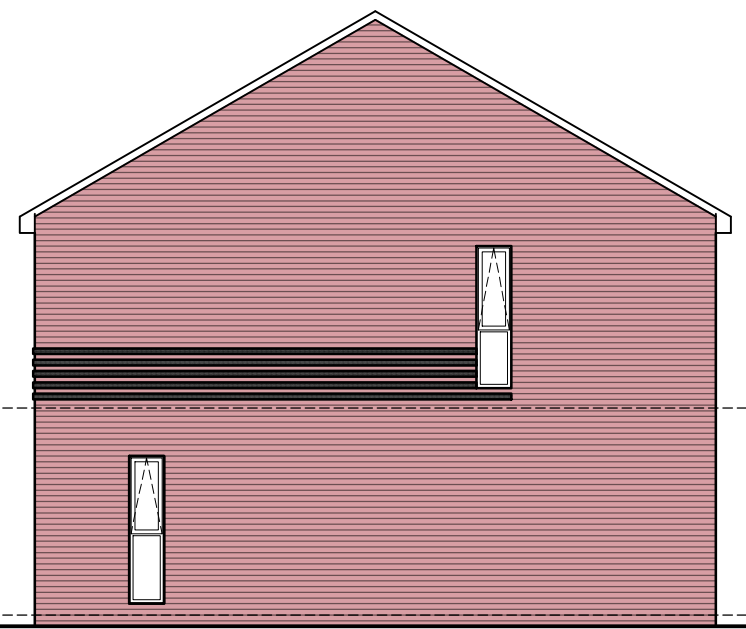

Plot 5 & 6 Side Elevation

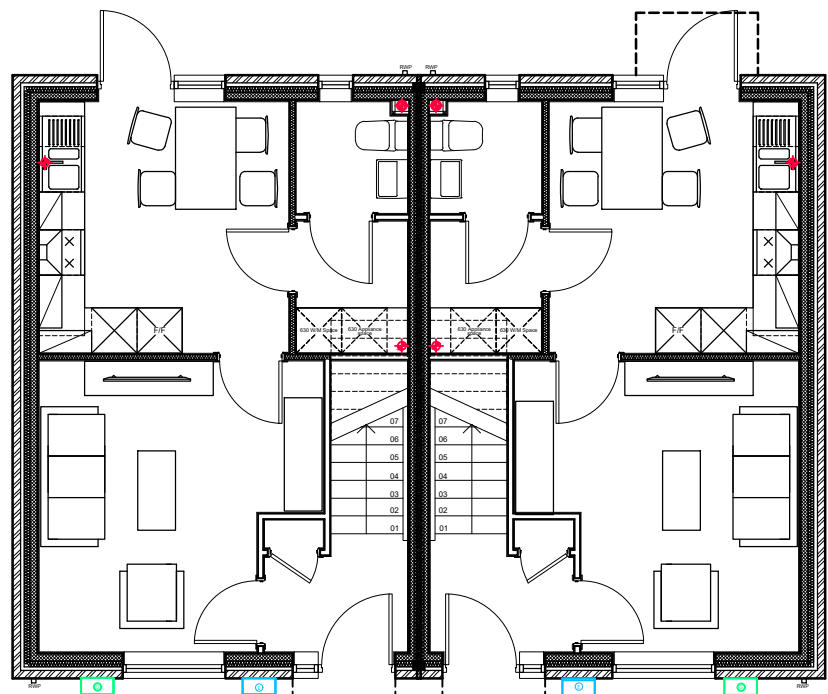

Plot 5 & 6 Ground Floor Block Plan (House Type A2 & A3)

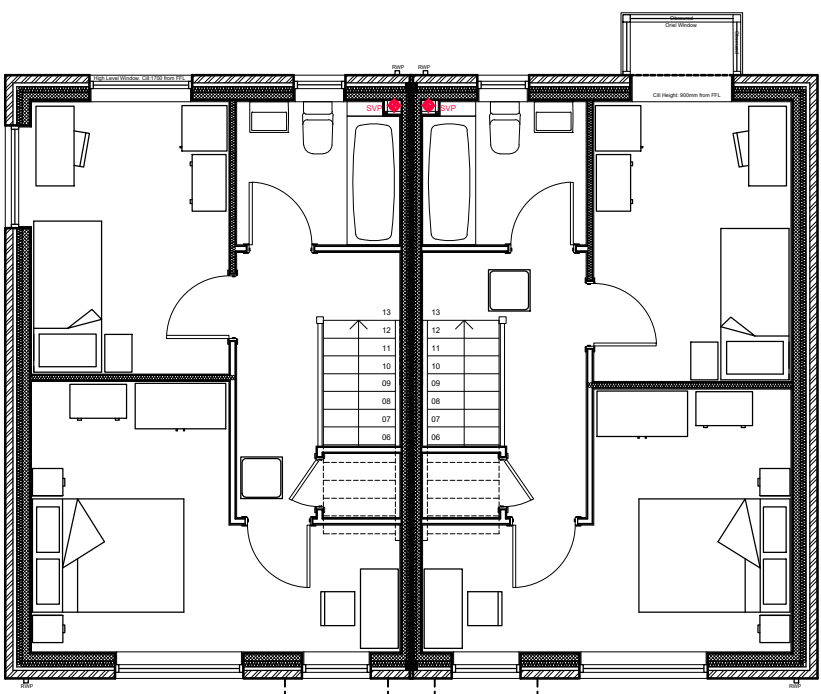

Plot 5 & 6 First Floor Block Plan (House Type A2 & A3)




ELEVATIONS (1:75)





Plot 7 & 8 Front Elevation




Plot 7 & 8 Rear Elevation

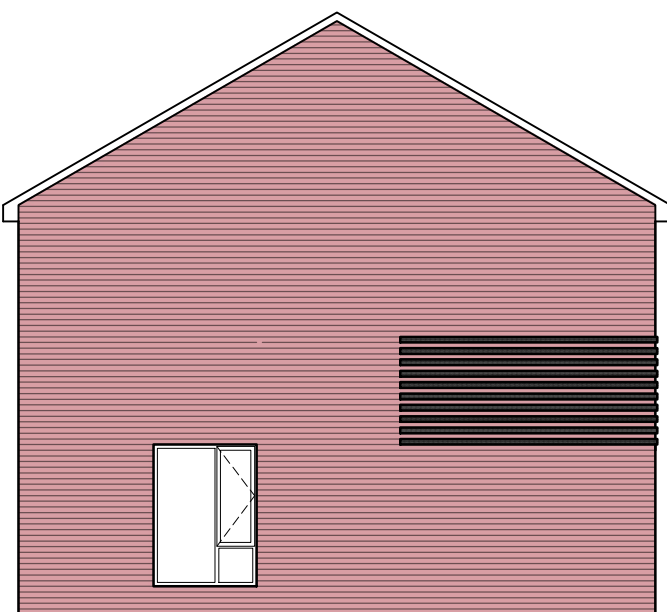

Plot 7 & 8 Side Elevations

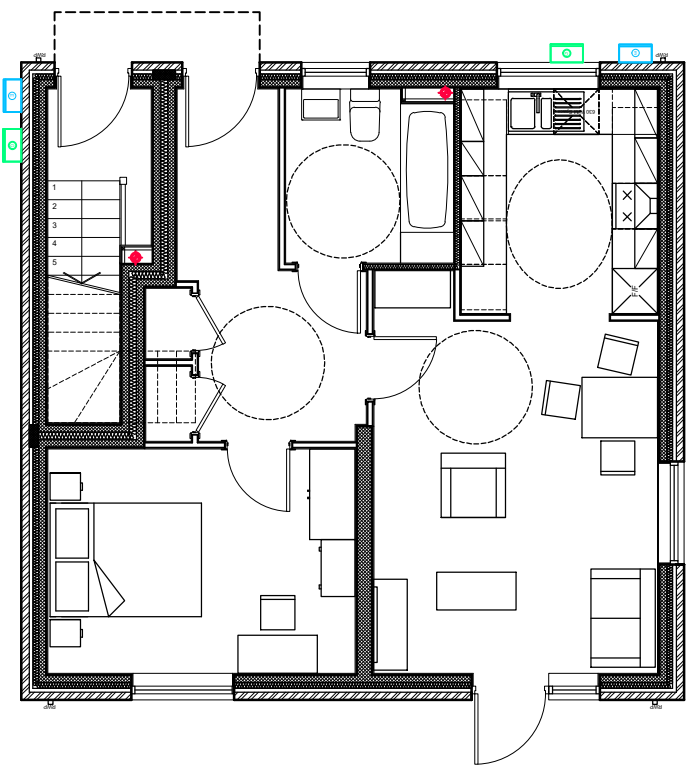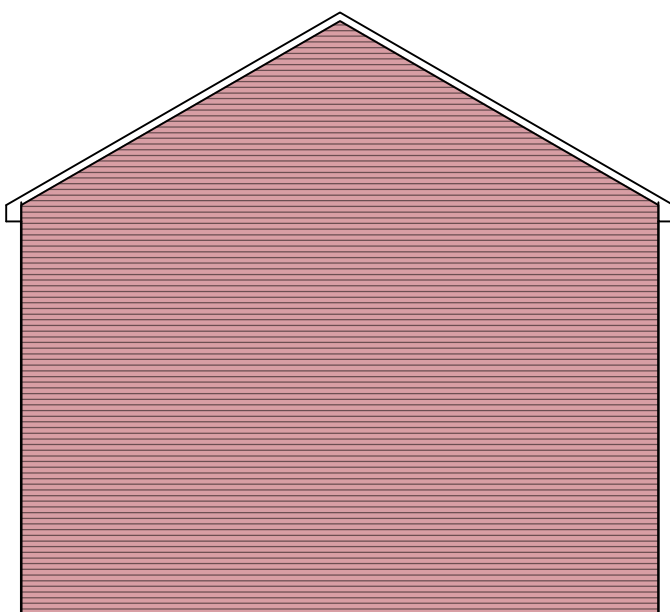

Plot 7 & 8 Ground Floor Block Plan (House Type J1 & J2)

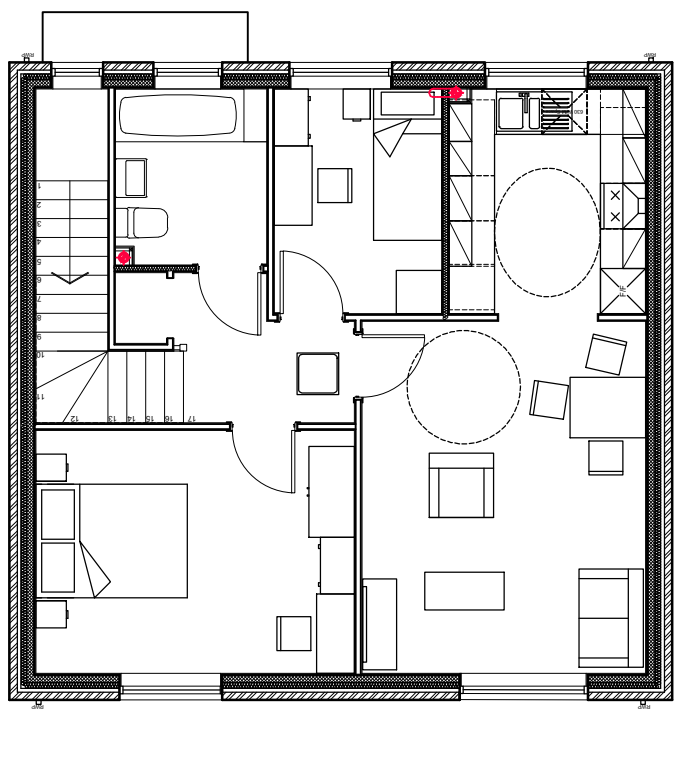

Plot 7 & 8 First Floor Block Plan (House Type J1 & J2)

- NOTES:
- THE CONTRACTOR IS RESPONSIBLE FOR CHECKING DIMENSIONS, TOLERANCES & REFERENCES. ANY DISCREPANCY TO BE VERIFIED WITH THE ARCHITECT BEFORE PROCEEDING WITH THE WORKS.
 - WHERE AN ITEM IS COVERED BY DRAWINGS OF DIFFERENT SCALES, THE LARGER SCALE DRAWING TO BE WORKED TO.
 - DO NOT SCALE FROM THE DRAWING. FIGURED DIMENSIONS TO BE WORKED TO IN ALL CASES.
 - THIS DRAWING TO BE READ IN CONJUNCTION WITH:

PROPOSED FACING MATERIALS

- Red Facing Brick
- lstock Calderstone Claret Bricks
- Corbelled Black/ Blue Brick
- lstock Staffordshire Slate Blue Smooth
- Grey Roof Tiles
- Sandtoft Calderdale Edge Concrete Roof Tiler
- Obscured Glass (Level 5)

uPVC grey windows/ French Door (RAL 7016)
GRP Grey Canopy
Composite entrance door (Colour: Black)
Black Fascia & Soffits

D	Roof pitches amended to 30 degrees.	06.08.23	HR
C	Projecting windows amended	13.10.20	HR
B	Obscured windows added	13.10.20	HR
A	Additional House Types added to reflect site plan.	12.10.20	HR
Rev		Date	By

Client:

Southway Housing

Project:

Southway Infill Sites

Description:

Block Plans & Elevations:
Ennerdale Avenue

Purpose of issue:

PLANNING

Drawn by: Checked by: Scale:

HR 1:100@A1

Date: Project No: Drawing No: Rev:

JAN 20 18-021 3.09 D



Manchester office: Raven House, 113 Fairfield Street, Manchester, M12 4EL. Tel: 0161 272 3500 Fax: 0161 272 3501
studio@trianglearchitects.co.uk www.trianglearchitects.co.uk

scale 1:100 0 5m