




03 South Elevation - Peter Street: Elevation A-A

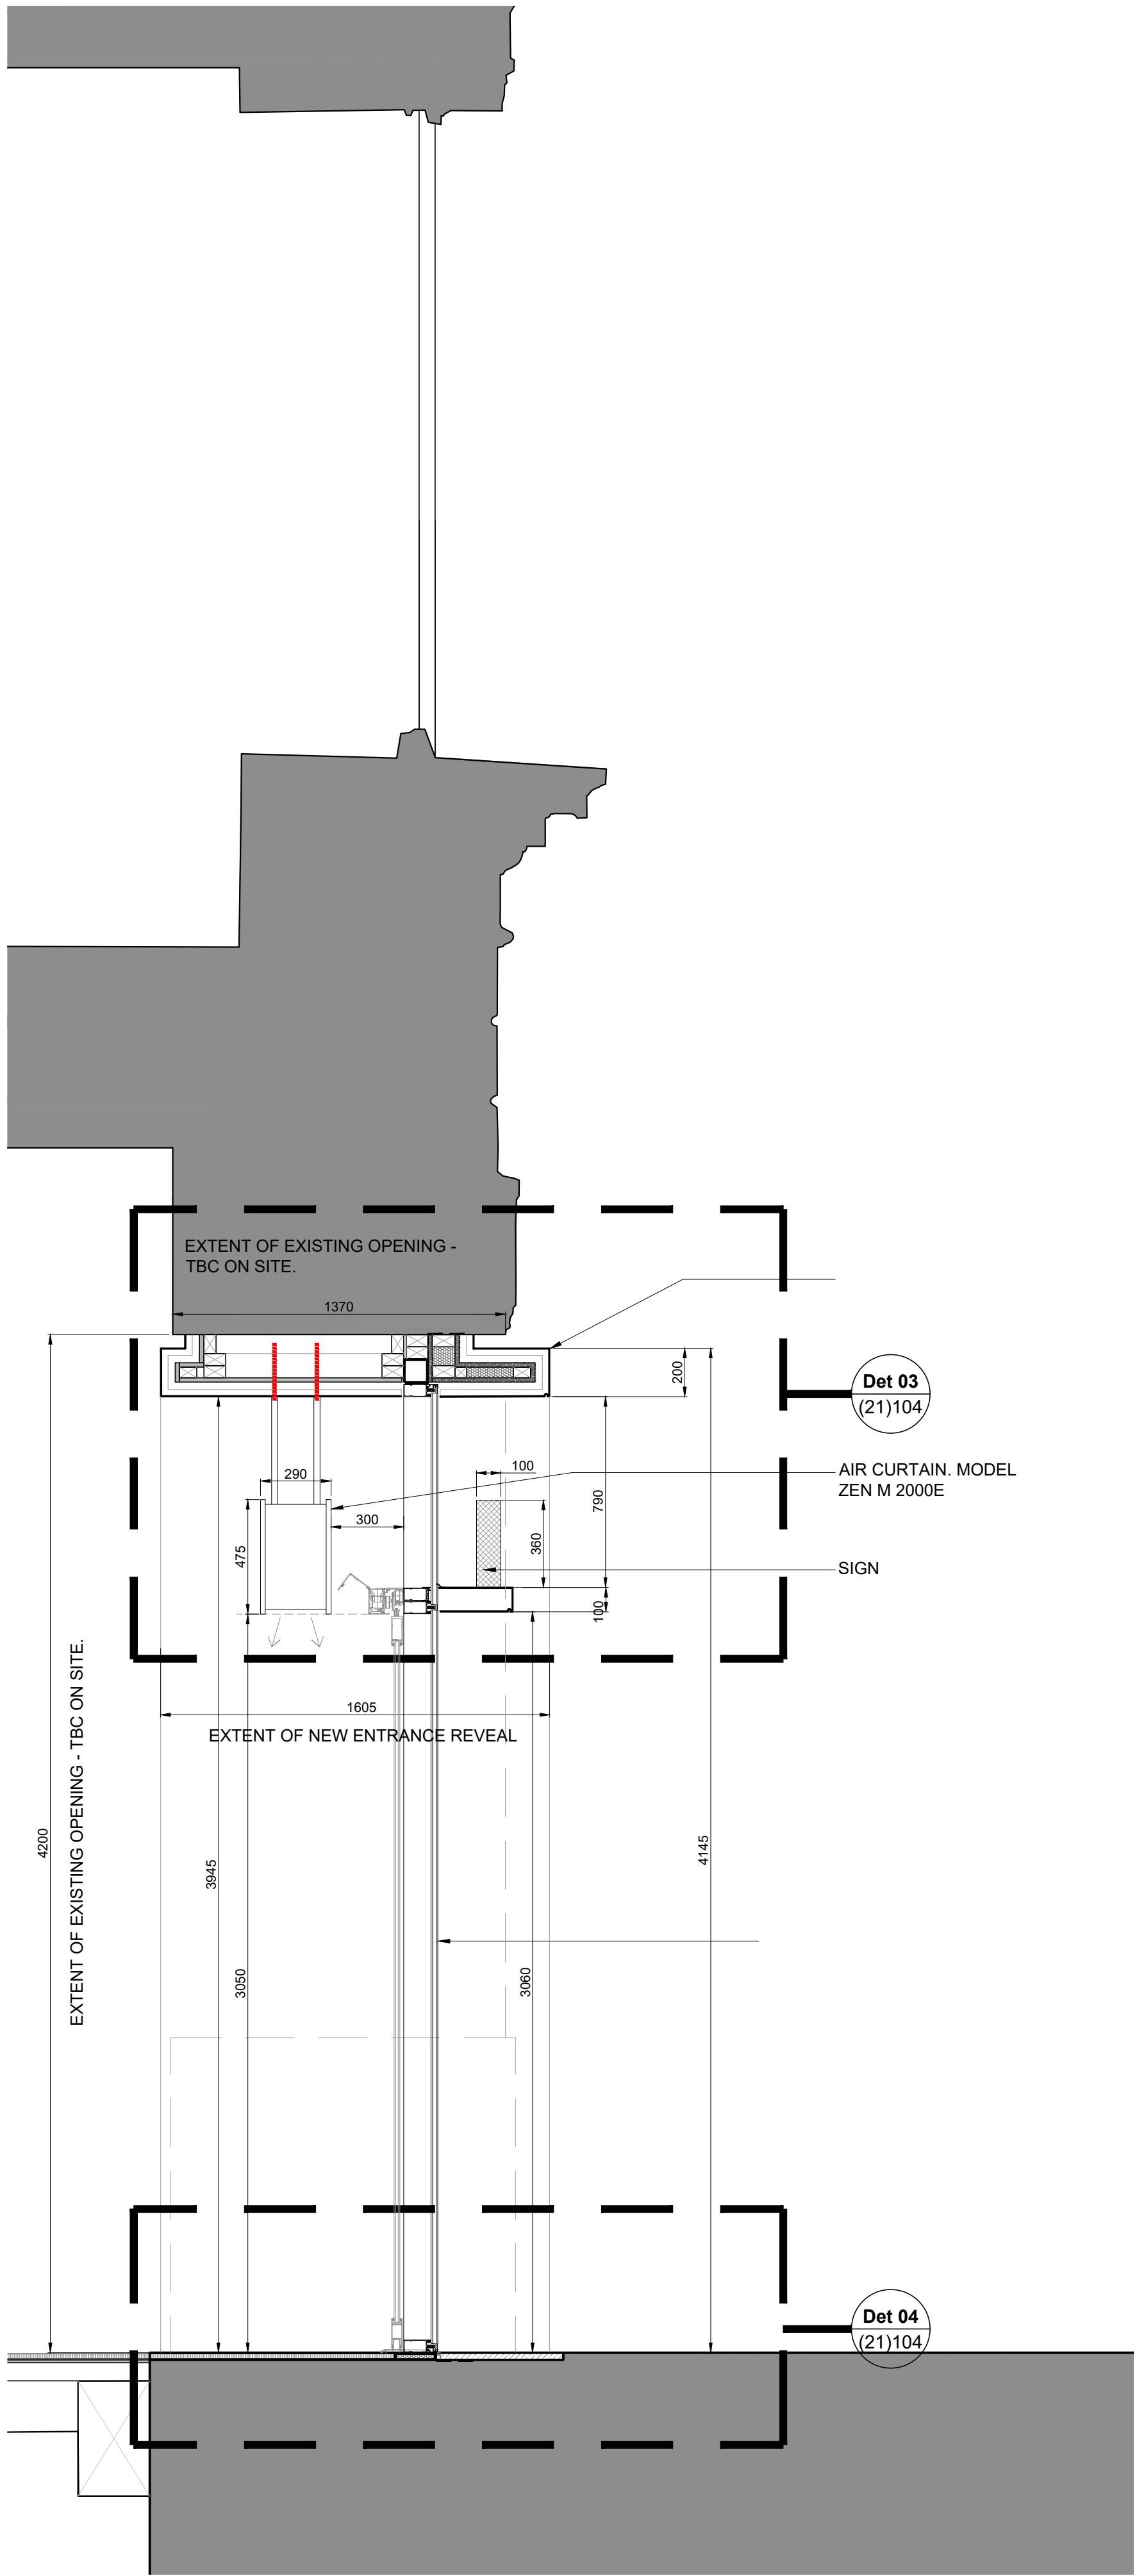

04 Section A-A

- GENERAL NOTES:
- ALL EXISTING STRUCTURAL OPENING SIZES TO BE CONFIRMED ON SITE PRIOR TO MANUFACTURE & INSTALLATION OF ALL ENTRANCE ELEMENTS.
  - INVESTIGATIVE SURVEYS REQUIRED TO DETERMINE CONDITION AND EXACT LOCATION OF EXISTING STRUCTURAL SUBSTRATE.
  - THESE DETAILS PROVIDE THE DESIGN INTENT FOR THE ENTRANCES AND ARE TO BE DEVELOPED ONCE SPECIALIST CONTRACTORS ARE APPOINTED I.E. GLAZING & CLADDING DETAILS.
  - FOR INFORMATION ON THE PROPOSED STEELWORK AND STRUCTURE PLEASE REFER TO STRUCTURAL ENGINEERS (S.E) DRAWINGS.
  - ALL BELOW GROUND WORKS INCLUDING THE SPECIFICATION OF EPDM BY OTHERS (EITHER BY STRUCTURAL ENGINEER OR BY SPECIALIST CONTRACTOR DESIGNED)

1:20 @A1

| rev. | date     | details             | by  |
|------|----------|---------------------|-----|
| P01  | 12.06.23 | Issued for Planning | LSO |



**Freetrade Exchange Refurbishment**  
**Clearbell**  
**27 Peter Street, Manchester, M2 5GB**

| drawing title                       |          |       |          |  |
|-------------------------------------|----------|-------|----------|--|
| Proposed External Glazed Screen     |          |       |          |  |
| South Elevation - Peter Street      |          |       |          |  |
| Main Entrance - Elevation & Section |          |       |          |  |
| scale                               | date     | drawn | format   |  |
| 1:20                                | 12.06.23 | BC    | a1       |  |
| status                              |          |       |          |  |
| Information                         |          |       |          |  |
| drawing number                      |          |       | revision |  |
| CFM.AR(PL)118                       |          |       | 1        |  |