


Proposed Unit Plans - 2B4P - Block 1



Proposed Front Elevations. Block 1



3 First Floor 1:50

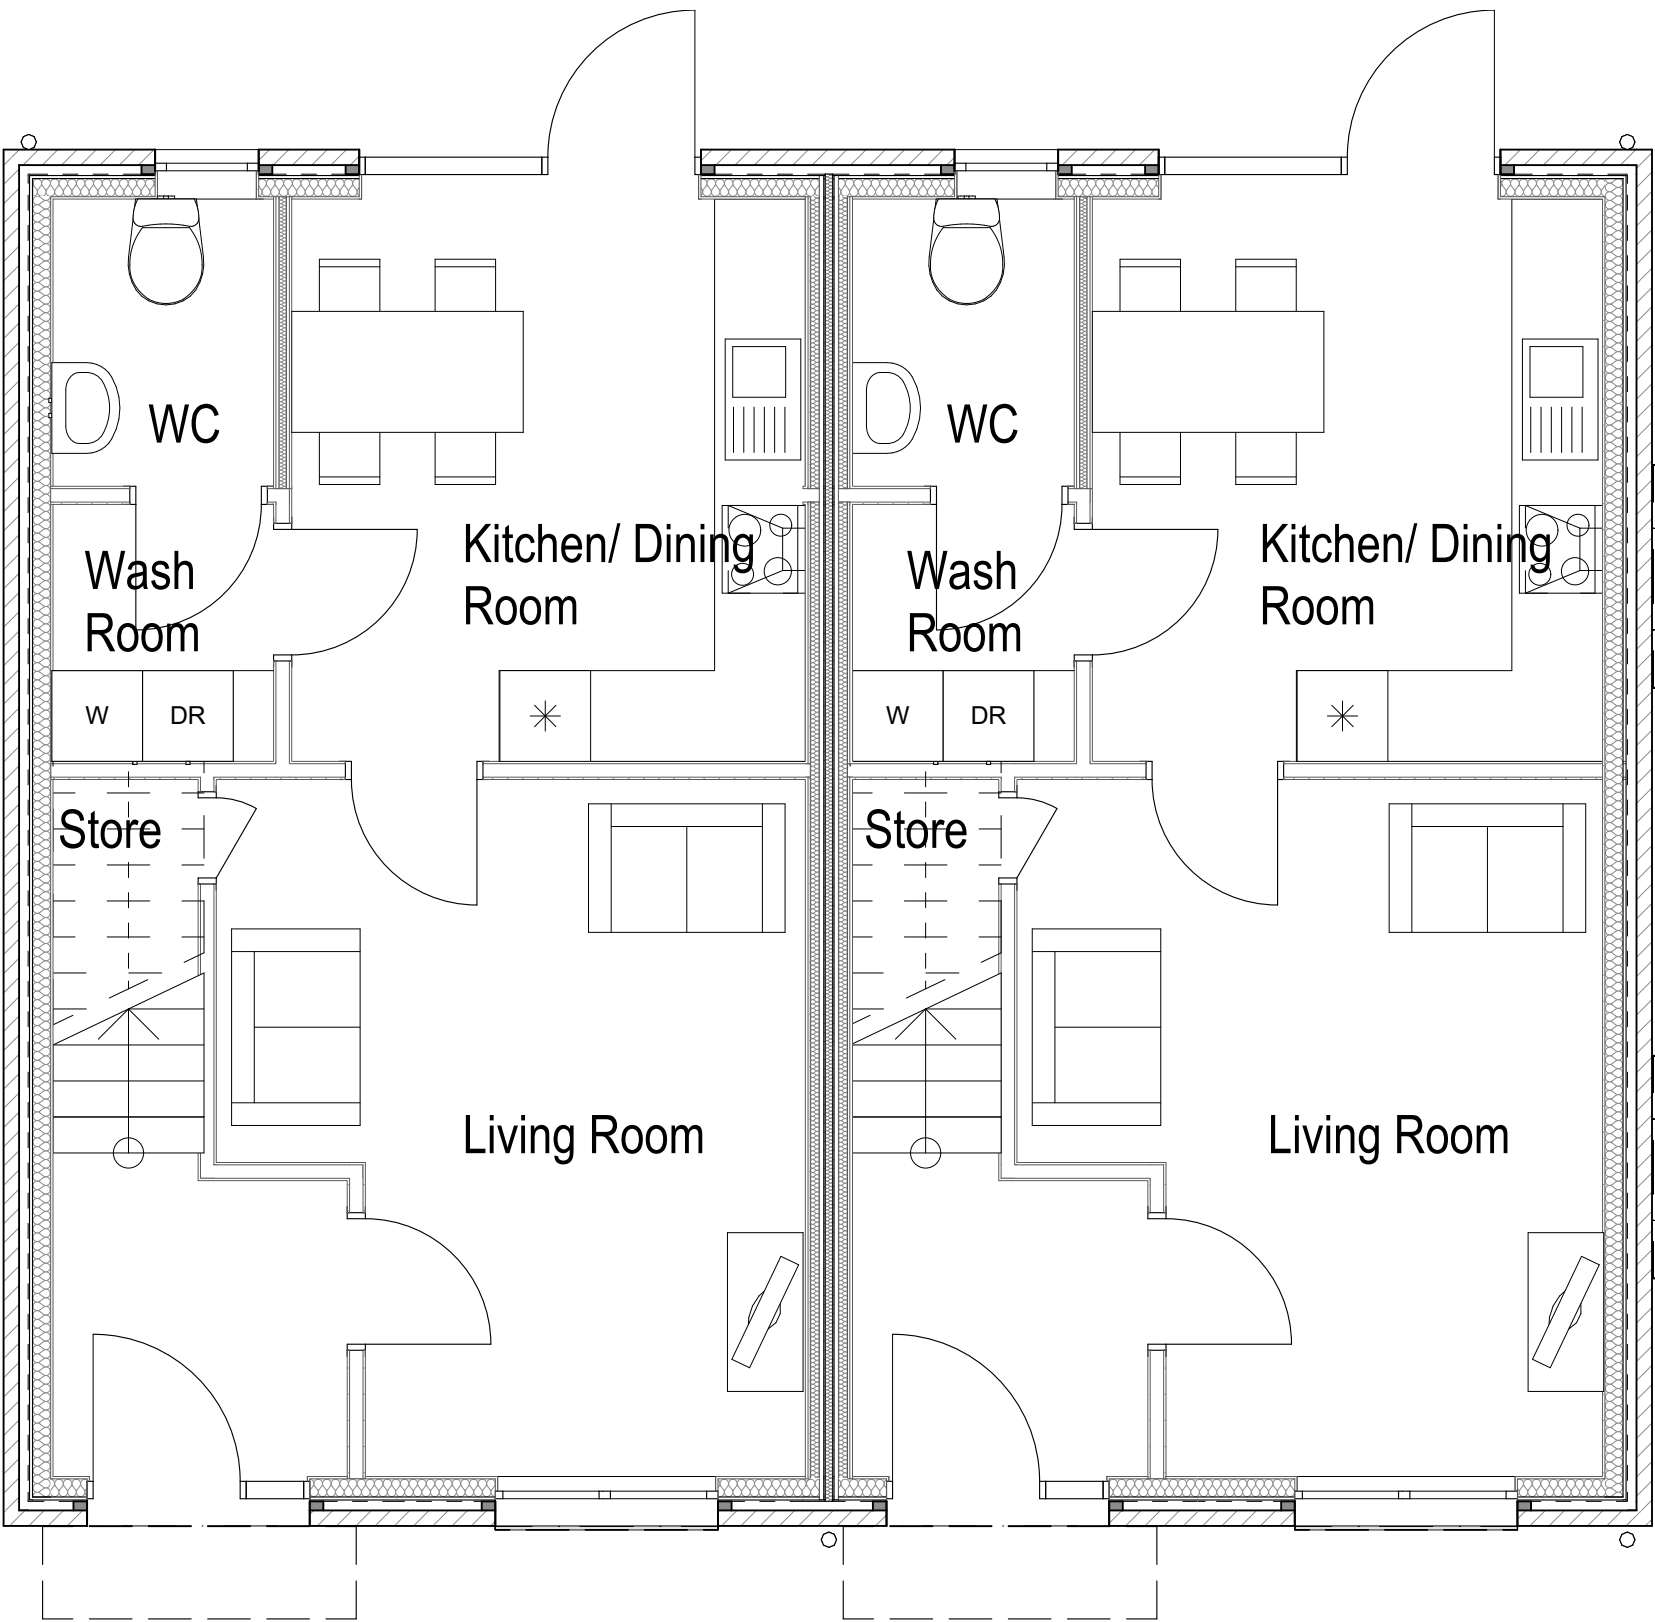

2 Ground Floor 1:50

A		Units adjusted to manchester space standards as per planners request		180522 C.M	
Designation		Detail of Revision		Date Initials	
PROJECT		TITLE		SIZE	
Canberra Street		Proposed Unit Plans - 2B4P -		A1	
Manchester P500 Phase 1		Block 1			
Site					
PROJECT NO. 1791		DRAWING NO. PL.006A		STATUS PLANNING	
DRAWN BY HW		CHECKED DS		DATE NOV 22	
DATE NOV 22		SCALE 1:50			
4a Rock Mill Lane, New Mills, SK22 3BN		e-mail: admin@johnmccall.co.uk			
No. 1 Arts Village, Henry Street, Liverpool L1 5BS		Tel: 0151 707 1818 Fax: 707 1819			
4a Rock Mill Lane, New Mills, SK22 3BN		e-mail: admin@johnmccall.co.uk			