


The Contractor is responsible for checking dimensions and any discrepancy to be verified with the Architects before proceeding. Figured dimensions to be worked to only. Subject to all Local Authority and Statutory approvals.
DO NOT SCALE


PLANNING

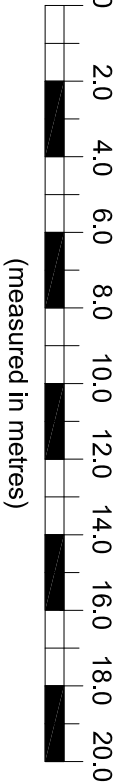

1:200


LEGEND

PROPOSED ALUMINIUM LOUVRES WILL BE HARD ANODISED IN A COLOUR TO BLEND SYMPATHETICALLY WITH THE EXISTING GRANITE CLADDING.

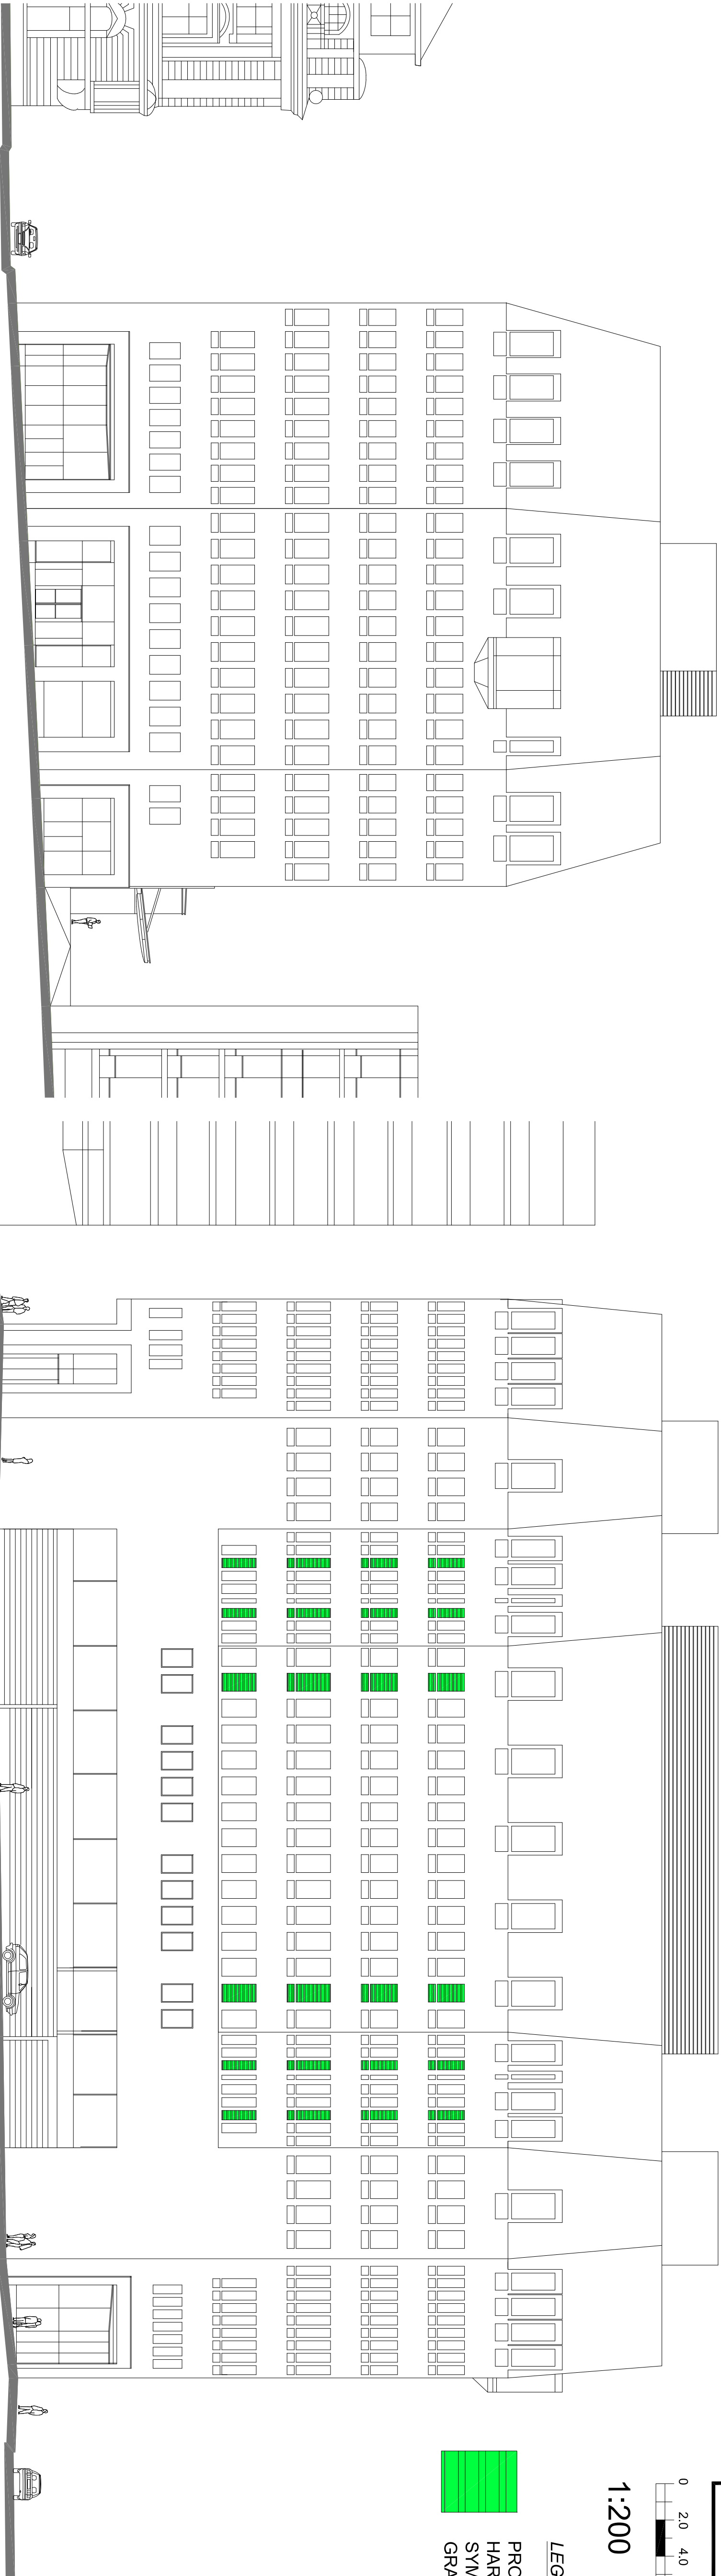

PROPOSED SOUTH ELEVATION
KING STREET

PROPOSED WEST ELEVATION
CHEAPSIDE

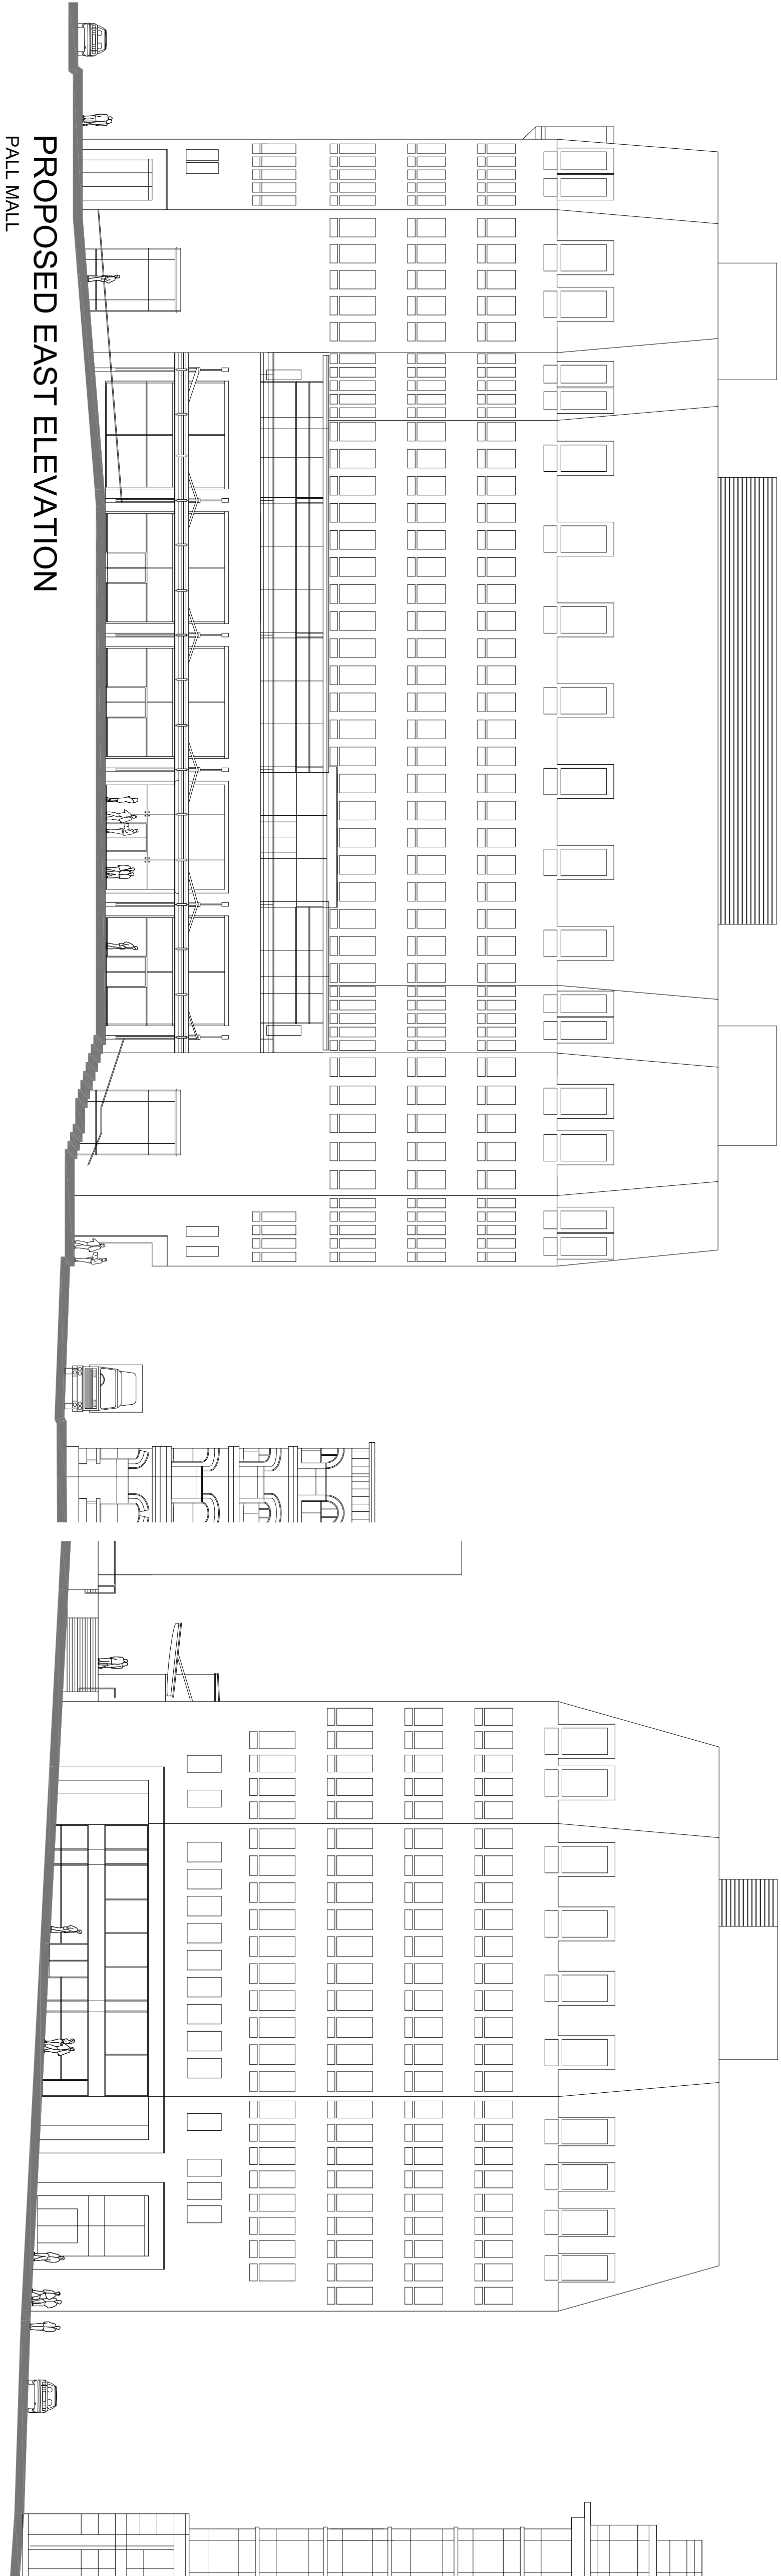

PROPOSED EAST ELEVATION
PALL MALL

PROPOSED NORTH ELEVATION
CHAPEL WALKS

REV	DESCRIPTION	DATE

EMERSON HOUSE, HEYES LANE,
ALDERLEY EDOE,
CHESHIRE SK9 7LF
Tel: (01223) 598400, Fax: (01223) 598276



Location

55 KING STREET
MANCHESTER

Title

PROPOSED ELEVATIONS

Scale 1:200 @ A1 L.P.S. checked 21.02.23

drawing no.

55-PL-2021