



NOTES
ALL DIMENSIONS TO BE CHECKED ON SITE PRIOR TO ANY MANUFACTURING OR FABRICATION AND ANY ANOMALIES TO BE BROUGHT TO THE ATTENTION OF THE ARCHITECT.

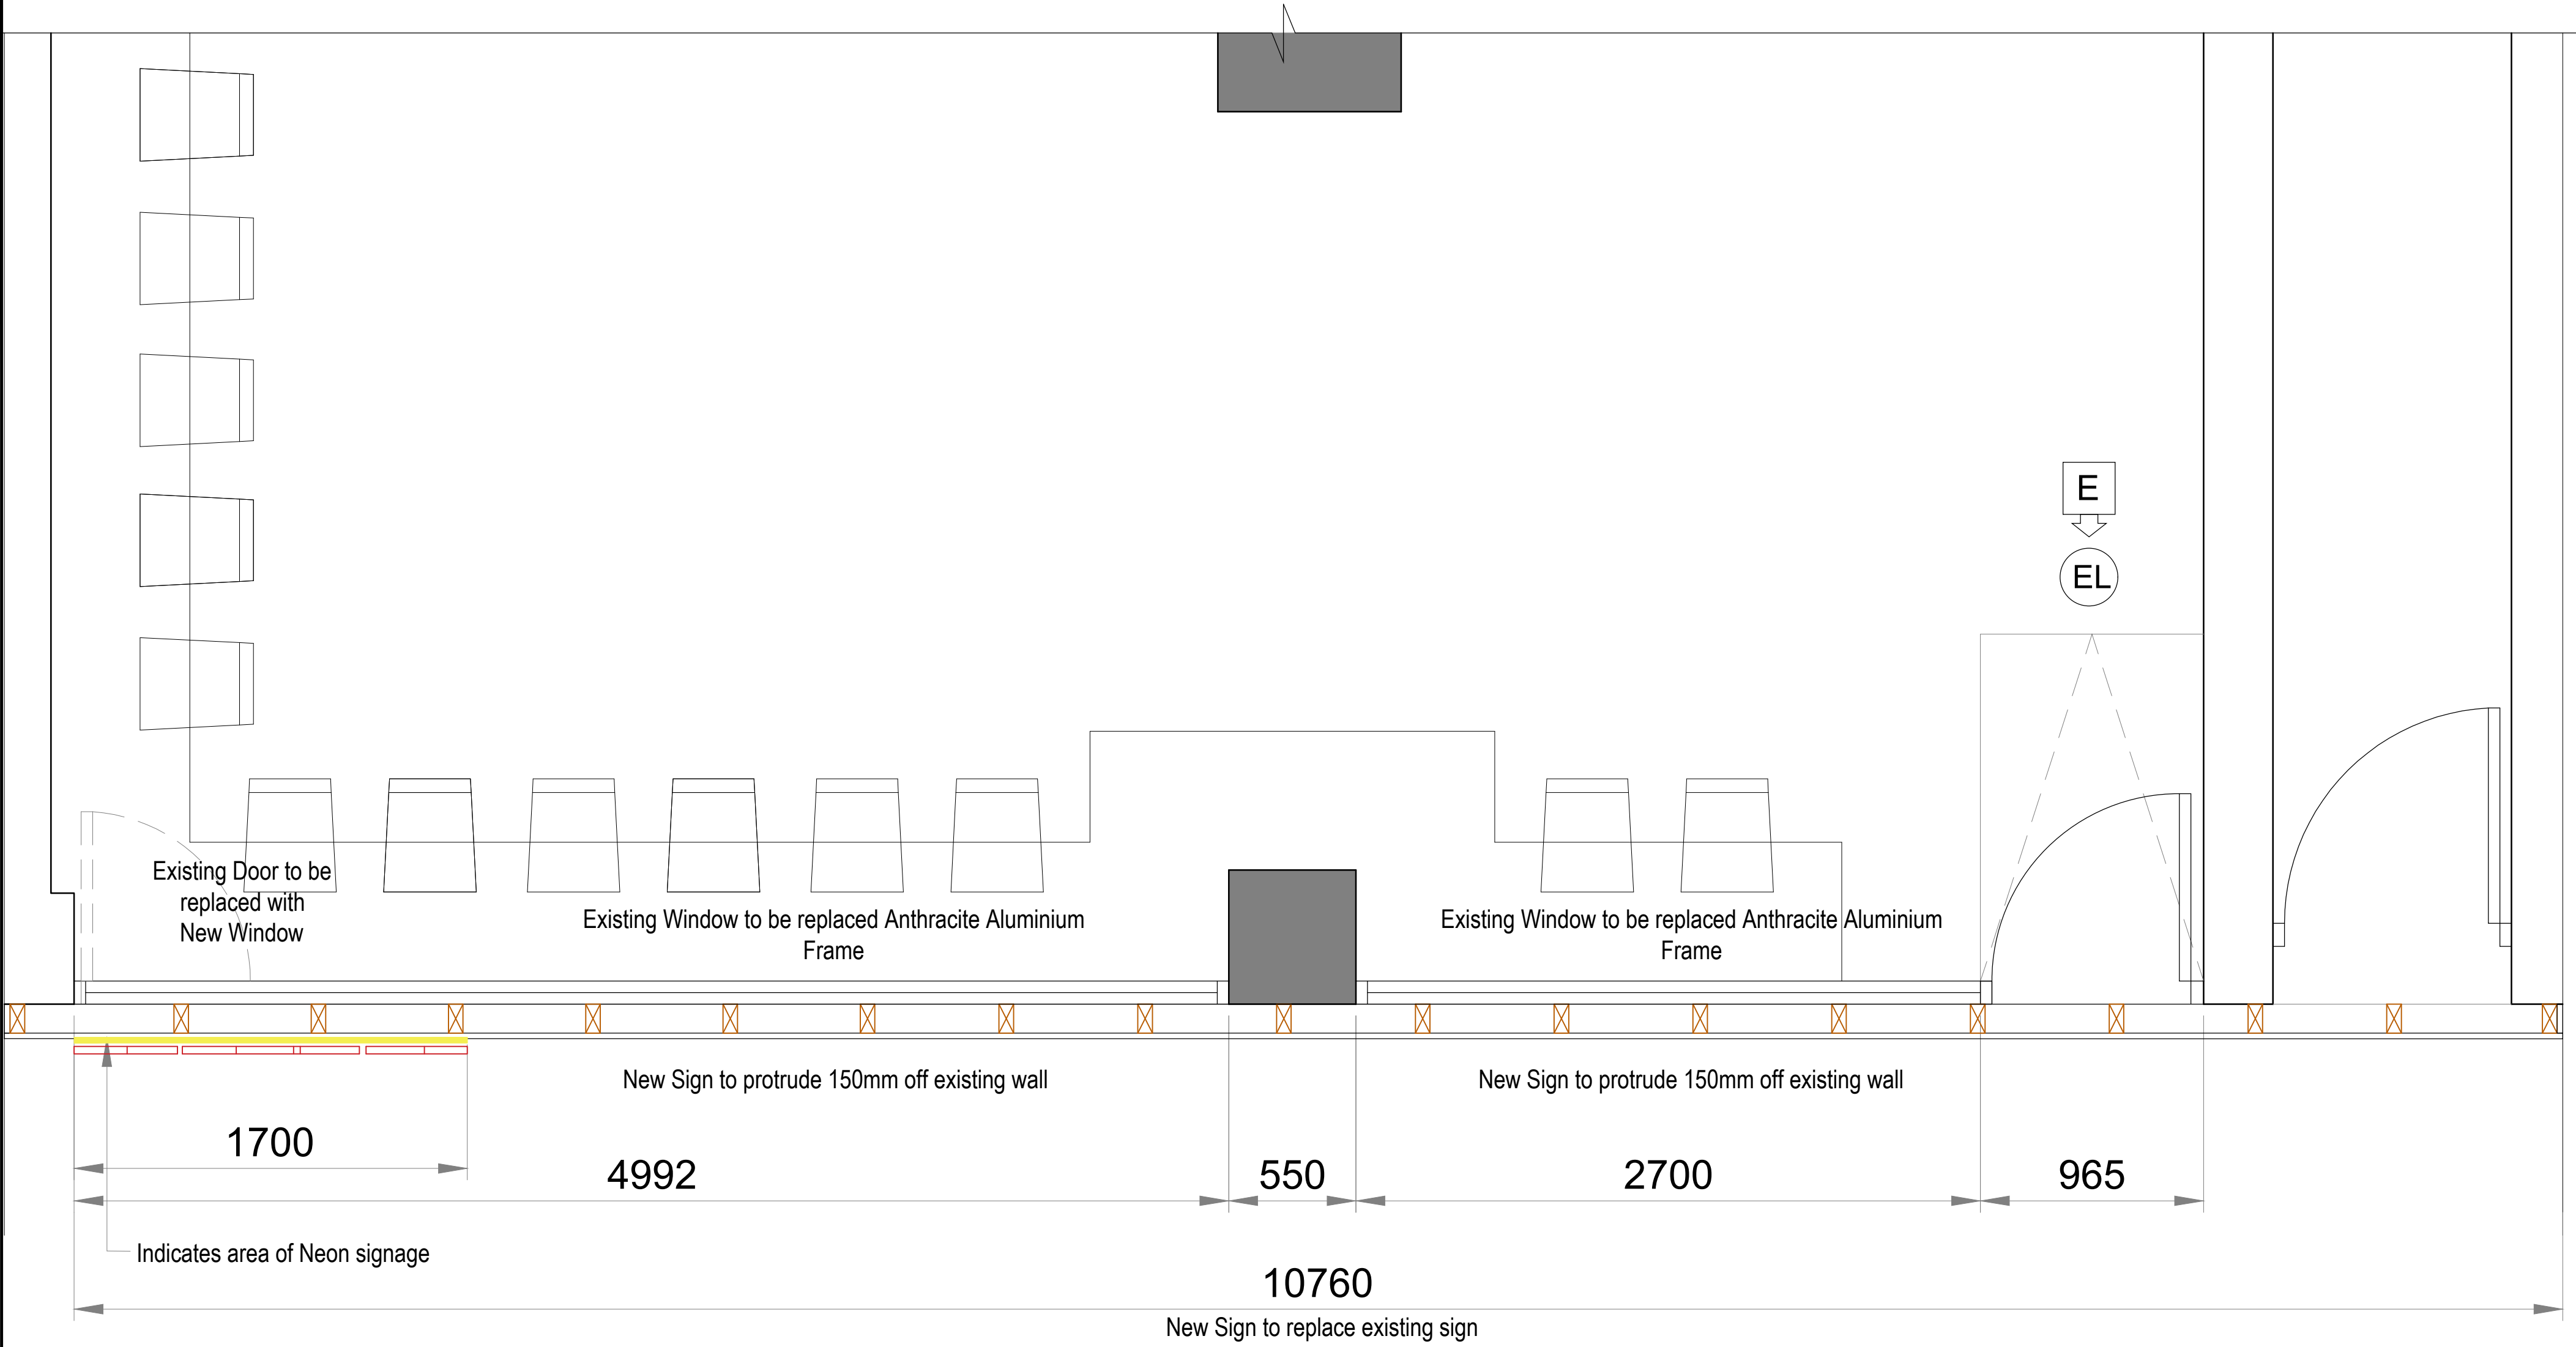

PROPOSED GROUND FLOOR PLAN
1:20

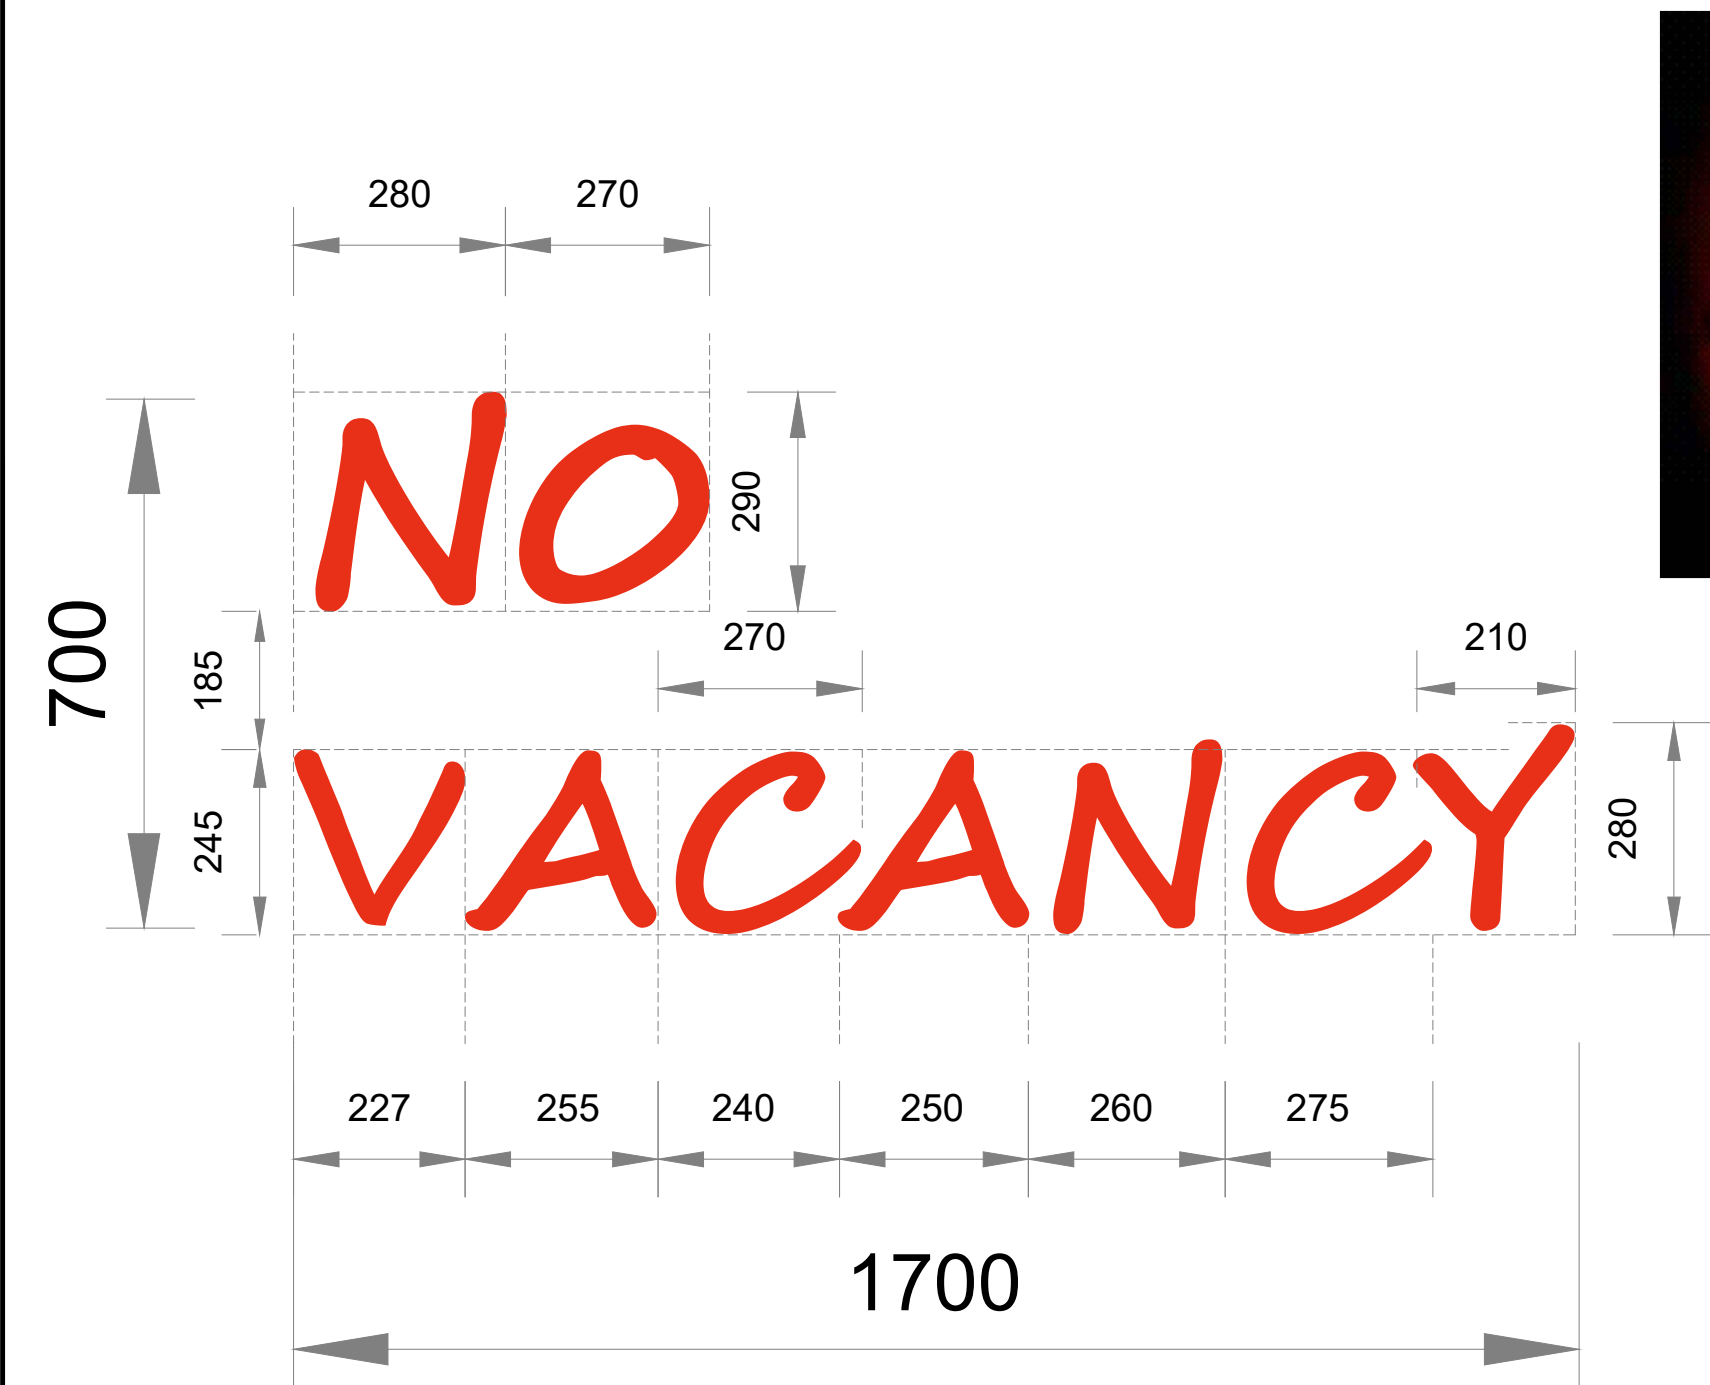

SIGNAGE DETAIL
1:10



GENERIC NEON SIGN




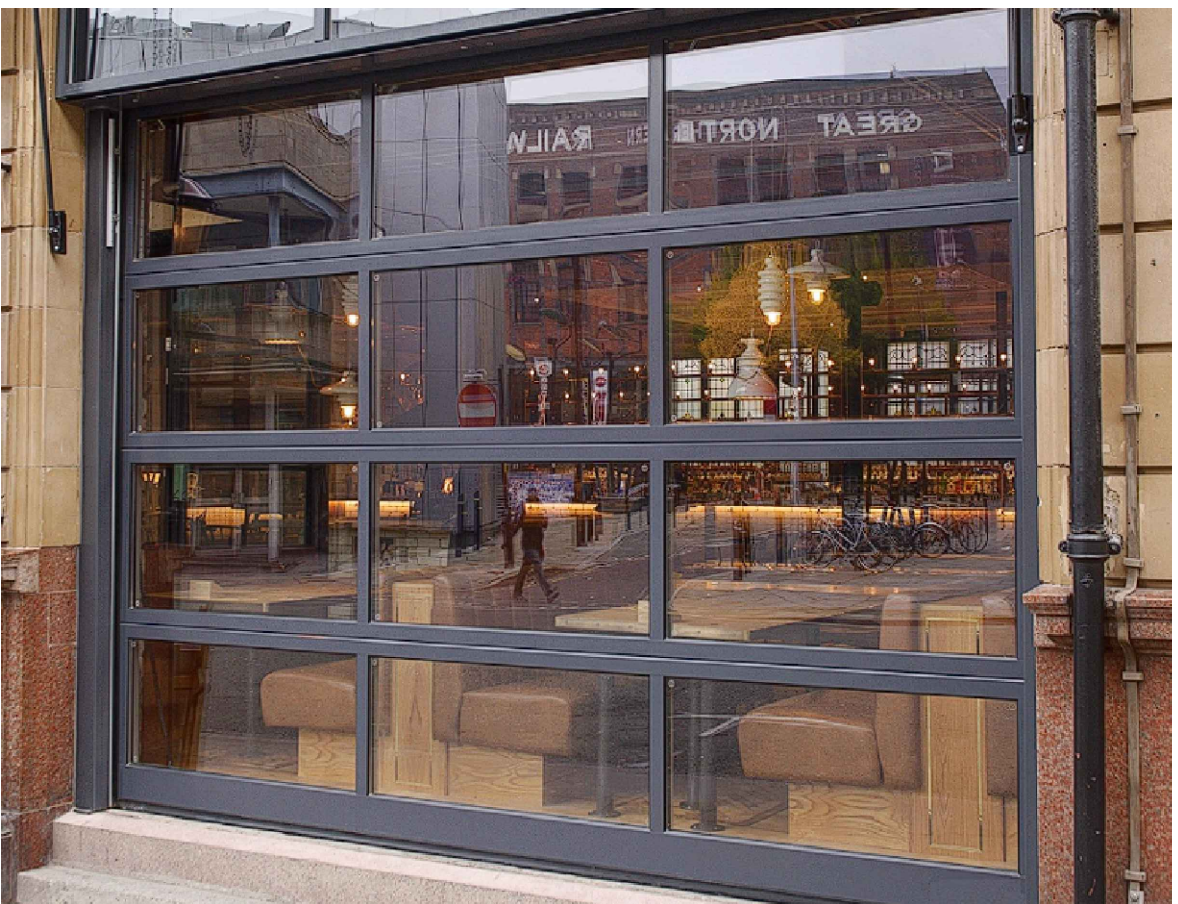


PHOTO EXAMPLES

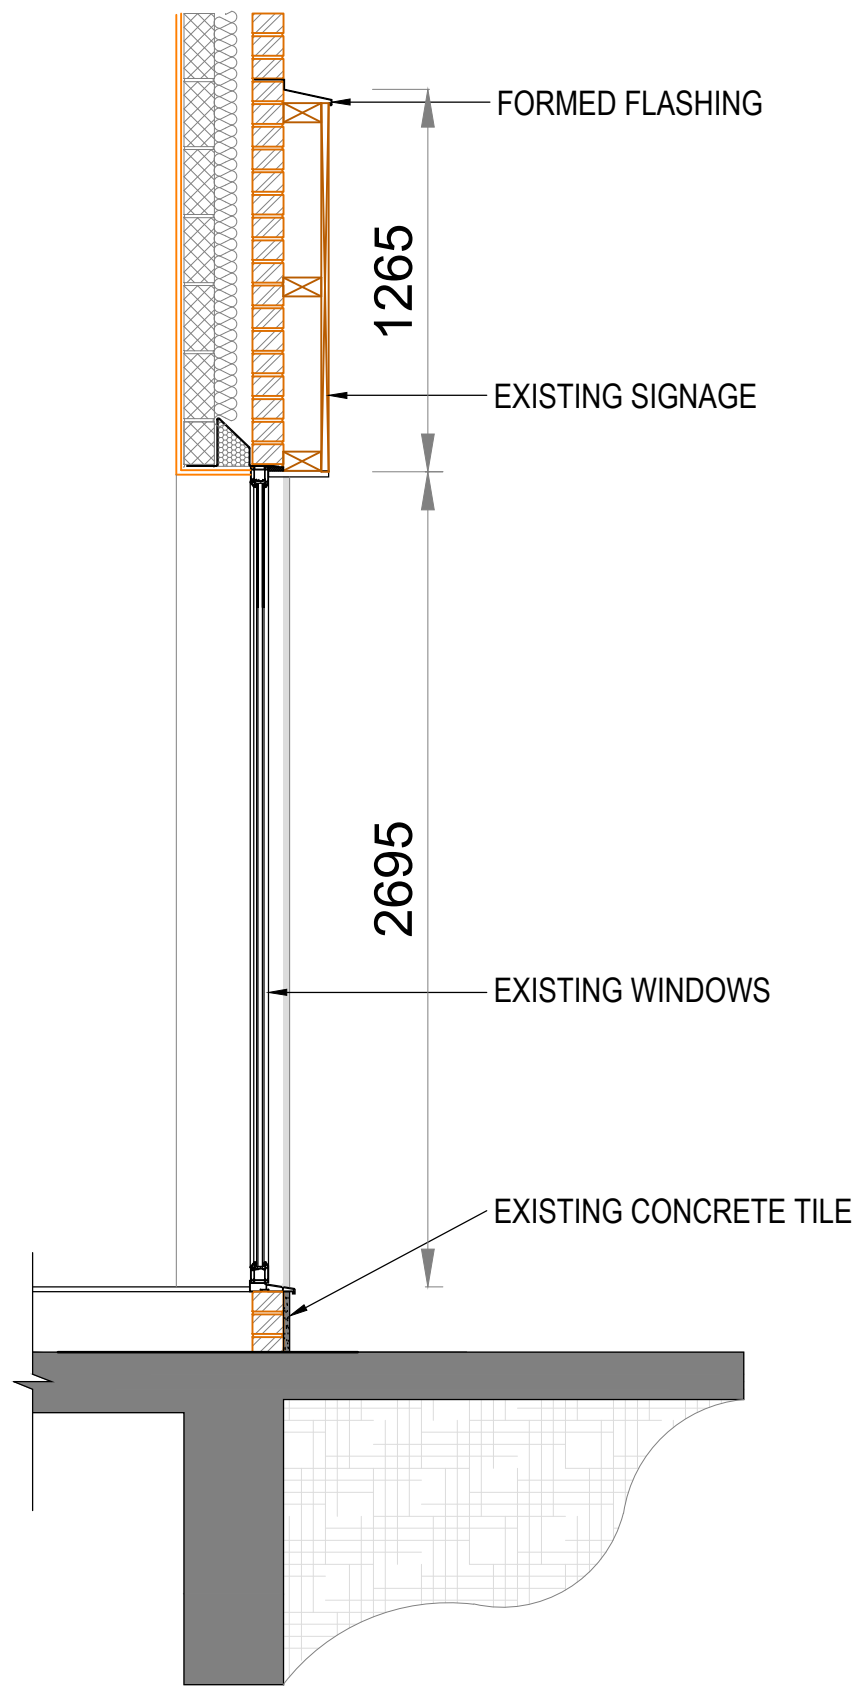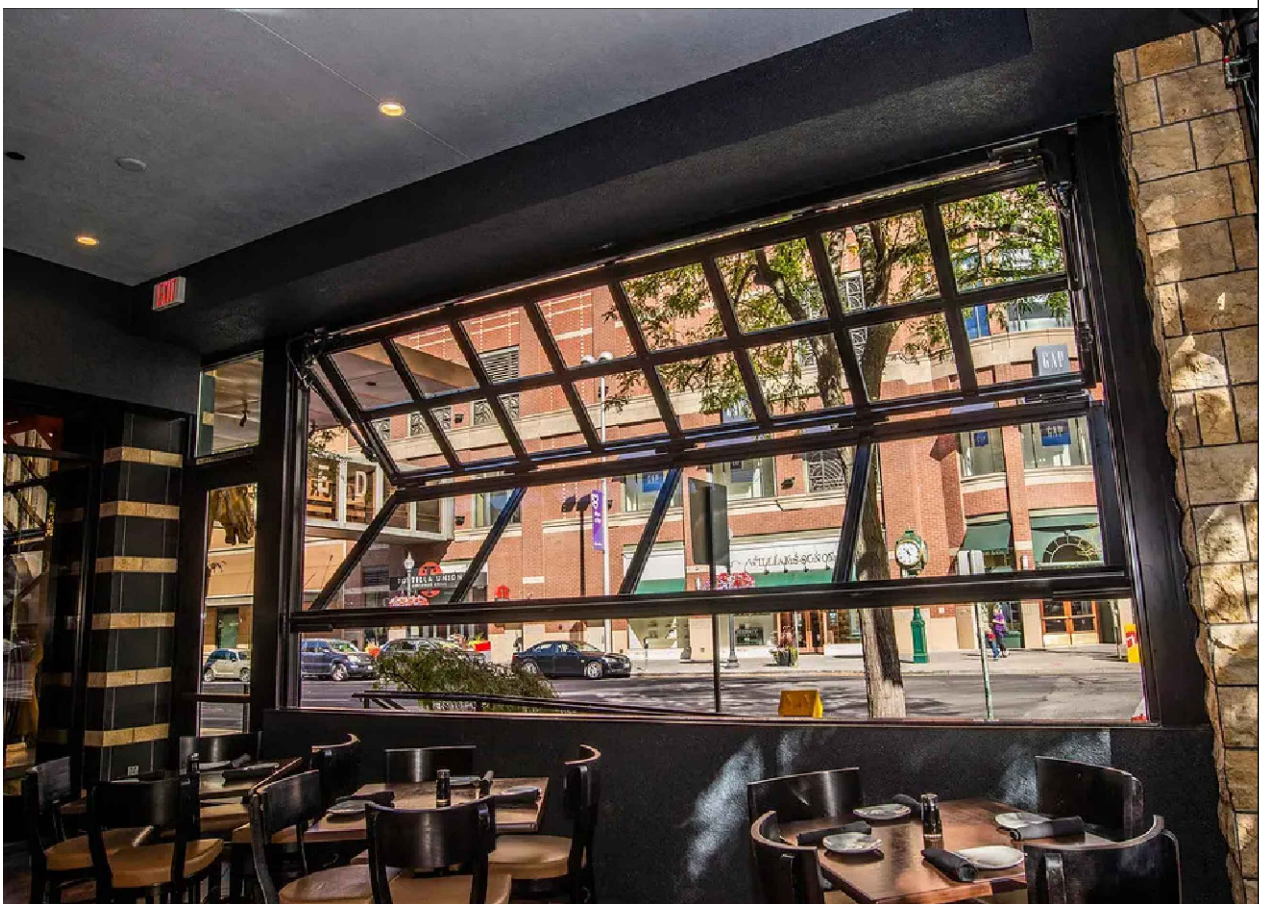

EXISTING SECTION A-A
1:25

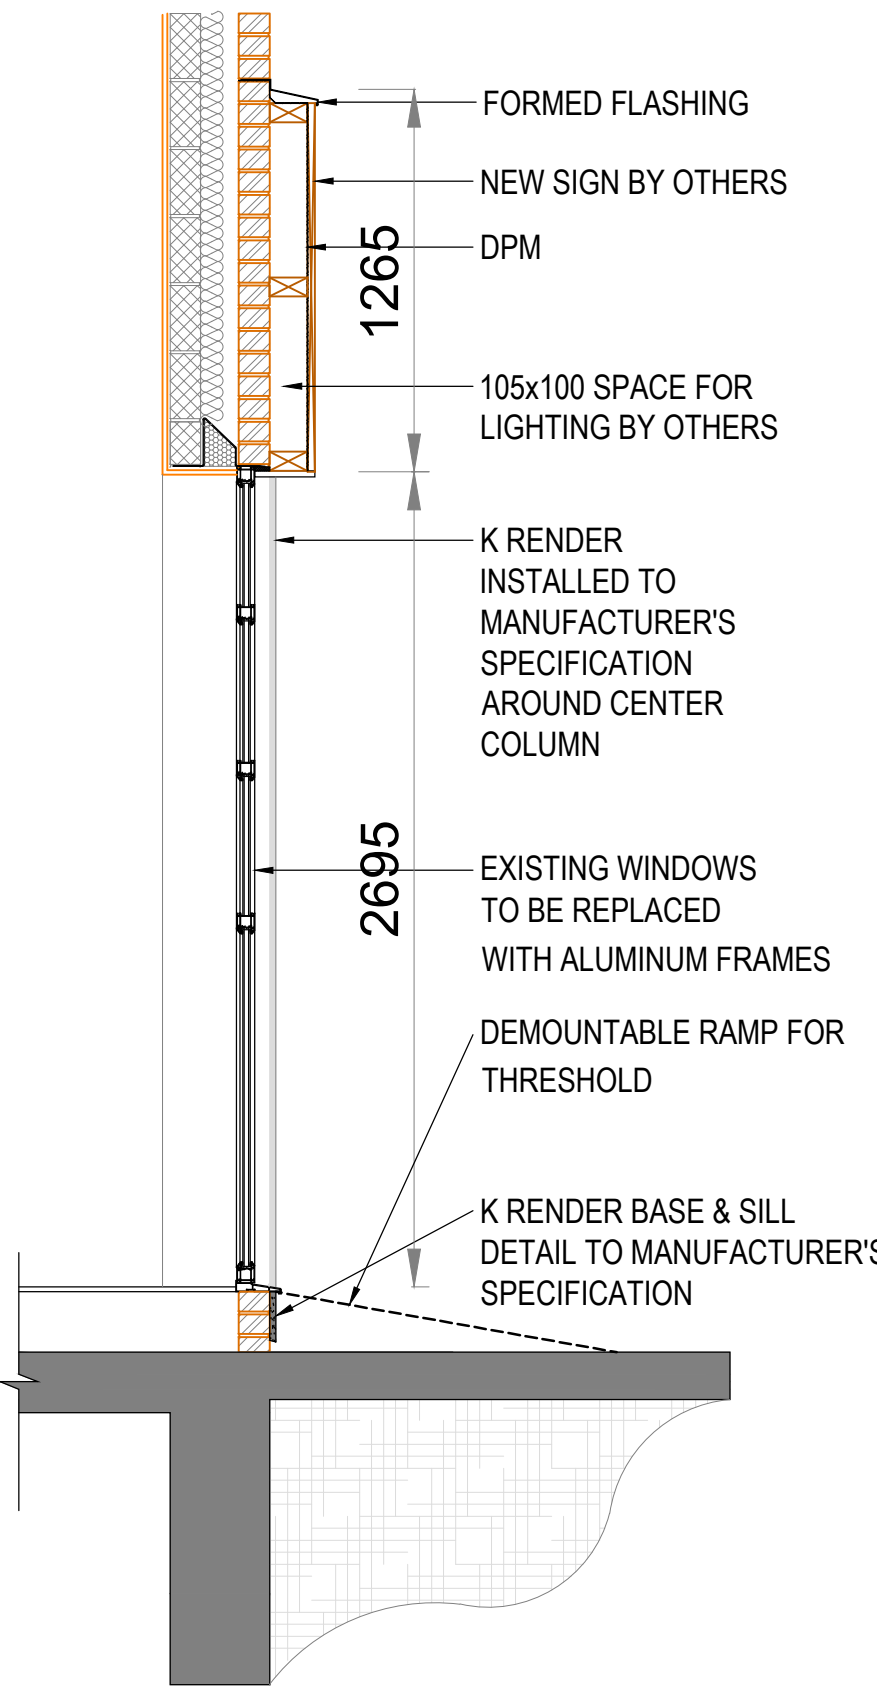

PROPOSED SECTION A-A
1:25

C	ADDITIONAL INFO FOR PLANNER	TB	13.07.23
B	CHANGE LIGHTS TO NEON	TB	03.07.23
A	FIRST ISSUE	TB	29.06.23
REV	AMENDMENTS	BY	DATE

PROJECT
PROPOSED ALTERATIONS/CHANGE
OF USE
71 - 73 BRIDGE STREET
MANCHESTER
M3 2RH

CLIENT
MR IAN MAUGHAM

DRAWING TITLE
SIGNAGE DETAILS

DRAWN	TB	DATE	29.06.23
CHECKED		SCALE	1:20 (A1)
APPROVED			

JOB No.	DRG No.	REVISION
--	07	C

PLANNING ISSUE
SUBJECT TO LOCAL AUTHORITY APPROVAL

