


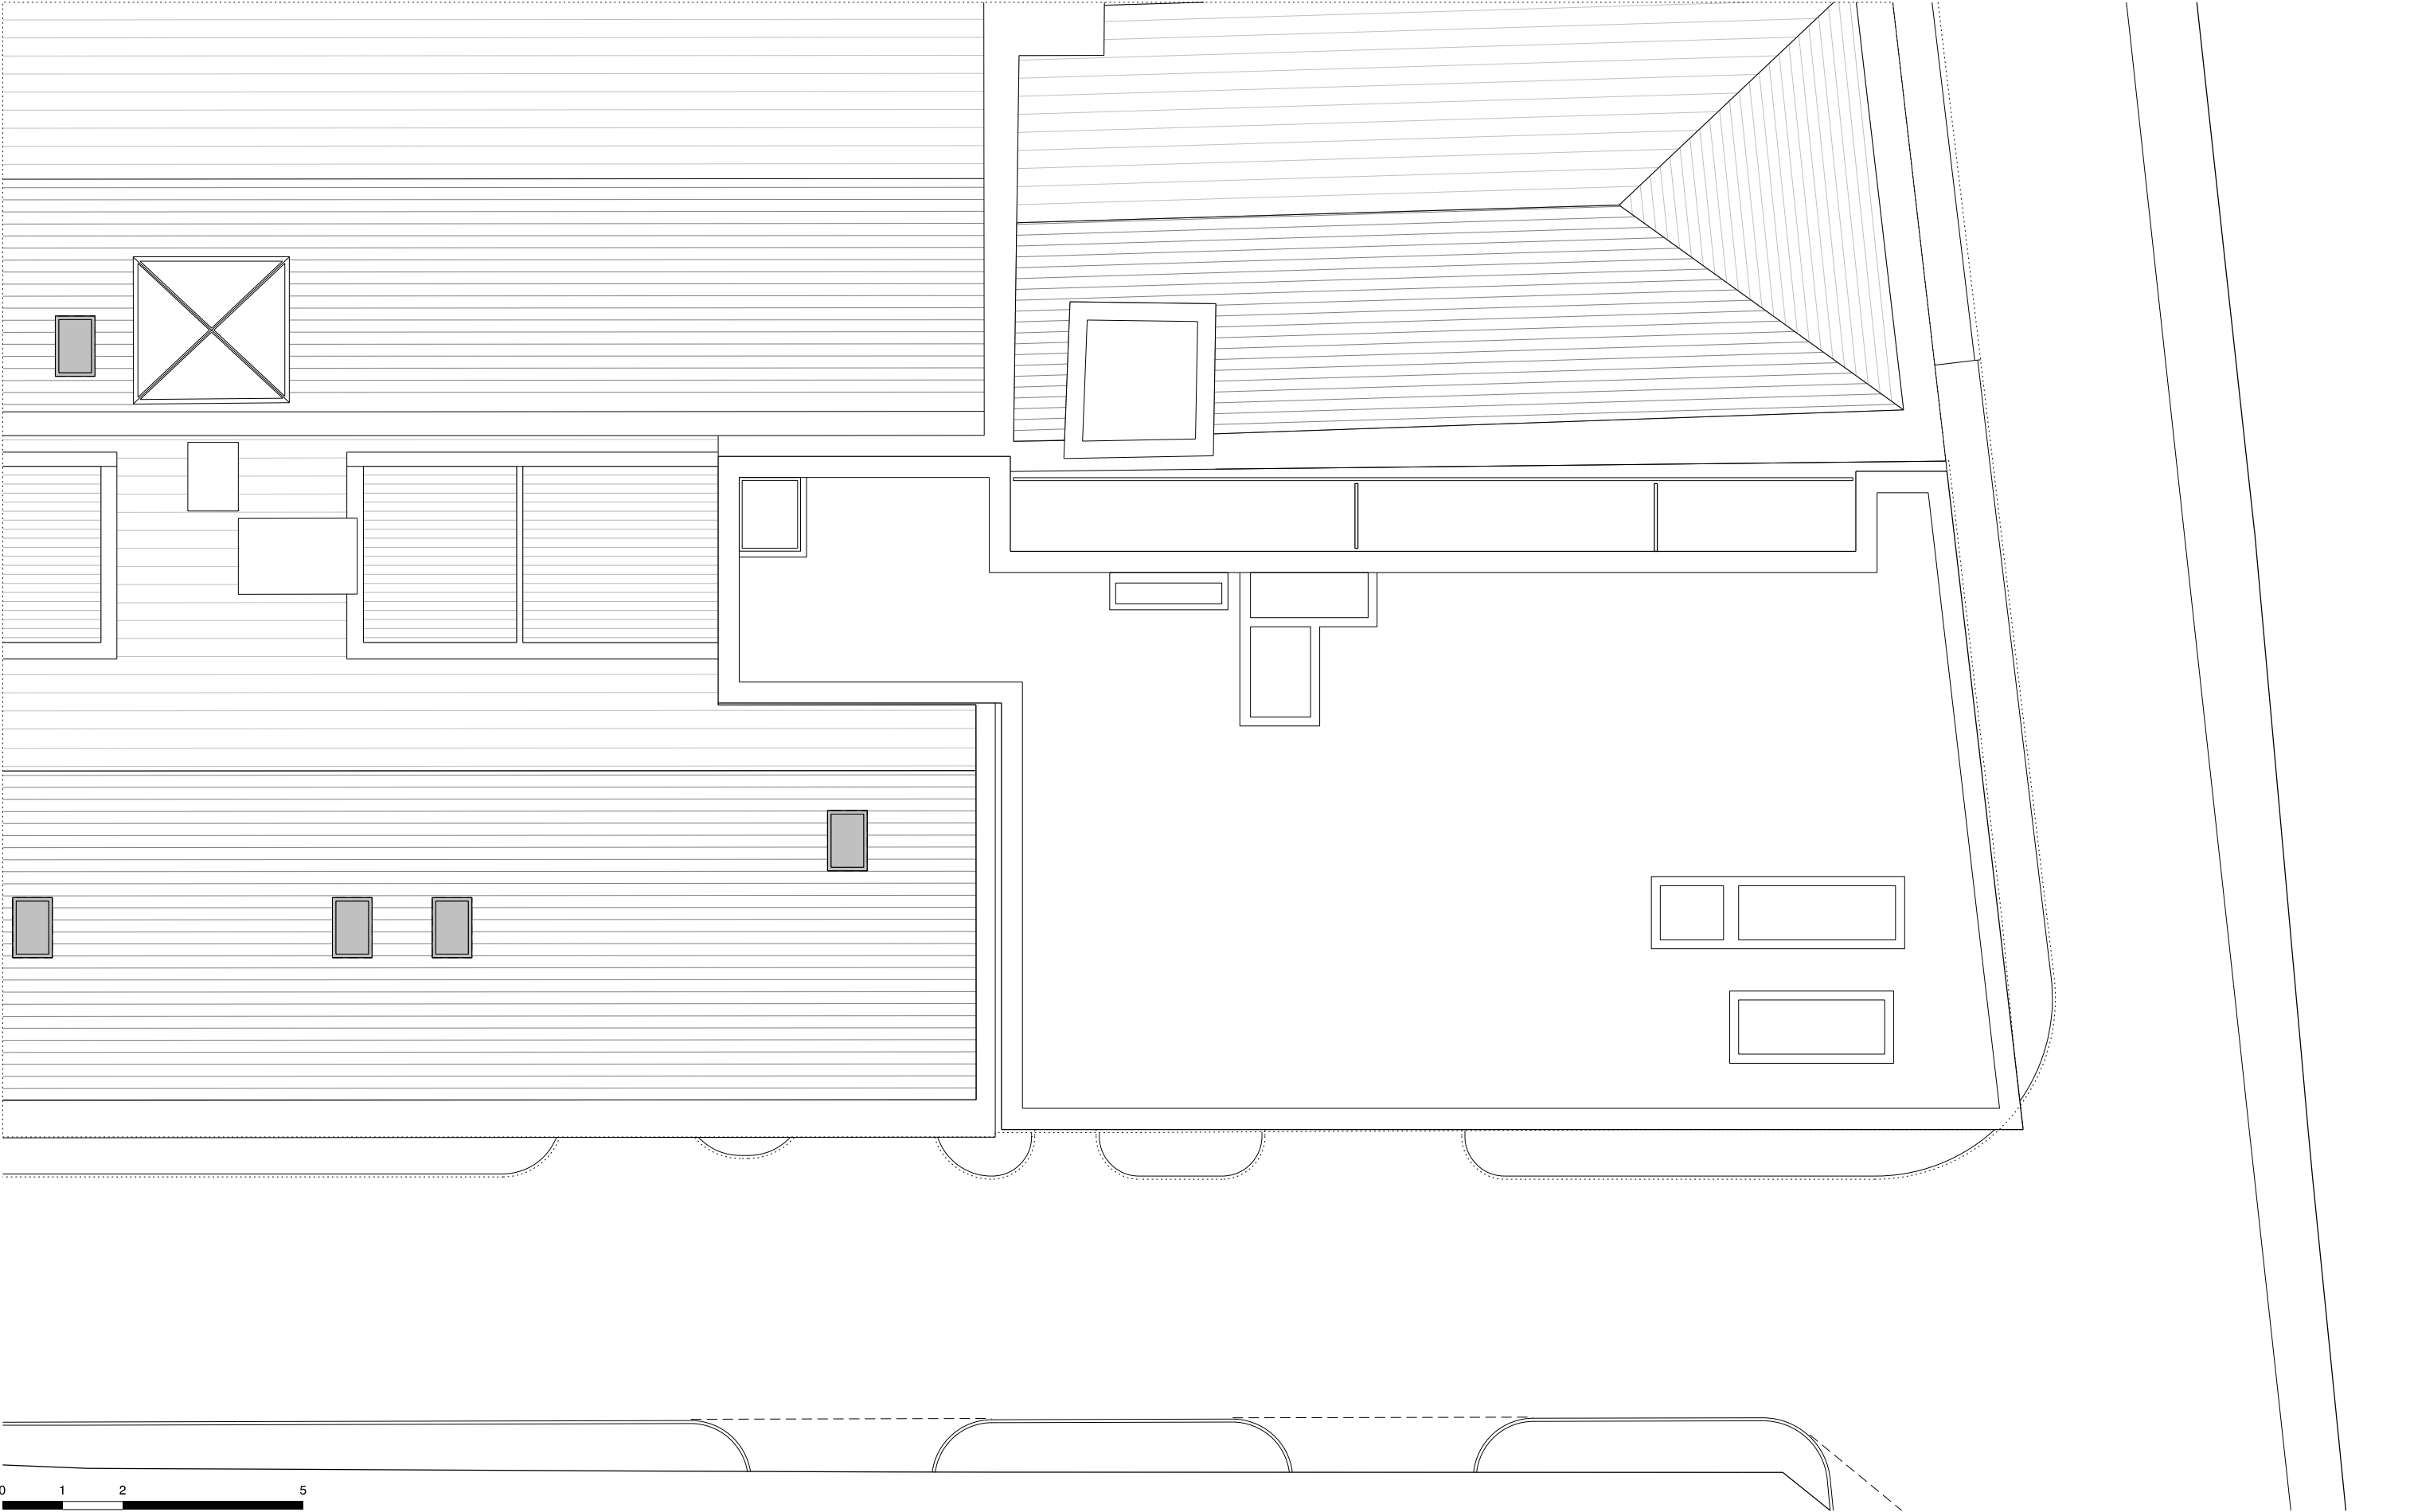

revision: P01
date: 20230929
note: planning submission

- one bedroom apartment
- two bedroom apartment
- two bedroom townhouse



project
Finlay's Yard, 2 Mangle Street
job no.
7633
title
existing roof plan
scale
1:100 @ A3
drawing no.
al(02)0018

stephenson hamilton risley
STUDIO

3 riverside mews
4 commercial street
manchester, M15 4RQ
www.shr.studio
email@shr.studio
0161 832 0244