



Existing Ground Floor
1 : 150

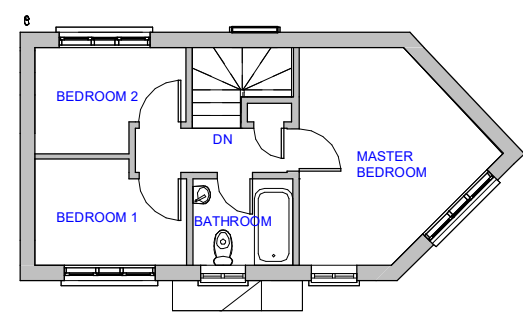

Existing First Floor
1 : 150

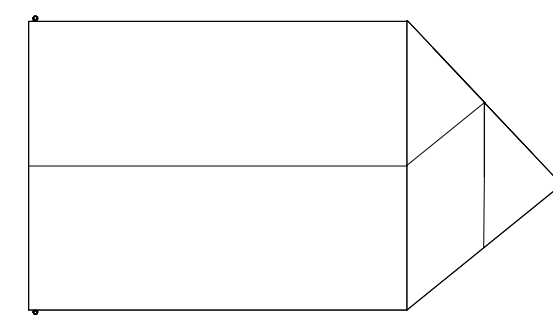

Existing Roof Plan
1 : 150


- Roof Ridge
6950
- Roof Eave
4950
- First Floor
2550
- Ground Floor
150
- Road Level
0




Existing Front Elevation
1 : 150




Existing Rear Elevation
1 : 150

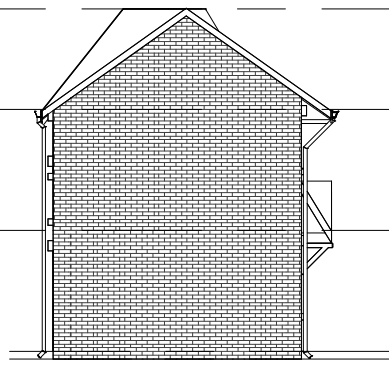


Existing Left-Side Elevation
1 : 150

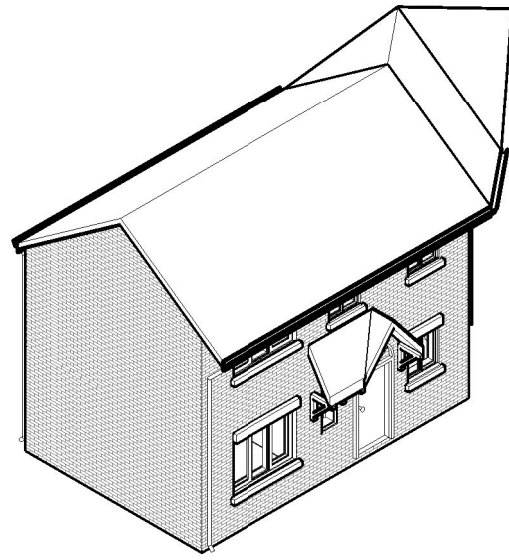


Existing Front-Left 3D View

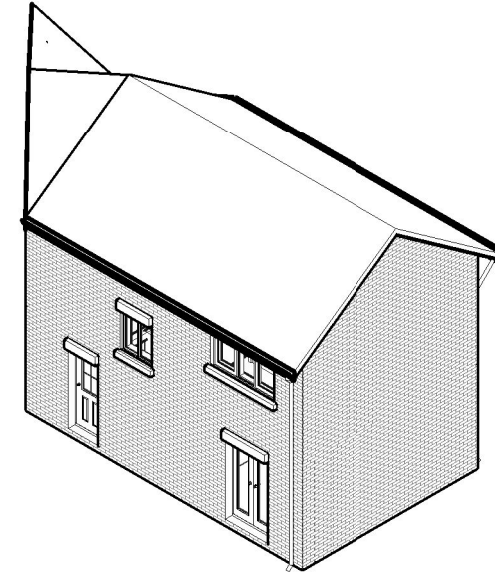


Existing Rear-Left 3D View

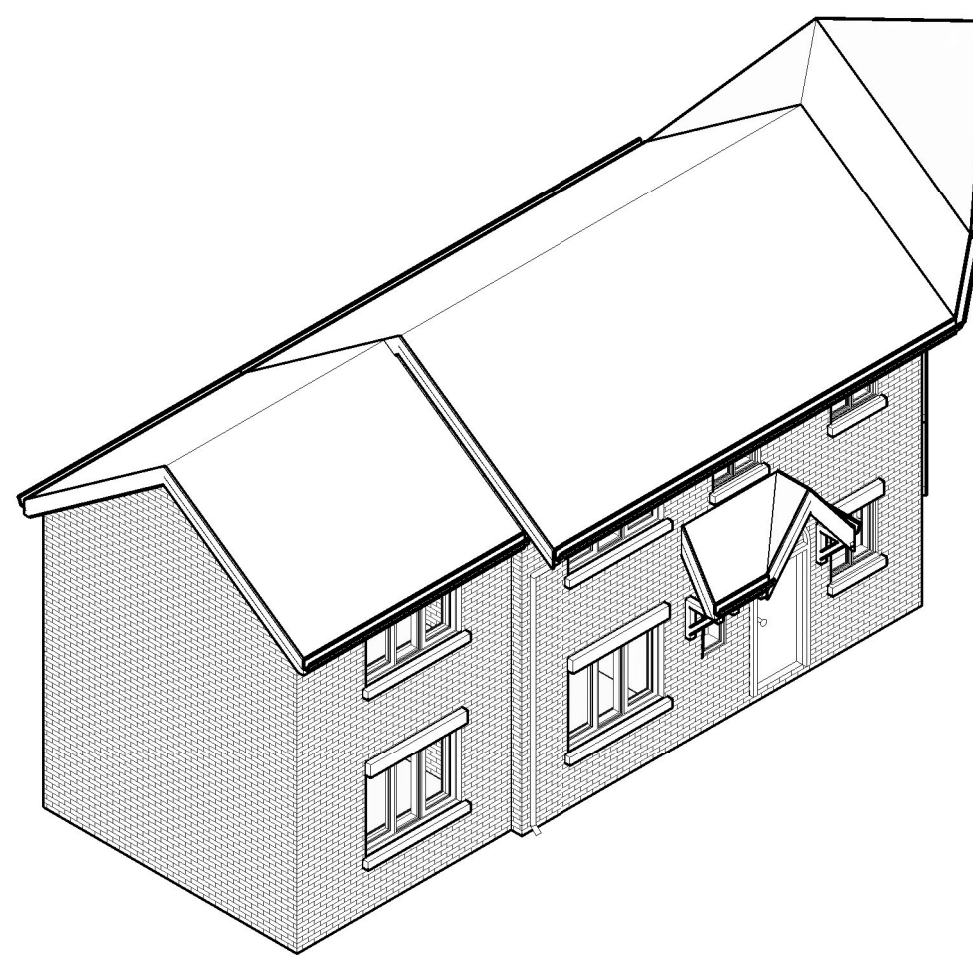


Proposed Front-Left 3D view

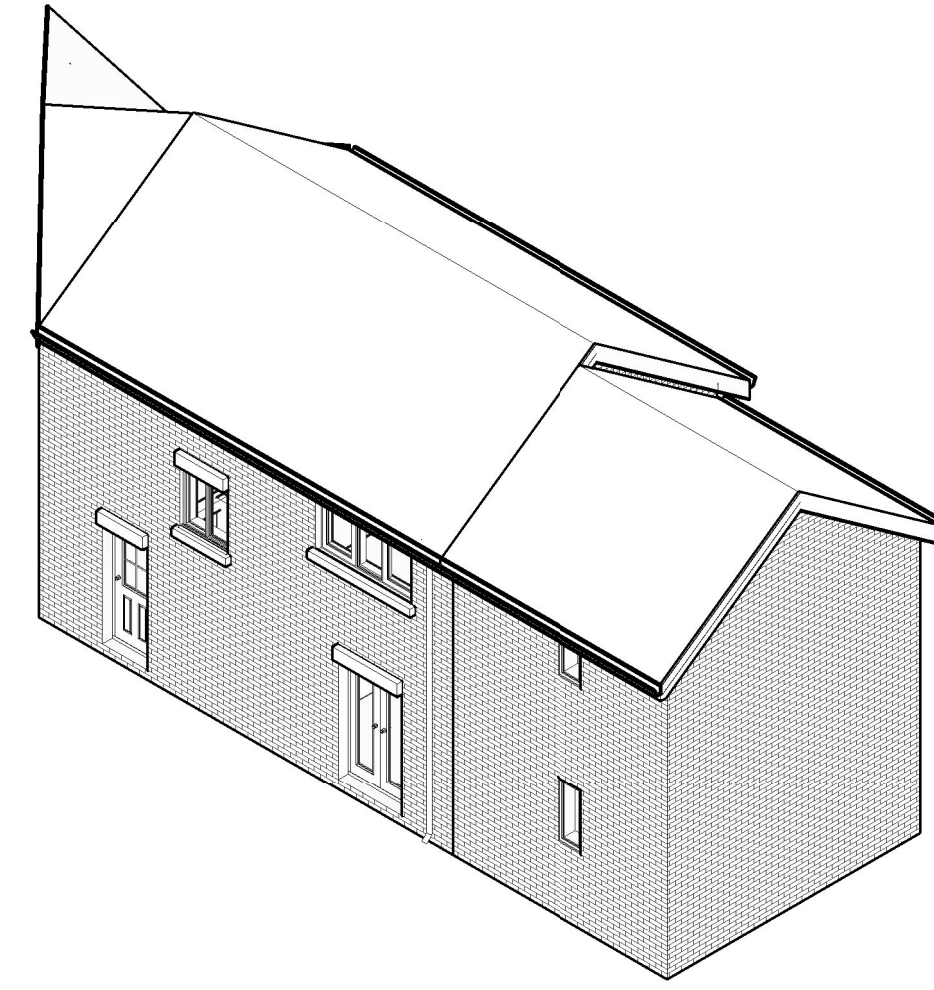


Proposed Rear-Left 3D View

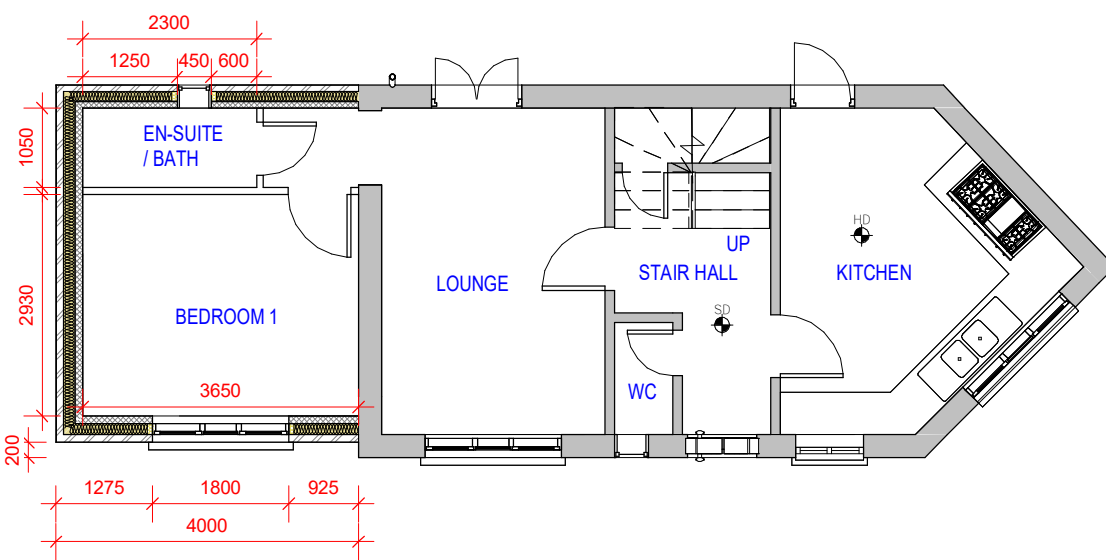

Proposed Ground Floor
1 : 100

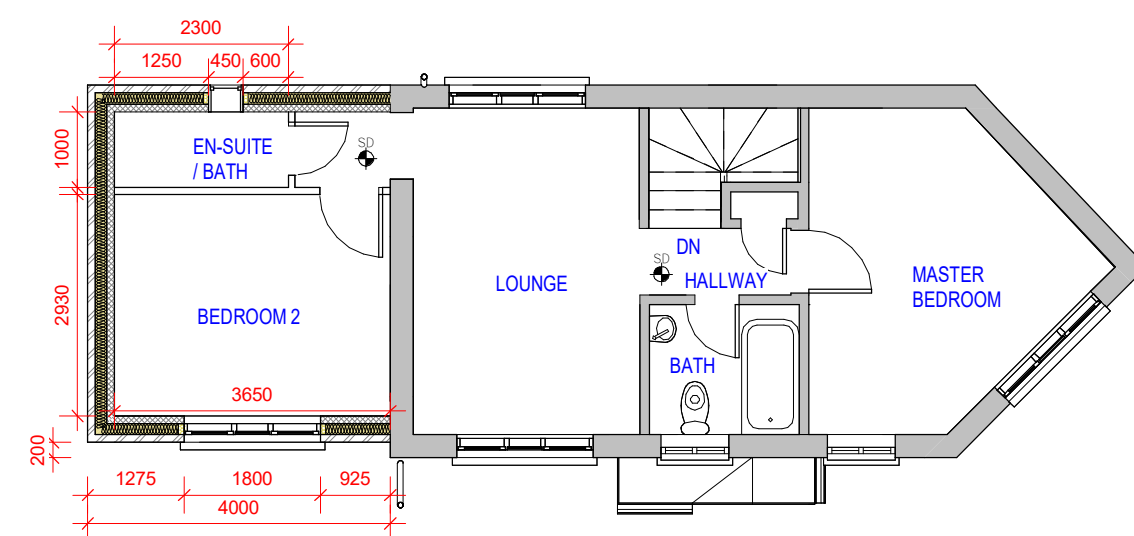


Proposed First Floor
1 : 100

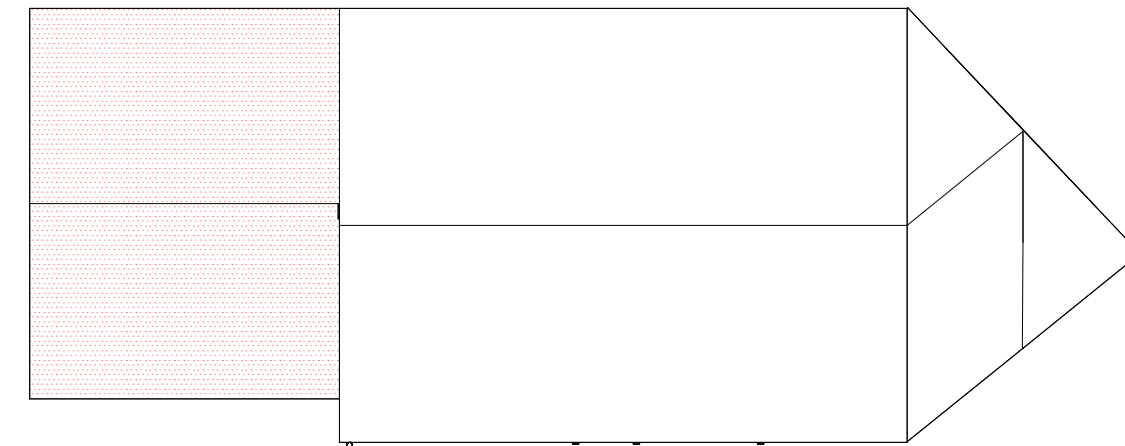


Proposed Roof Plan
1 : 75




Proposed Rear Elevation
1 : 75

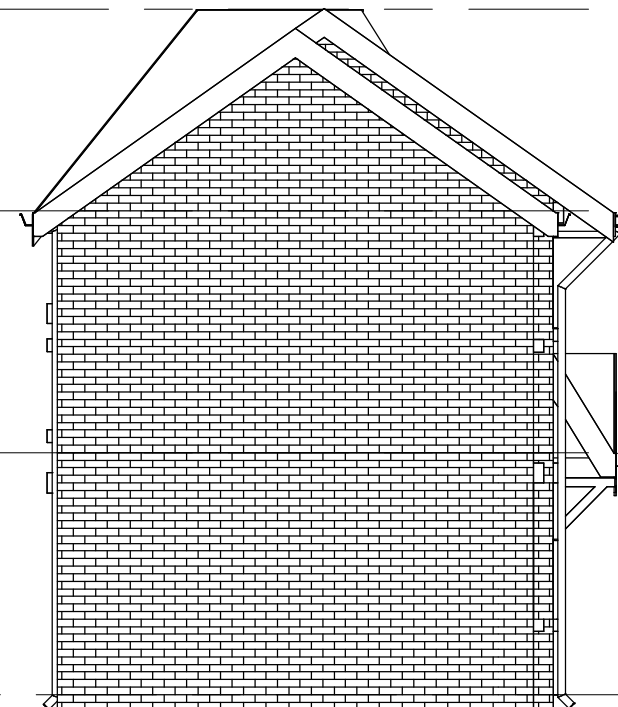


Proposed Left-Side Elevation
1 : 75

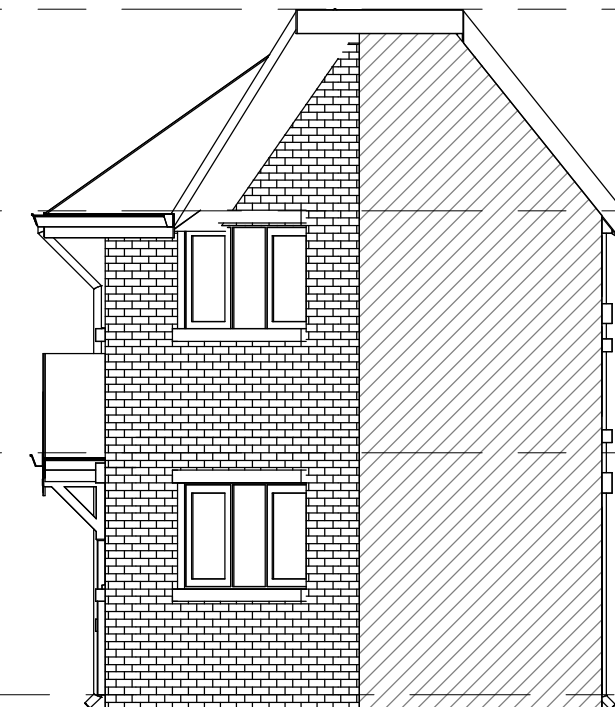

Proposed Right-Side Elevation
1 : 75

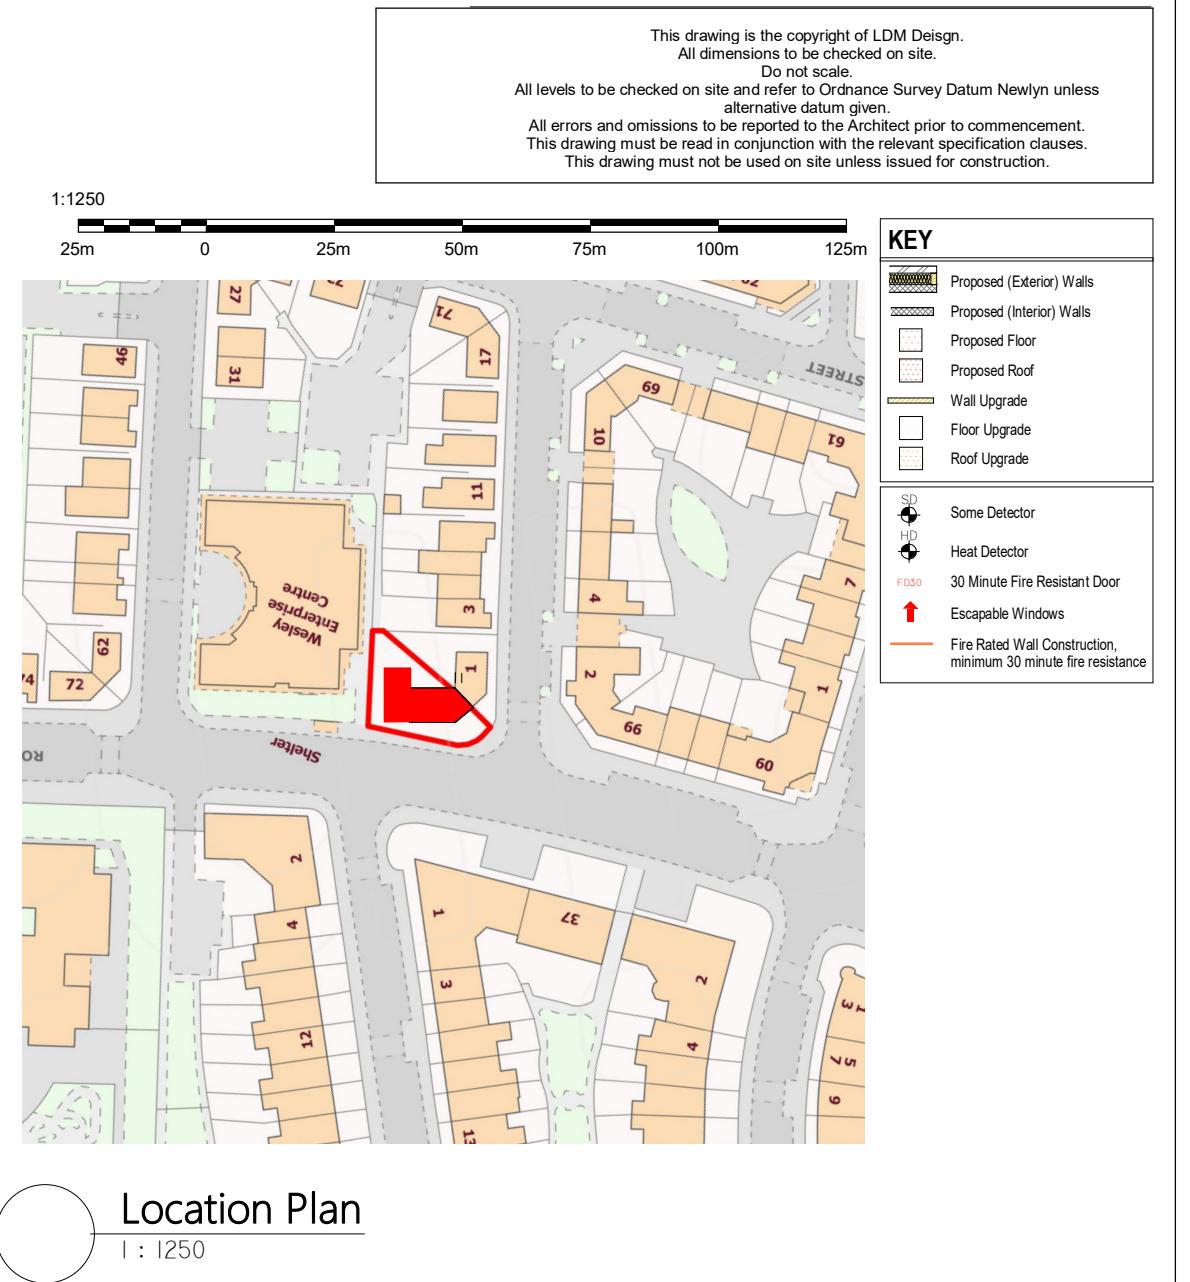

Location Plan
1 : 1250

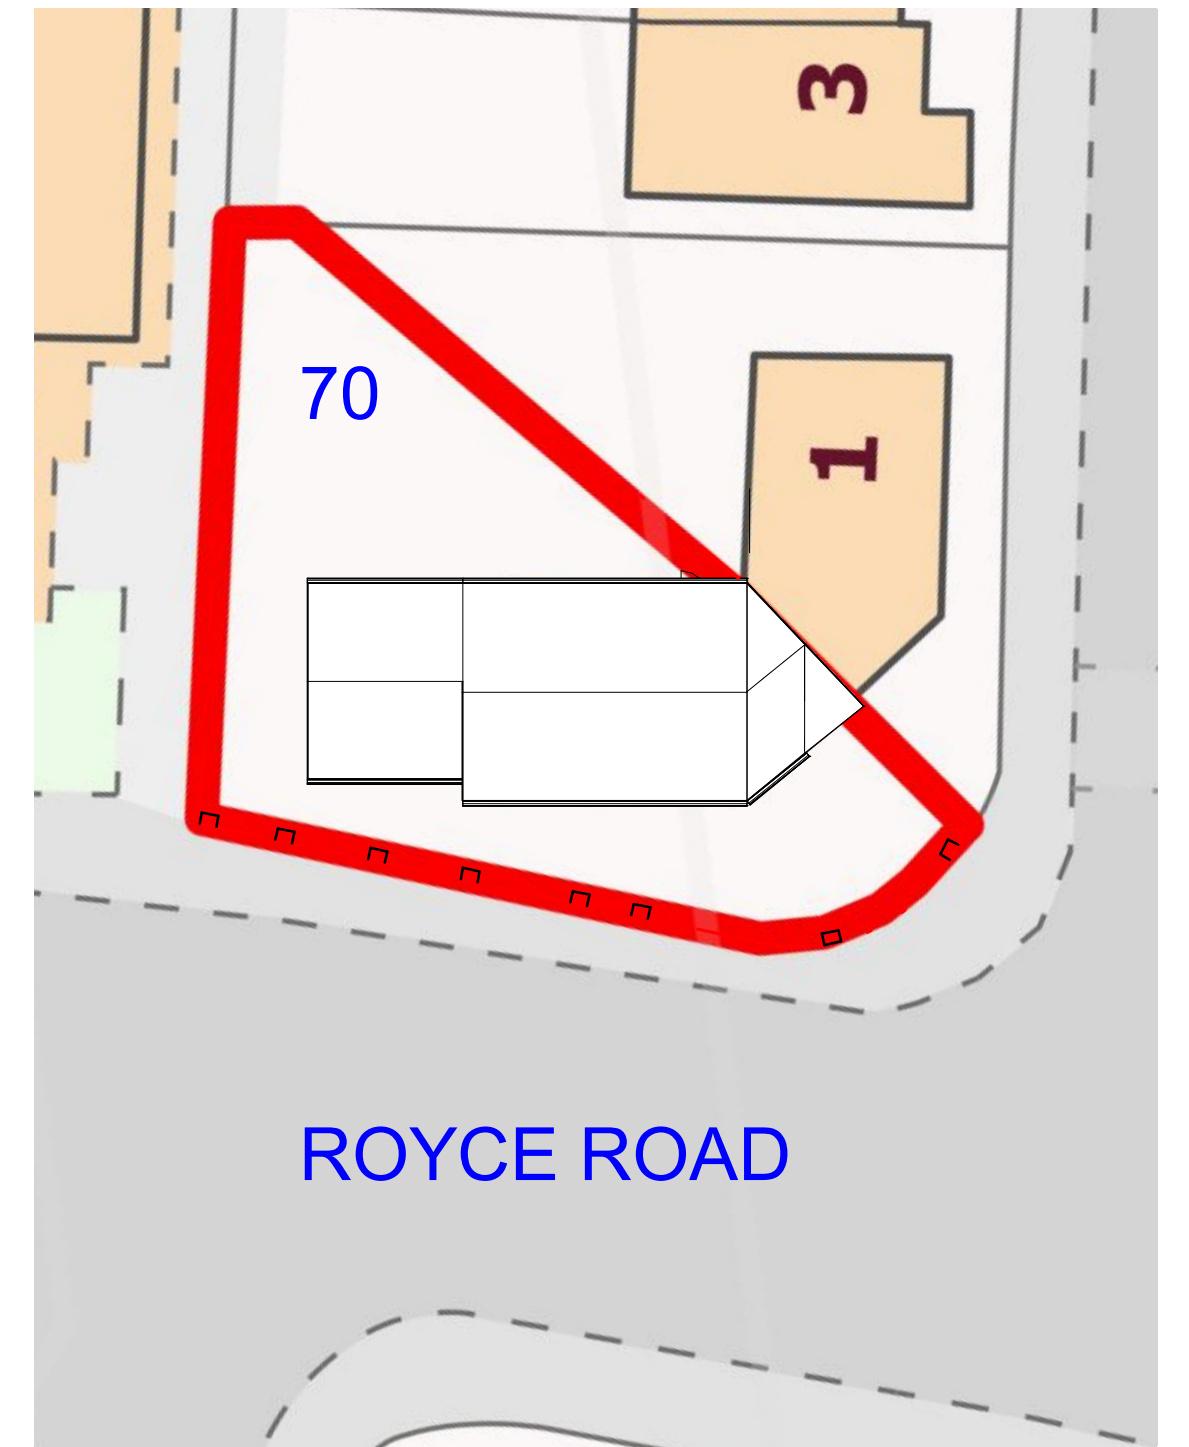

Proposed Site Plan
1 : 200



LDM Design

PROJECT
70 Royce Road Manchester M15 5LX

SHEET
Planning Drawings

CLIENT
Carmen

Scale (@ A3)
As indicated

Drawn by	DRAWING NUMBER	REV
JG	A01-A	D
Checked by	LG	

