




New Projecting sign Externally illuminated via Trough Light in Aluminum Powder coated white RAL 9010 with Tesco in opal 030 Avery 4509 Red 431, Express and blips in Opal 030-Avery 5600LD/082A blue letters. Sides, top and bottom to be blue as per fascia.

SIGN 1
800x650 mm

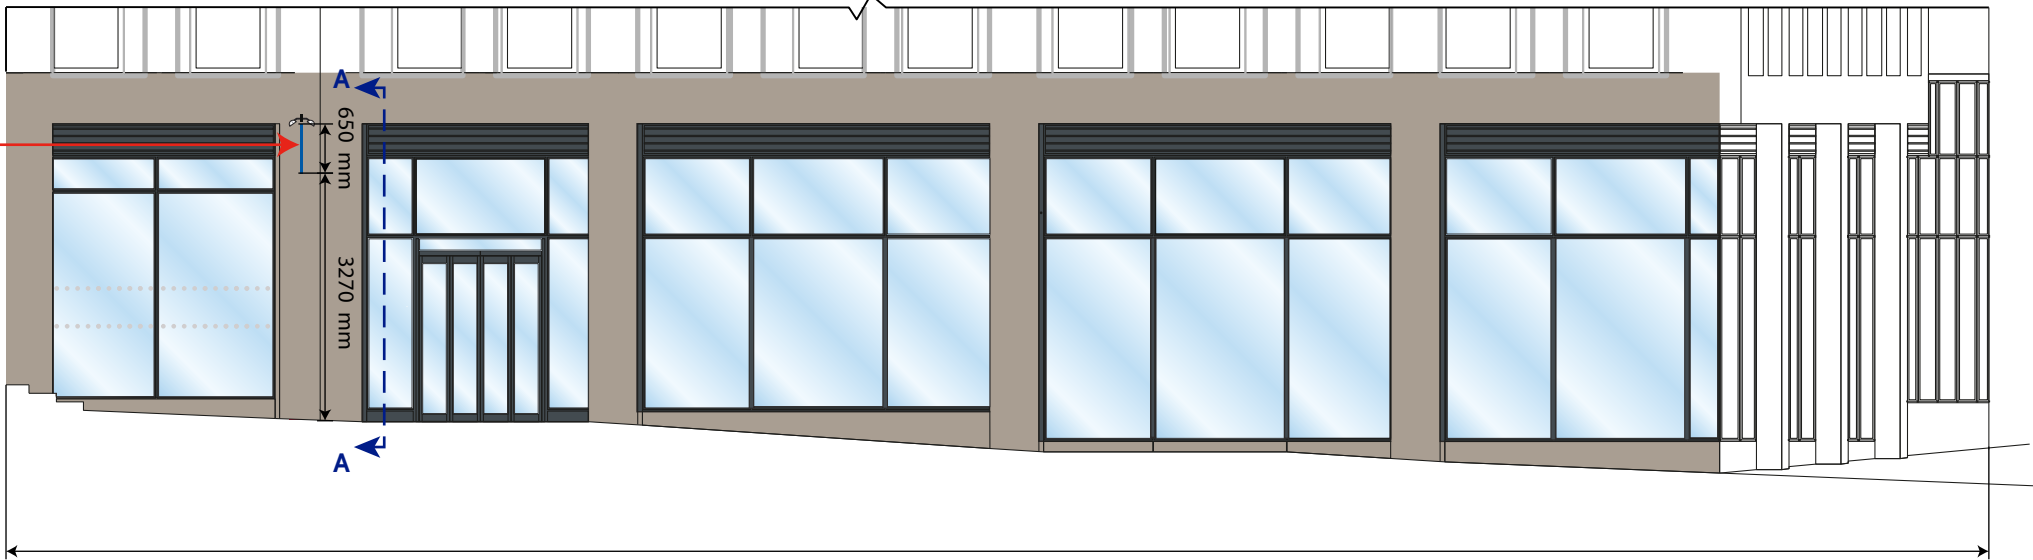


WEST ELEVATION

TESCO STORE




New Projecting sign Externally illuminated via Trough Light in Aluminum Powder coated white RAL 9010 with Tesco in opal 030 Avery 4509 Red 431, Express and blips in Opal 030-Avery 5600LD/082A blue letters. Sides, top and bottom to be blue as per fascia.

SIGN 2
800x650 mm

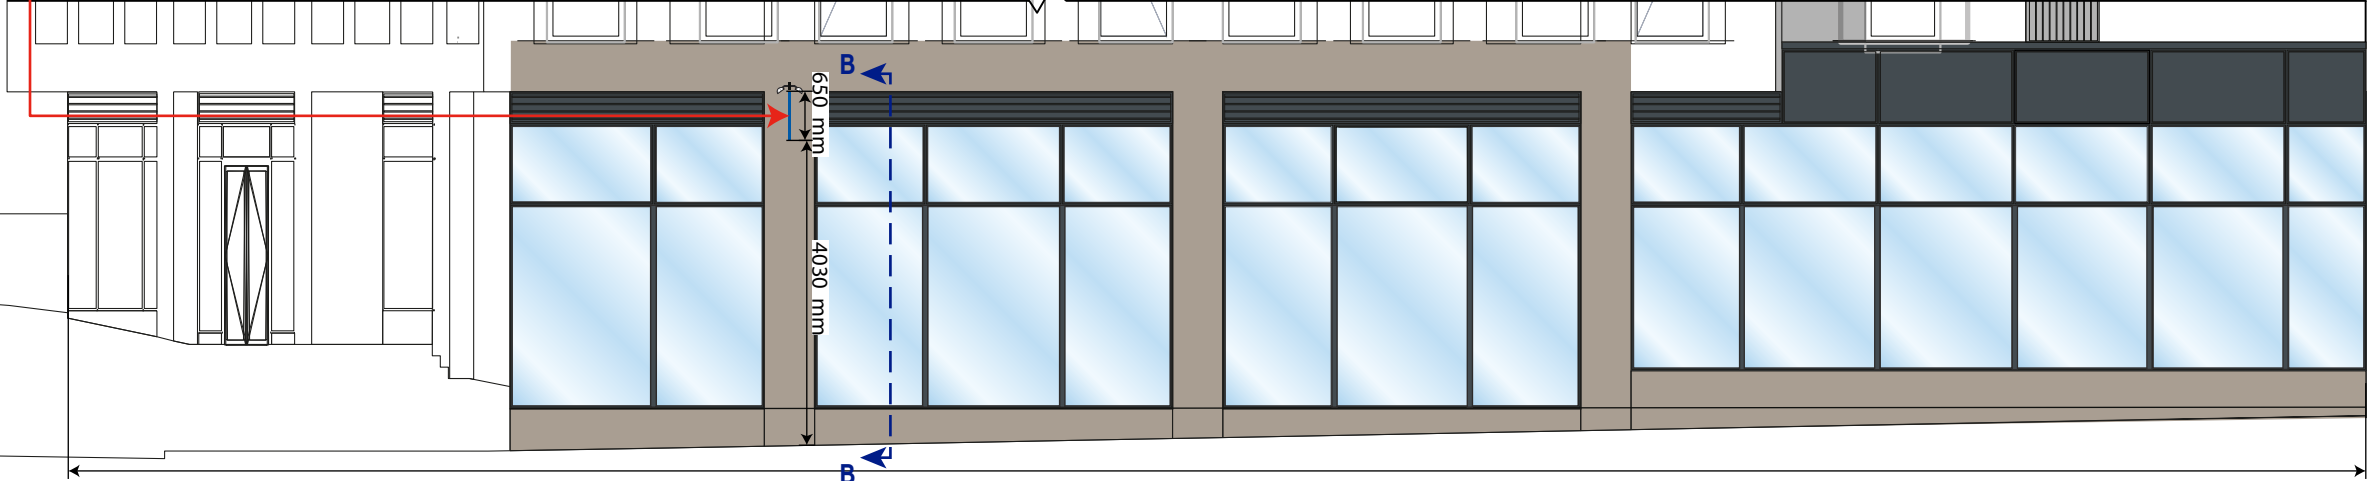

TESCO STORE

SOUTH ELEVATION

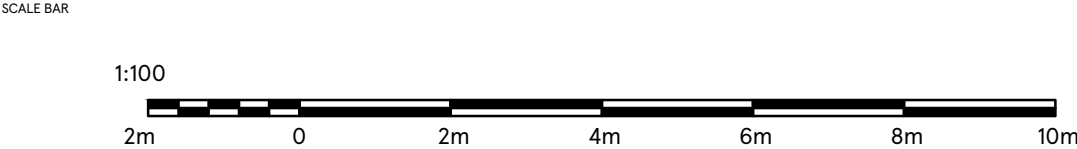

DRAWING NO 03_NEWS_03D_R2		STORE TYPE EXPRESS	<div> FEASIBILITY PLANNING STORE PLANNING DEPARTMENT PROPERTY SERVICES HIGHWOODS BUILDING, KESTREL WAY WELWYN GARDEN CITY, HERTFORDSHIRE, AL7 1GB UK TELEPHONE : 01707 395150 <small>THE COPYRIGHT AND ALL OTHER RIGHTS IN AND RELATING TO THIS PUBLICATION BELONG TO AND ARE THE SOLE PROPERTY OF TESCO STORES LIMITED. ALL RIGHTS ARE RESERVED. NEITHER THE WHOLE NOR ANY PART OF THIS PUBLICATION MAY BE REPRODUCED OR TRANSMITTED IN ANY FORM OR BY ANY ELECTRONIC OR MECHANICAL MEANS INCLUDING PHOTOCOPYING AND RECORDING OR FROM ANY RETRIEVAL SYSTEM WITHOUT THE PRIOR WRITTEN LICENCE FROM THE OWNER © 1997 TESCO STORES LIMITED</small></div>
SCALE 1:100@A3	DATE 11.10.2023	STORE NAME MANCHESTER NEW SQUARE	
CHECKED BY SHIKHA		CONTENT PROPOSED ELEVATIONS_ADV	
DRAWN BY DEEKSHA			