



North Elevation as Existing

SCALE : 100

Information Note

Any drawing format is to be read in conjunction with and at the scale of accompanying documents.

Where colours other than black or grey are used the drawing must be plotted in colour.

All dimensions are to be checked on site by the Contractor, scaling is for Local Authority purposes only.

Unless otherwise indicated, all dimensions are in millimeters.

All information on this drawing is to be read in conjunction with the relevant Donald Insall Associates (Insall) specification and trade contractors' drawings and information by specialists.

In the event of any discrepancy, please contact Insall immediately.

This drawing may contain survey information by others and is to be used solely for the purposes for which it was issued.

These are uncontrolled documents issued for information purposes only. If you have any queries regarding the drawings, contact Insall immediately.

Insall cannot be held responsible for any errors arising from changes made to an uncontrolled file.

Drawings by Donald Insall Associates to be read in conjunction with full 'Next Chapter' drawing sets, including those by Structural Engineer, MEP Engineer, Exhibition Designer, Fire Consultant and Acoustic Consultant.


P1	27.06.2023	JXW	RXC	Planning Permission and LBC Application	
Rev.	Date	Dim.	Auth.	Description	
Purpose of Issue					
Planning Permission and LBC Application					
Project Information					
The John Rylands					
Research Institute and Library					
Deansgate, Manchester, UK					
Drawing Title					
North Elevation as Existing - General Arrangement					
Drawing Number					
Project ID	Originator	Functional Breakdown	Spatial Breakdown	Form	Discipline Number
JRL	- DIA	- ZZ	- ZZ	- D30-	ACL - 1500
Project Number		Scale at A1		Status	Revision
MAN.JRL.03		As indicated		S3	P1

Donald Insall Associates

Chartered Architects and Historic Building Consultants

Ducie House, 37 Ducie Street, Manchester M1 2JW
(+44) 0161 359 4326
Manchester@insall-architects.co.uk

© 2023 DONALD INSALL ASSOCIATES LTD

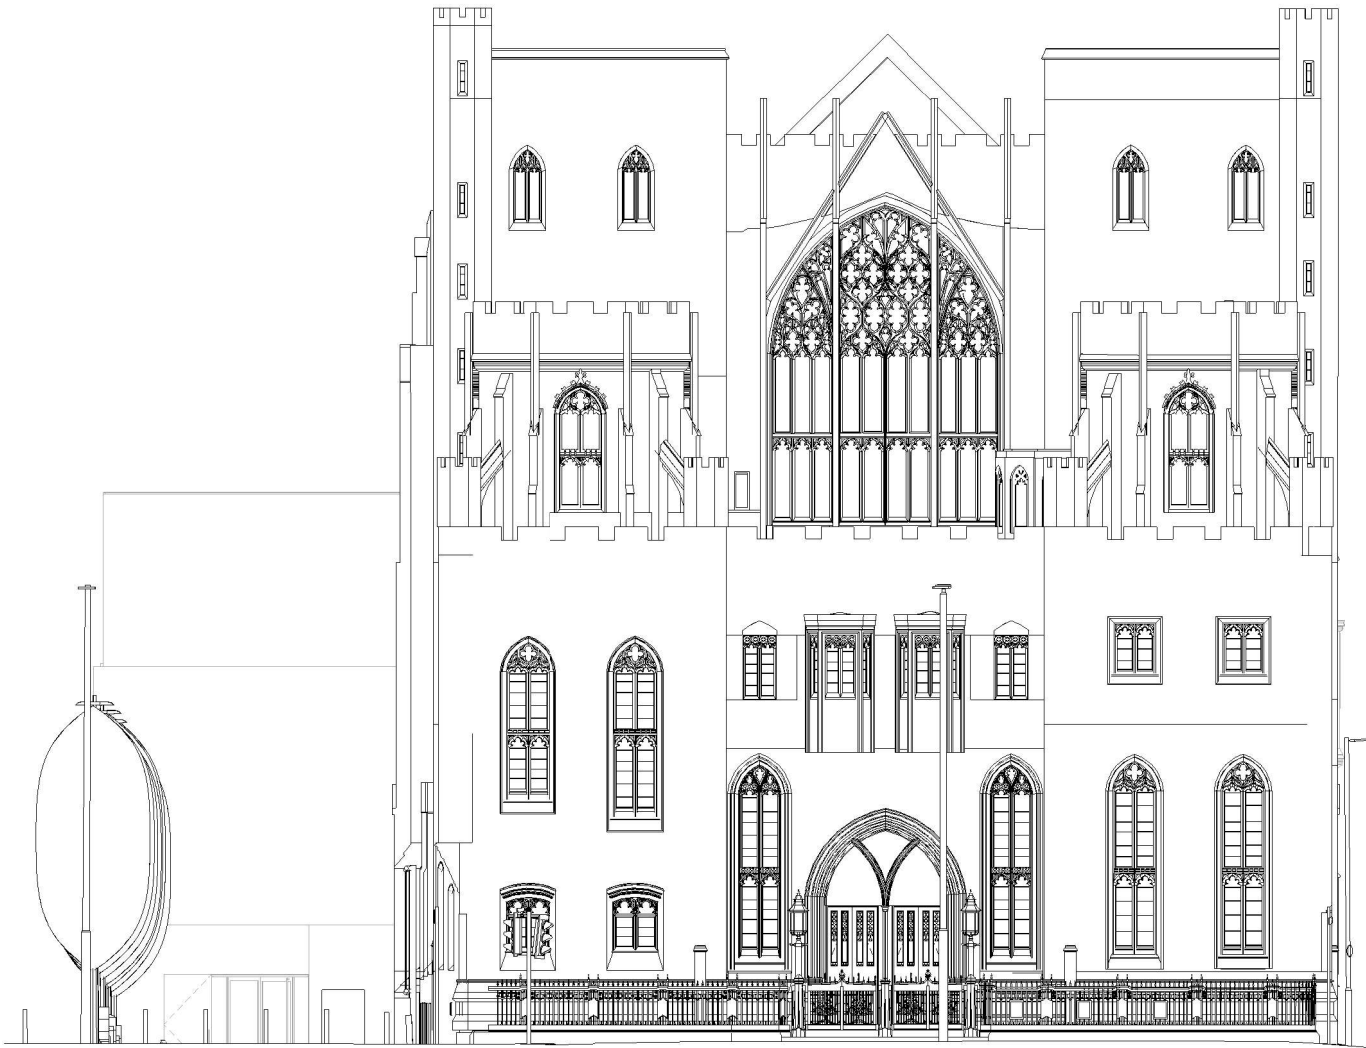

East Elevation as Existing
SCALE : 100

Information Note

Any drawing format is to be read in conjunction with and at the scale of accompanying documents.

Where colours other than black or grey are used the drawing must be plotted in colour.

All dimensions are to be checked on site by the Contractor, scaling is for Local Authority purposes only.

Unless otherwise indicated, all dimensions are in millimeters.

All information on this drawing is to be read in conjunction with the relevant Donald Insall Associates (Insall) specification and trade contractors' drawings and information by specialists.

In the event of any discrepancy, please contact Insall immediately.


This drawing may contain survey information by others and is to be used solely for the purposes for which it was issued.

These are uncontrolled documents issued for information purposes only. If you have any queries regarding the drawings, contact Insall immediately.

Insall cannot be held responsible for any errors arising from changes made to an uncontrolled file.

Drawings by Donald Insall Associates to be read in conjunction with full 'Next Chapter' drawing sets, including those by Structural Engineer, MEP Engineer, Exhibition Designer, Fire Consultant and Acoustic Consultant.

P1	27.06.2023	JXW	RXC	Planning Permission and LBC Application				
Rev.	Date	Dim.	Auth.	Description				
Purpose of Issue								
Planning Permission and LBC Application								
Project Information								
The John Rylands								
Research Institute and Library								
Deansgate, Manchester, UK								
Drawing Title								
East Elevation as Existing - General Arrangement								
Drawing Number								
Project ID	Originator	Functional Breakdown	Spatial Breakdown	Form	Discipline	Number		
JRL	- DIA	- ZZ	- ZZ	- D30-	ACL	- 1501		
Project Number		Scale at A1		Status	Revision			
MAN.JRL.03		As indicated		S30	P1			
Donald Insall Associates								
Chartered Architects and Historic Building Consultants								
Ducie House, 37 Ducie Street, Manchester M1 2JW								
(+44) 0161 359 4326								
Manchester@insall-architects.co.uk								
© 2023 DONALD INSALL ASSOCIATES LTD								

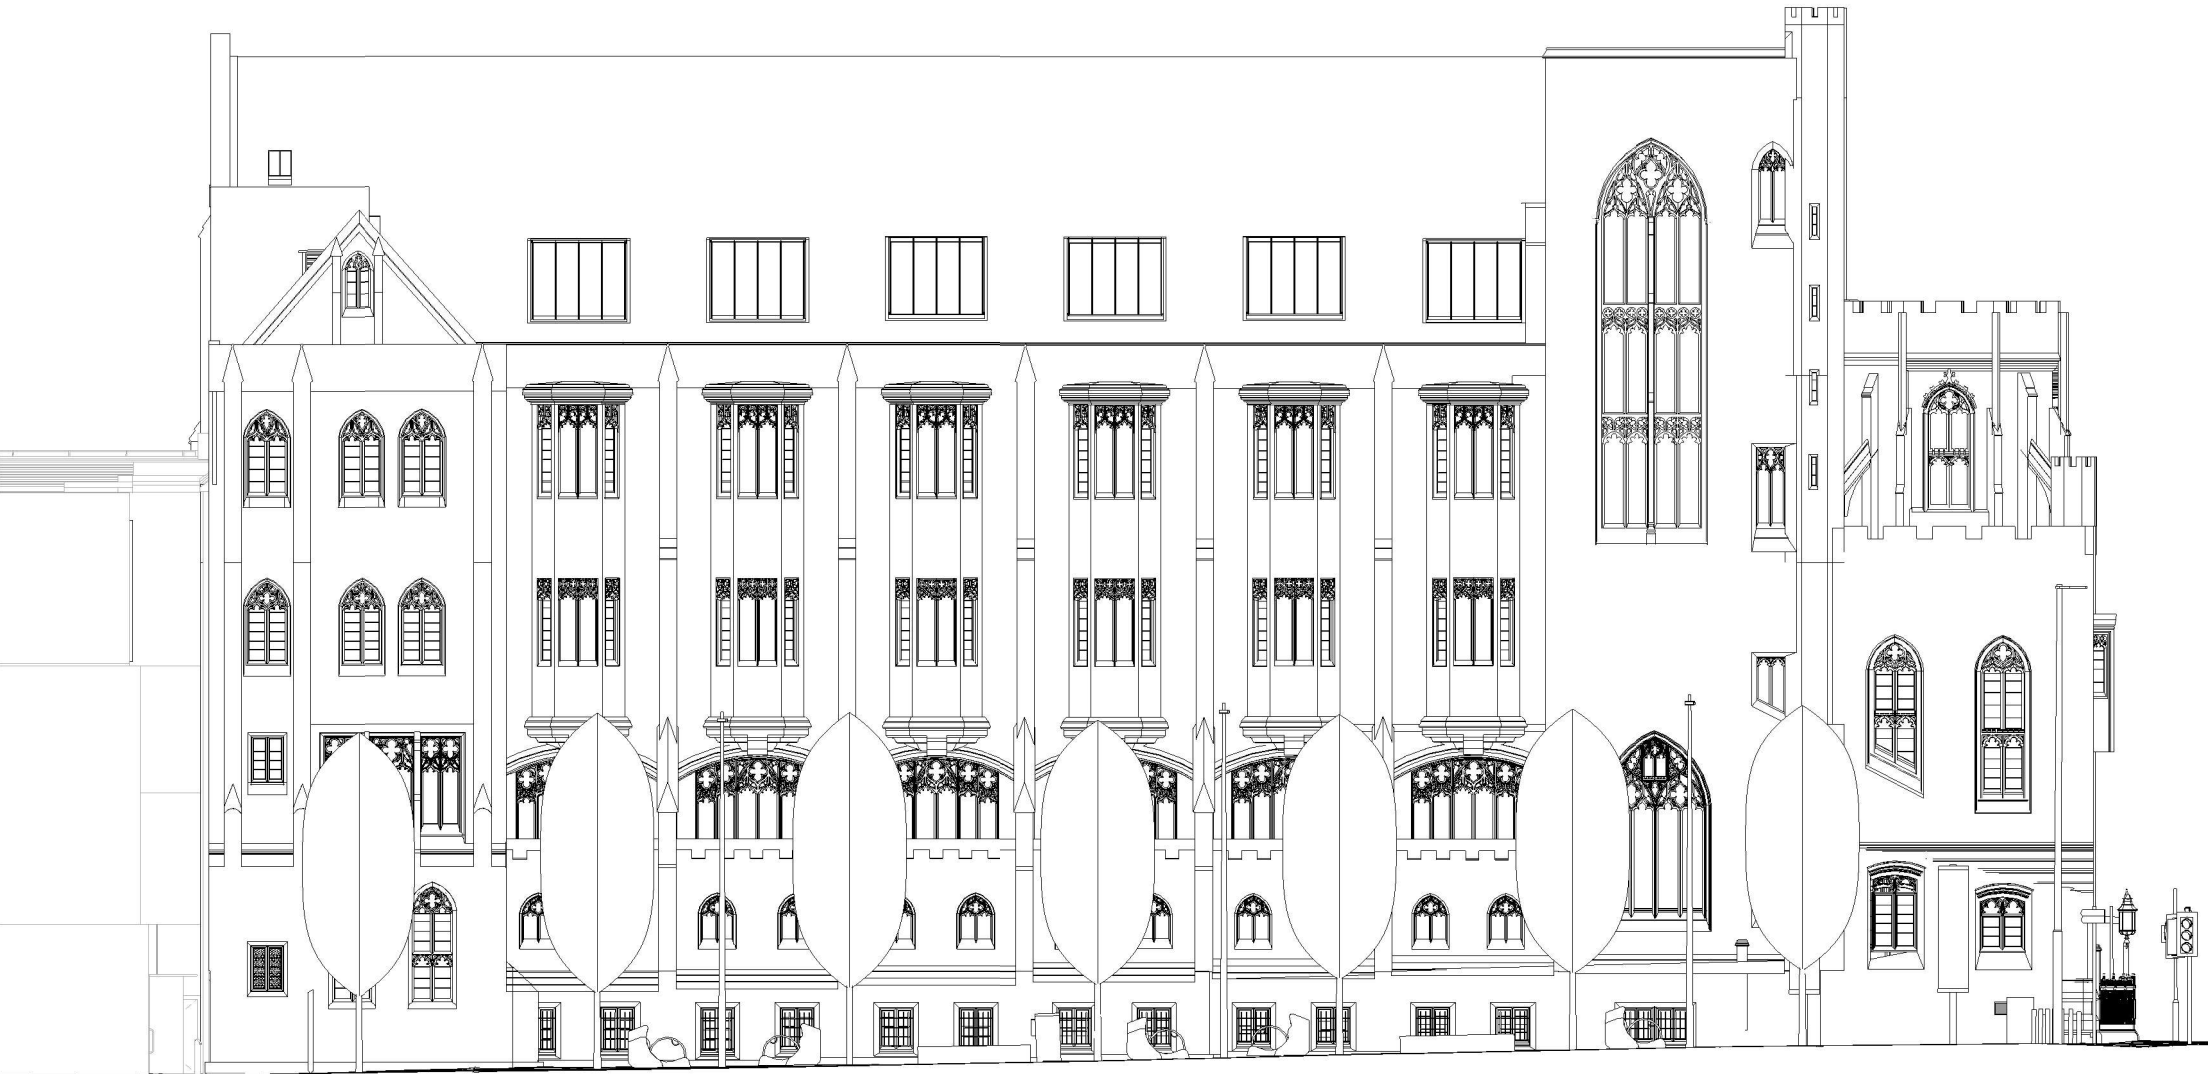

South Elevation as Existing
SCALE : 100

Information Note

Any drawing format is to be read in conjunction with and at the scale of accompanying documents.

Where colours other than black or grey are used the drawing must be plotted in colour.

All dimensions are to be checked on site by the Contractor, scaling is for Local Authority purposes only.

Unless otherwise indicated, all dimensions are in millimeters.

All information on this drawing is to be read in conjunction with the relevant Donald Insall Associates (Insall) specification and trade contractors' drawings and information by specialists.

In the event of any discrepancy, please contact Insall immediately.

This drawing may contain survey information by others and is to be used solely for the purposes for which it was issued.

These are uncontrolled documents issued for information purposes only. If you have any queries regarding the drawings, contact Insall immediately.

Insall cannot be held responsible for any errors arising from changes made to an uncontrolled file.

Drawings by Donald Insall Associates to be read in conjunction with full 'Next Chapter' drawing sets, including those by Structural Engineer, MEP Engineer, Exhibition Designer, Fire Consultant and Acoustic Consultant.

P1	27.06.2023	JXW	RXC	Planning Permission and LBC Application		
Rev.	Date	Des.	Auth.	Description		
Purpose of Issue						
Planning Permission and LBC Application						
Project Information						
The John Rylands						
Research Institute and Library						
Deansgate, Manchester, UK						
Drawing Title						
South Elevation as Existing - General Arrangement						
Drawing Number						
Project ID	Originator	Functional Breakdown	Spatial Breakdown	Form	Discipline	Number
JRL	- DIA	- ZZ	- ZZ	- D30-	ACL	- 1502
Project Number		Scale at A1		Status	Revision	
MAN.JRL.03		As indicated		S3	P1	

Donald Insall Associates

Chartered Architects and Historic Building Consultants

Ducie House, 37 Ducie Street, Manchester M1 2JW
(+44) 0161 359 4326
Manchester@insall-architects.co.uk

© 2023 DONALD INSALL ASSOCIATES LTD



West Elevation as Existing
SCALE : 100

Information Note

Any drawing format is to be read in conjunction with and at the scale of accompanying documents.

Where colours other than black or grey are used the drawing must be plotted in colour.

All dimensions are to be checked on site by the Contractor, scaling is for Local Authority purposes only.

Unless otherwise indicated, all dimensions are in millimeters.

All information on this drawing is to be read in conjunction with the relevant Donald Insall Associates (Insall) specification and trade contractors' drawings and information by specialists.

In the event of any discrepancy, please contact Insall immediately.

This drawing may contain survey information by others and is to be used solely for the purposes for which it was issued.

These are uncontrolled documents issued for information purposes only. If you have any queries regarding the drawings, contact Insall immediately.

Insall cannot be held responsible for any errors arising from changes made to an uncontrolled file.

Drawings by Donald Insall Associates to be read in conjunction with full 'Next Chapter' drawing sets, including those by Structural Engineer, MEP Engineer, Exhibition Designer, Fire Consultant and Acoustic Consultant.

P1	27.06.2023	JXW	RXC	Planning Permission and LBC Application		
Rev.	Date	Dim.	Auth.	Description		
Purpose of Issue						
Planning Permission and LBC Application						
Project Information						
The John Rylands						
Research Institute and Library						
Deansgate, Manchester, UK						
Drawing Title						
West Elevation as Existing - General Arrangement						
Drawing Number						
Project ID	Originator	Functional Breakdown	Spatial Breakdown	Form	Discipline	Number
JRL	- DIA	- ZZ	- ZZ	- D30-	ACL	- 1503
Project Number		Scale at A1		Status	Revision	
MAN.JRL.03		As indicated		S3	P1	

Donald Insall Associates

Chartered Architects and Historic Building Consultants

Ducie House, 37 Ducie Street, Manchester M1 2JW
(+44) 0161 359 4326
Manchester@insall-architects.co.uk

© 2023 DONALD INSALL ASSOCIATES LTD



North Elevation as Existing
SCALE : 100

Information Note

Any drawing format is to be read in conjunction with and at the scale of accompanying documents.

Where colours other than black or grey are used the drawing must be plotted in colour.

All dimensions are to be checked on site by the Contractor, scaling is for Local Authority purposes only.

Unless otherwise indicated, all dimensions are in millimeters.

All information on this drawing is to be read in conjunction with the relevant Donald Insall Associates (Insall) specification and trade contractors' drawings and information by specialists.

In the event of any discrepancy, please contact Insall immediately.


This drawing may contain survey information by others and is to be used solely for the purposes for which it was issued.

These are uncontrolled documents issued for information purposes only. If you have any queries regarding the drawings, contact Insall immediately.

Insall cannot be held responsible for any errors arising from changes made to an uncontrolled file.

Drawings by Donald Insall Associates to be read in conjunction with full 'Next Chapter' drawing sets, including those by Structural Engineer, MEP Engineer, Exhibition Designer, Fire Consultant and Acoustic Consultant.

P1	27.06.2023	JXW	RXC	Planning Permission and LBC Application		
Rev.	Date	Dim.	Auth.	Description		
Purpose of Issue						
Planning Permission and LBC Application						
Project Information						
The John Rylands						
Research Institute and Library						
Deansgate, Manchester, UK						
Drawing Title						
North Elevation as Existing - General Arrangement						
Drawing Number						
Project ID	Originator	Functional Breakdown	Spatial Breakdown	Form	Discipline	Number
JRL	- DIA	- ZZ	- ZZ	- D30-	ALC	- 1050
Project Number		Scale at A1		Status	Revision	
MAN.JRL.03		As indicated		S3	P1	
Donald Insall Associates						
Chartered Architects and Historic Building Consultants						
Ducie House, 37 Ducie Street, Manchester M1 2JW						
(+44) 0161 359 4326						
Manchester@insall-architects.co.uk						
© 2023 DONALD INSALL ASSOCIATES LTD						

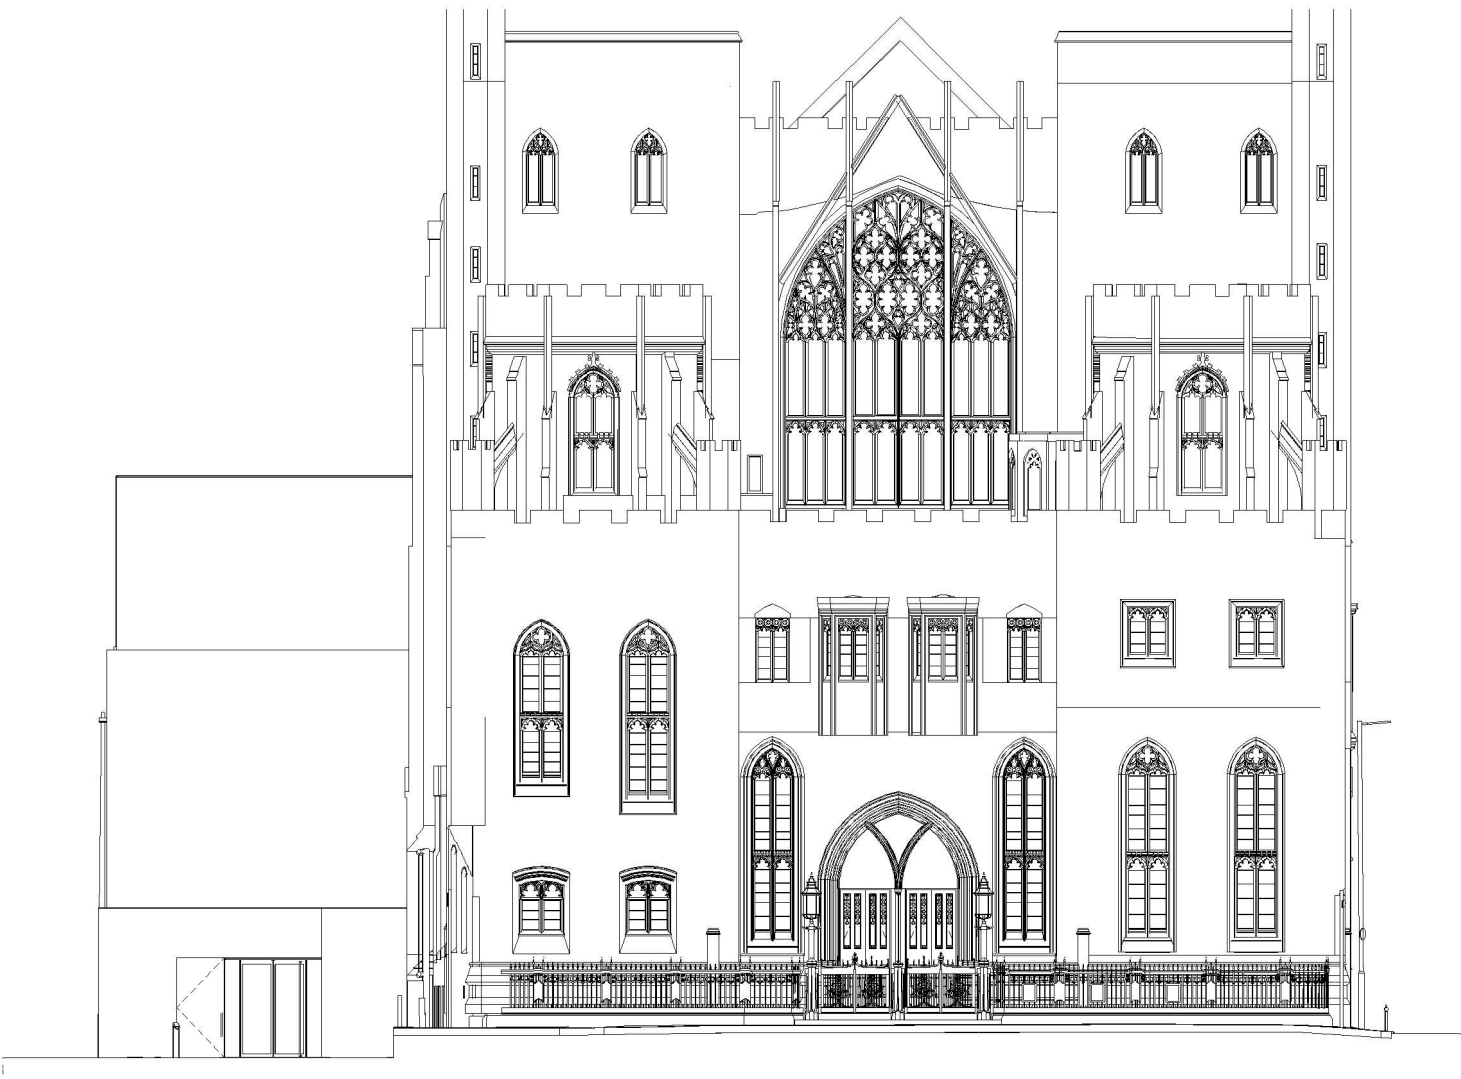

East Elevation as Existing
SCALE : 100

Information Note

Any drawing format is to be read in conjunction with and at the scale of accompanying documents.

Where colours other than black or grey are used the drawing must be plotted in colour.

All dimensions are to be checked on site by the Contractor, scaling is for Local Authority purposes only.

Unless otherwise indicated, all dimensions are in millimeters.

All information on this drawing is to be read in conjunction with the relevant Donald Insall Associates (Insall) specification and trade contractors' drawings and information by specialists.

In the event of any discrepancy, please contact Insall immediately.


This drawing may contain survey information by others and is to be used solely for the purposes for which it was issued.

These are uncontrolled documents issued for information purposes only. If you have any queries regarding the drawings, contact Insall immediately.

Insall cannot be held responsible for any errors arising from changes made to an uncontrolled file.

Drawings by Donald Insall Associates to be read in conjunction with full 'Next Chapter' drawing sets, including those by Structural Engineer, MEP Engineer, Exhibition Designer, Fire Consultant and Acoustic Consultant.

P1	27.06.2023	JXW	RXC	Planning Permission and LBC Application				
Rev.	Date	Dim.	Auth.	Description				
Purpose of Issue								
Planning Permission and LBC Application								
Project Information								
The John Rylands								
Research Institute and Library								
Deansgate, Manchester, UK								
Drawing Title								
East Elevation as Existing - General Arrangement								
Drawing Number								
Project ID	Originator	Functional Breakdown	Spatial Breakdown	Form	Discipline	Number		
JRL	- DIA	- ZZ	- ZZ	- D30-	ALC	- 1051		
Project Number		Scale at A1		Status	Revision			
MAN.JRL.03		As indicated		S3	P1			
Donald Insall Associates								
Chartered Architects and Historic Building Consultants								
Ducie House, 37 Ducie Street, Manchester M1 2JW								
(+44) 0161 359 4326								
Manchester@insall-architects.co.uk								
© 2023 DONALD INSALL ASSOCIATES LTD								

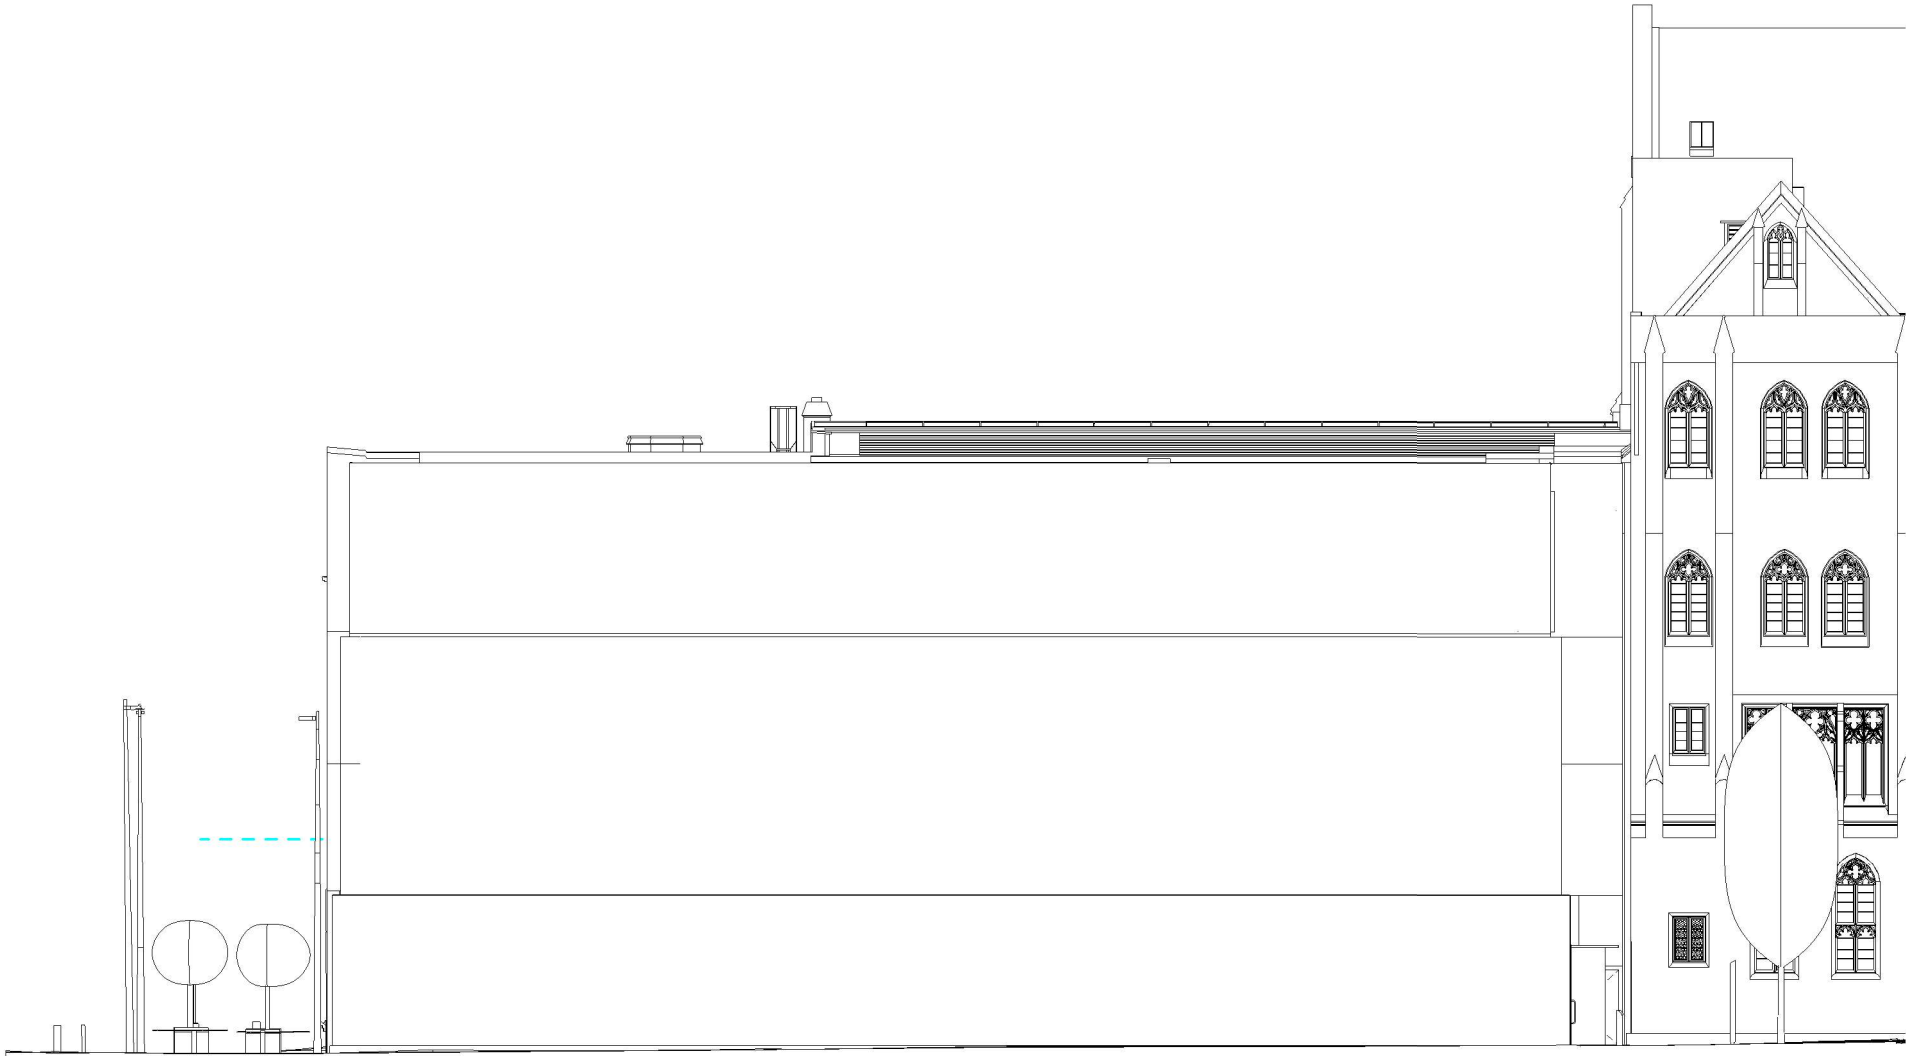

South Elevation as Existing
SCALE : 100

Information Note

Any drawing format is to be read in conjunction with and at the scale of accompanying documents.

Where colours other than black or grey are used the drawing must be plotted in colour.

All dimensions are to be checked on site by the Contractor, scaling is for Local Authority purposes only.

Unless otherwise indicated, all dimensions are in millimeters.

All information on this drawing is to be read in conjunction with the relevant Donald Insall Associates (Insall) specification and trade contractors' drawings and information by specialists.

In the event of any discrepancy, please contact Insall immediately.


This drawing may contain survey information by others and is to be used solely for the purposes for which it was issued.

These are uncontrolled documents issued for information purposes only. If you have any queries regarding the drawings, contact Insall immediately.

Insall cannot be held responsible for any errors arising from changes made to an uncontrolled file.

Drawings by Donald Insall Associates to be read in conjunction with full 'Next Chapter' drawing sets, including those by Structural Engineer, MEP Engineer, Exhibition Designer, Fire Consultant and Acoustic Consultant.

P1	27.06.2023	JXW	RXC	Planning Permission and LBC Application		
Rev.	Date	Dim.	Auth.	Description		
Purpose of Issue						
Planning Permission and LBC Application						
Project Information						
The John Rylands						
Research Institute and Library						
Deansgate, Manchester, UK						
Drawing Title						
South Elevation as Existing - General Arrangement						
Drawing Number						
Project ID	Originator	Functional Breakdown	Spatial Breakdown	Form	Discipline	Number
JRL	- DIA	- ZZ	- ZZ	- D30-	ALC	- 1052
Project Number		Scale at A1		Status	Revision	
MAN.JRL.03		As indicated		S3	P1	
Donald Insall Associates						
Chartered Architects and Historic Building Consultants						
Ducie House, 37 Ducie Street, Manchester M1 2JW						
(+44) 0161 359 4326						
Manchester@insall-architects.co.uk						
© 2023 DONALD INSALL ASSOCIATES LTD						

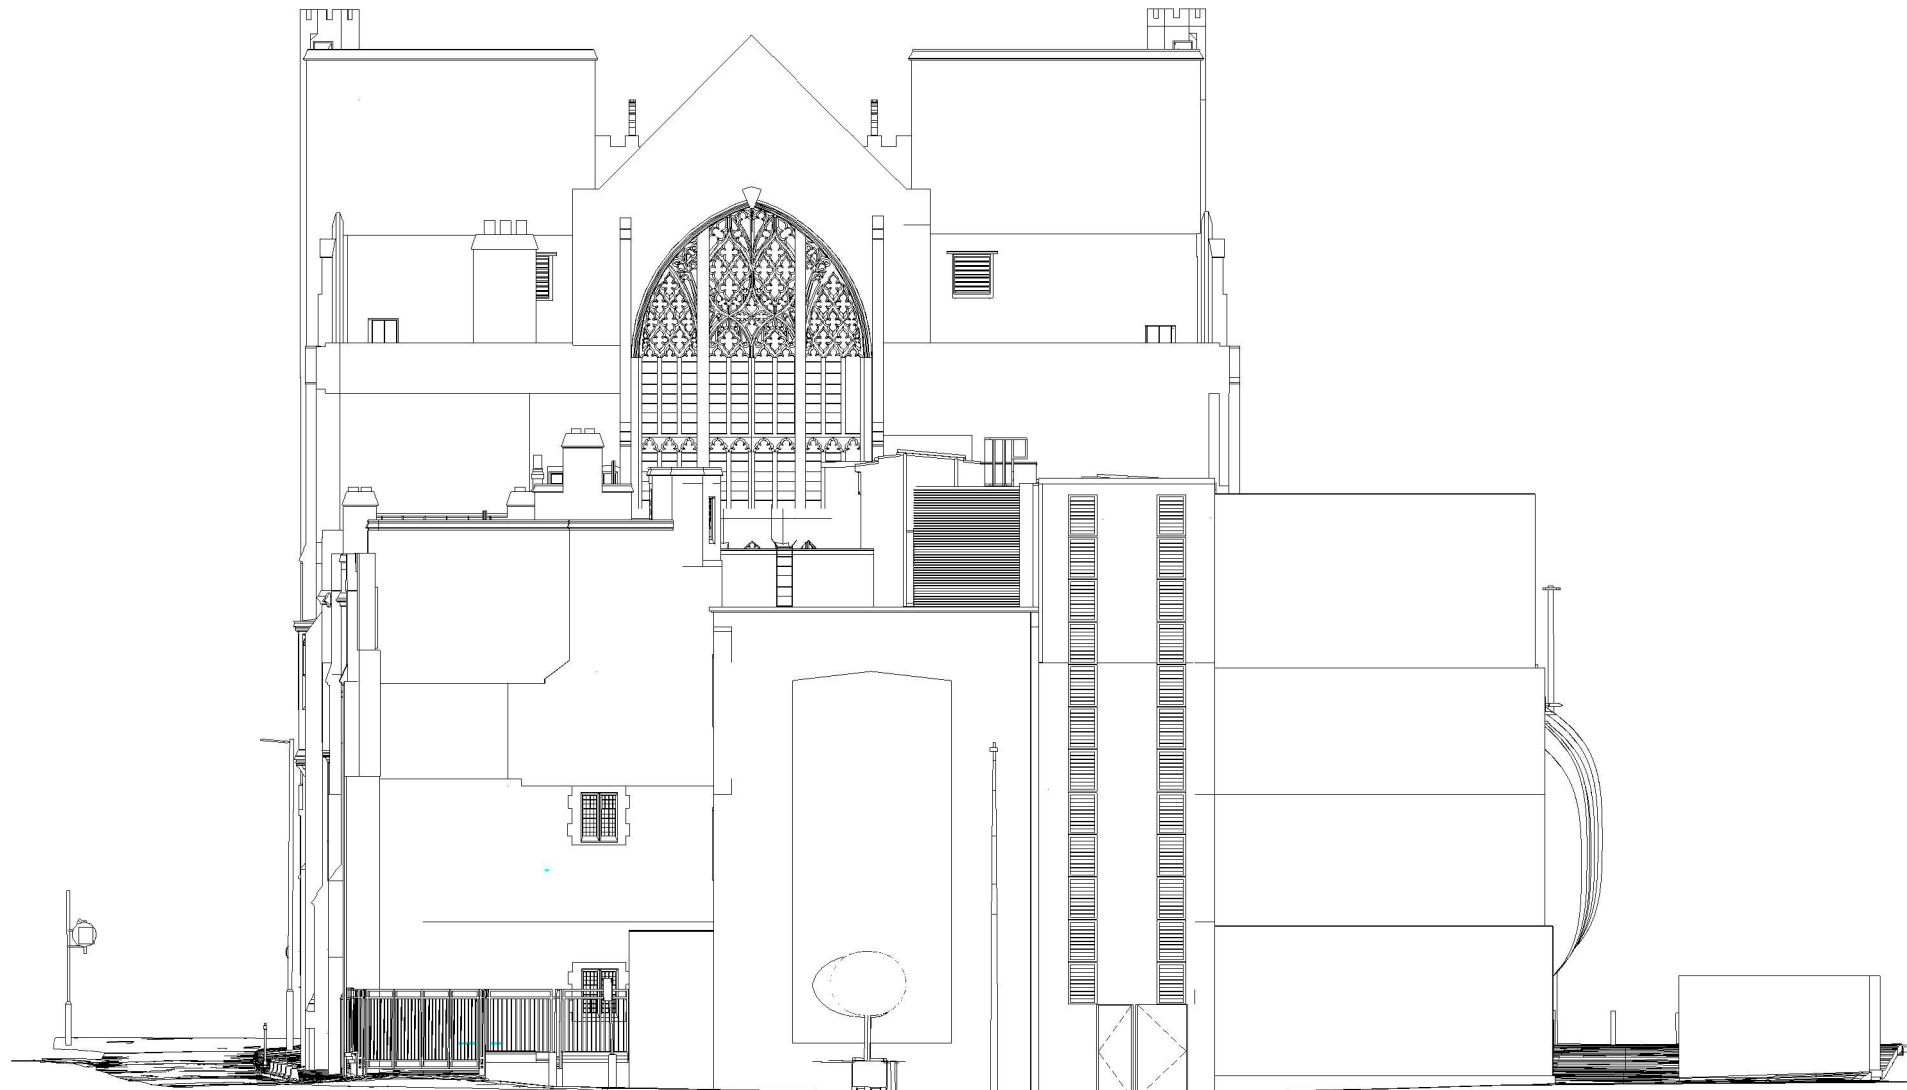

West Elevation as Existing
SCALE : 100

Information Note

Any drawing format is to be read in conjunction with and at the scale of accompanying documents.

Where colours other than black or grey are used the drawing must be plotted in colour.

All dimensions are to be checked on site by the Contractor, scaling is for Local Authority purposes only.

Unless otherwise indicated, all dimensions are in millimeters.

All information on this drawing is to be read in conjunction with the relevant Donald Insall Associates (Insall) specification and trade contractors' drawings and information by specialists.

In the event of any discrepancy, please contact Insall immediately.

This drawing may contain survey information by others and is to be used solely for the purposes for which it was issued.

These are uncontrolled documents issued for information purposes only. If you have any queries regarding the drawings, contact Insall immediately.

Insall cannot be held responsible for any errors arising from changes made to an uncontrolled file.

Drawings by Donald Insall Associates to be read in conjunction with full 'Next Chapter' drawing sets, including those by Structural Engineer, MEP Engineer, Exhibition Designer, Fire Consultant and Acoustic Consultant.

P1	27.06.2023	JXW	RXC	Planning Permission and LBC Application				
Rev.	Date	Dim.	Auth.	Description				
Purpose of Issue								
Planning Permission and LBC Application								
Project Information								
The John Rylands								
Research Institute and Library								
Deansgate, Manchester, UK								
Drawing Title								
West Elevation as Existing - General Arrangement								
Drawing Number								
Project ID	Originator	Functional Breakdown	Spatial Breakdown	Form	Discipline	Number		
JRL	- DIA	- ZZ	- ZZ	-D30-	ALC	- 1053		
Project Number		Scale at A1		Status	Revision			
MAN.JRL.03		As indicated		S3	P1			
Donald Insall Associates								
Chartered Architects and Historic Building Consultants								
Ducie House, 37 Ducie Street, Manchester M1 2JW								
(+44) 0161 359 4326								
Manchester@insall-architects.co.uk								
© 2023 DONALD INSALL ASSOCIATES LTD								