




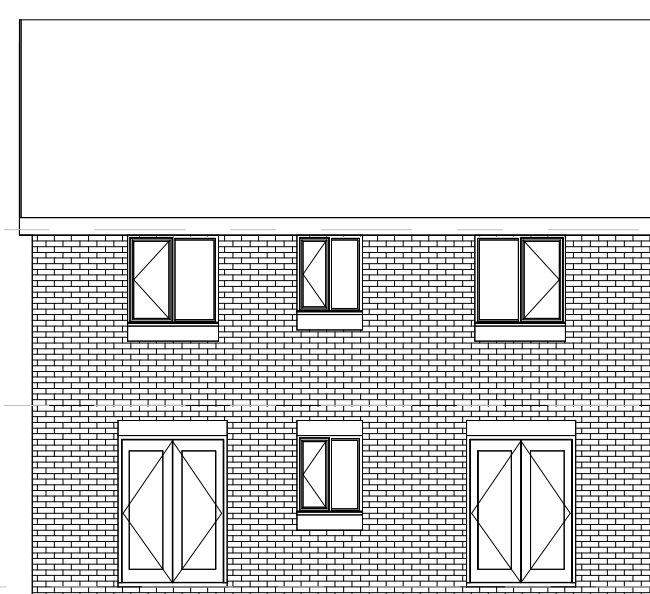


Existing Rear Elevation
1 : 100

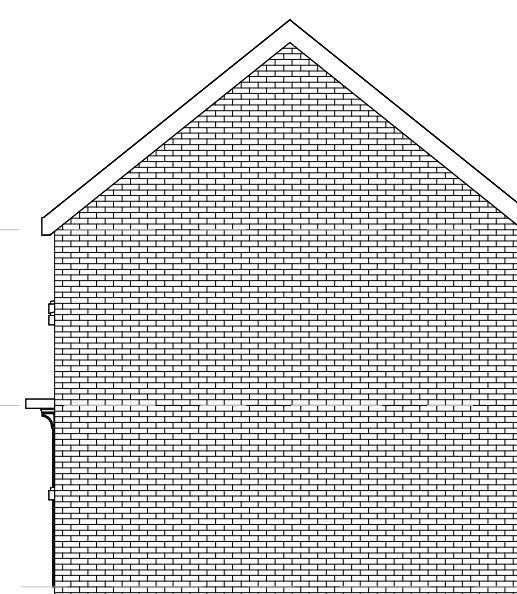


Existing Right-Side Elevation
1 : 100

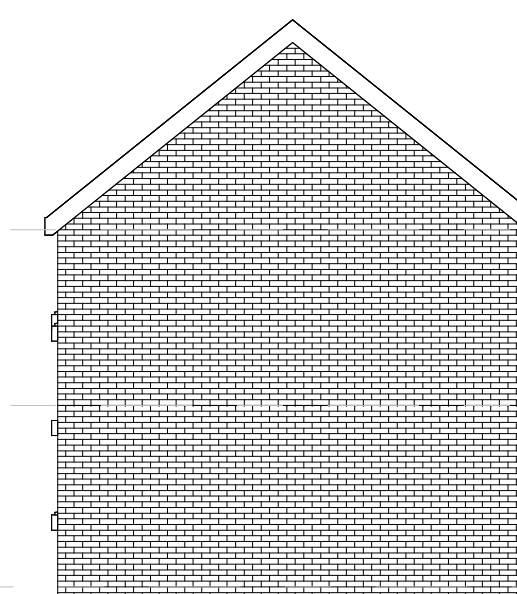

Existing Left-Side Elevation
1 : 100

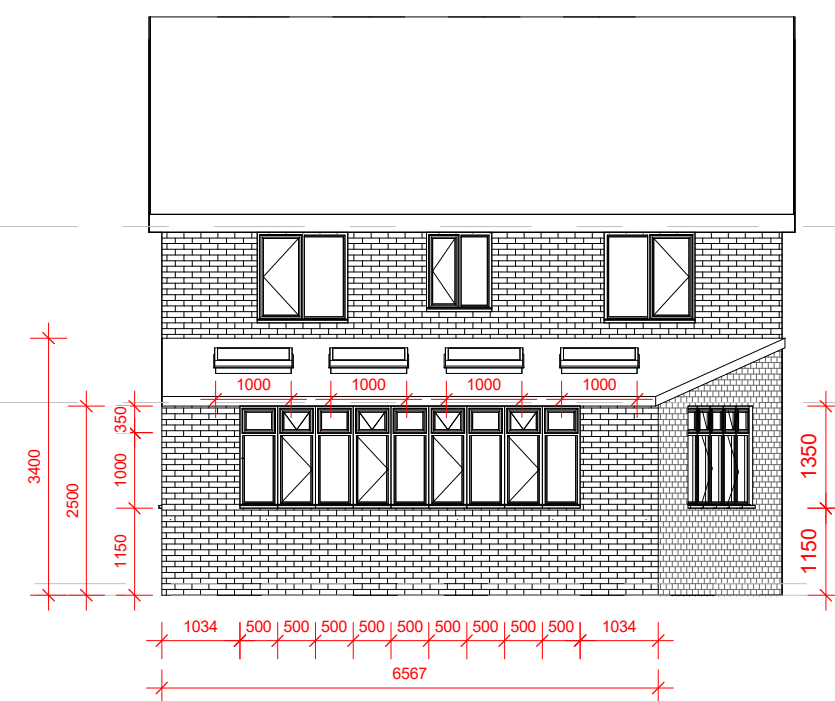


Proposed Rear Elevation

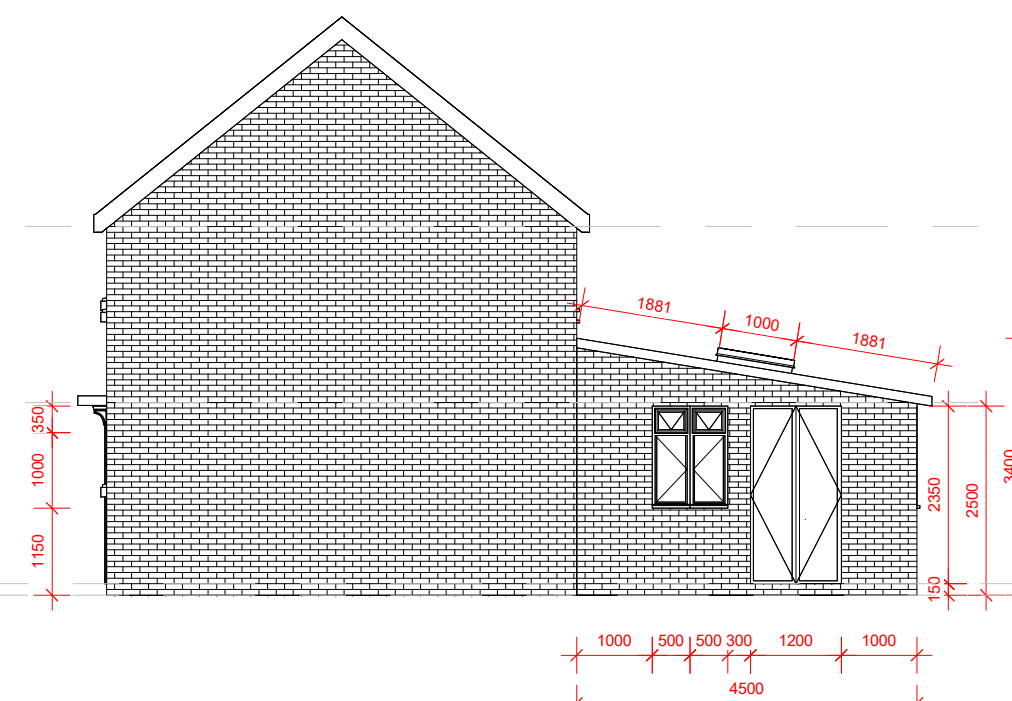


Proposed Right-Side Elevation
1 : 100




Proposed Left-Side Elevation
1 : 100

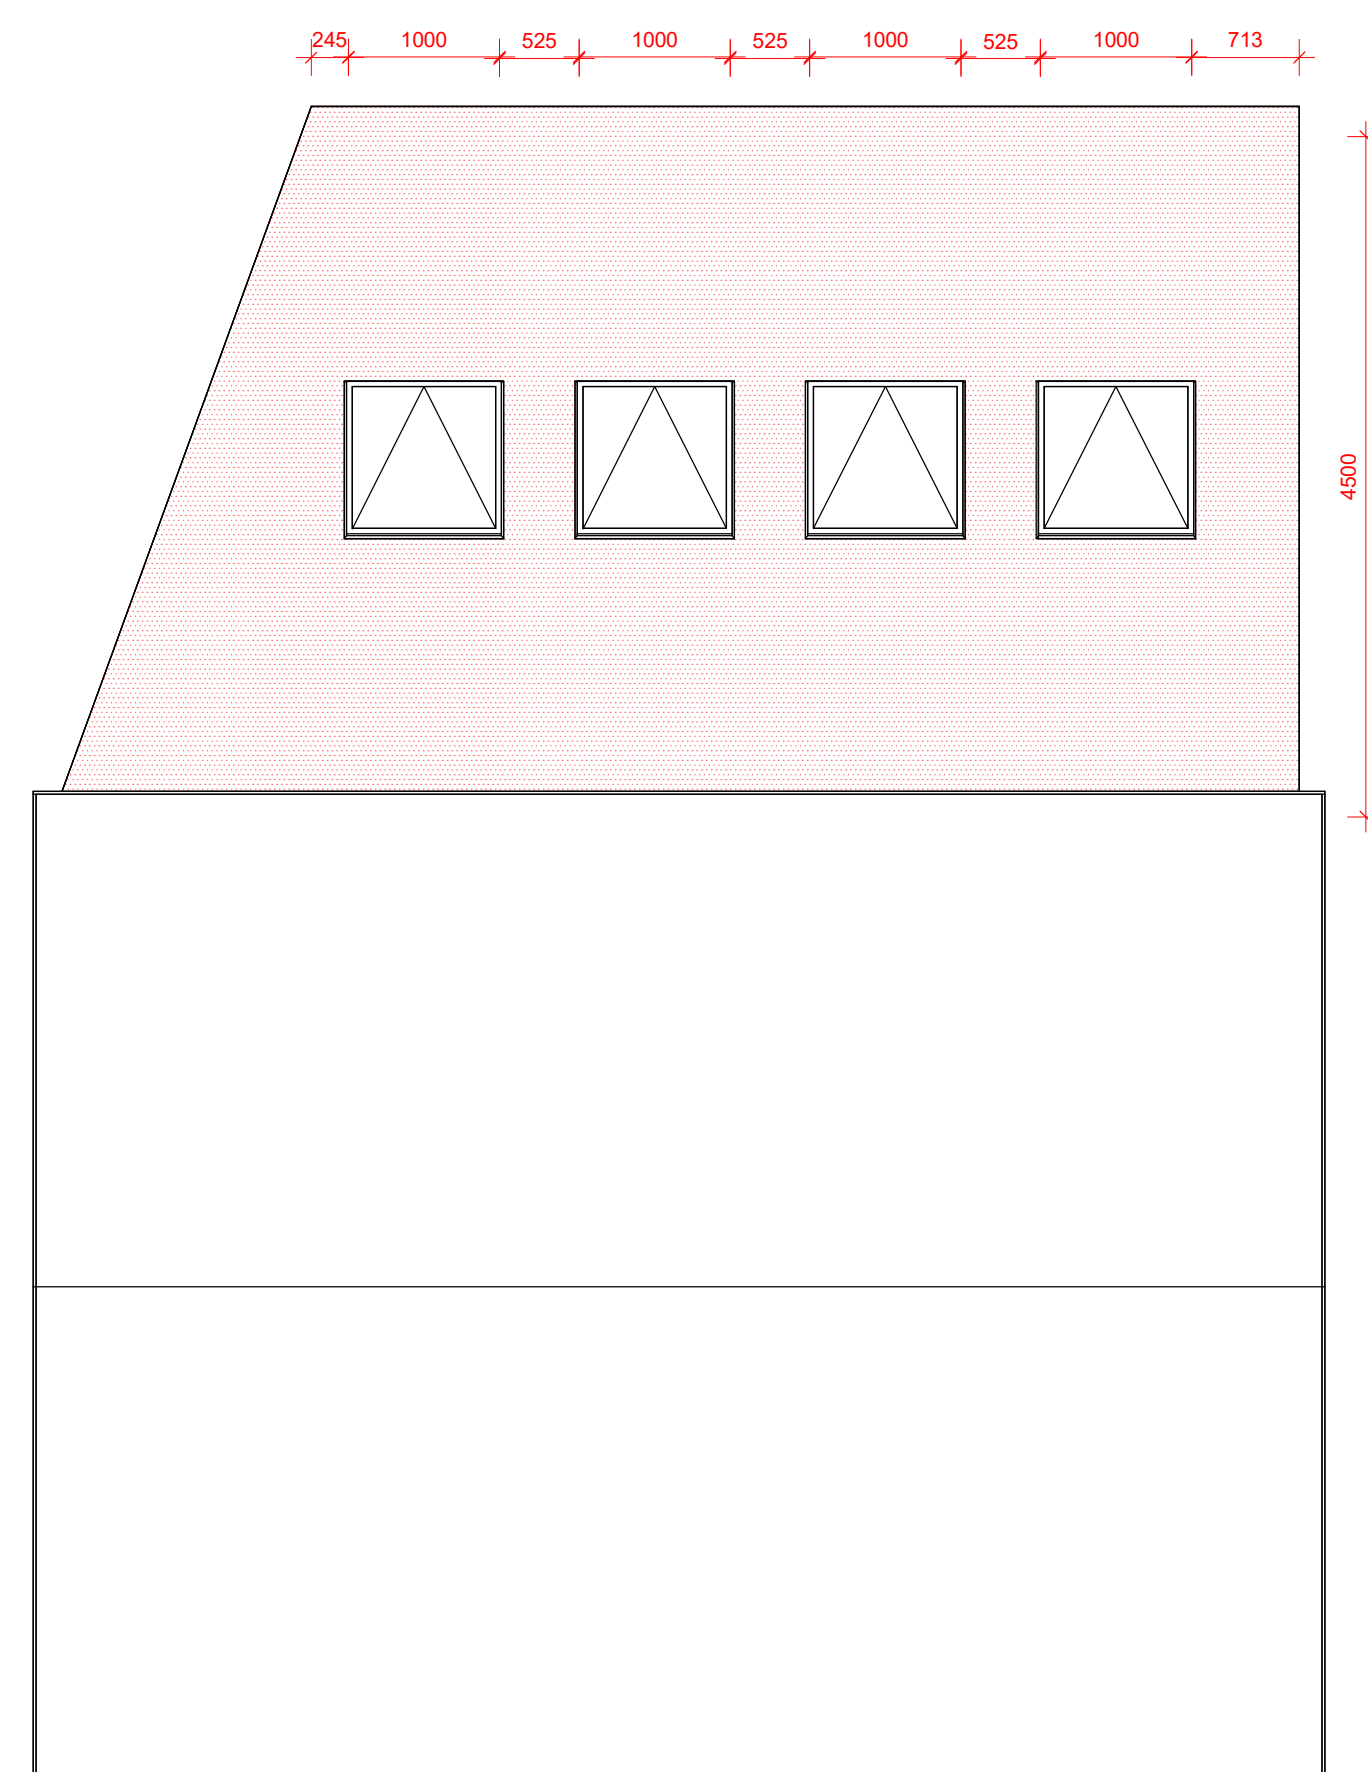


Proposed Roof Plan

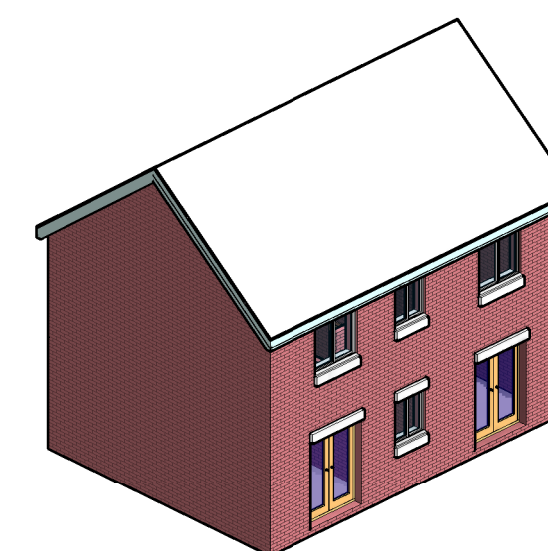


Existing Rear-Right 3D View

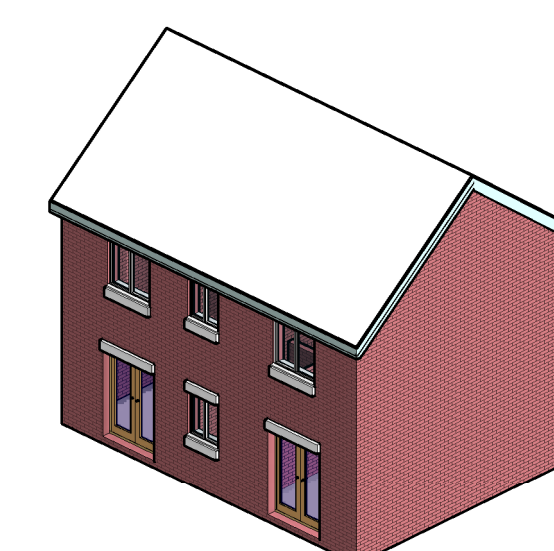

Existing Rear-Left 3D View

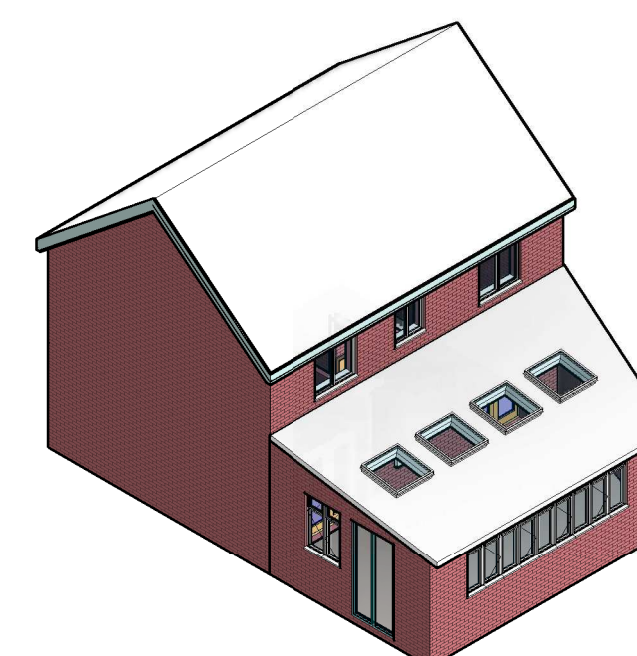


Proposed Rear-Right 3D View

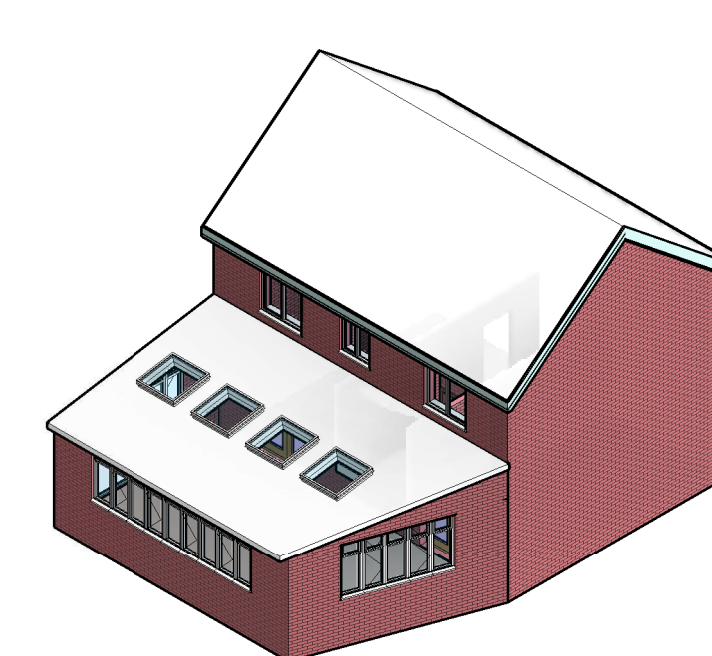



Proposed Rear-Left 3D View



Location Plan

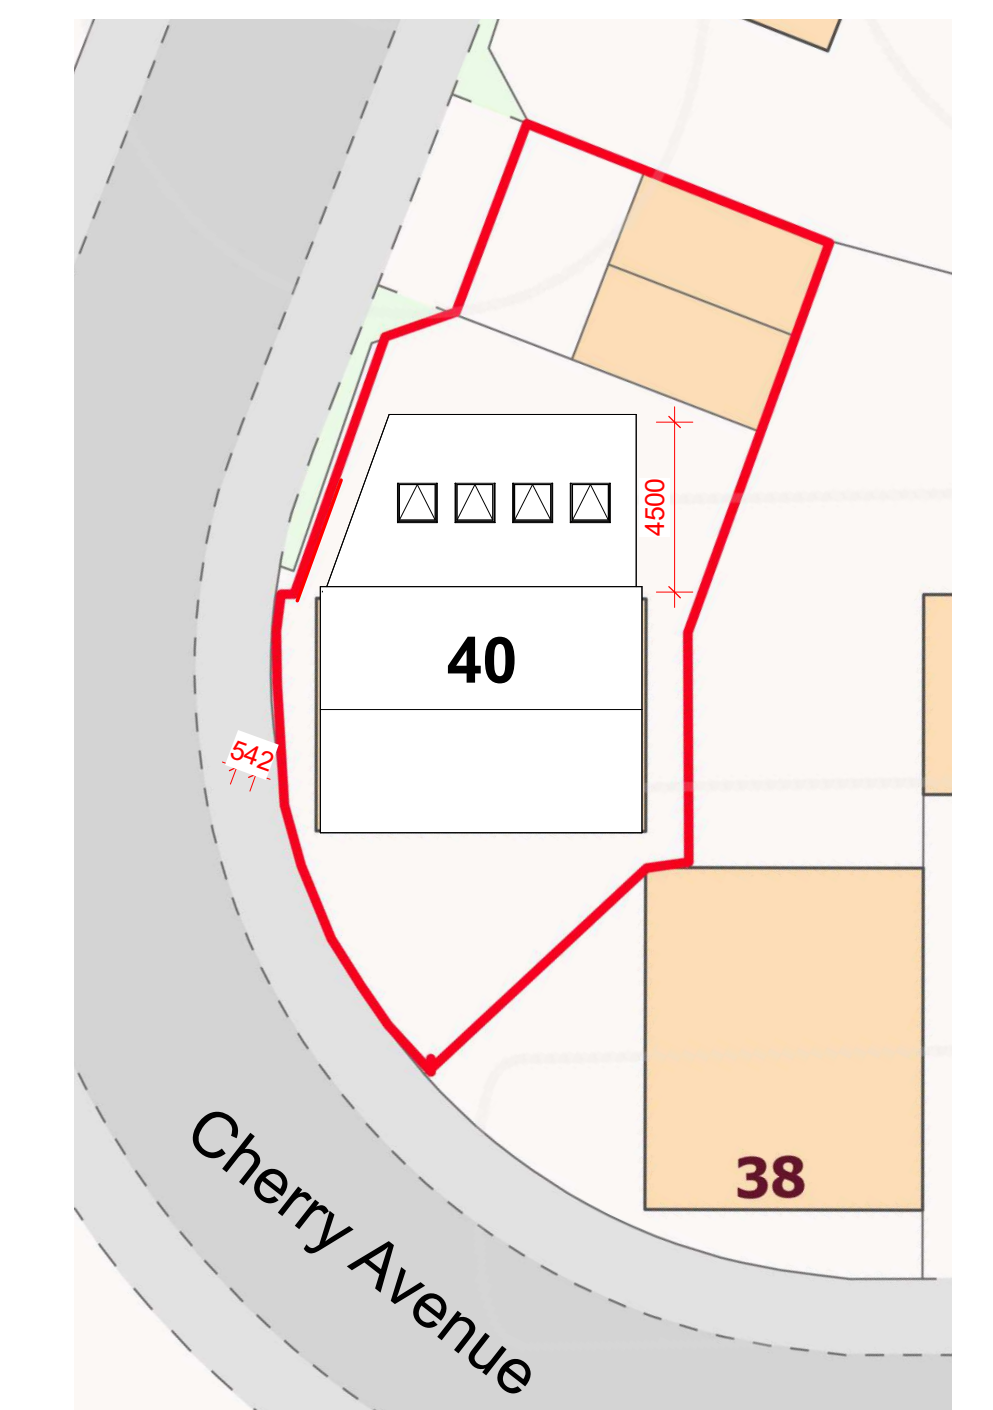

Proposed Site Plan
1 : 200

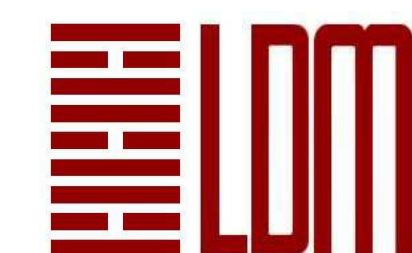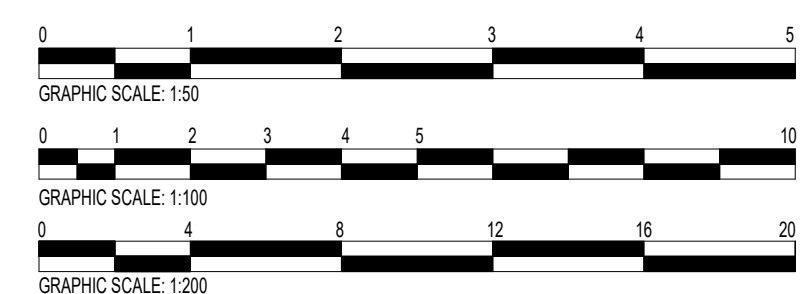

LDM Design

PROJECT
40 Cherry Avenue Manchester M11 2LW

SHEET Planning Drawings

CLIENT **Mr Han Lin**

Scale (@ A1)		As indicated	
Drawn by	BA	DRAWING NUMBER A001-A	REV C
Checked by	JG		