

1:100@

NOTES
All dimensions and levels to be checked on site

Any discrepancies are to be reported to the Daniel Connor Architecture Ltd before any work commences

This drawing shall not be scaled to ascertain any dimensions, work to figured dimensions only


This drawing shall not be reproduced without express written permission from Daniel Connor Architecture Ltd

DISCLAIMER
When this drawing is issued in CAD, it is an uncontrolled version issued for information only, to enable the recipient to prepare their own documents/drawings for which they are solely responsible.

SOFTWARE INTEROPERABILITY
Daniel Connor Architecture Ltd prepared this drawing using Autodesk REVIT Architecture.

Daniel Connor Architecture Ltd does not accept liability for any loss or degradation of any information held in the drawing resulting from the translation from the original file format to any other file format or from the recipients reading of it in any other programme.


KEY PLAN

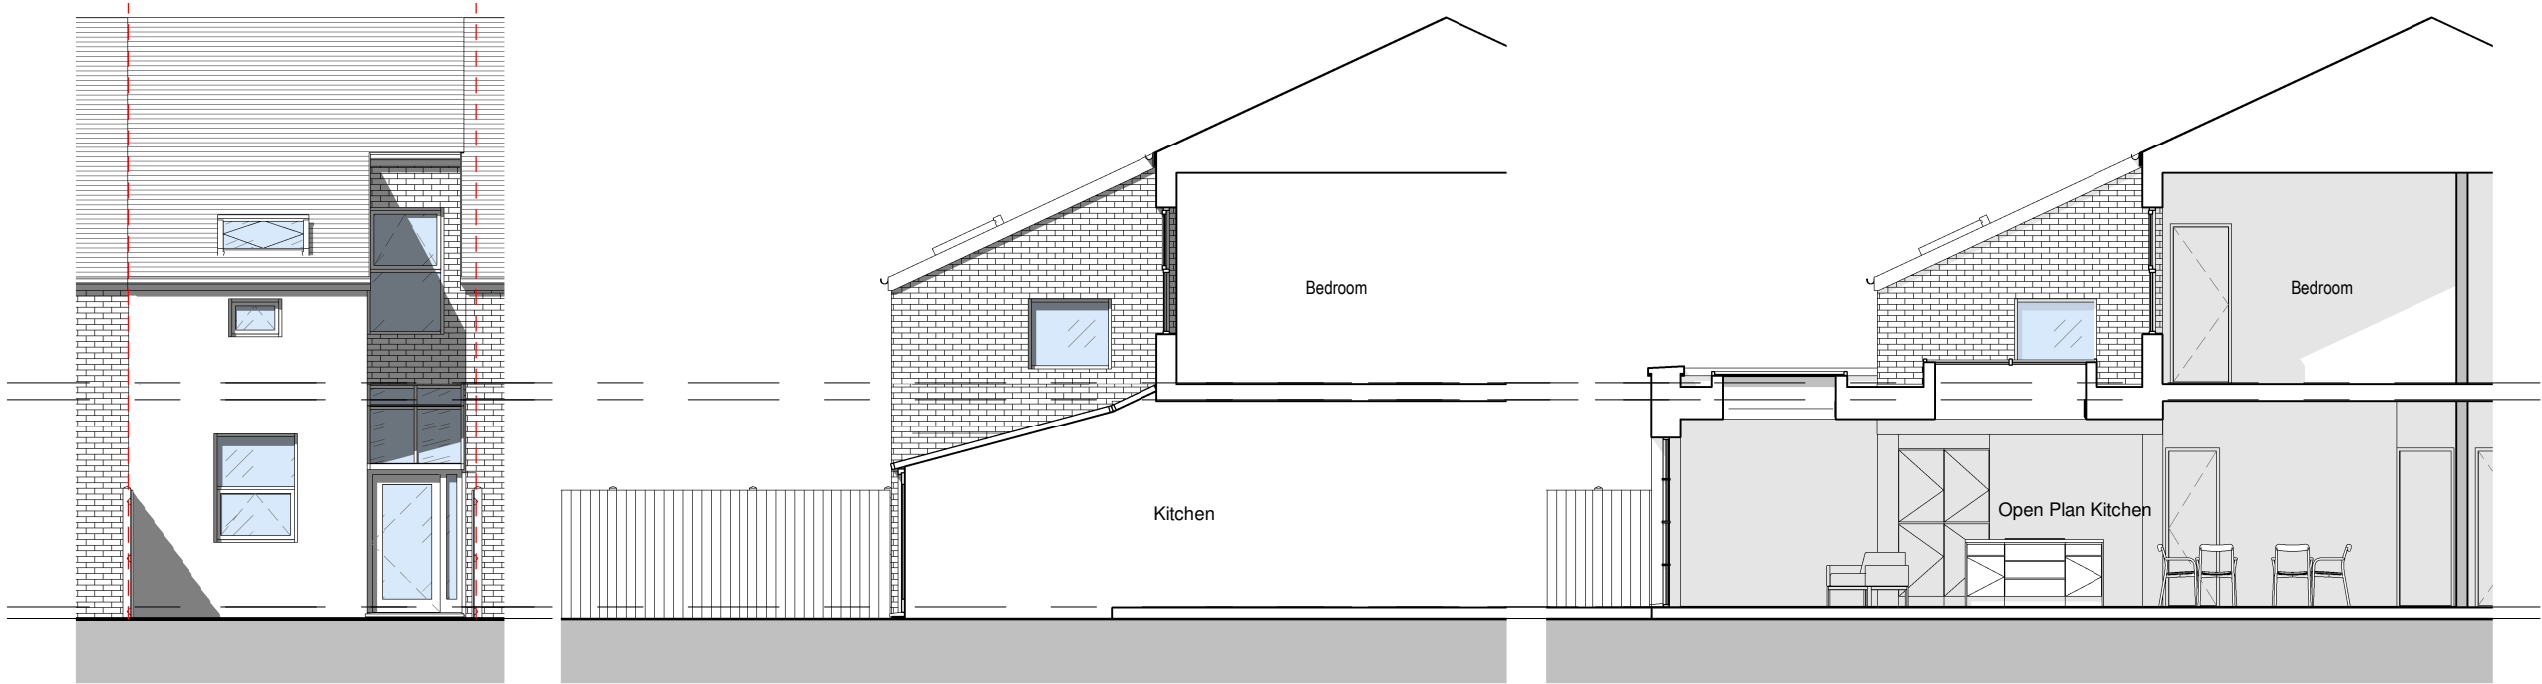

Existing Rear Elevation

Existing RHS Elevation

Proposed RHS Section/Elevation

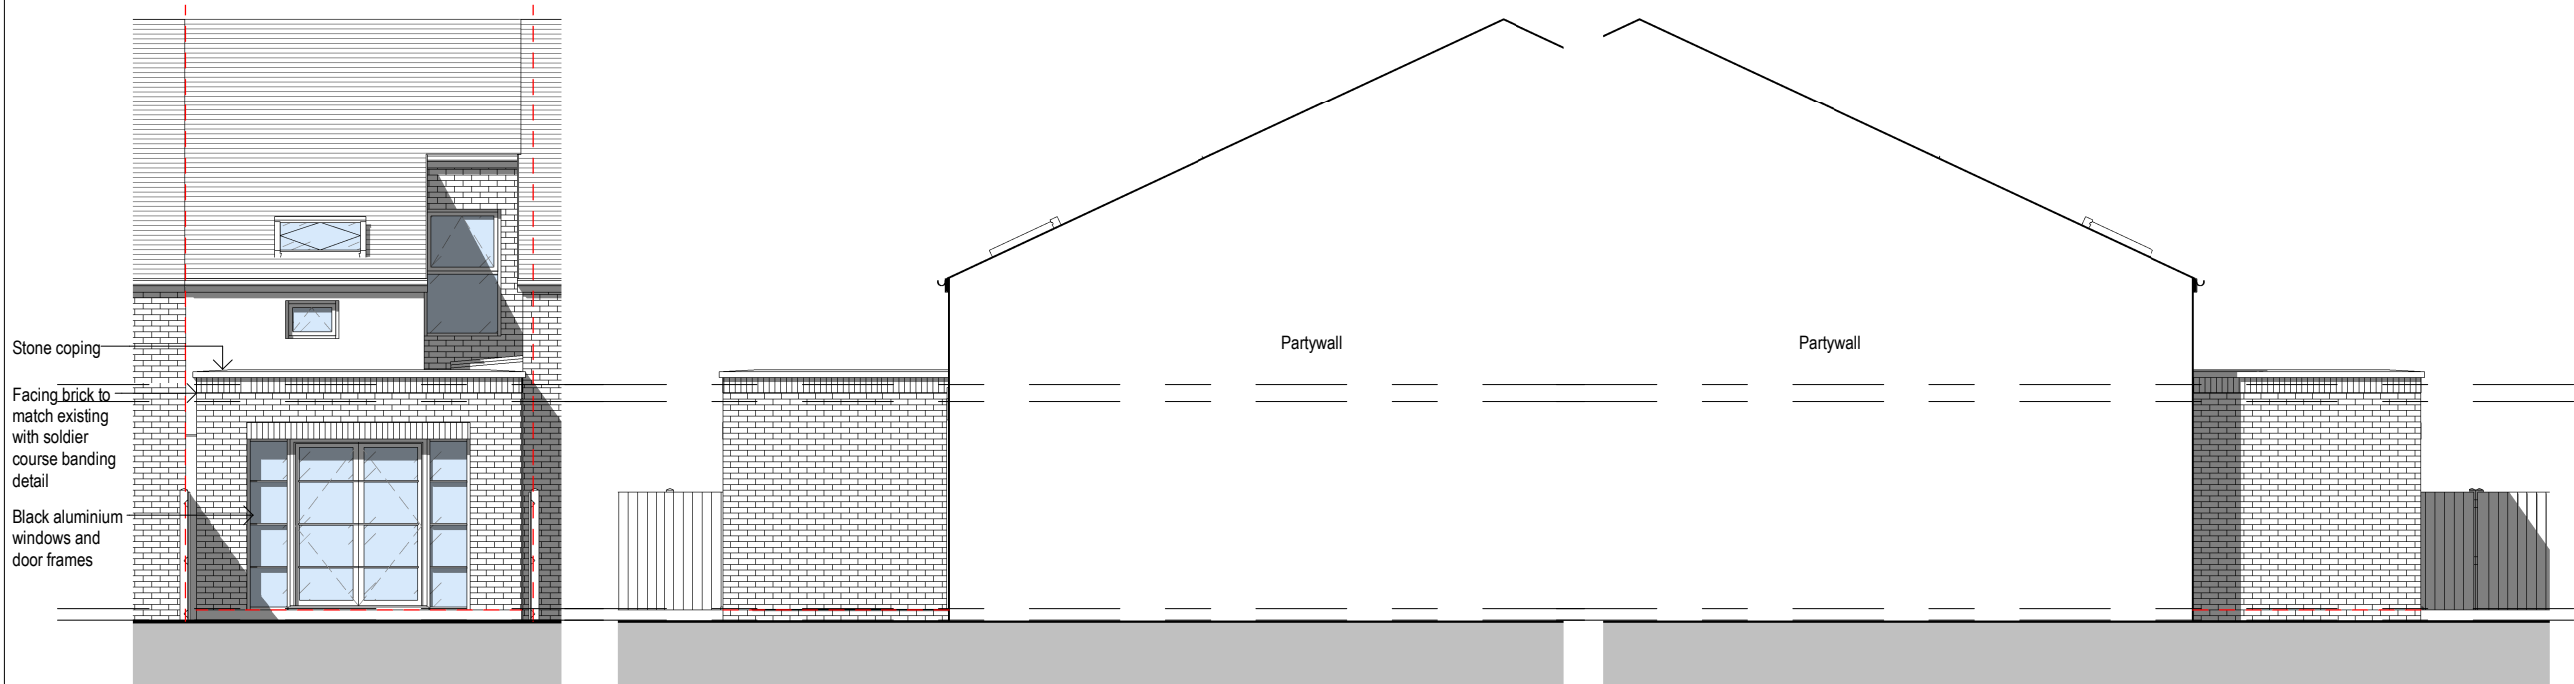

Proposed Rear Elevation

Proposed RHS Elevation

Proposed LHS Elevation

P 1 18.07.2023 DC Planning Issue

REV NO.	REV DATE	REV BY	DESCRIPTION
---------	----------	--------	-------------

PROJECT
REAR SINGLE STOREY EXTENSION

LOCATION
36 Buckhurst Road,
Levenshulme, M19 2DS

CLIENT
M Heath

DANIEL CONNOR

ARCHITECTURAL DESIGN

DRAWING TITLE
EXISTING AND PROPOSED ELEVATIONS

DRAWING PURPOSE
PLANNING

SCALE	1 : 100	@ A3	REV DATE	18.07.2023
JOB NUMBER	22-10	DRAWING NUMBER	E-01	REVISION
				P 1