
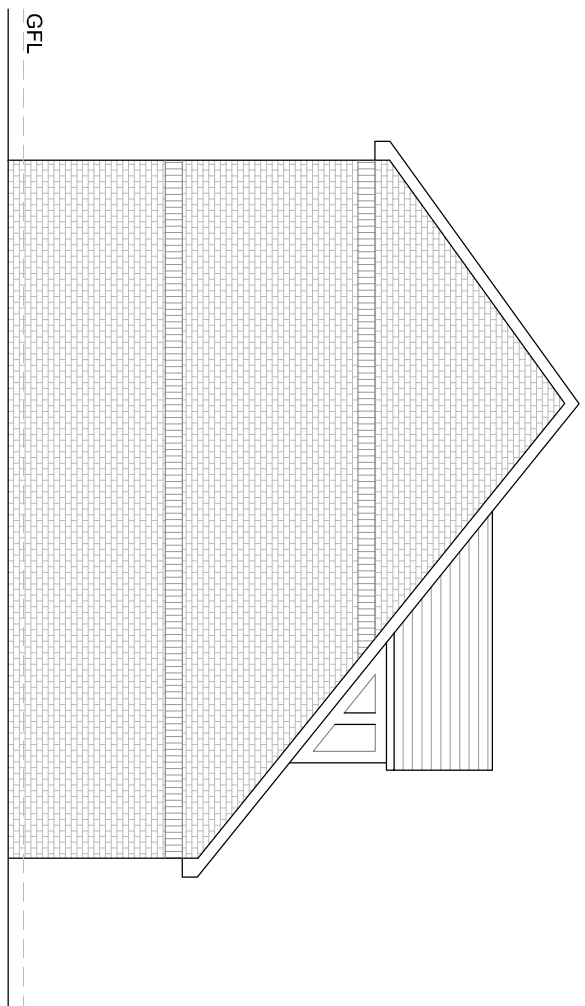
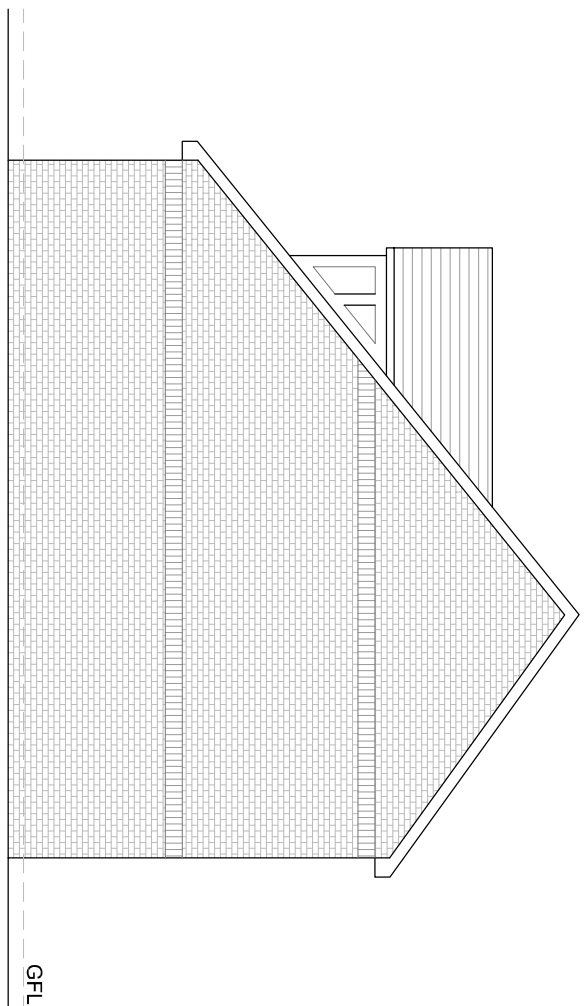
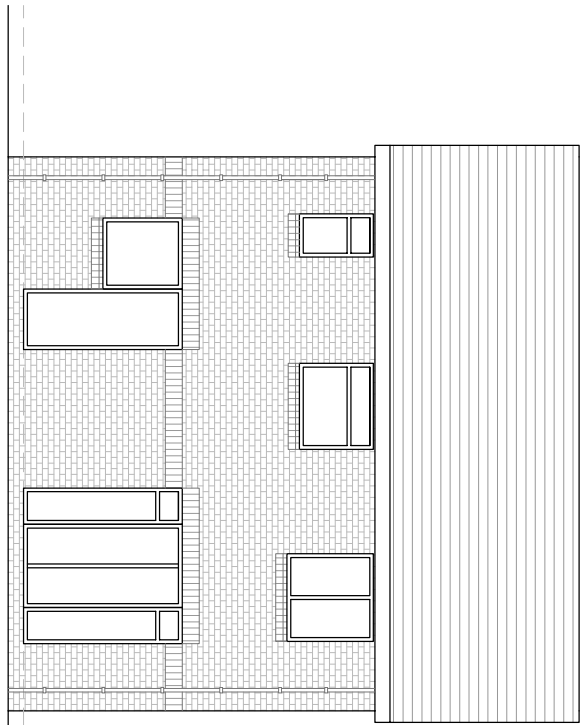
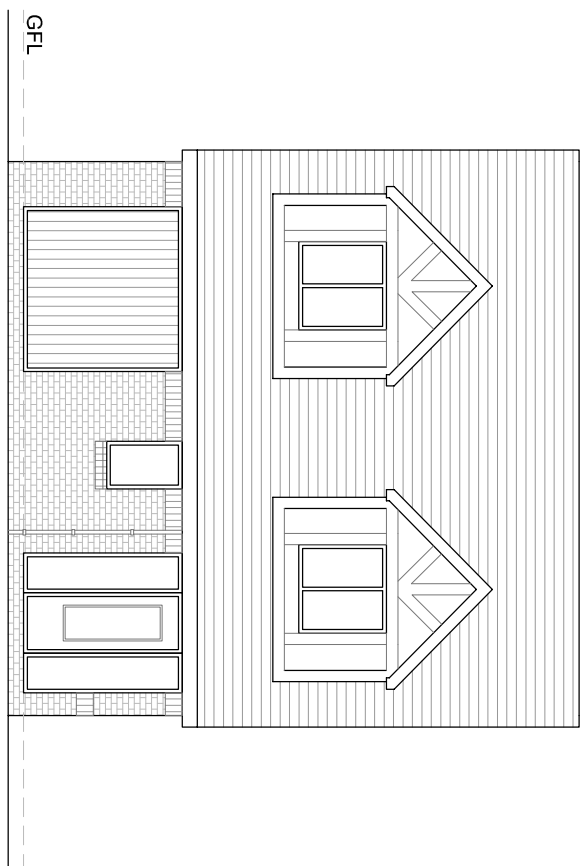
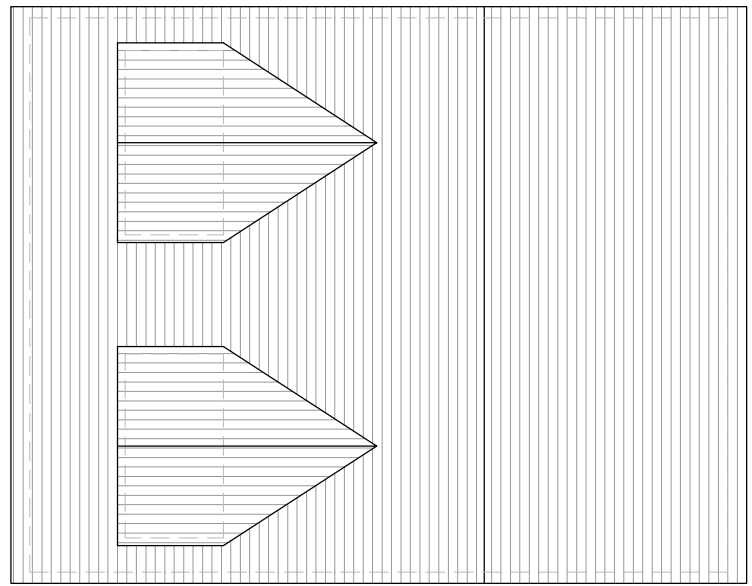
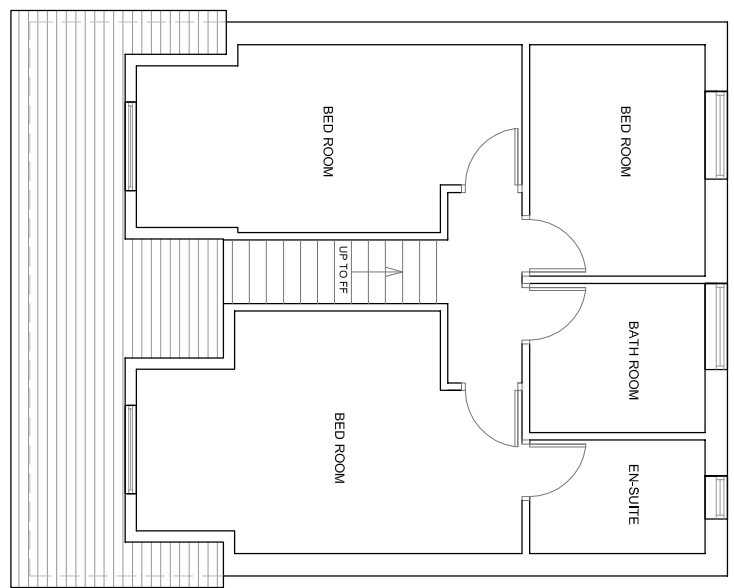


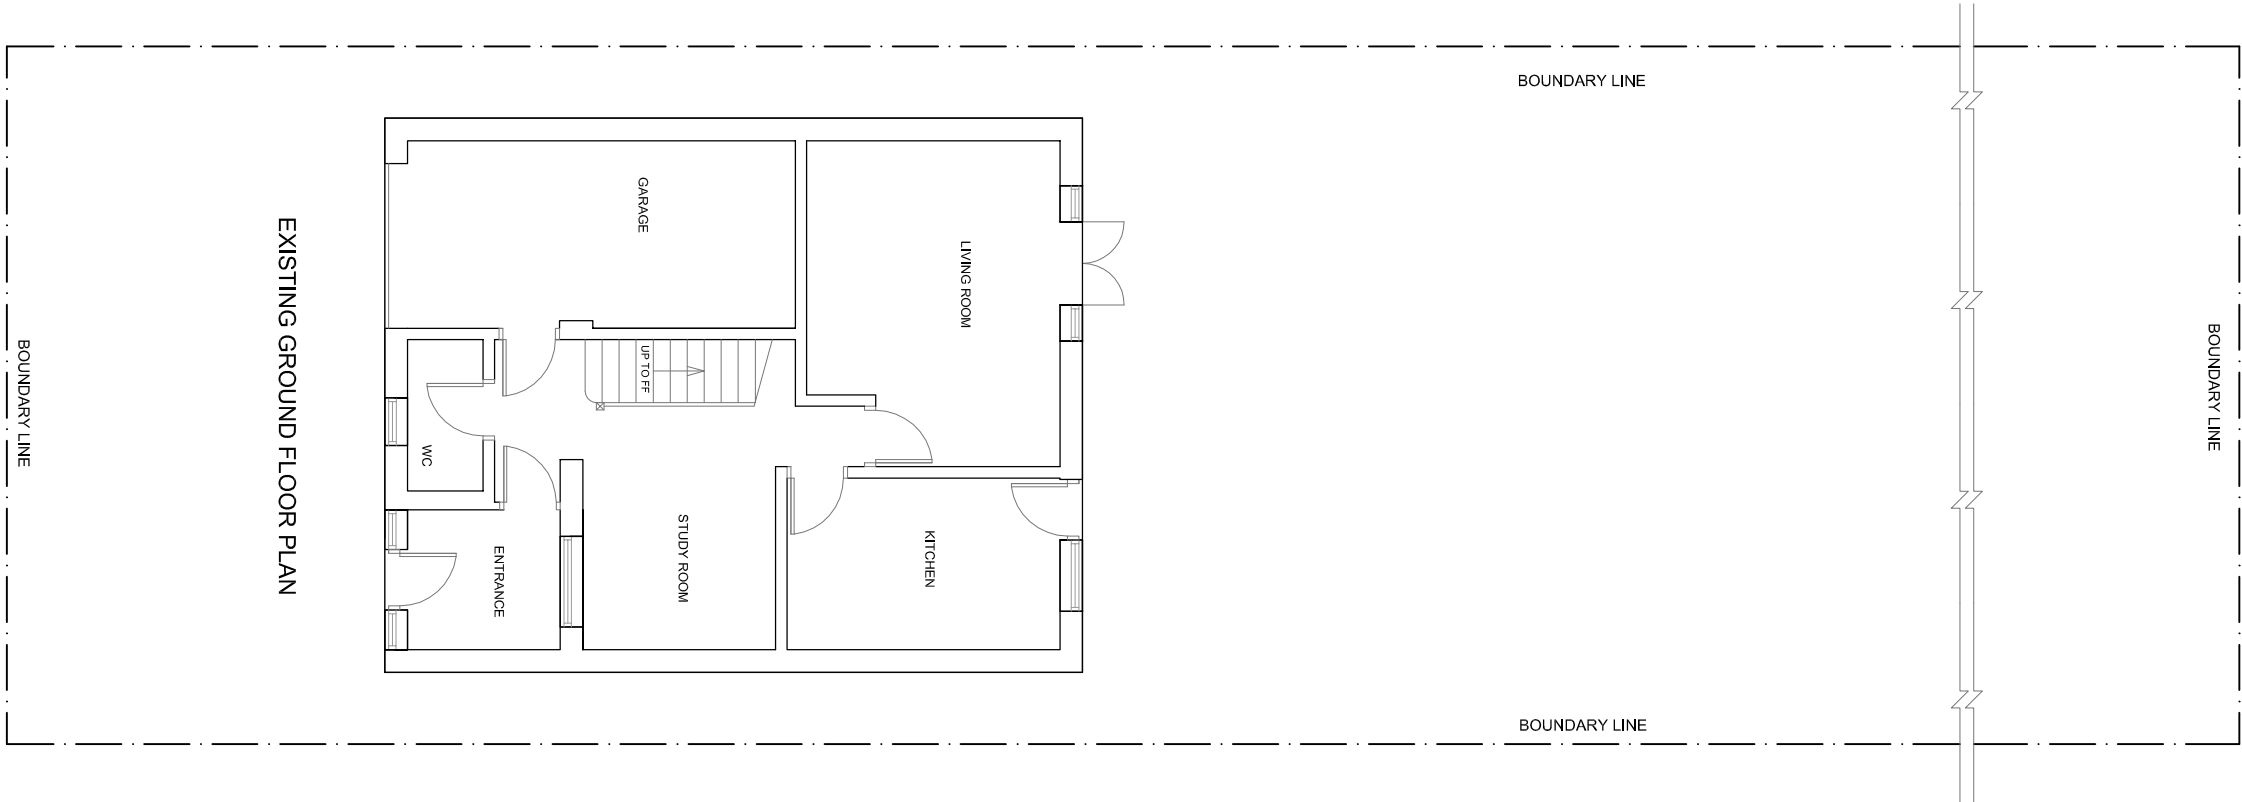

EXISTING FRONT ELEVATION

EXISTING REAR ELEVATION

EXISTING SIDE ELEVATION (SOUTH VIEW)

EXISTING SIDE ELEVATION (NORTH VIEW)

Date	Rev.	Initials	Project 26 GATEFACRE WALK, MANCHESTER, M23 9BA. Title EXISTING FLOORS PLANS & ELEVATIONS	Client
				MR L. DANON
• THIS DRAWING IS SUBJECT TO COPYRIGHT AND IS NOT TO BE REPRODUCED IN PART OR WHOLE WITHOUT APPROVAL. • ALL DIMENSIONS TO BE CHECKED ON SITE BY CONTRACTOR AND DISCREPANCIES CLARIFIED WITH THE CLIENT PRIOR TO COMMENCEMENT. • THESE DRAWINGS ARE PREPARED FOR PLANNING PURPOSES ONLY.			Date	JUNE 2023
			Scale	1:100 @ A1 SHEET
			Drawing No.	HS2305 - 01
			REV.	