
 


Proposed Site Plan

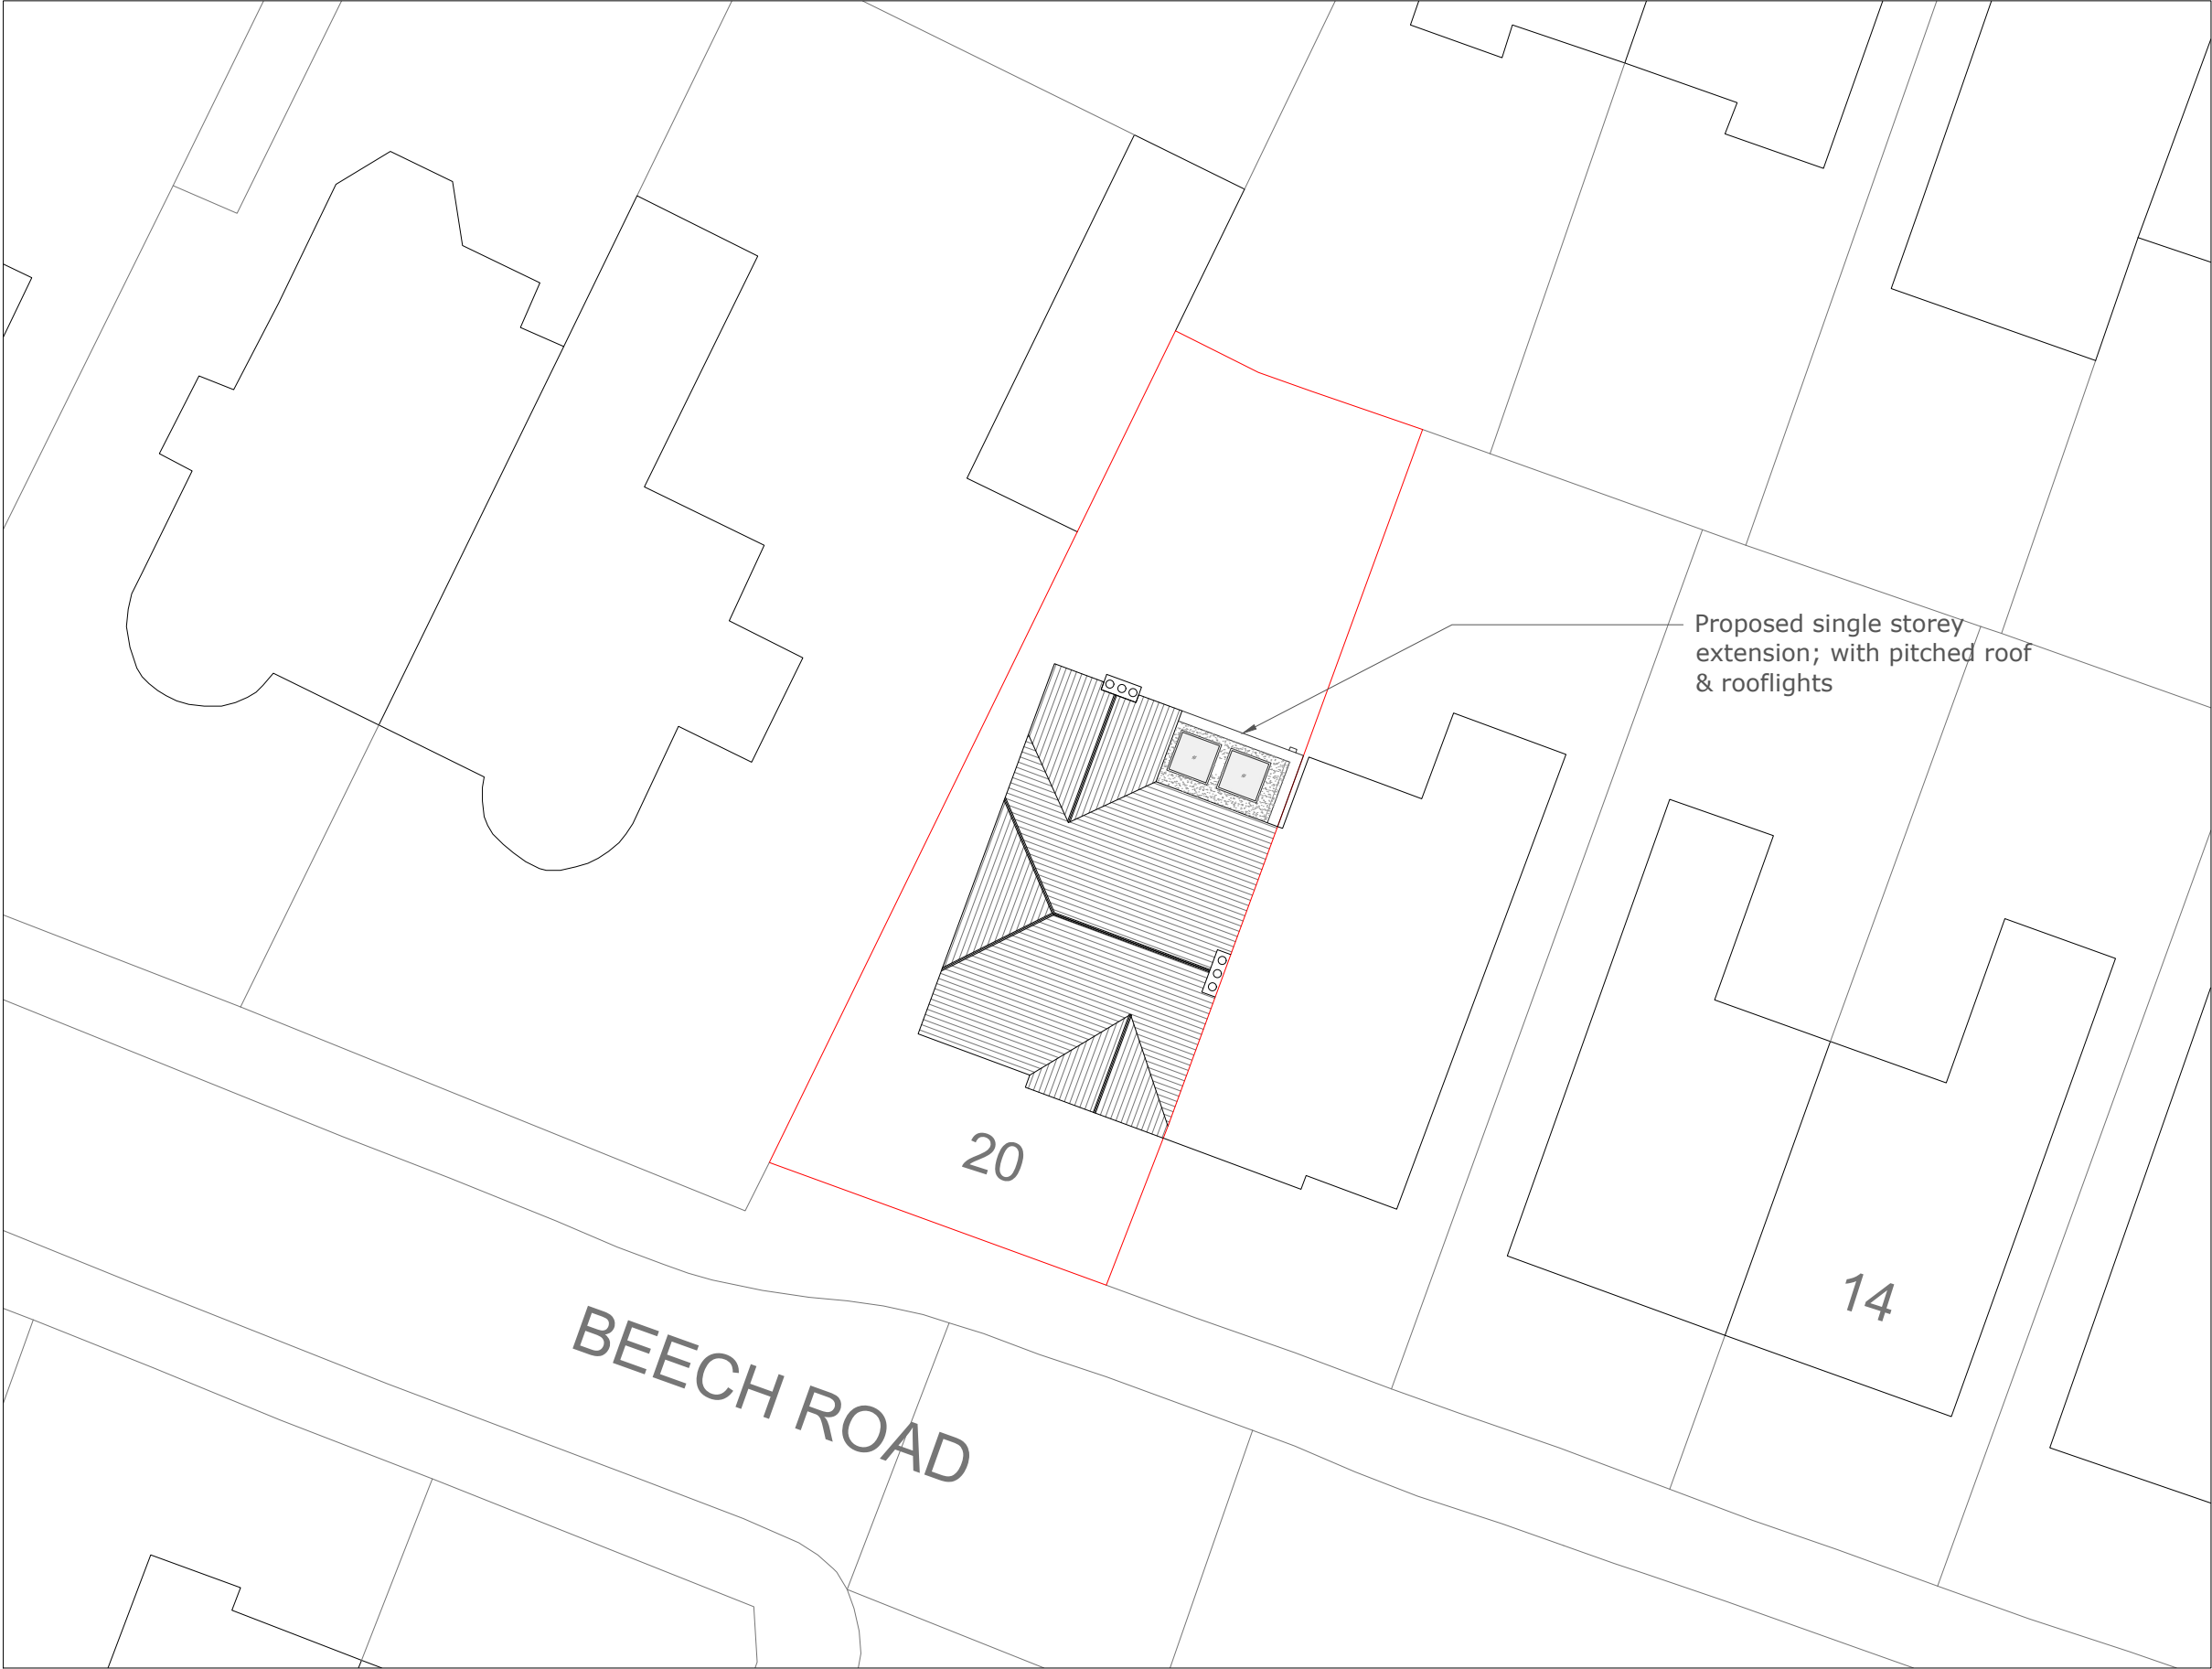

Mulholland
Architecture

E chris@mulhollandarchitecture.co.uk
M +44 (0)7923156723

© COPYRIGHT This drawing is protected by copyright and shall not be reproduced in any form without first gaining permission from Mulholland Architecture Ltd

Mulholland Architecture shall have no responsibility for any use made of this document other than for which it was prepared and issued.

All dimensions and levels should be checked on site. All dimensions to be taken on site prior to manufacture of any component or element. Do not scale from this drawing. Please report any discrepancies to Mulholland Architecture.

All works to be in accordance with all current editions and relevant clauses of building regulations, British Standards, Codes of Practice and HSE directives even if not stated.

All pipes, drains, services etc to be accurately located on site prior to demolition/excavation/construction. All disturbed surfaces to be made good thereafter.

Final building works to be in accordance with relevant building regulations - Structural engineers drawings to supercede drawn information.

If in doubt, ask.

Revision	Date	Author
*	16/06/23	

Stage:

Proposed Drawings

Drawing Title:	Drawing Size:
Proposed Site Plan	1:200 @A2

Project: Job Number: 039

Ground Floor Rear Extension inc.
Internal Remodelling

Client:

Tim Bell & Gemma Carpenter

Site Address:

20 Beech Road, Chorlton,
Manchester M21 8BQ

Drawn: CM	Date: Jun '23	Stage: Pr
Reviewed by:	Drawing No.	Revision:
CM	Pr-039-001	

Proposed Ground Floor Plan

© COPYRIGHT This drawing is protected by copyright and shall not be reproduced in any form without first gaining permission from Mulholland Architecture Ltd

Mulholland Architecture shall have no responsibility for any use made of this document other than for which it was prepared and issued.

All dimensions and levels should be checked on site. All dimensions to be taken on site prior to manufacture of any component or element. Do not scale from this drawing. Please report any discrepancies to Mulholland Architecture.



All works to be in accordance with all current editions and relevant clauses of building regulations, British Standards, Codes of Practice and HSE directives even if not stated.

All pipes, drains, services etc to be accurately located on site prior to demolition/excavation/construction. All disturbed surfaces to be made good thereafter.

Final building works to be in accordance with relevant building regulations - Structural engineers drawings to supercede drawn information.

If in doubt, ask.

Revision	Date	Author
*	16/06/22	

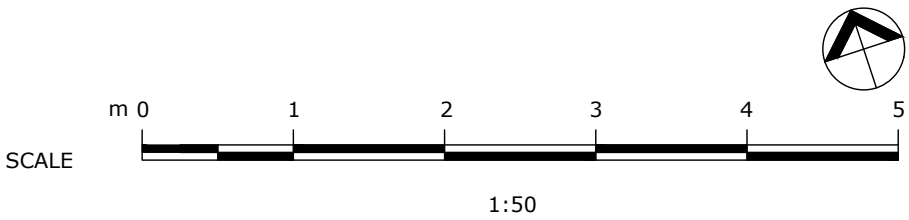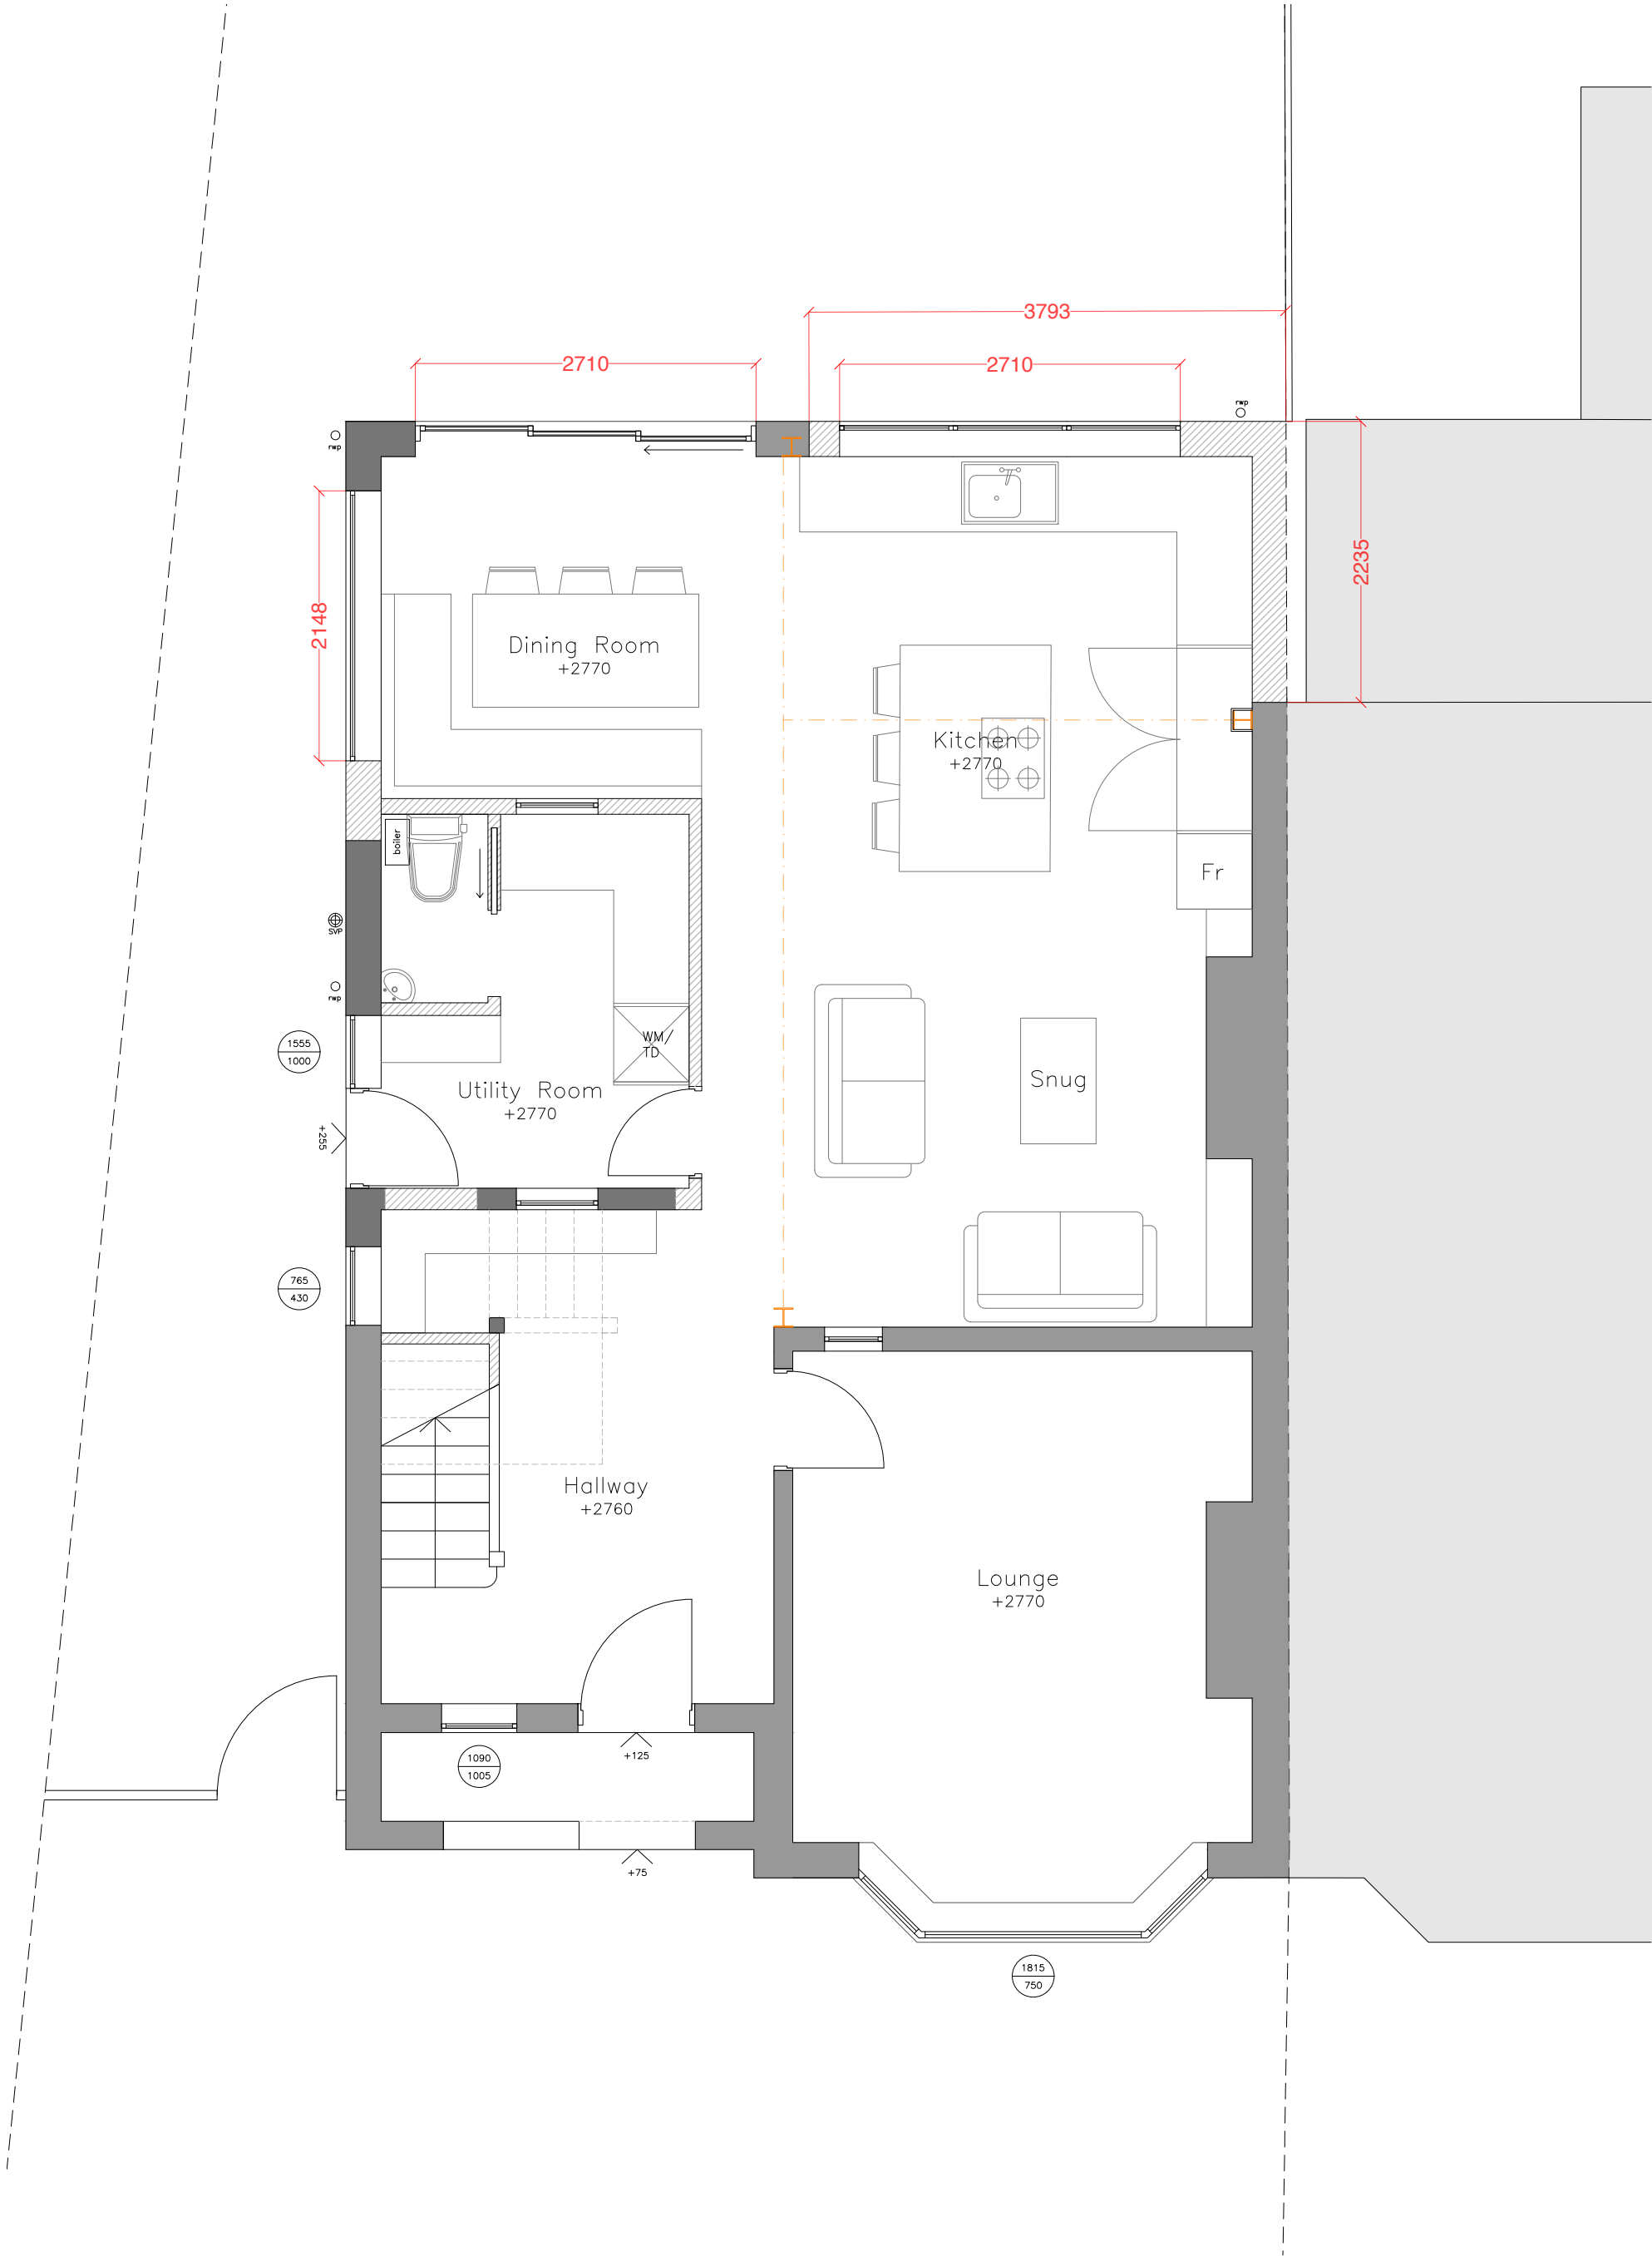

Stage:

Proposed Drawings

Drawing Title:	Drawing Size:
Proposed Ground Floor Plan	1:50 @A2

Project: Job Number: 039

Ground Floor Rear Infill Extension inc. Internal Remodelling

Client:

Tim Bell & Gemma Carpenter

Site Address:
20 Beech Road, Chorlton,
Manchester M21 8BQ

Drawn: CM	Date: Jun '23	Stage: PI
Reviewed by:	Drawing No.	Revision:
CM	Pr-039-100	

Proposed First Floor Plan

© COPYRIGHT This drawing is protected by copyright and shall not be reproduced in any form without first gaining permission from Mulholland Architecture Ltd

Mulholland Architecture shall have no responsibility for any use made of this document other than for which it was prepared and issued.

All dimensions and levels should be checked on site. All dimensions to be taken on site prior to manufacture of any component or element. Do not scale from this drawing. Please report any discrepancies to Mulholland Architecture.



All works to be in accordance with all current editions and relevant clauses of building regulations, British Standards, Codes of Practice and HSE directives even if not stated.

All pipes, drains, services etc to be accurately located on site prior to demolition/excavation/construction. All disturbed surfaces to be made good thereafter.

Final building works to be in accordance with relevant building regulations - Structural engineers drawings to supercede drawn information

If in doubt, ask.

Revision	Date	Author
*	16/06/22	

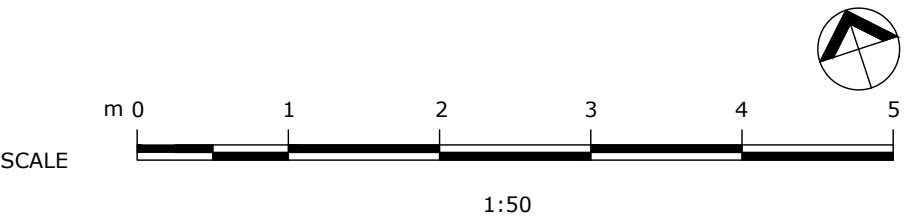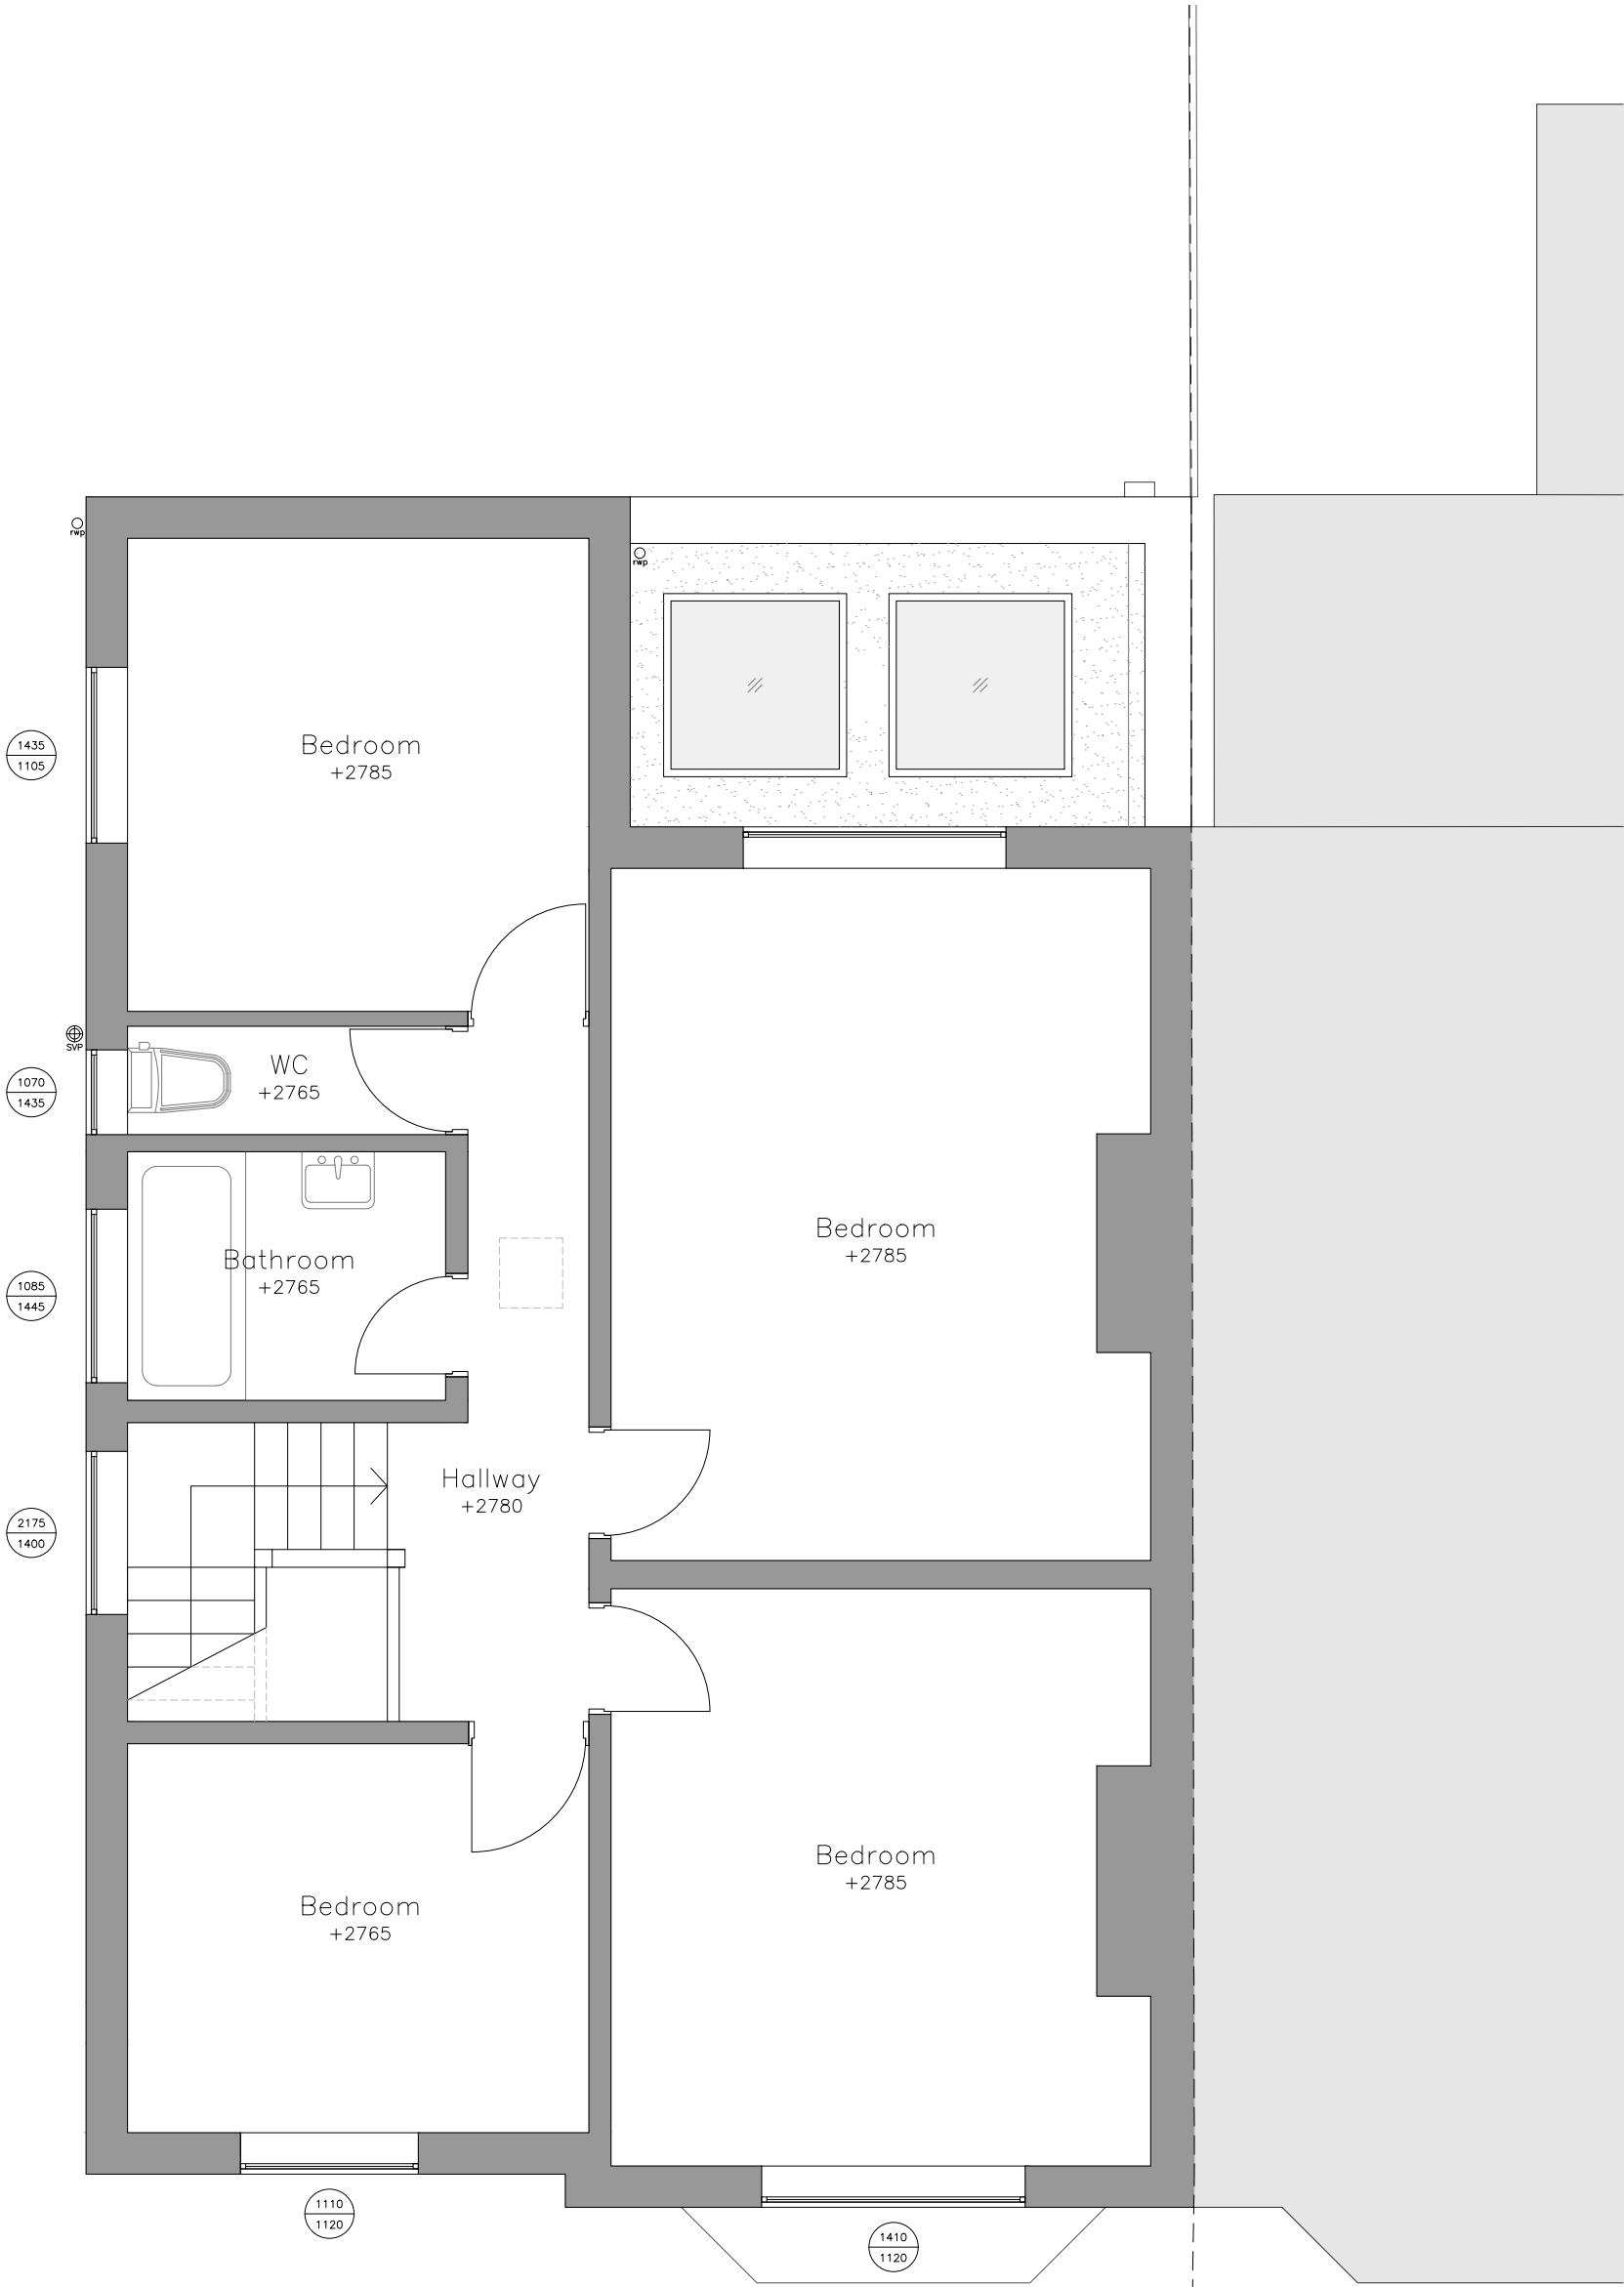

Stage:

Proposed Drawings

Drawing Title:	Drawing Size:
Proposed First Floor Plan	1:50 @A2

Project: Job Number: 039

Ground Floor Rear Infill Extension
inc. Internal Remodelling

Client:

Tim Bell & Gemma Carpenter

Site Address:

20 Beech Road, Chorlton,
Manchester M21 8BQ

Drawn: CM	Date: Jun '23	Stage: PI
Reviewed by:	Drawing No.	Revision:
CM	Pr-039-101	

Proposed Roof Plan

© COPYRIGHT This drawing is protected by copyright and shall not be reproduced in any form without first gaining permission from Mulholland Architecture Ltd

Mulholland Architecture shall have no responsibility for any use made of this document other than for which it was prepared and issued.

All dimensions and levels should be checked on site. All dimensions to be taken on site prior to manufacture of any component or element. Do not scale from this drawing. Please report any discrepancies to Mulholland Architecture.

All works to be in accordance with all current editions and relevant clauses of building regulations, British Standards, Codes of Practice and HSE directives even if not stated.

All pipes, drains, services etc to be accurately located on site prior to demolition/excavation/construction. All disturbed surfaces to be made good thereafter.

Final building works to be in accordance with relevant building regulations - Structural engineers drawings to supercede drawn information

If in doubt, ask.

Revision	Date	Author
*	16/06/22	

Stage:

Proposed Drawings

Drawing Title:	Drawing Size:
Proposed First Floor Plan	1:50 @A2

Project:	Job Number:
	039

Ground Floor Rear Infill Extension
inc. Internal Remodelling



Client:

Tim Bell & Gemma Carpenter

Site Address:

20 Beech Road, Chorlton,
Manchester M21 8BQ


Drawn: CM	Date: Jun '23	Stage: PI
Reviewed by:	Drawing No.	Revision:
CM	Pr-039-102	

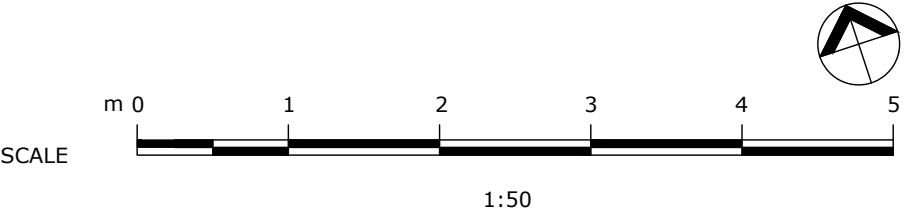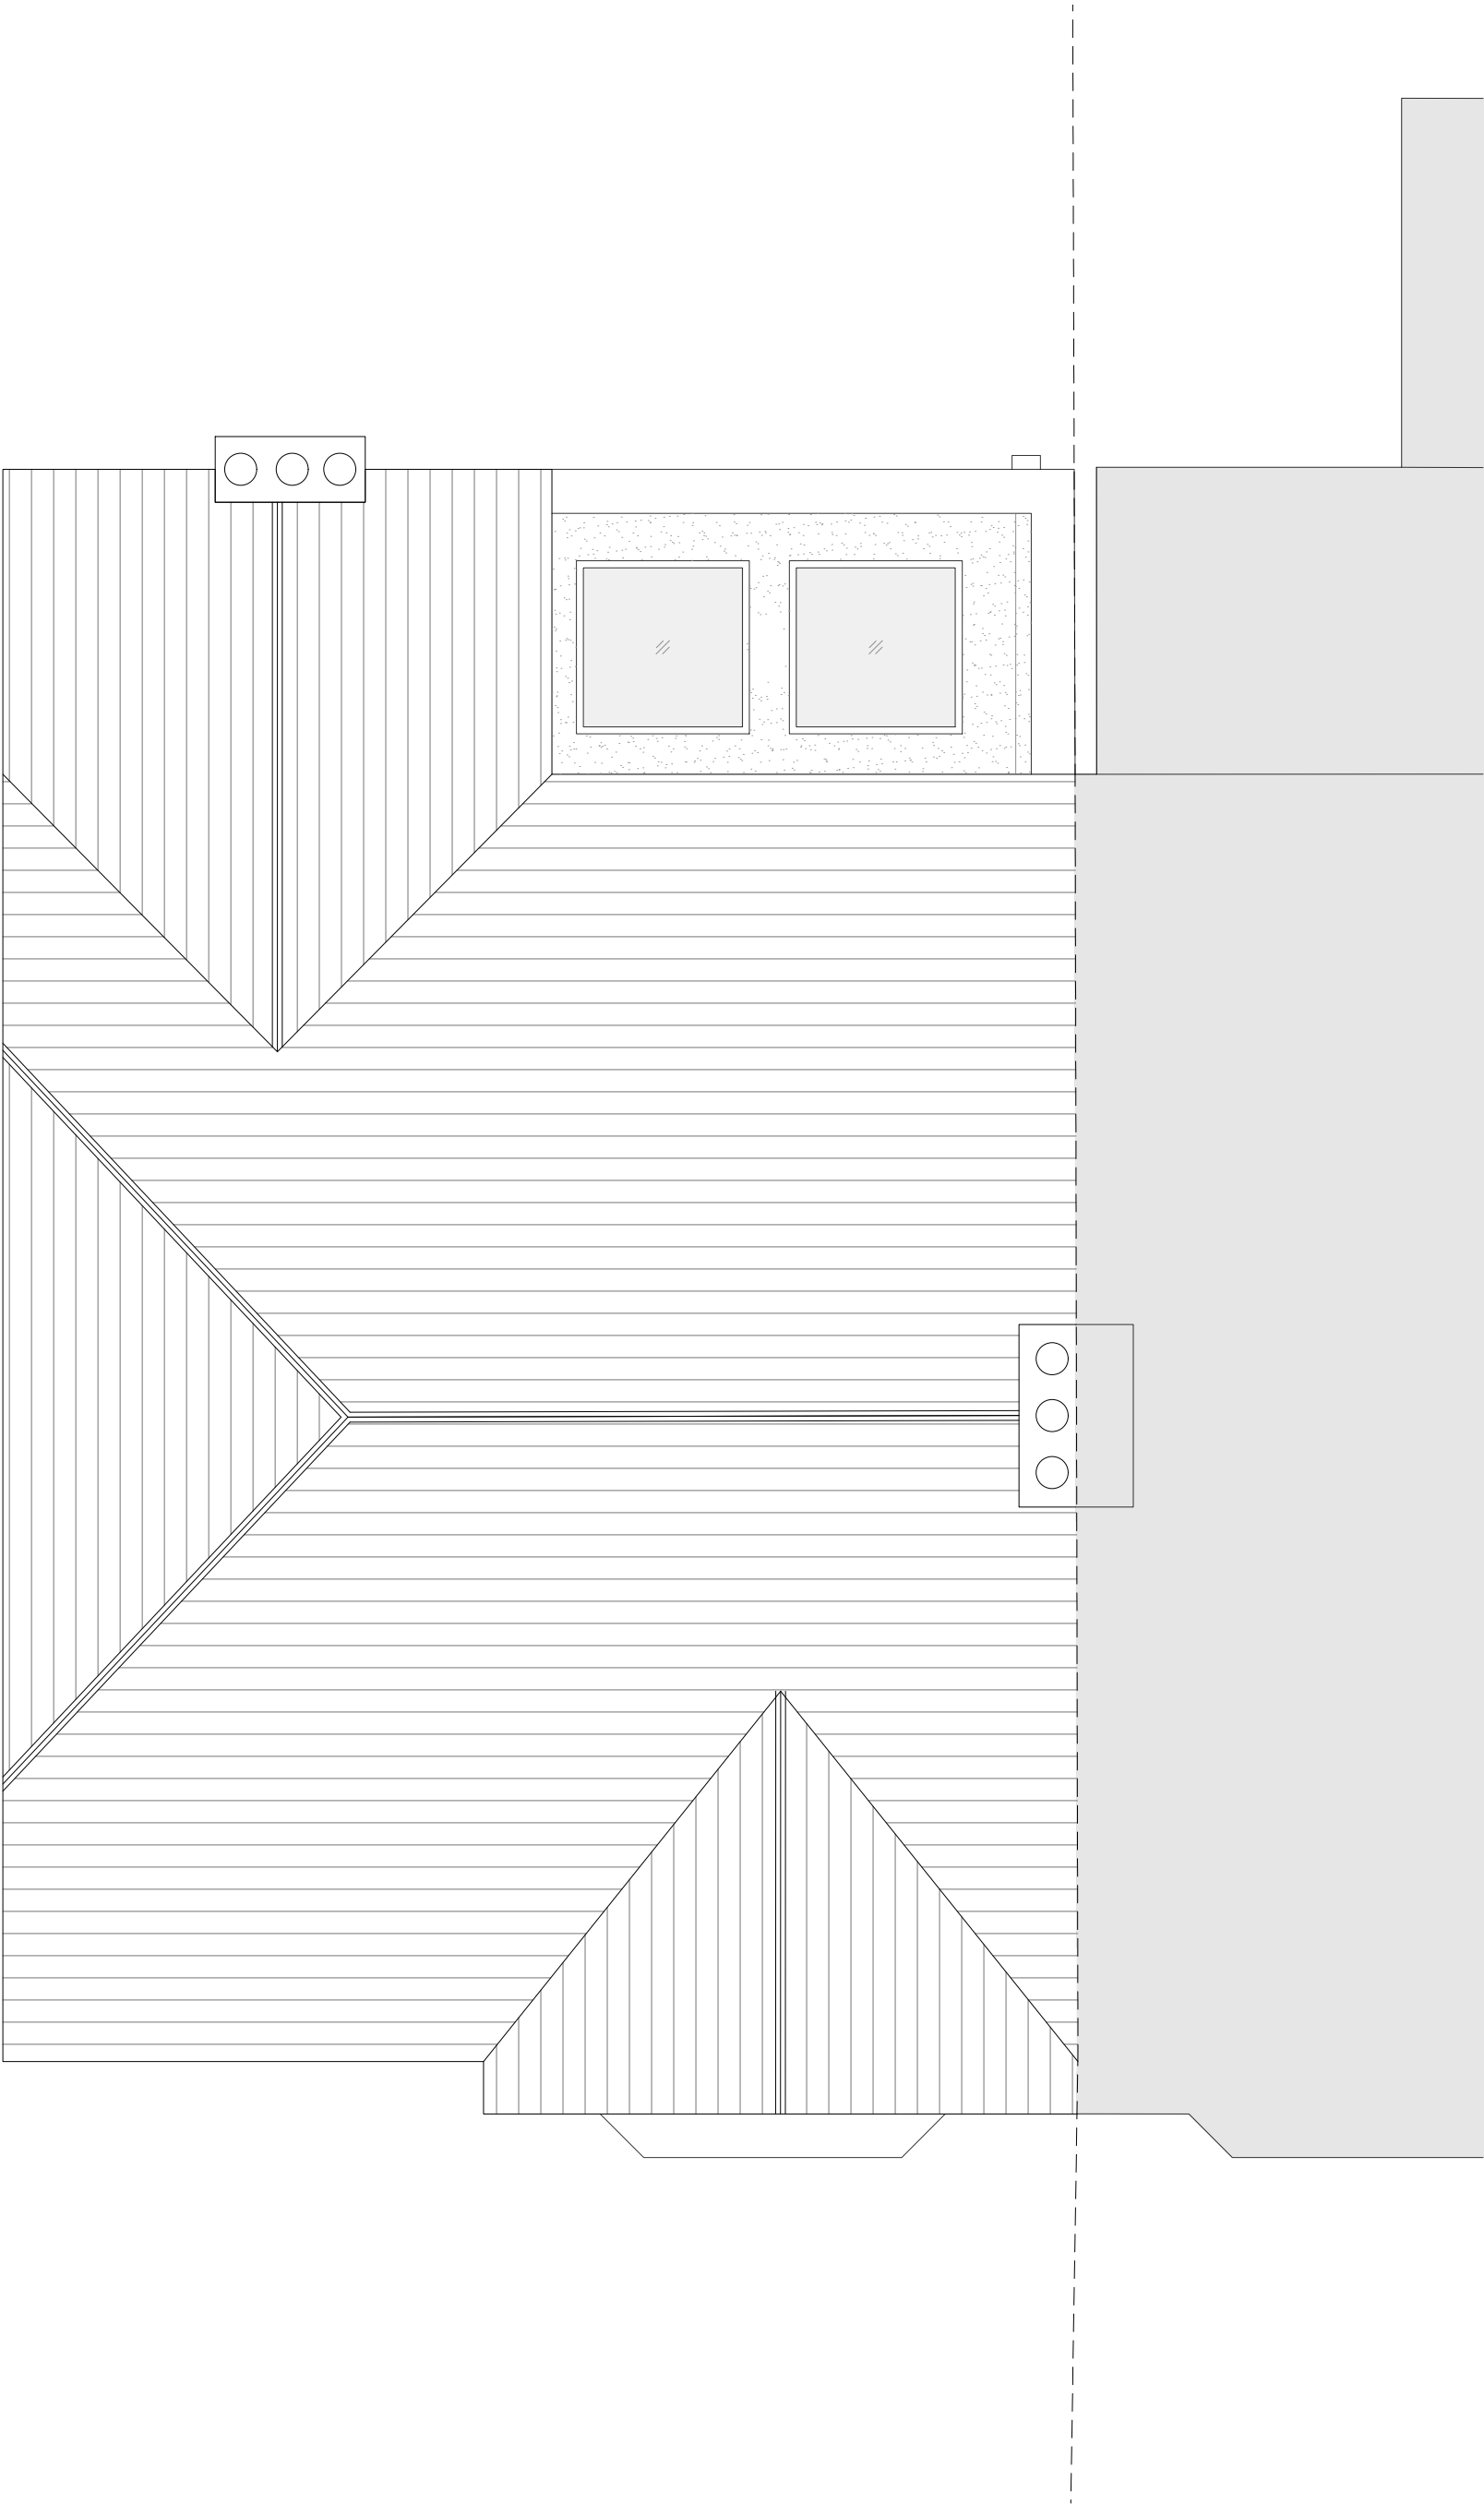

Proposed Front Elevation




Proposed Rear Elevation

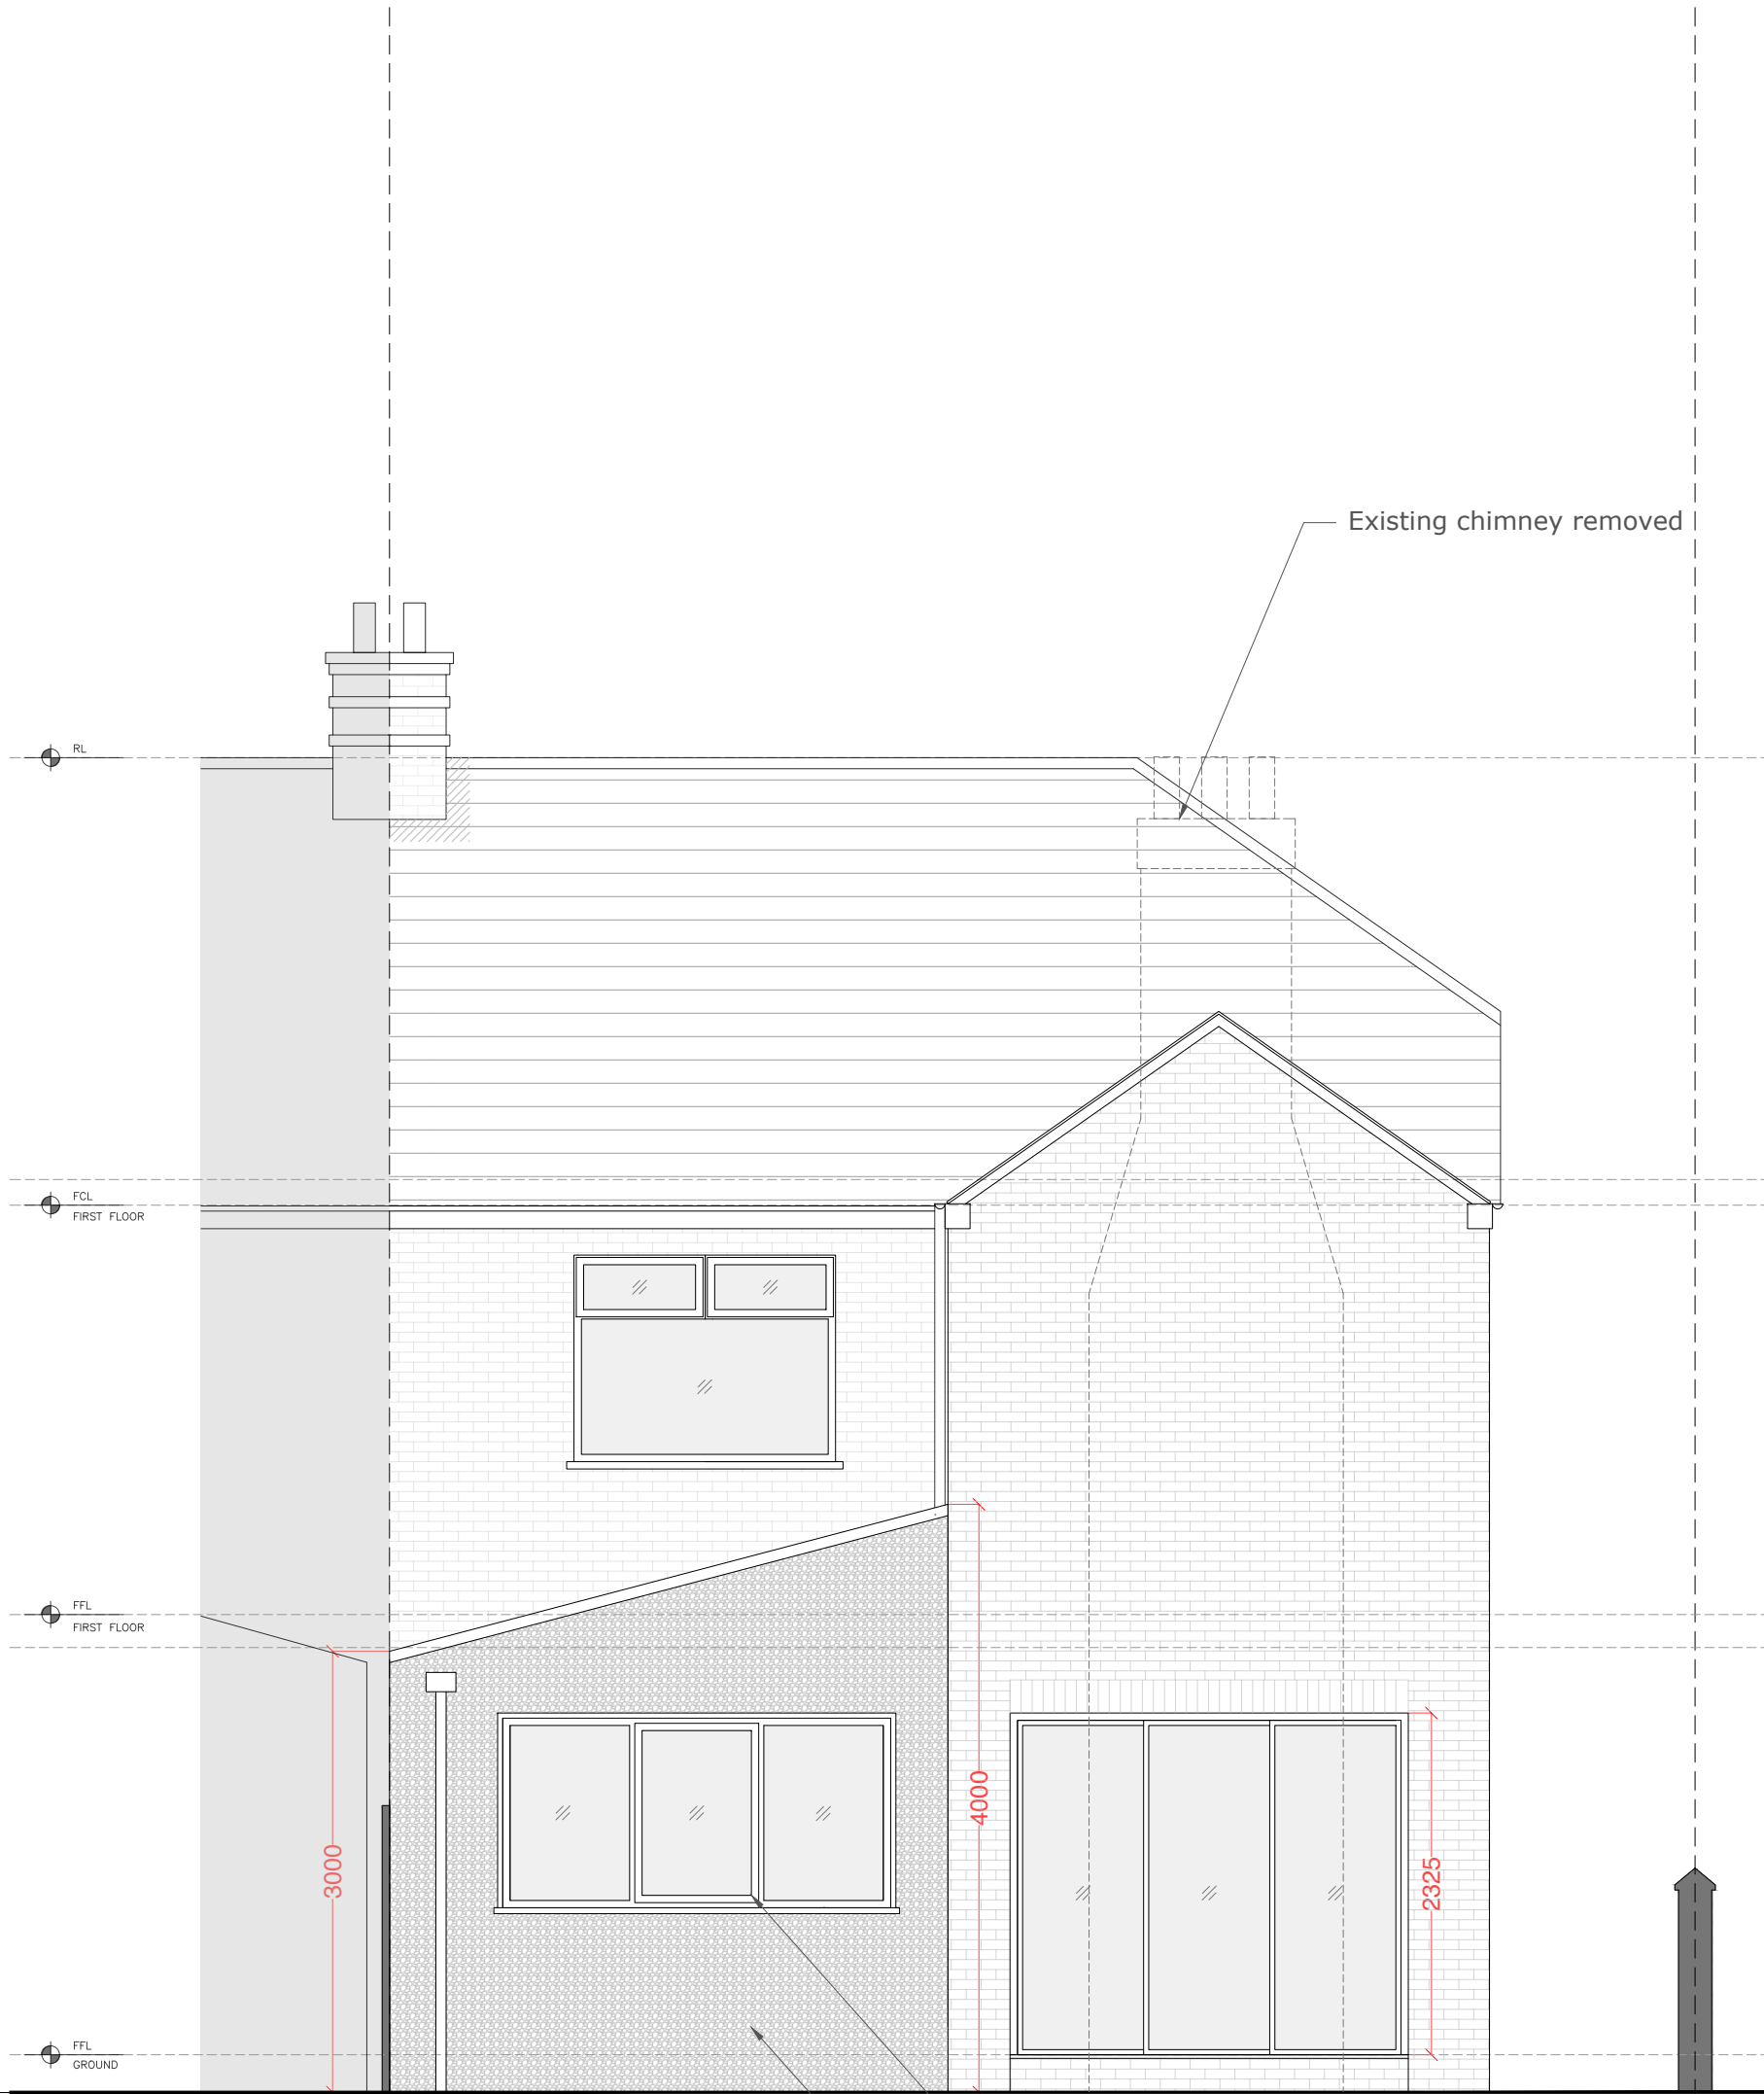

Existing chimney removed

Proposed Window & sliding door frames in black

Proposed single storey extension; with pitched roof & rooflights. Finished in 'plaster pink' render. Black coping stone and rainwater goods

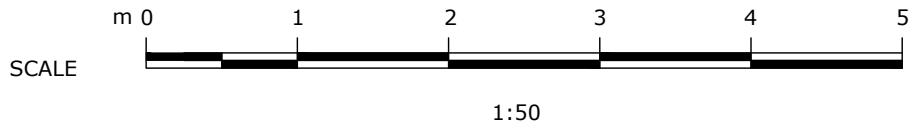

Revision	Date	Author
*	16/06/22	

Proposed Materials

- Proposed window & door frames in black; coping stone to match
- Brickwork to match existing

Stage:

Proposed Drawings

Drawing Title:	Drawing Size:
Proposed Front & Rear Elevation	1:50 @A2
Project:	Job Number: 039

Ground Floor Rear Infill Extension inc. Internal Remodelling

Client:

Tim Bell & Gemma Carpenter

Site Address:

20 Beech Road, Chorlton, Manchester M21 8BQ

Drawn: CM	Date: Jun '23	Stage: PI
Reviewed by:	Drawing No.	Revision:
CM	Pr-039-200	

© COPYRIGHT This drawing is protected by copyright and shall not be reproduced in any form without first gaining permission from Mulholland Architecture Ltd

Mulholland Architecture shall have no responsibility for any use made of this document other than for which it was prepared and issued.

All dimensions and levels should be checked on site. All dimensions to be taken on site prior to manufacture of any component or element. Do not scale from this drawing. Please report any discrepancies to Mulholland Architecture.

All works to be in accordance with all current editions and relevant clauses of building regulations, British Standards, Codes of Practice and HSE directives even if not stated.

All pipes, drains, services etc to be accurately located on site prior to demolition/excavation/construction. All disturbed surfaces to be made good thereafter.

Final building works to be in accordance with relevant building regulations - Structural engineers drawings to supercede drawn information

If in doubt, ask.

Revision	Date	Author
*	16/06/22	



Existing chimney removed

RL

FCL

FIRST FLOOR

FFL

FIRST FLOOR

PFL

GROUND

Proposed window; frame in black
with obscured/reeded glass

Existing window removed and
bricked up

Proposed Materials



Proposed window & door frames in
RAL 7016; coping stone to match



Brickwork to match existing

Stage:

Proposed Drawings

Drawing Title:	Drawing Size:
Proposed Side Elevation	1:50 @A2

Project:	Job Number:
	039

Ground Floor Rear Infill Extension
inc. Internal Remodelling

Client:

Tim Bell & Gemma Carpenter

Site Address:

20 Beech Road, Chorlton,
Manchester M21 8BQ

Drawn:	Date:	Stage:
CM	Jun '23	PI

Reviewed by:	Drawing No.	Revision:
CM	Pr-039-201	

Proposed Side Elevation 02

Mulholland
Architecture

E chris@mulhollandarchitecture.co.uk
M +44 (0)7923156723

© COPYRIGHT This drawing is protected by copyright and shall not be reproduced in any form without first gaining permission from Mulholland Architecture Ltd

Mulholland Architecture shall have no responsibility for any use made of this document other than for which it was prepared and issued.

All dimensions and levels should be checked on site. All dimensions to be taken on site prior to manufacture of any component or element. Do not scale from this drawing. Please report any discrepancies to Mulholland Architecture.


All works to be in accordance with all current editions and relevant clauses of building regulations, British Standards, Codes of Practice and HSE directives even if not stated.

All pipes, drains, services etc to be accurately located on site prior to demolition/excavation/construction. All disturbed surfaces to be made good thereafter.

Final building works to be in accordance with relevant building regulations - Structural engineers drawings to supercede drawn information

If in doubt, ask.

Revision	Date	Author
*	16/06/22	

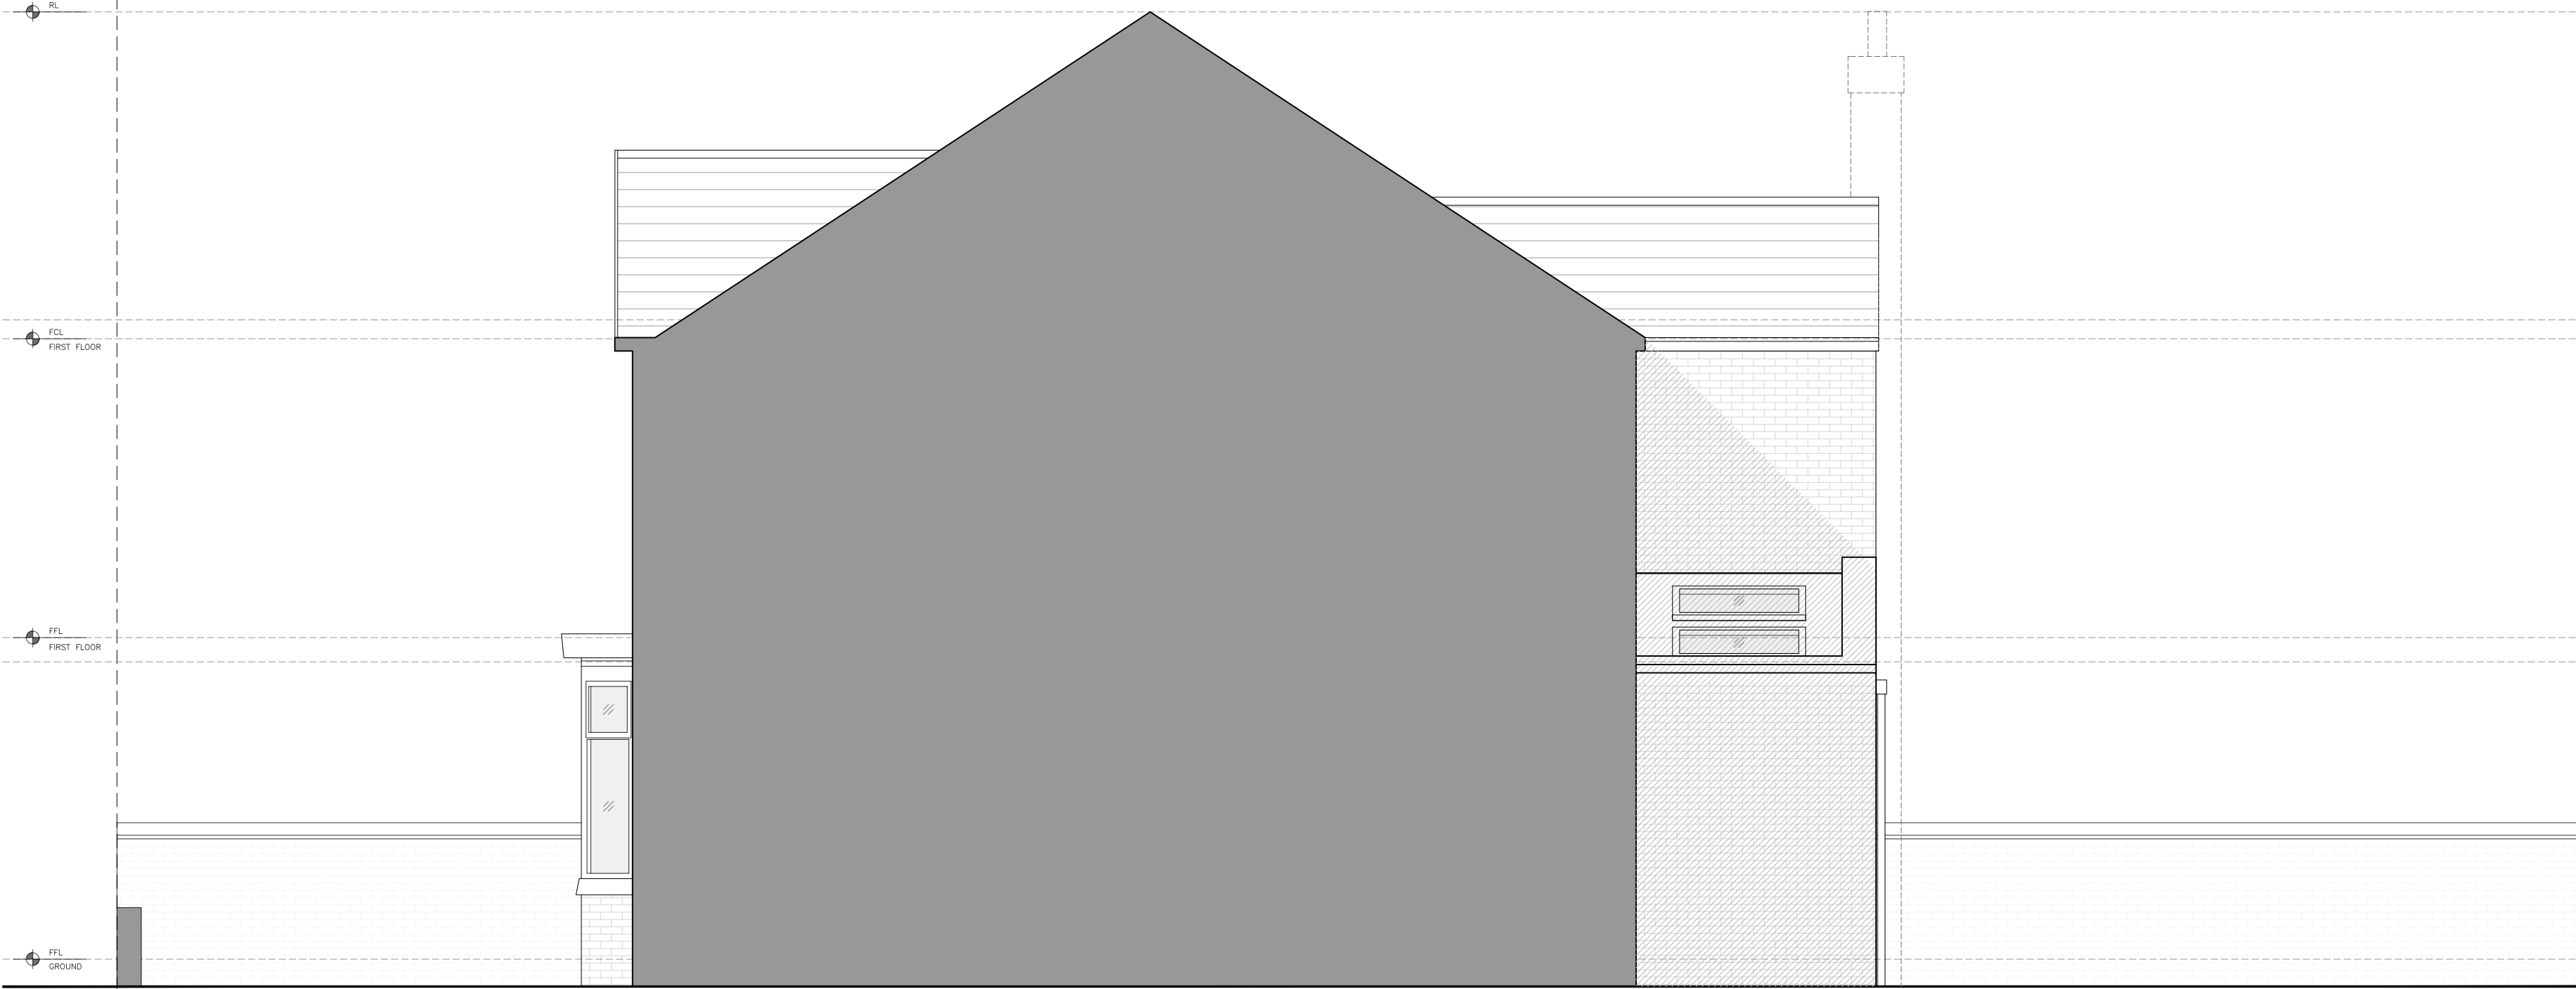

Proposed Materials

- Proposed window & door frames in RAL 7016; coping stone to match
- 'Plaster Pink' Render to new extension rear

Stage:

Proposed Drawings

Drawing Title:	Drawing Size:
Proposed Side Elevation	1:50 @A2
Project:	Job Number: 039

Ground Floor Rear Infill Extension
inc. Internal Remodelling

Client:

Tim Bell & Gemma Carpenter

Site Address:

20 Beech Road, Chorlton,
Manchester M21 8BQ

Drawn: CM	Date: Jun '23	Stage: PI
Reviewed by:	Drawing No.	Revision:
CM	Pr-039-202	

