


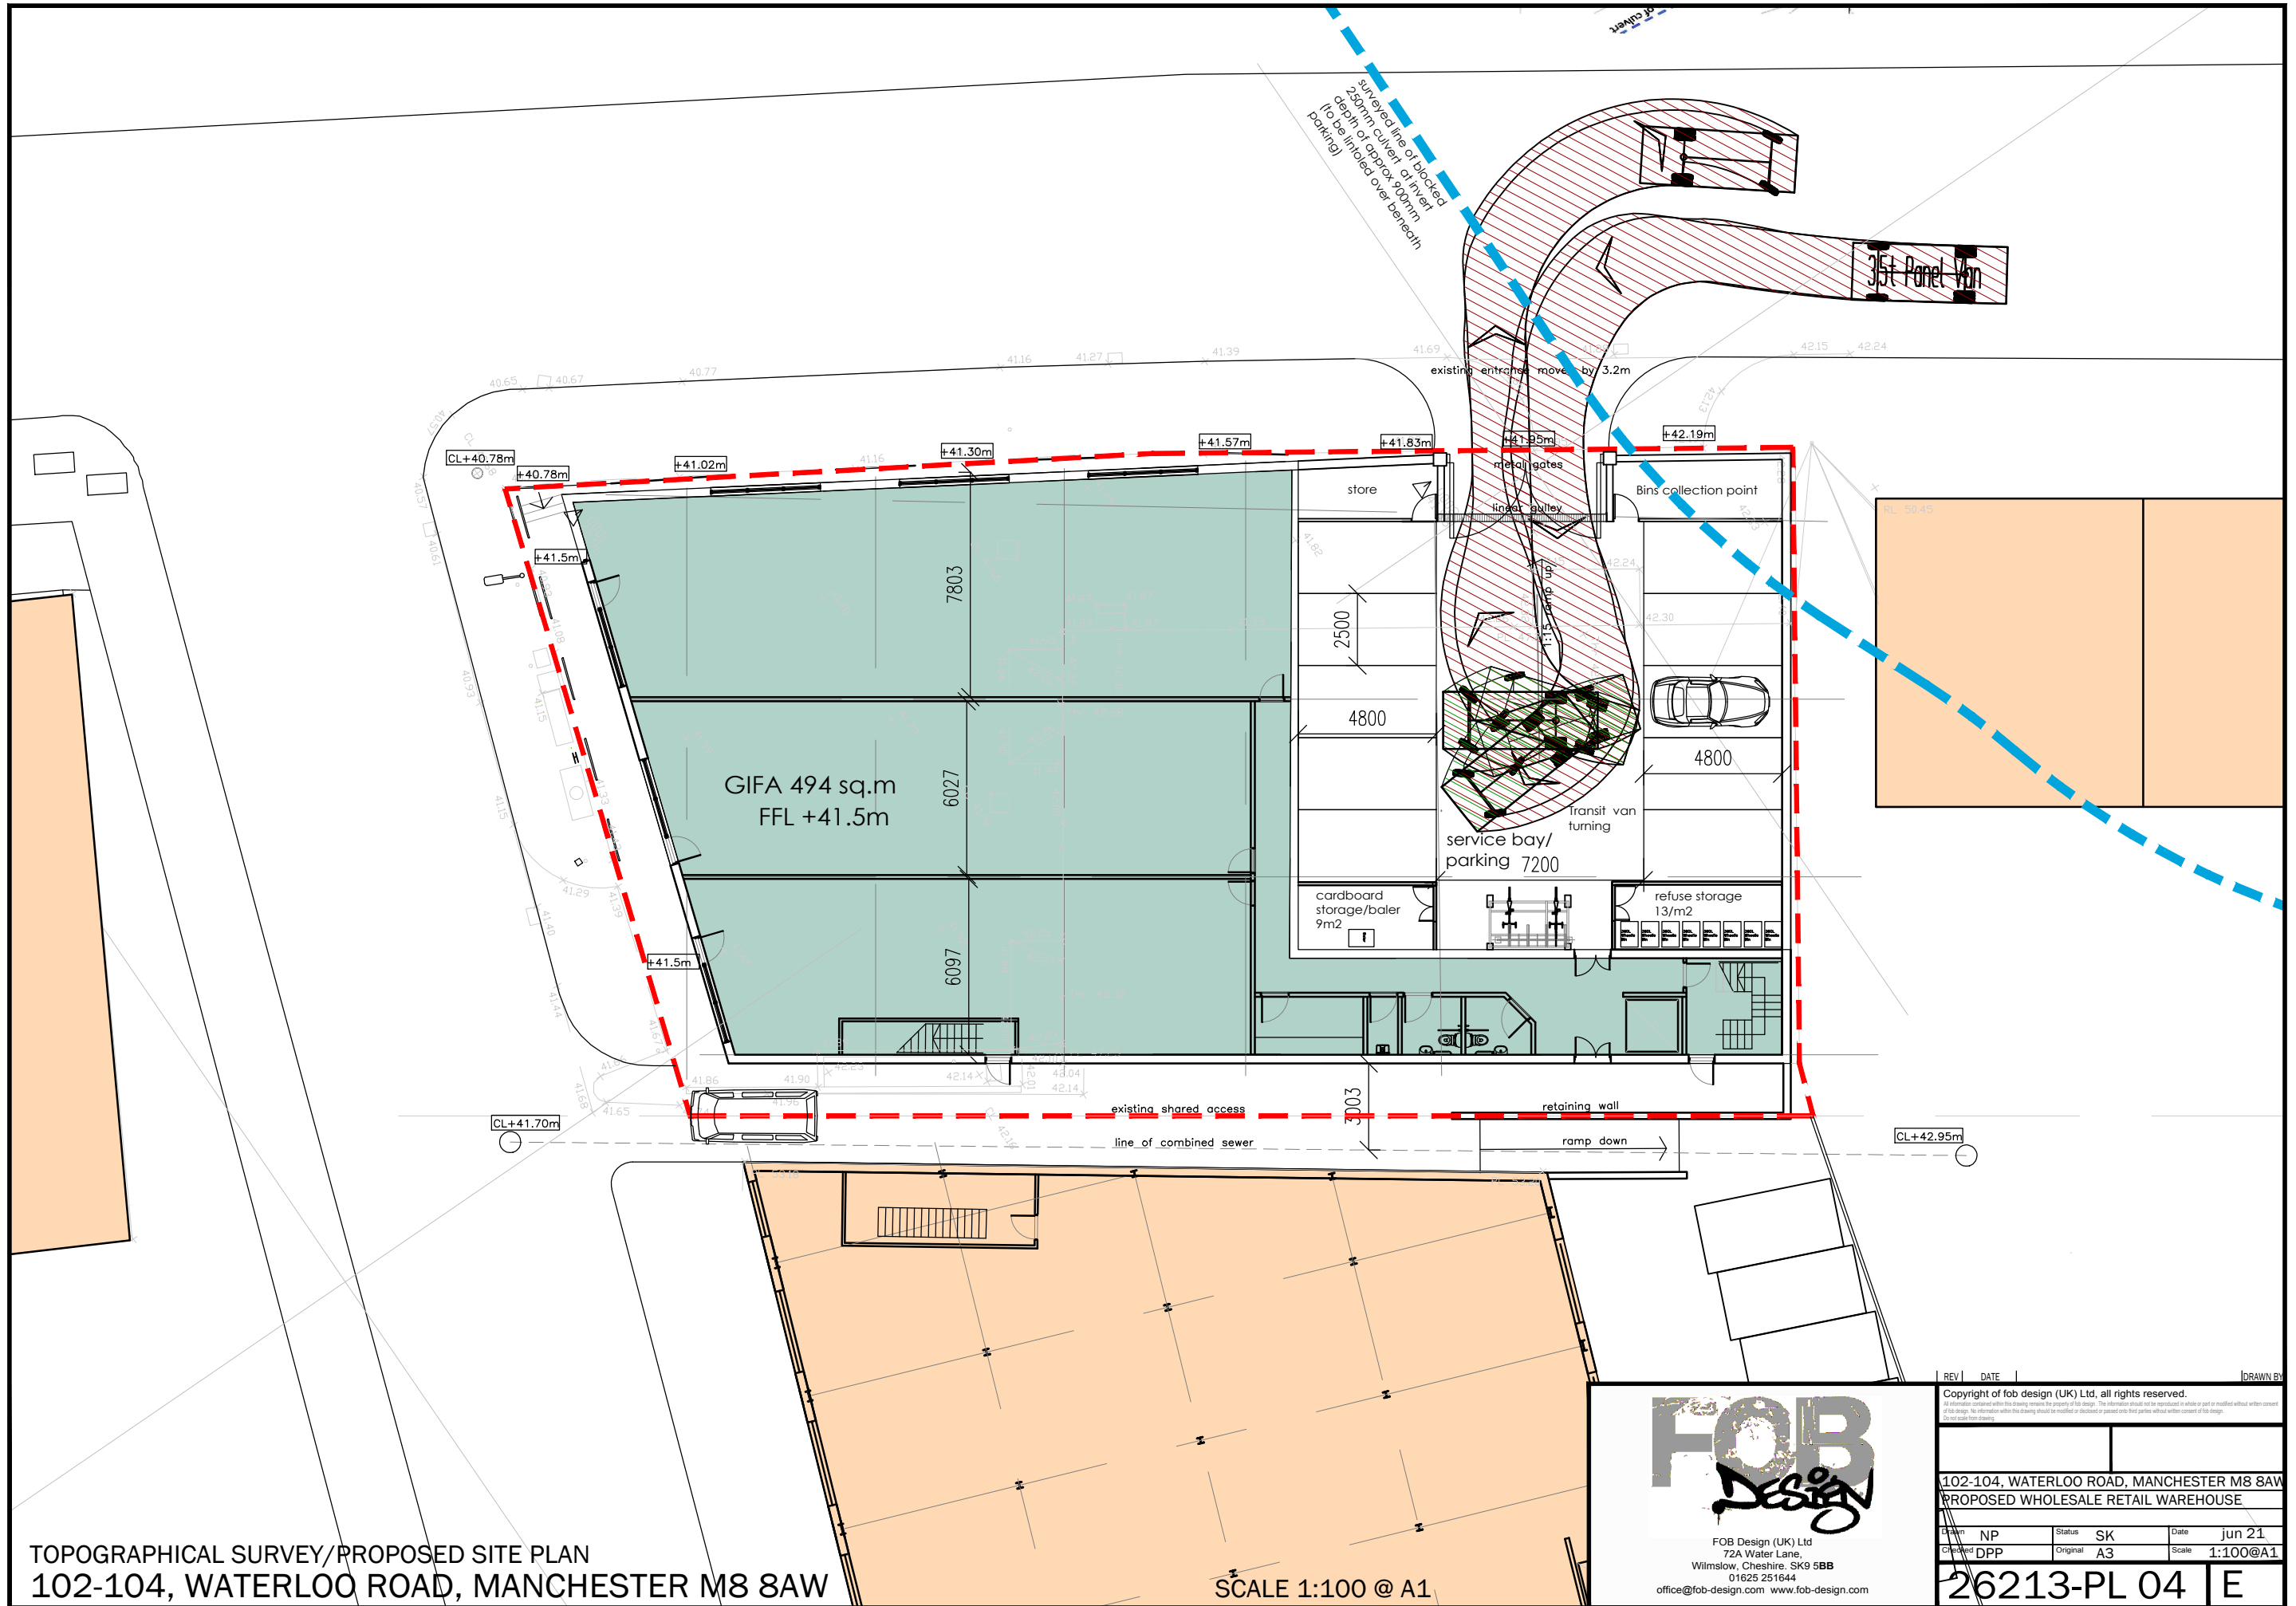

TOPOGRAPHICAL SURVEY/PROPOSED SITE PLAN
102-104, WATERLOO ROAD, MANCHESTER M8 8AW

SCALE 1:100 @ A1



FOB Design (UK) Ltd
72A Water Lane,
Wilmslow, Cheshire, SK9 5BB
01625 251644
office@fob-design.com www.fob-design.com

REV	DATE	DRAWN BY
Copyright of fob design (UK) Ltd, all rights reserved. All drawings are the property of fob design. No information within this drawing should be modified or passed onto third parties without written consent of fob design.		
102-104, WATERLOO ROAD, MANCHESTER M8 8AW PROPOSED WHOLESALE RETAIL WAREHOUSE		
Drawn	NP	Status SK
Checked	DPP	Original A3
Date	jun 21	Scale 1:100@A1
26213-PL 04		E