



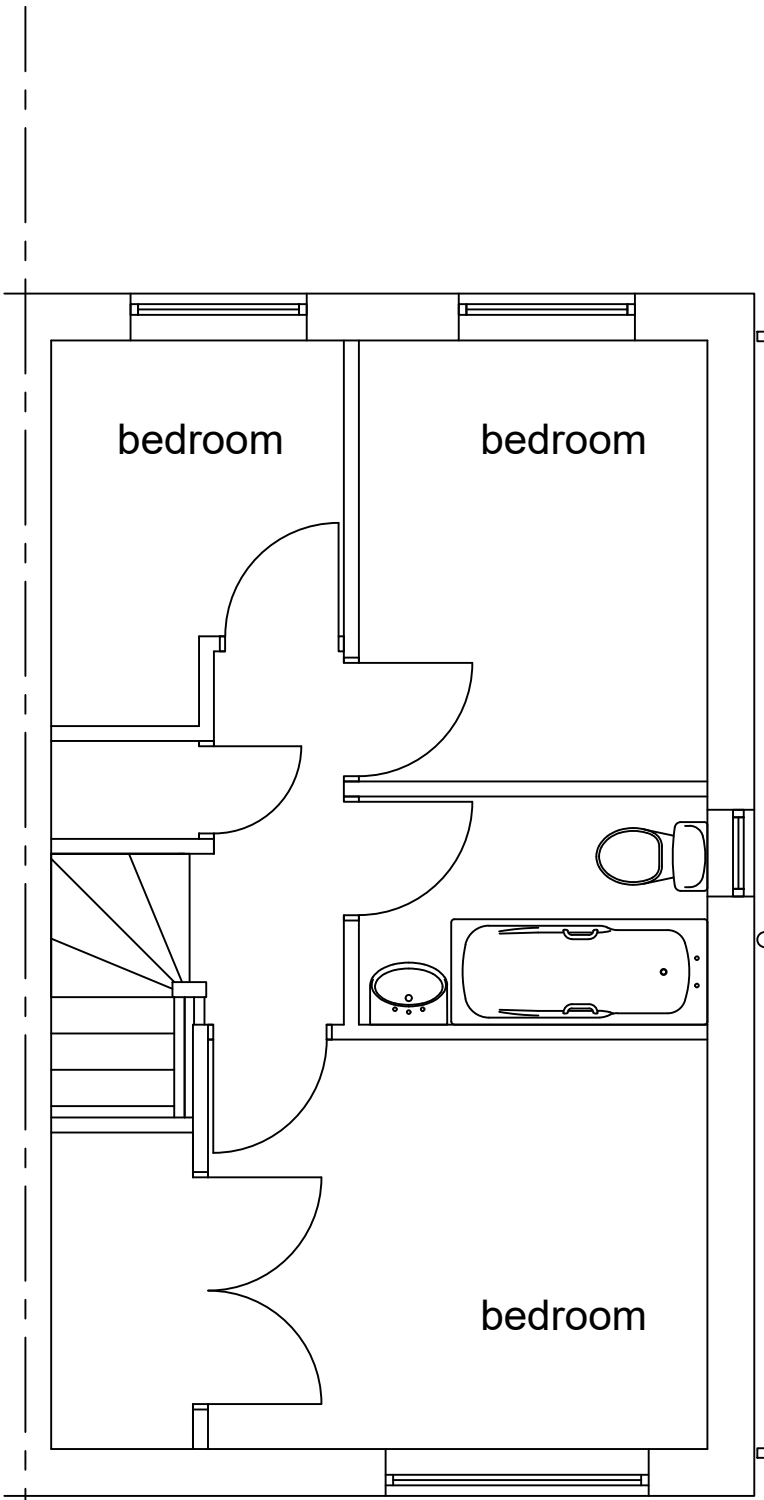

FIRST FLOOR PLAN  
scale 1-50

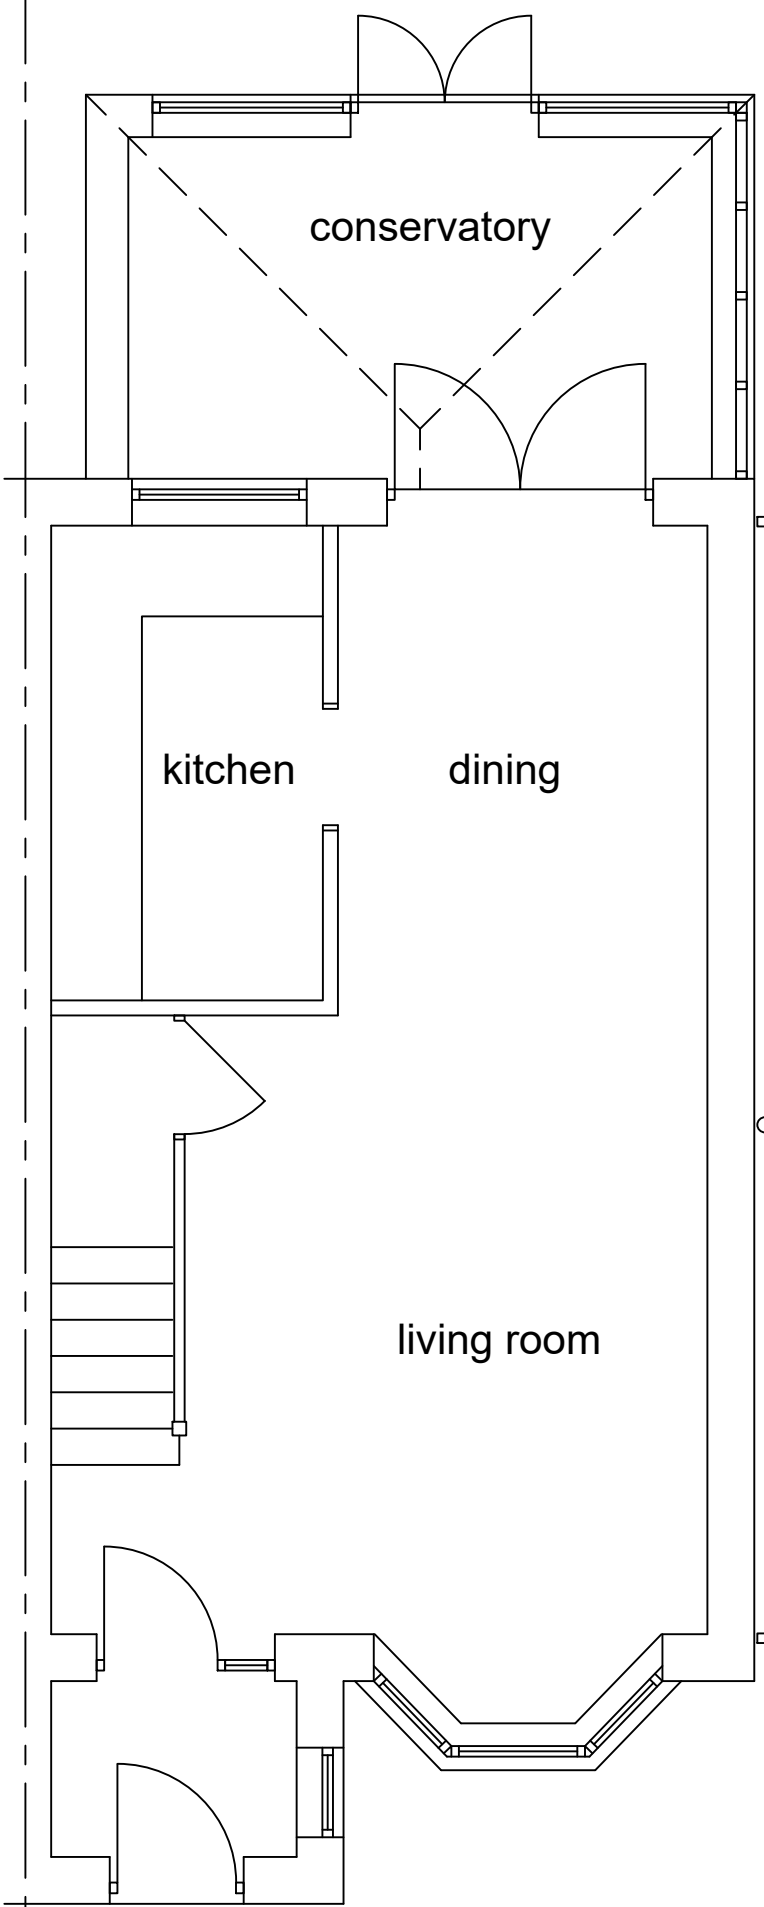


GROUND FLOOR PLAN  
scale 1-50




FRONT ELEVATION  
scale 1-50



REAR ELEVATION  
scale 1-50

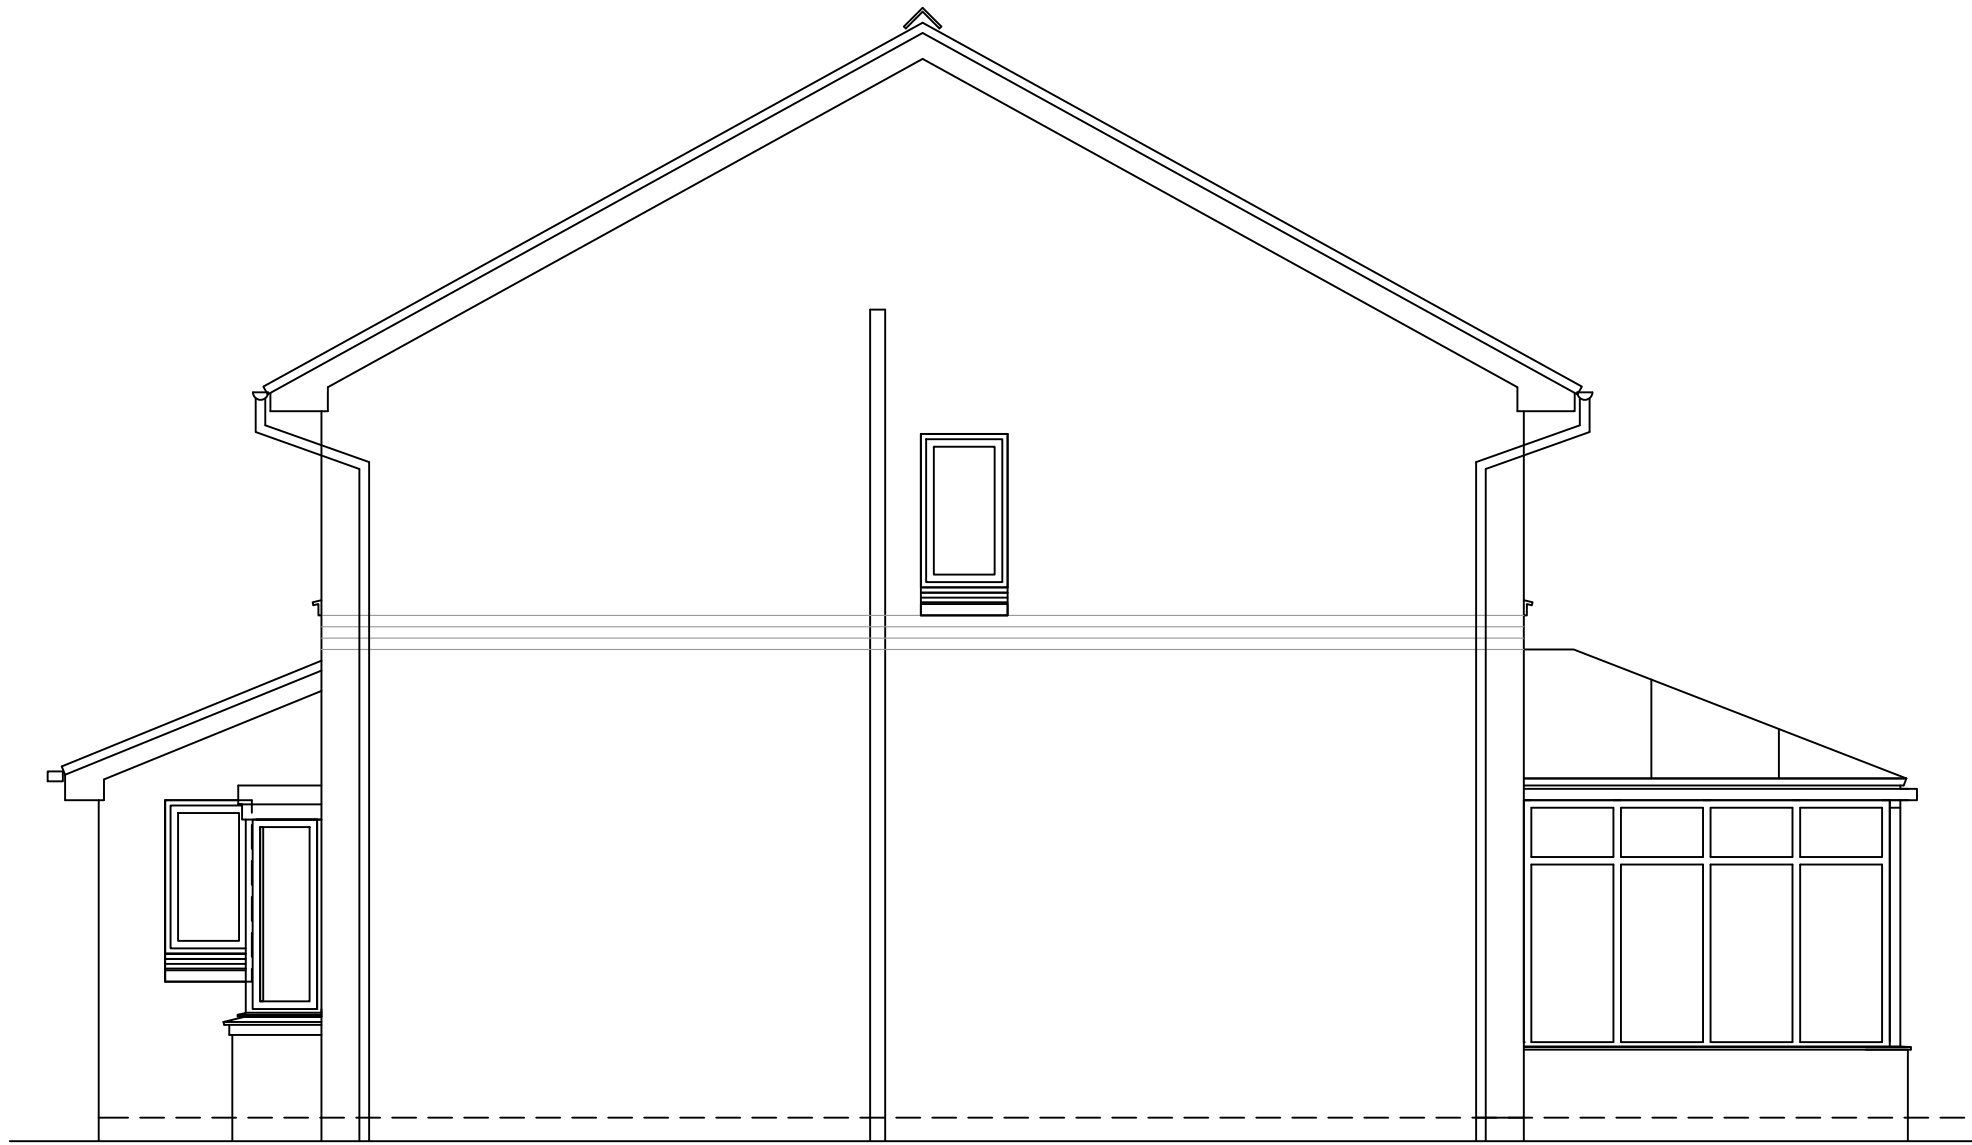

GABLE ELEVATION  
scale 1-50

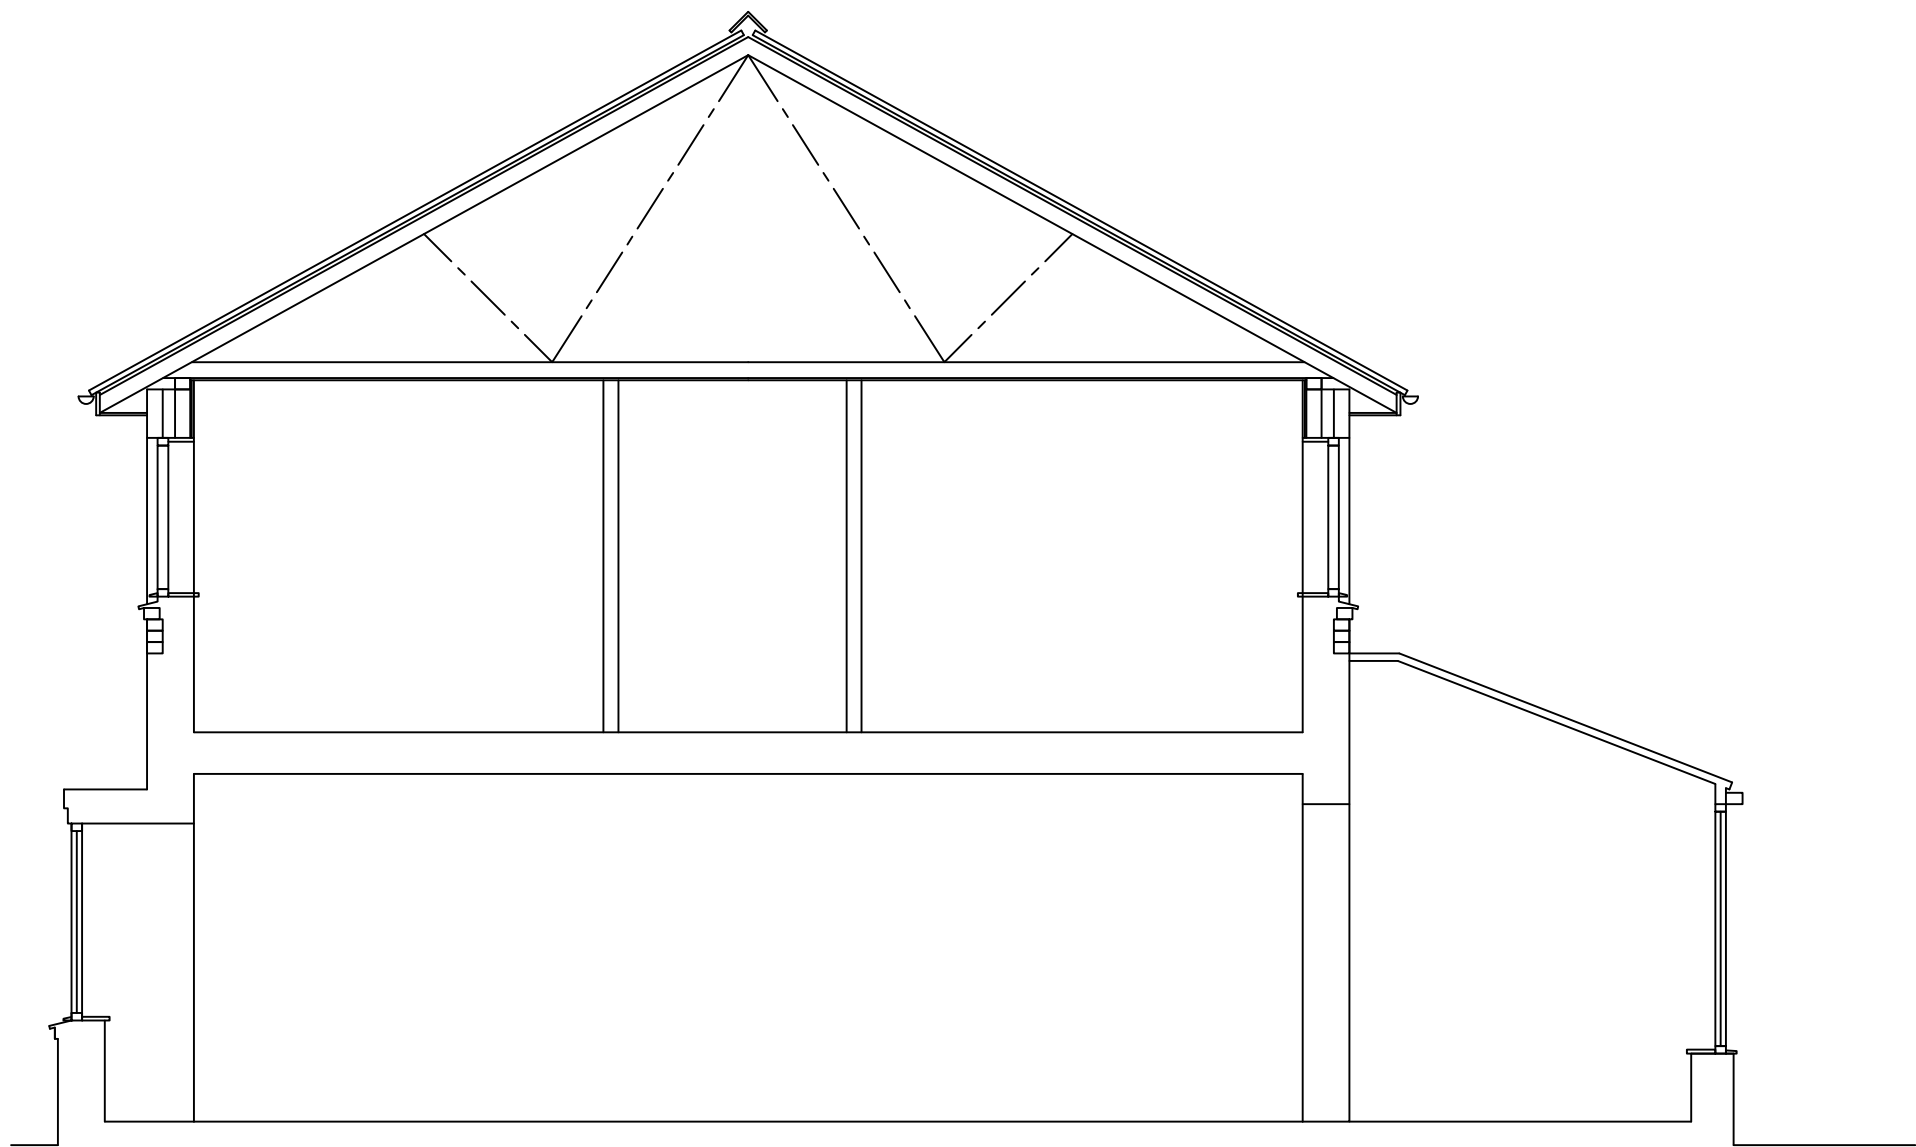

CROSS SECTION  
scale 1-50

| rev                                                                                   | date | description   |                                                                                       |
|---------------------------------------------------------------------------------------|------|---|---------------------------------------------------------------------------------------|
|                                                                                       |      |   |                                                                                       |
|  |      | New Century House<br>176 Drake Street<br>Rochdale<br>OL16 1UP<br>Tel: 01706 764880<br>Fax: 01706 764881<br>www.ajcockerassociates.co.uk<br>mail@ajcockerassociates.co.uk |  |
| Project:                                                                              |      | 6 Petworth Close Manchester<br>M22 4YQ   | scale: as noted @ A1                                                                  |
| EXISTING LAYOUTS                                                                      |      |   | date: July 2023                                                                       |
| Client: Ms K. Lawrenson                                                               |      |   | drawn: IS                                                                             |
|                                                                                       |      |   | Dwg. Nr. L197-01                                                                      |