


PROPOSED EAST ELEVATION

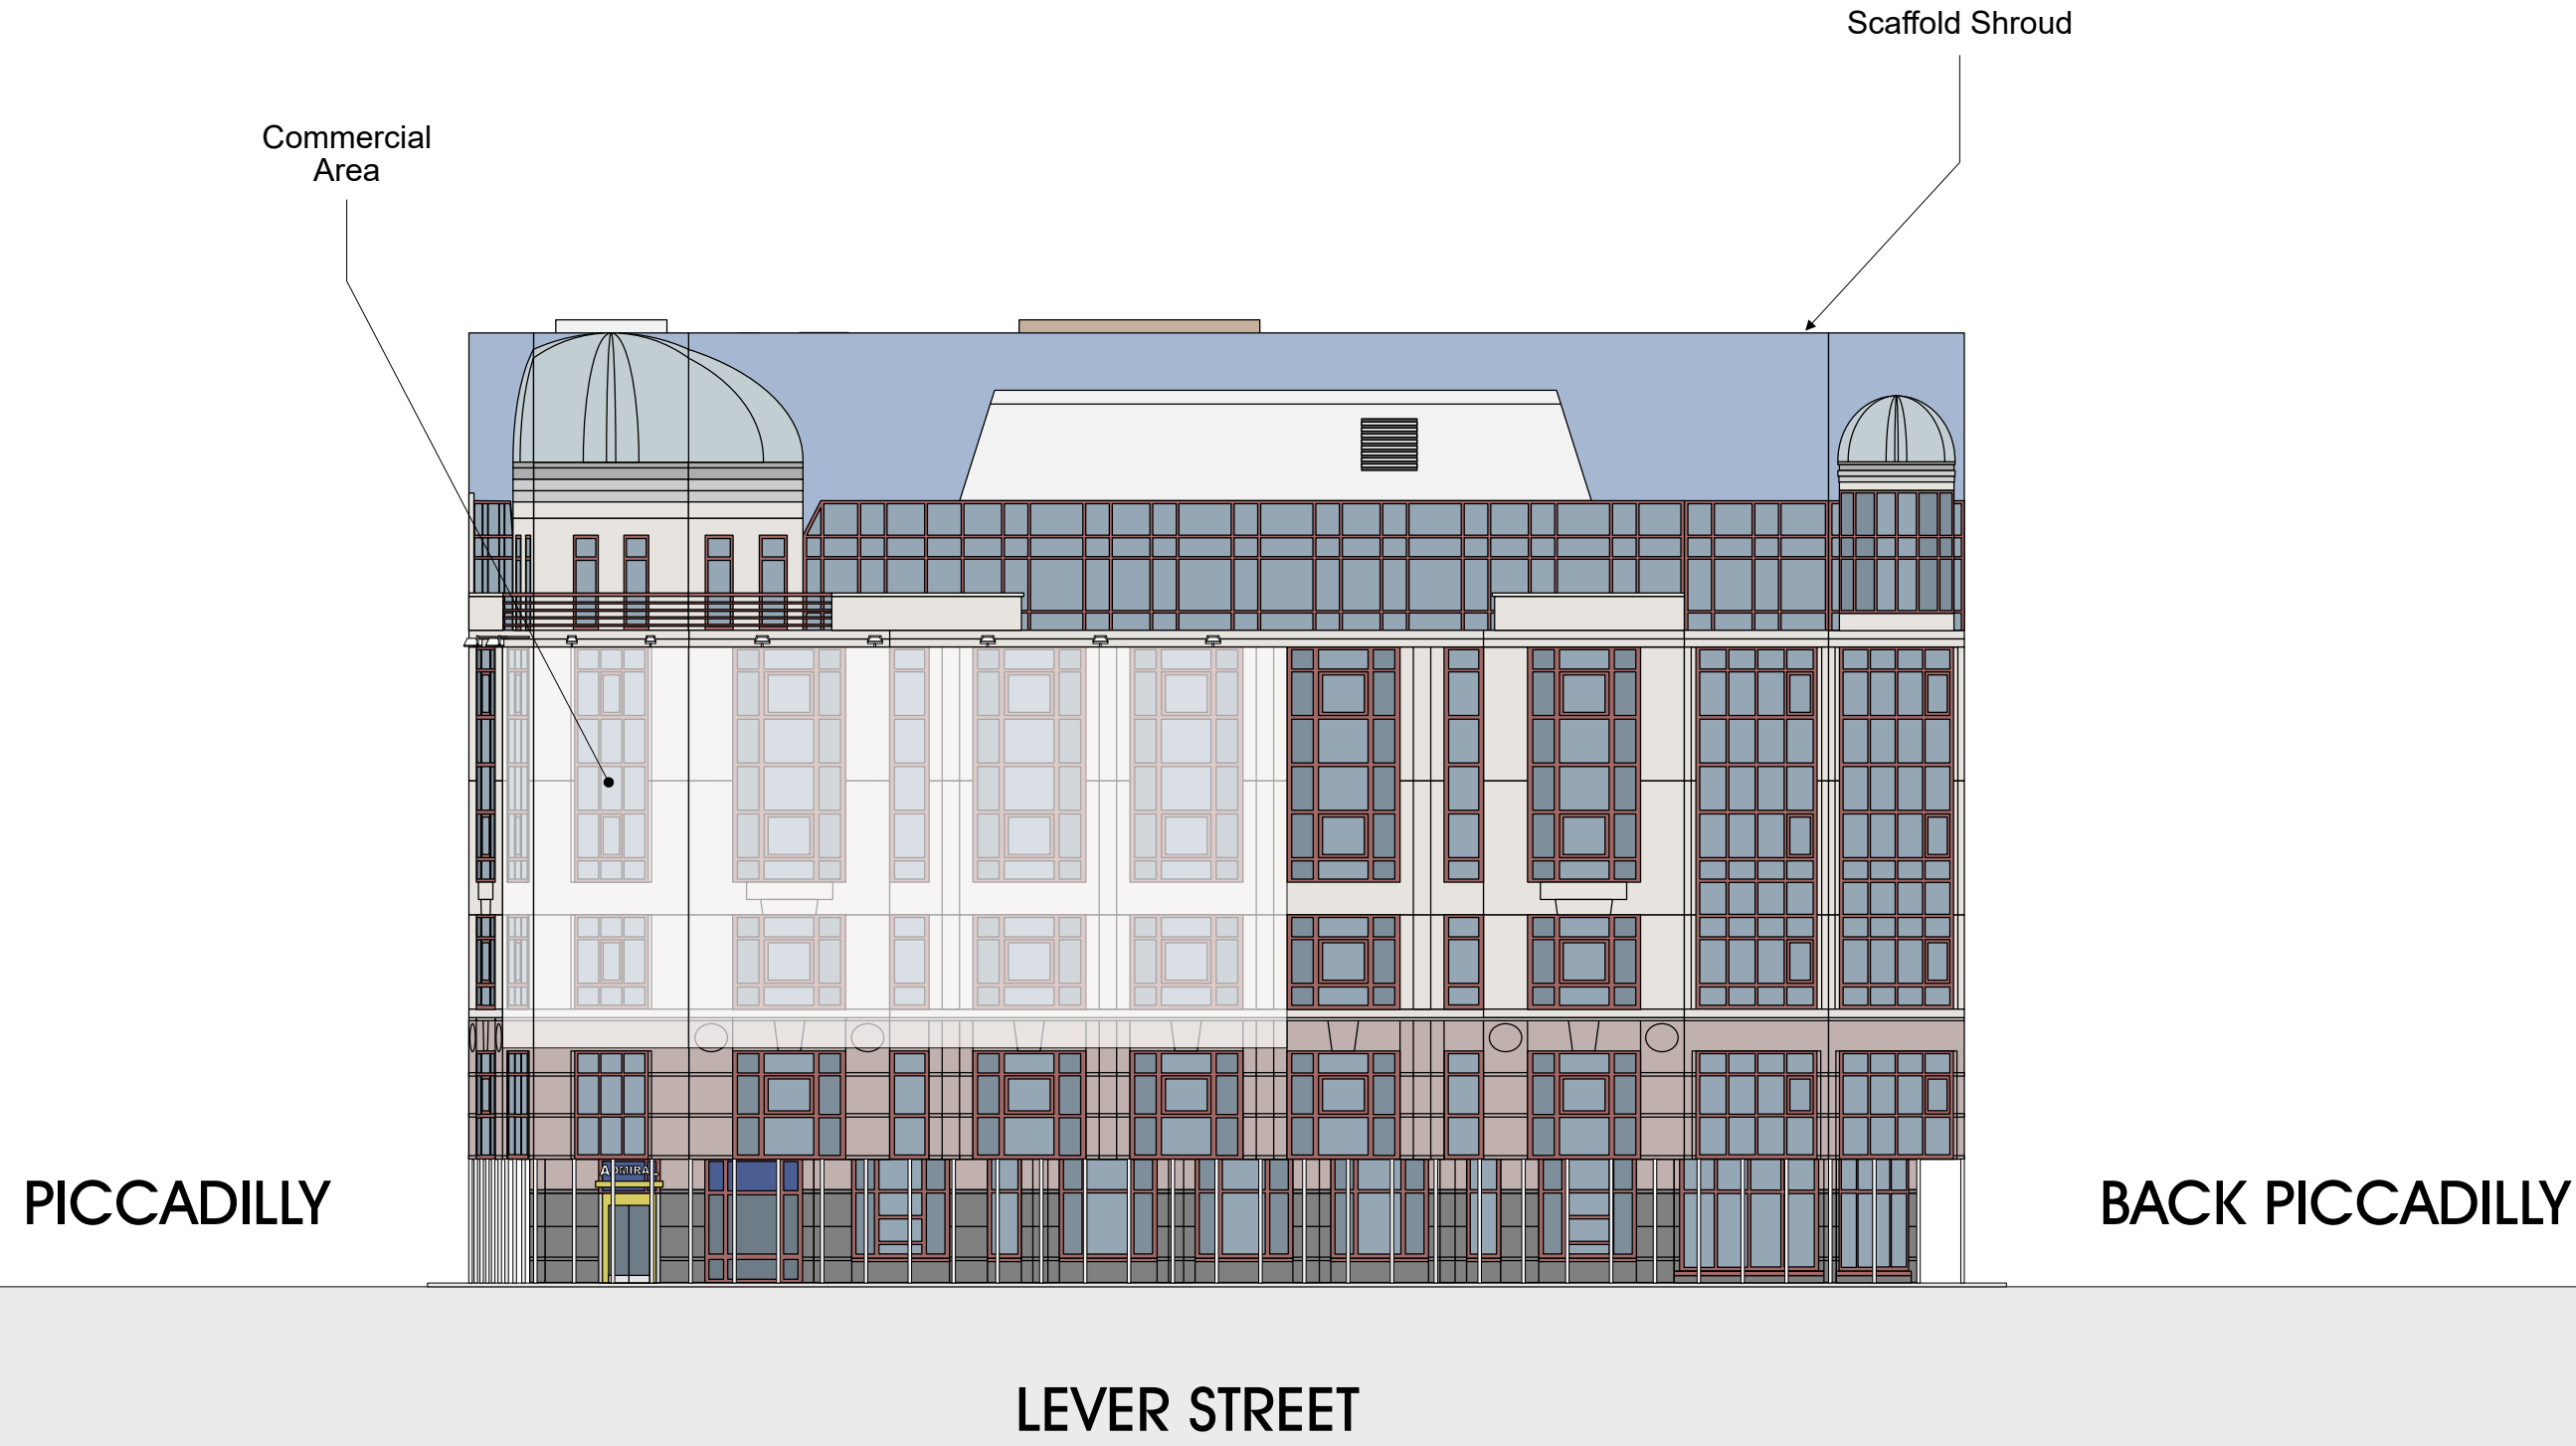

Site:	Title:	Date:	Dwg. No:	Rev:	Scale: 1:200@A3
Wellington House, 39 Piccadilly, Manchester M1 1LQ	Proposed East Elevation	03/03/2022	PY4230/005		<div> <div>0m</div> <div>4m</div> <div>8m</div> <div>12m</div> <div>16m</div> </div>