



JBH
PROPERTY CONSULTING

Floorplans with Work Site

Locations Rev A

In support of
Listed Building Application at
37 Cross Street,
Manchester
M2 4JE

To be read in conjunction with the Schedule of Works
for the Passive Fire Protection Works at
37 Cross Street, Manchester, M2 4JE

For the:
Internal Passive Fire Protection Works

Prepared for:

Manchester City Council

Planning Department

On behalf of

37 Cross Street Management

Company Ltd

c/o Dagmara Stunell

Casserly Property Management

September 2023

JBH Ref: 21035

JBH Property Consulting Ltd

Suite 4, Marple House
39 Stockport Road
Marple
Stockport
SK6 6BD

T 0161 706 1223

E info@jbh-property.co.uk

W www.jbh-property.co.uk




JBH

DO NOT SCALE
Work to annotated dimensions only.
Read drawing in conjunction with relevant
specification, Structural Engineers' and Services
Engineers' drawings.

Confirm all dimensions before commencement of
any work on site or fabrication.

Revision	Date	Description
----------	------	-------------

A	05.11.01	COLOUR REVISED
---	----------	----------------

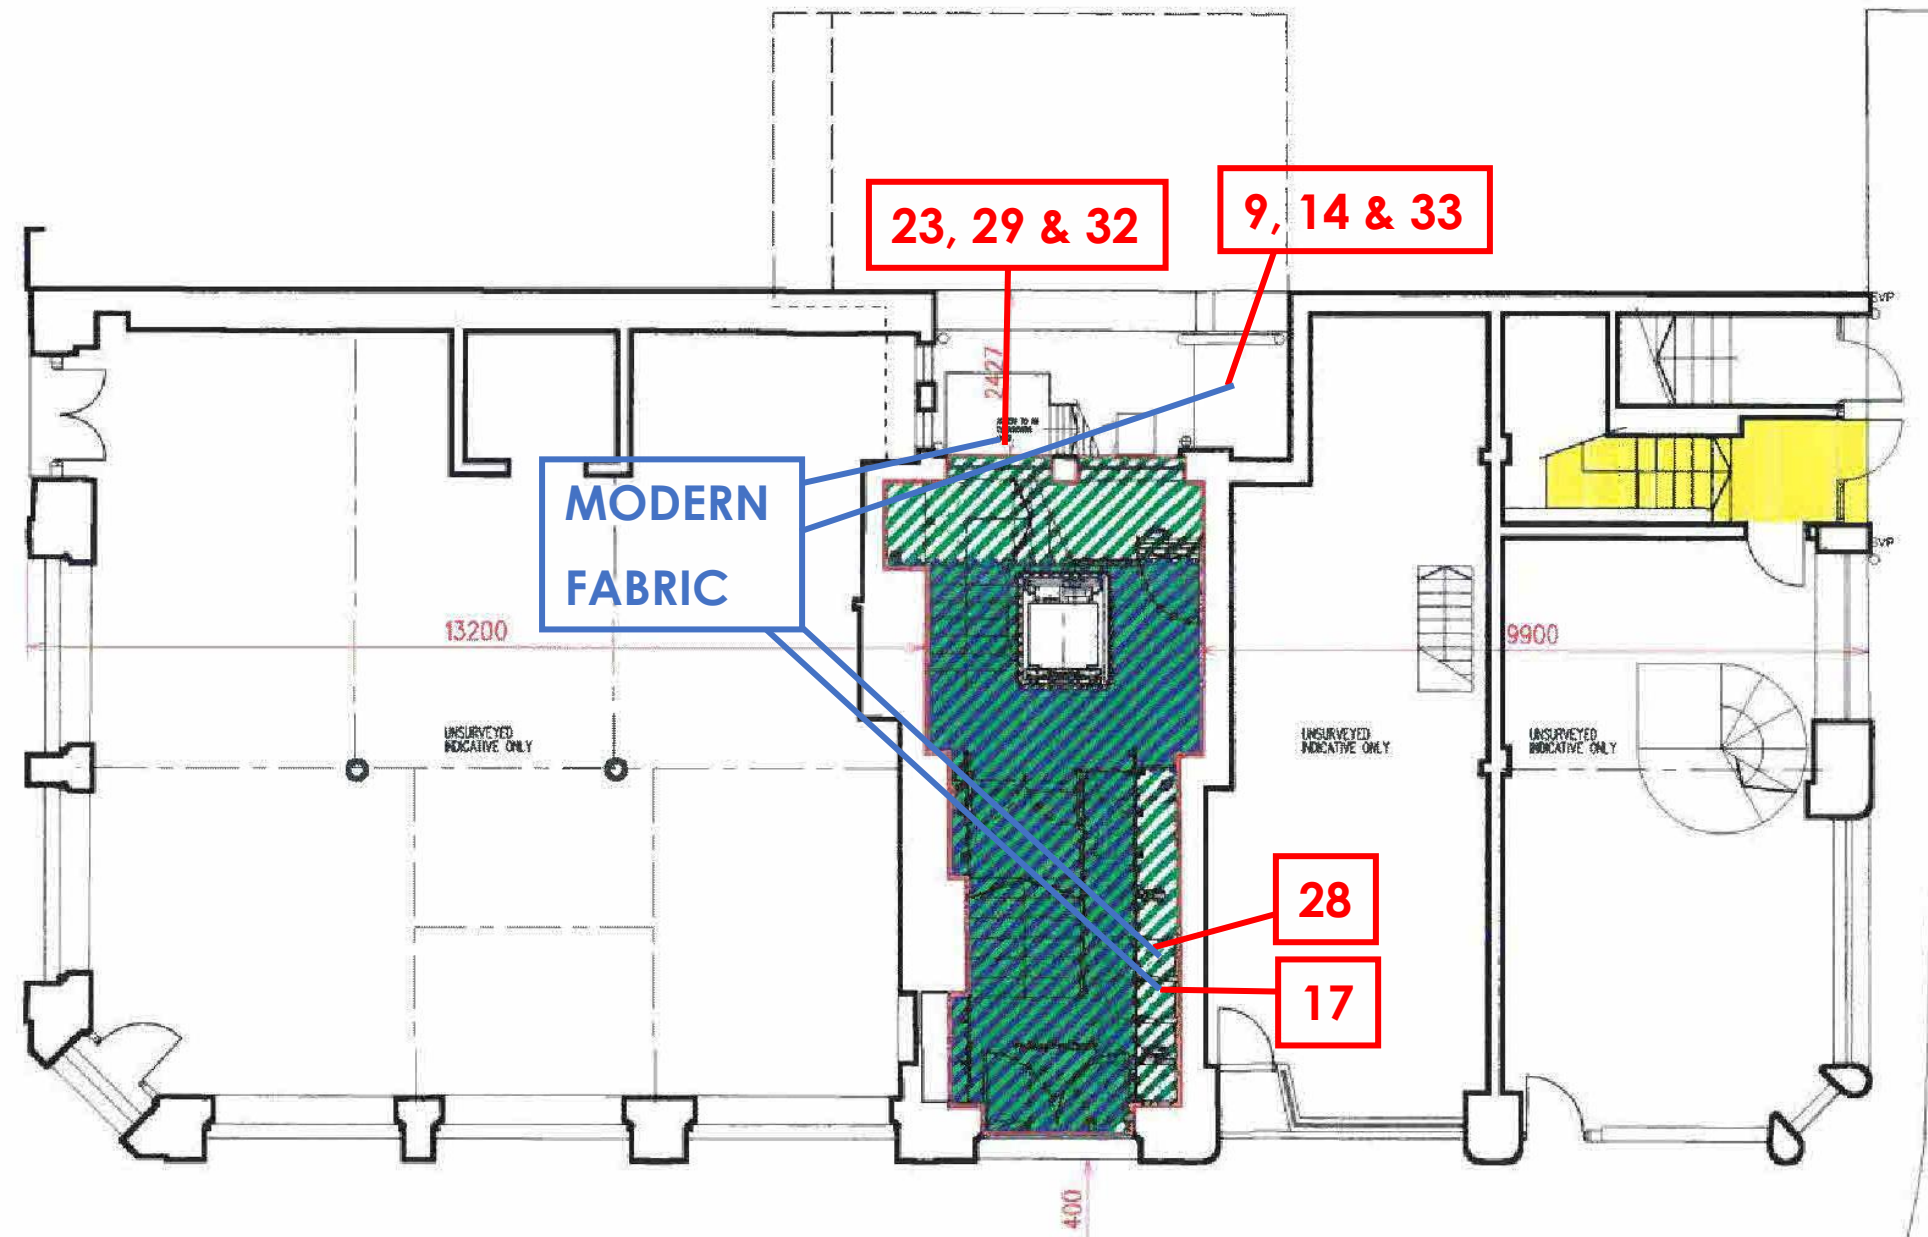

74 KING STREET MANCHESTER

Ground Floor Plan
Indicating Demise


Scale	Drawn by	Date
1:100@A3	EJH	08.01
Job number	Drawing number	Revision
0383	L(99)011	A

hoddler
associates

Architects and Designers
115-116 Portland Street
2nd Floor
Manchester M1 4JF
Telephone: 0161 227 0000
Fax: 0161 227 0001
www.hoddlerassociates.com
21 Esplanade, London
E14 3AP
Telephone: 0207 855 1700
Fax: 0207 855 1702
london@hoddlerassociates.com



JBH

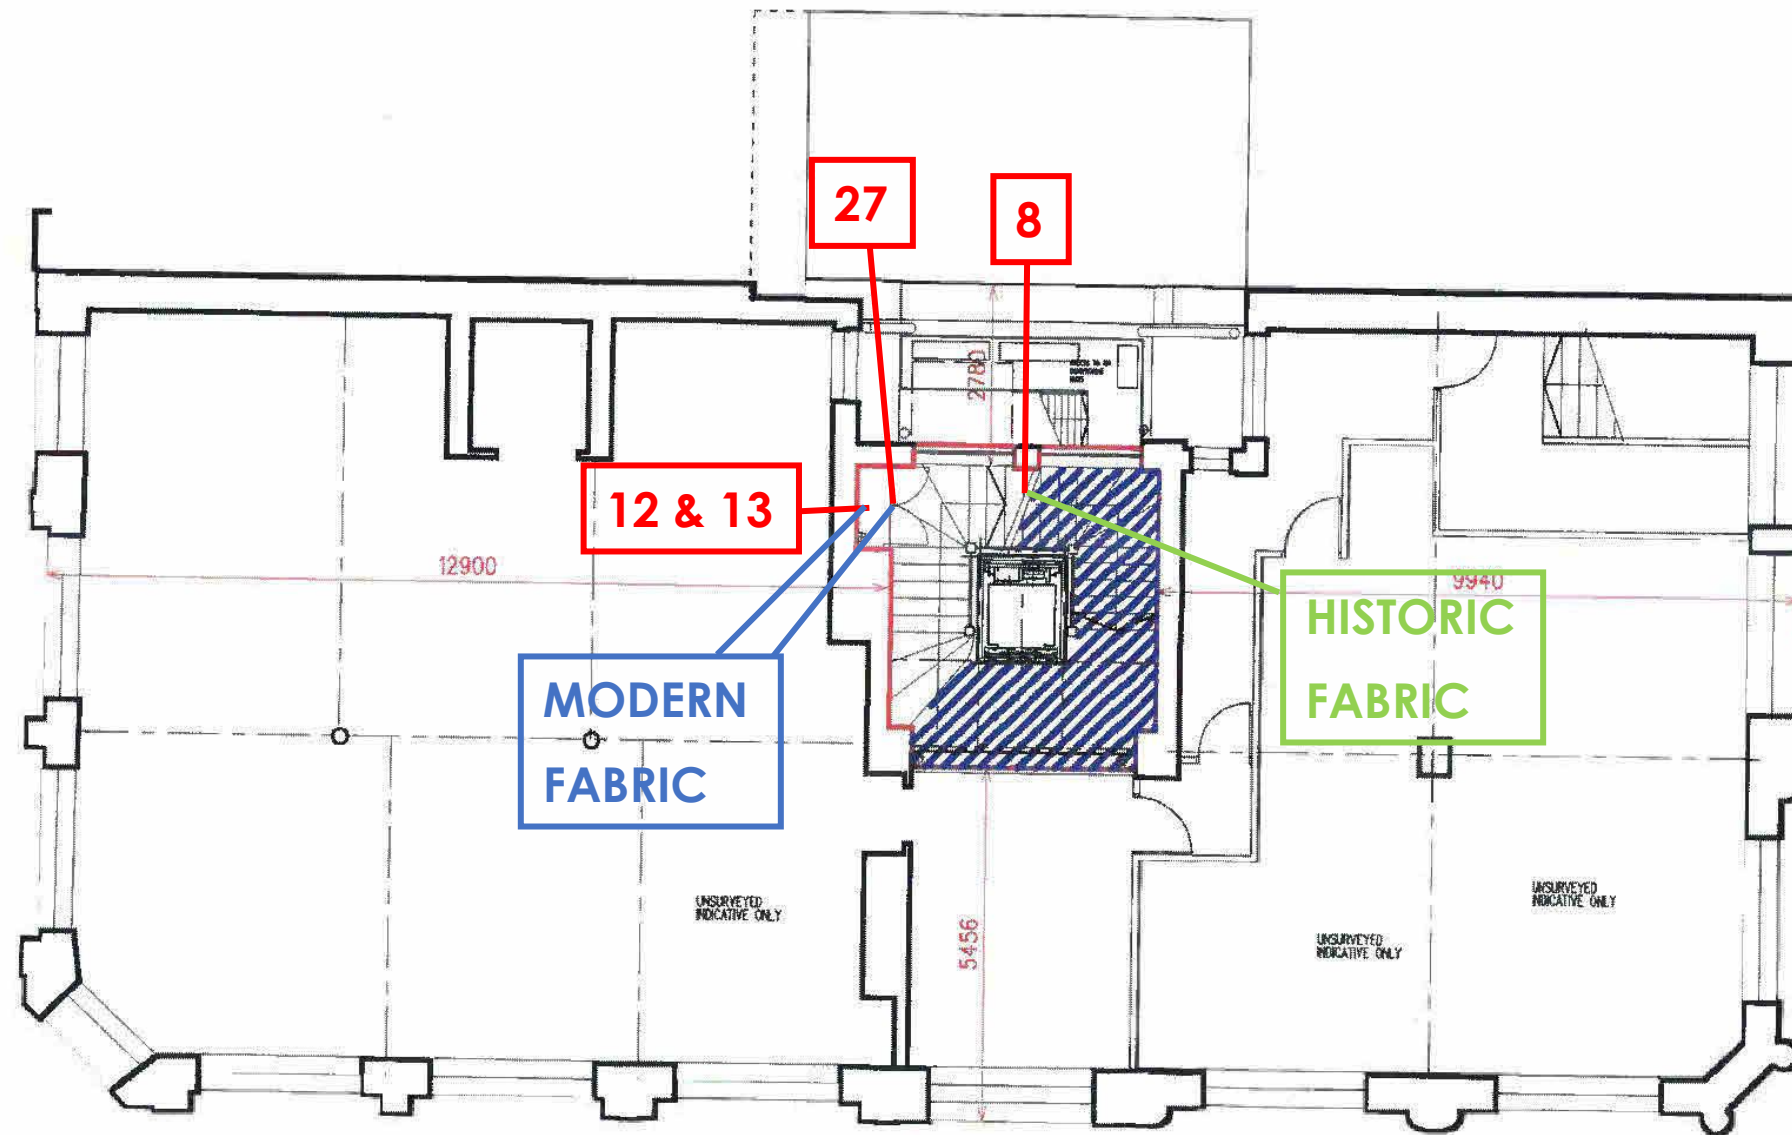

DO NOT SCALE
Work to annotated dimensions only.
Read drawing in conjunction with relevant
specification, Structural Engineers' and Services
Engineers' drawings.

Confirm all dimensions before commencement of
any work on site or fabrication.

Revision	Date	Description
----------	------	-------------

A	05.11.01	COLOUR REVISED
---	----------	----------------

74 KING STREET MANCHESTER

First Floor Plan
Indicating Demise

Scale	Drawn by	Date
1:100@A3	EJH	09.01

Job number	Drawing number	Revision
0383	L(99)012	A


hodder

associates
Architects and Engineers
115-117 Portland Street
Manchester
M1 4JH
Telephone: 0161 275 0000
Facsimile: 0161 275 0000
Email: hodder@hodderassociates.co.uk
21 Lime Tree Street
Manchester
M1 4JH
Telephone: 0161 275 1700
Facsimile: 0161 275 1700
hodder@hodderassociates.co.uk

74 King Street Manchester




JBH

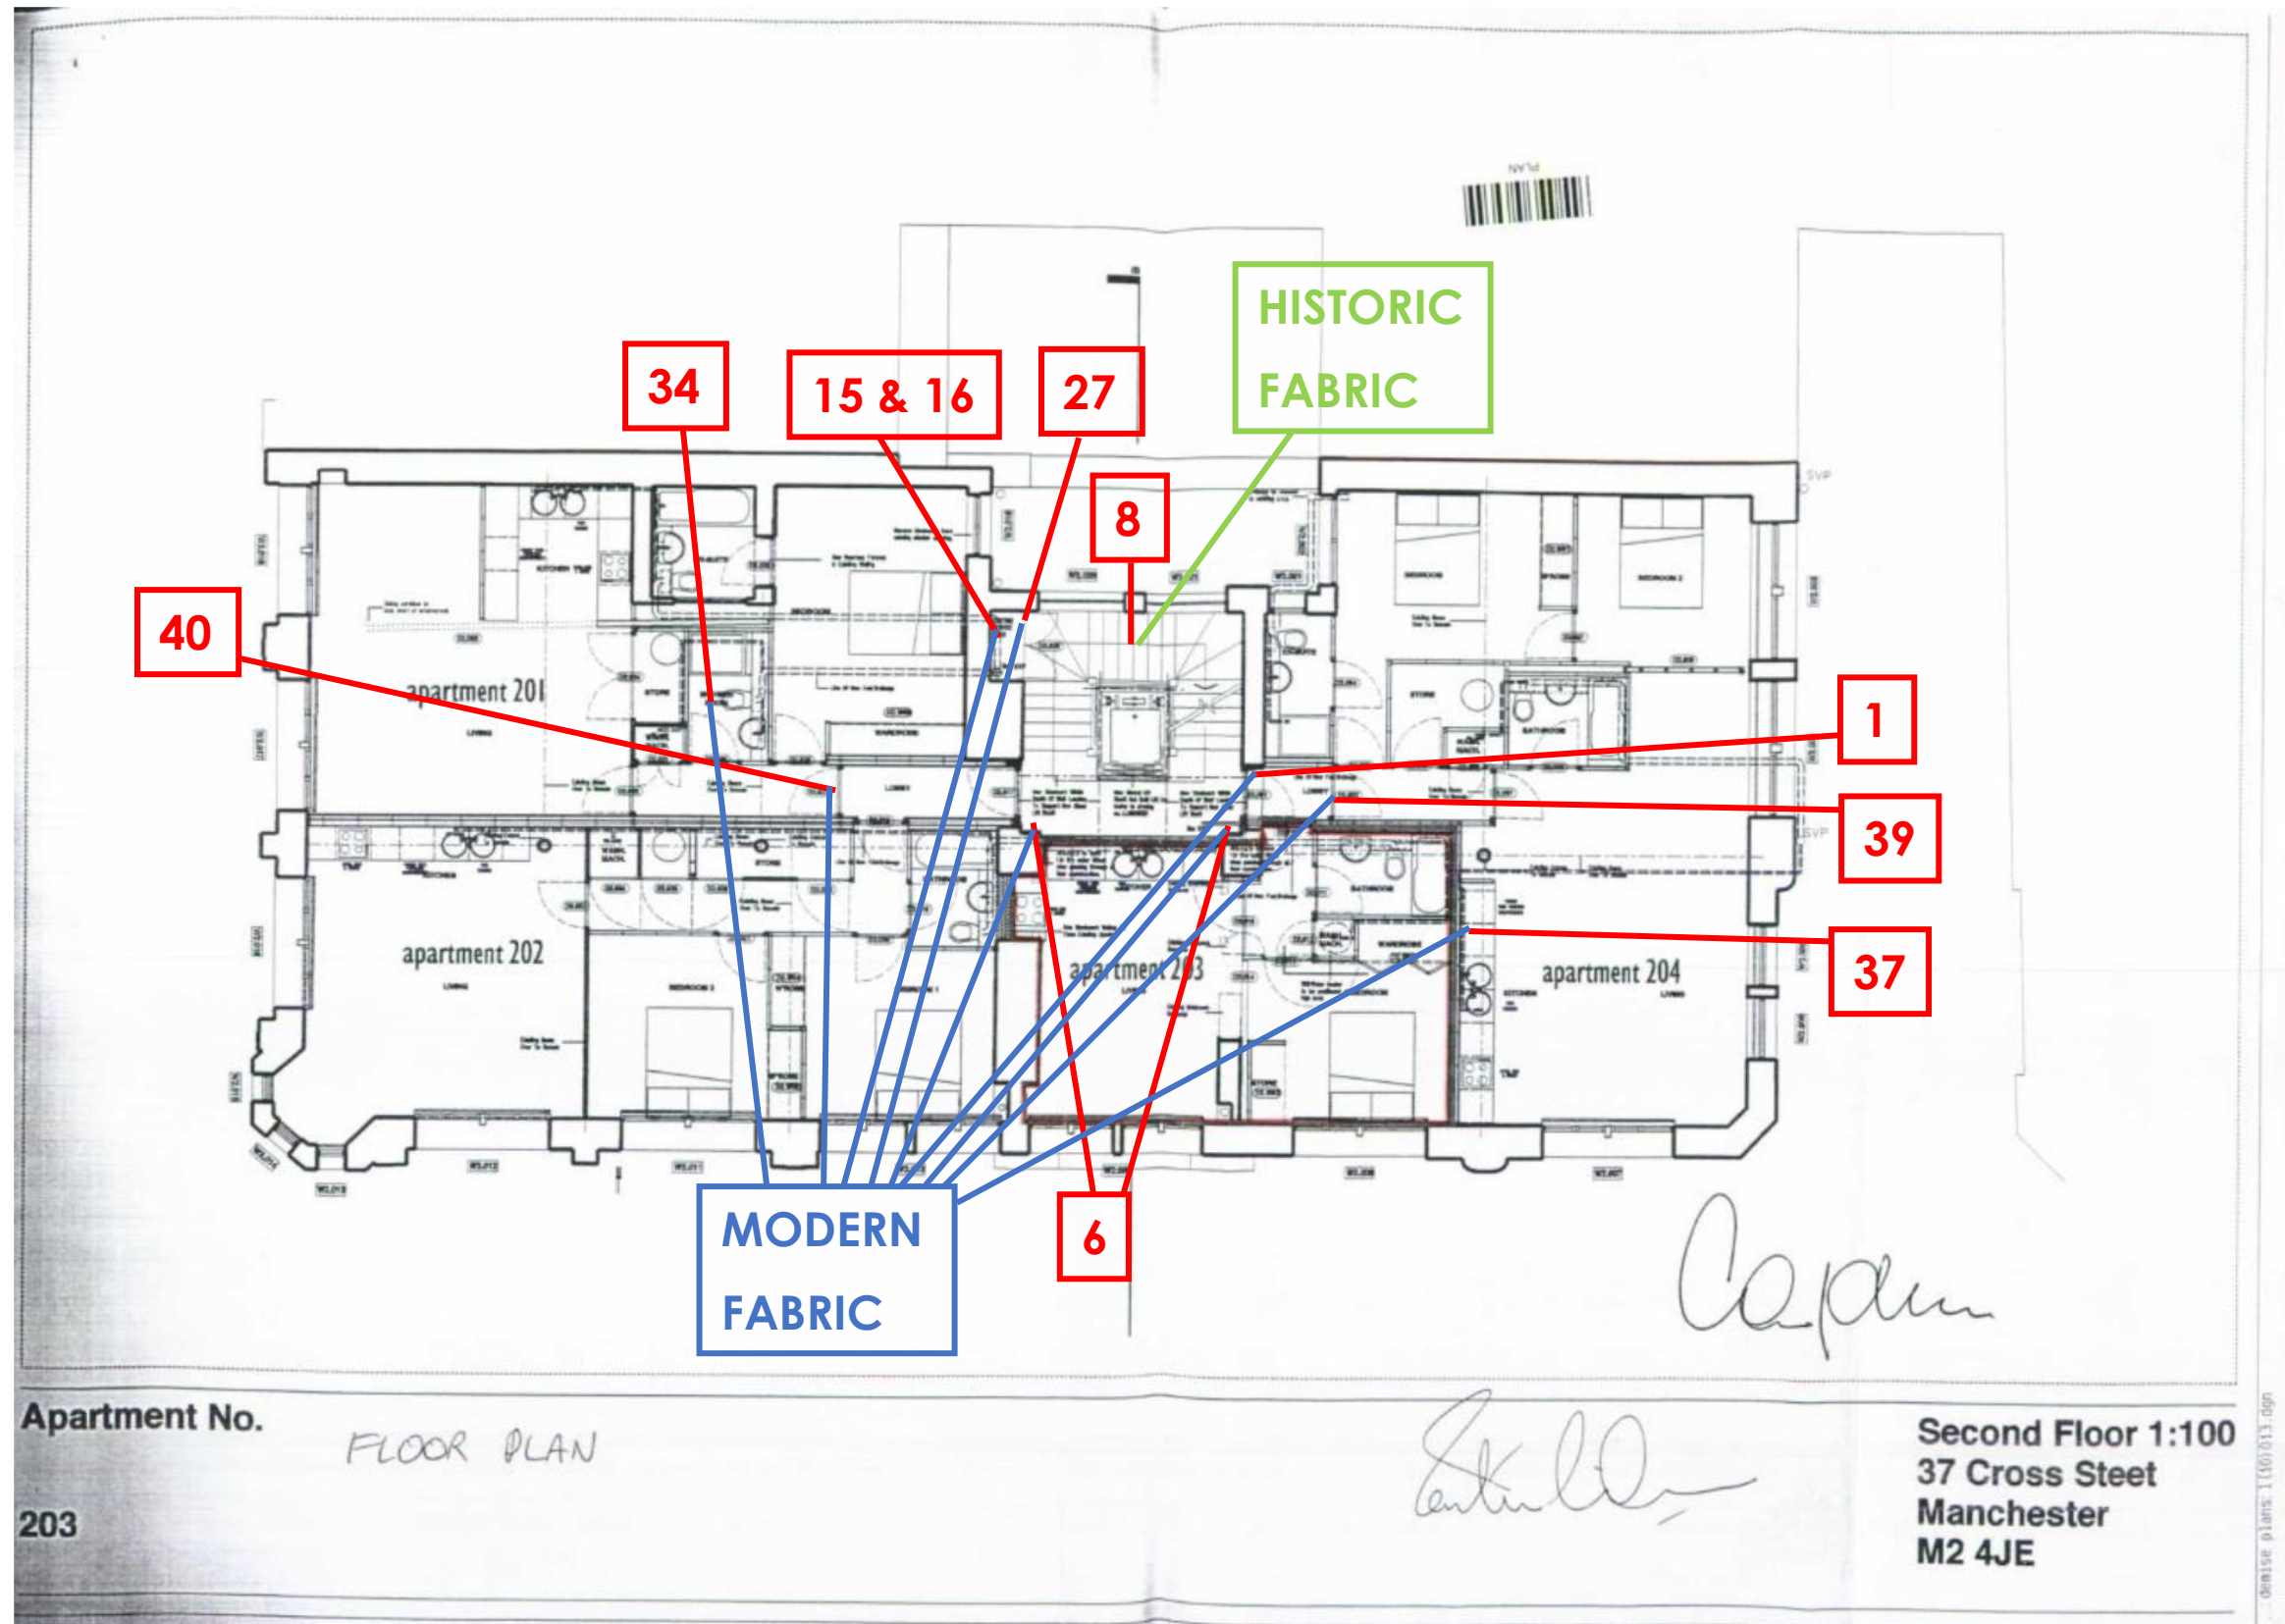



JBH

This official copy is incomplete without the preceding notes page.

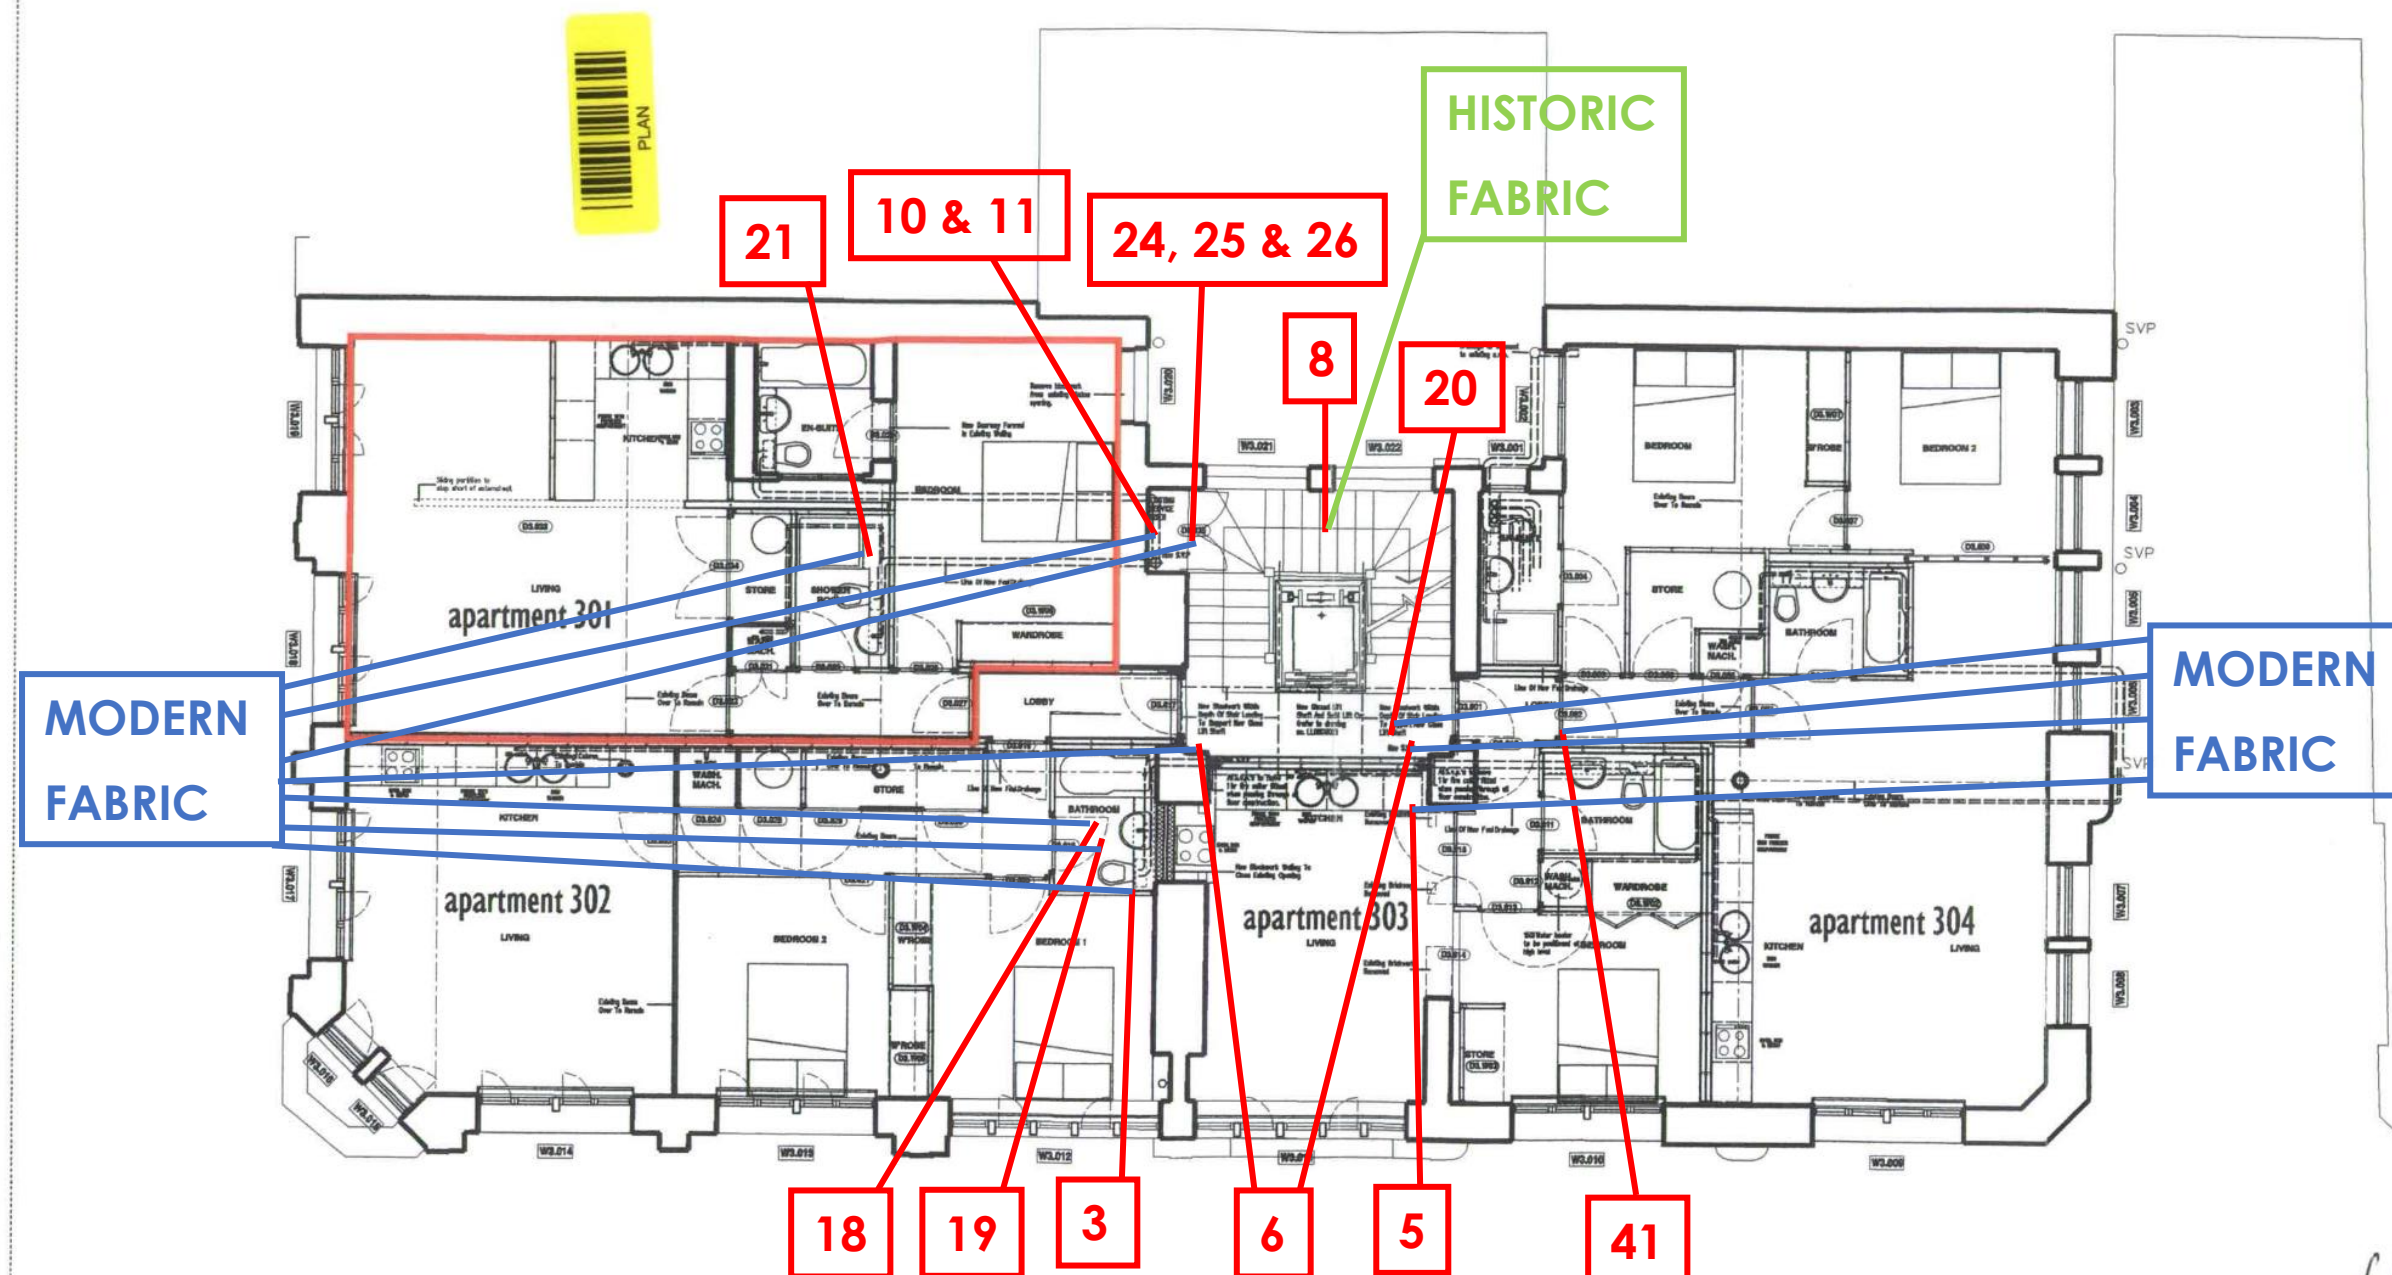


Apartment No.
301

Third Floor 1:100
37 Cross Steet
Manchester
M2 4JE



JBH

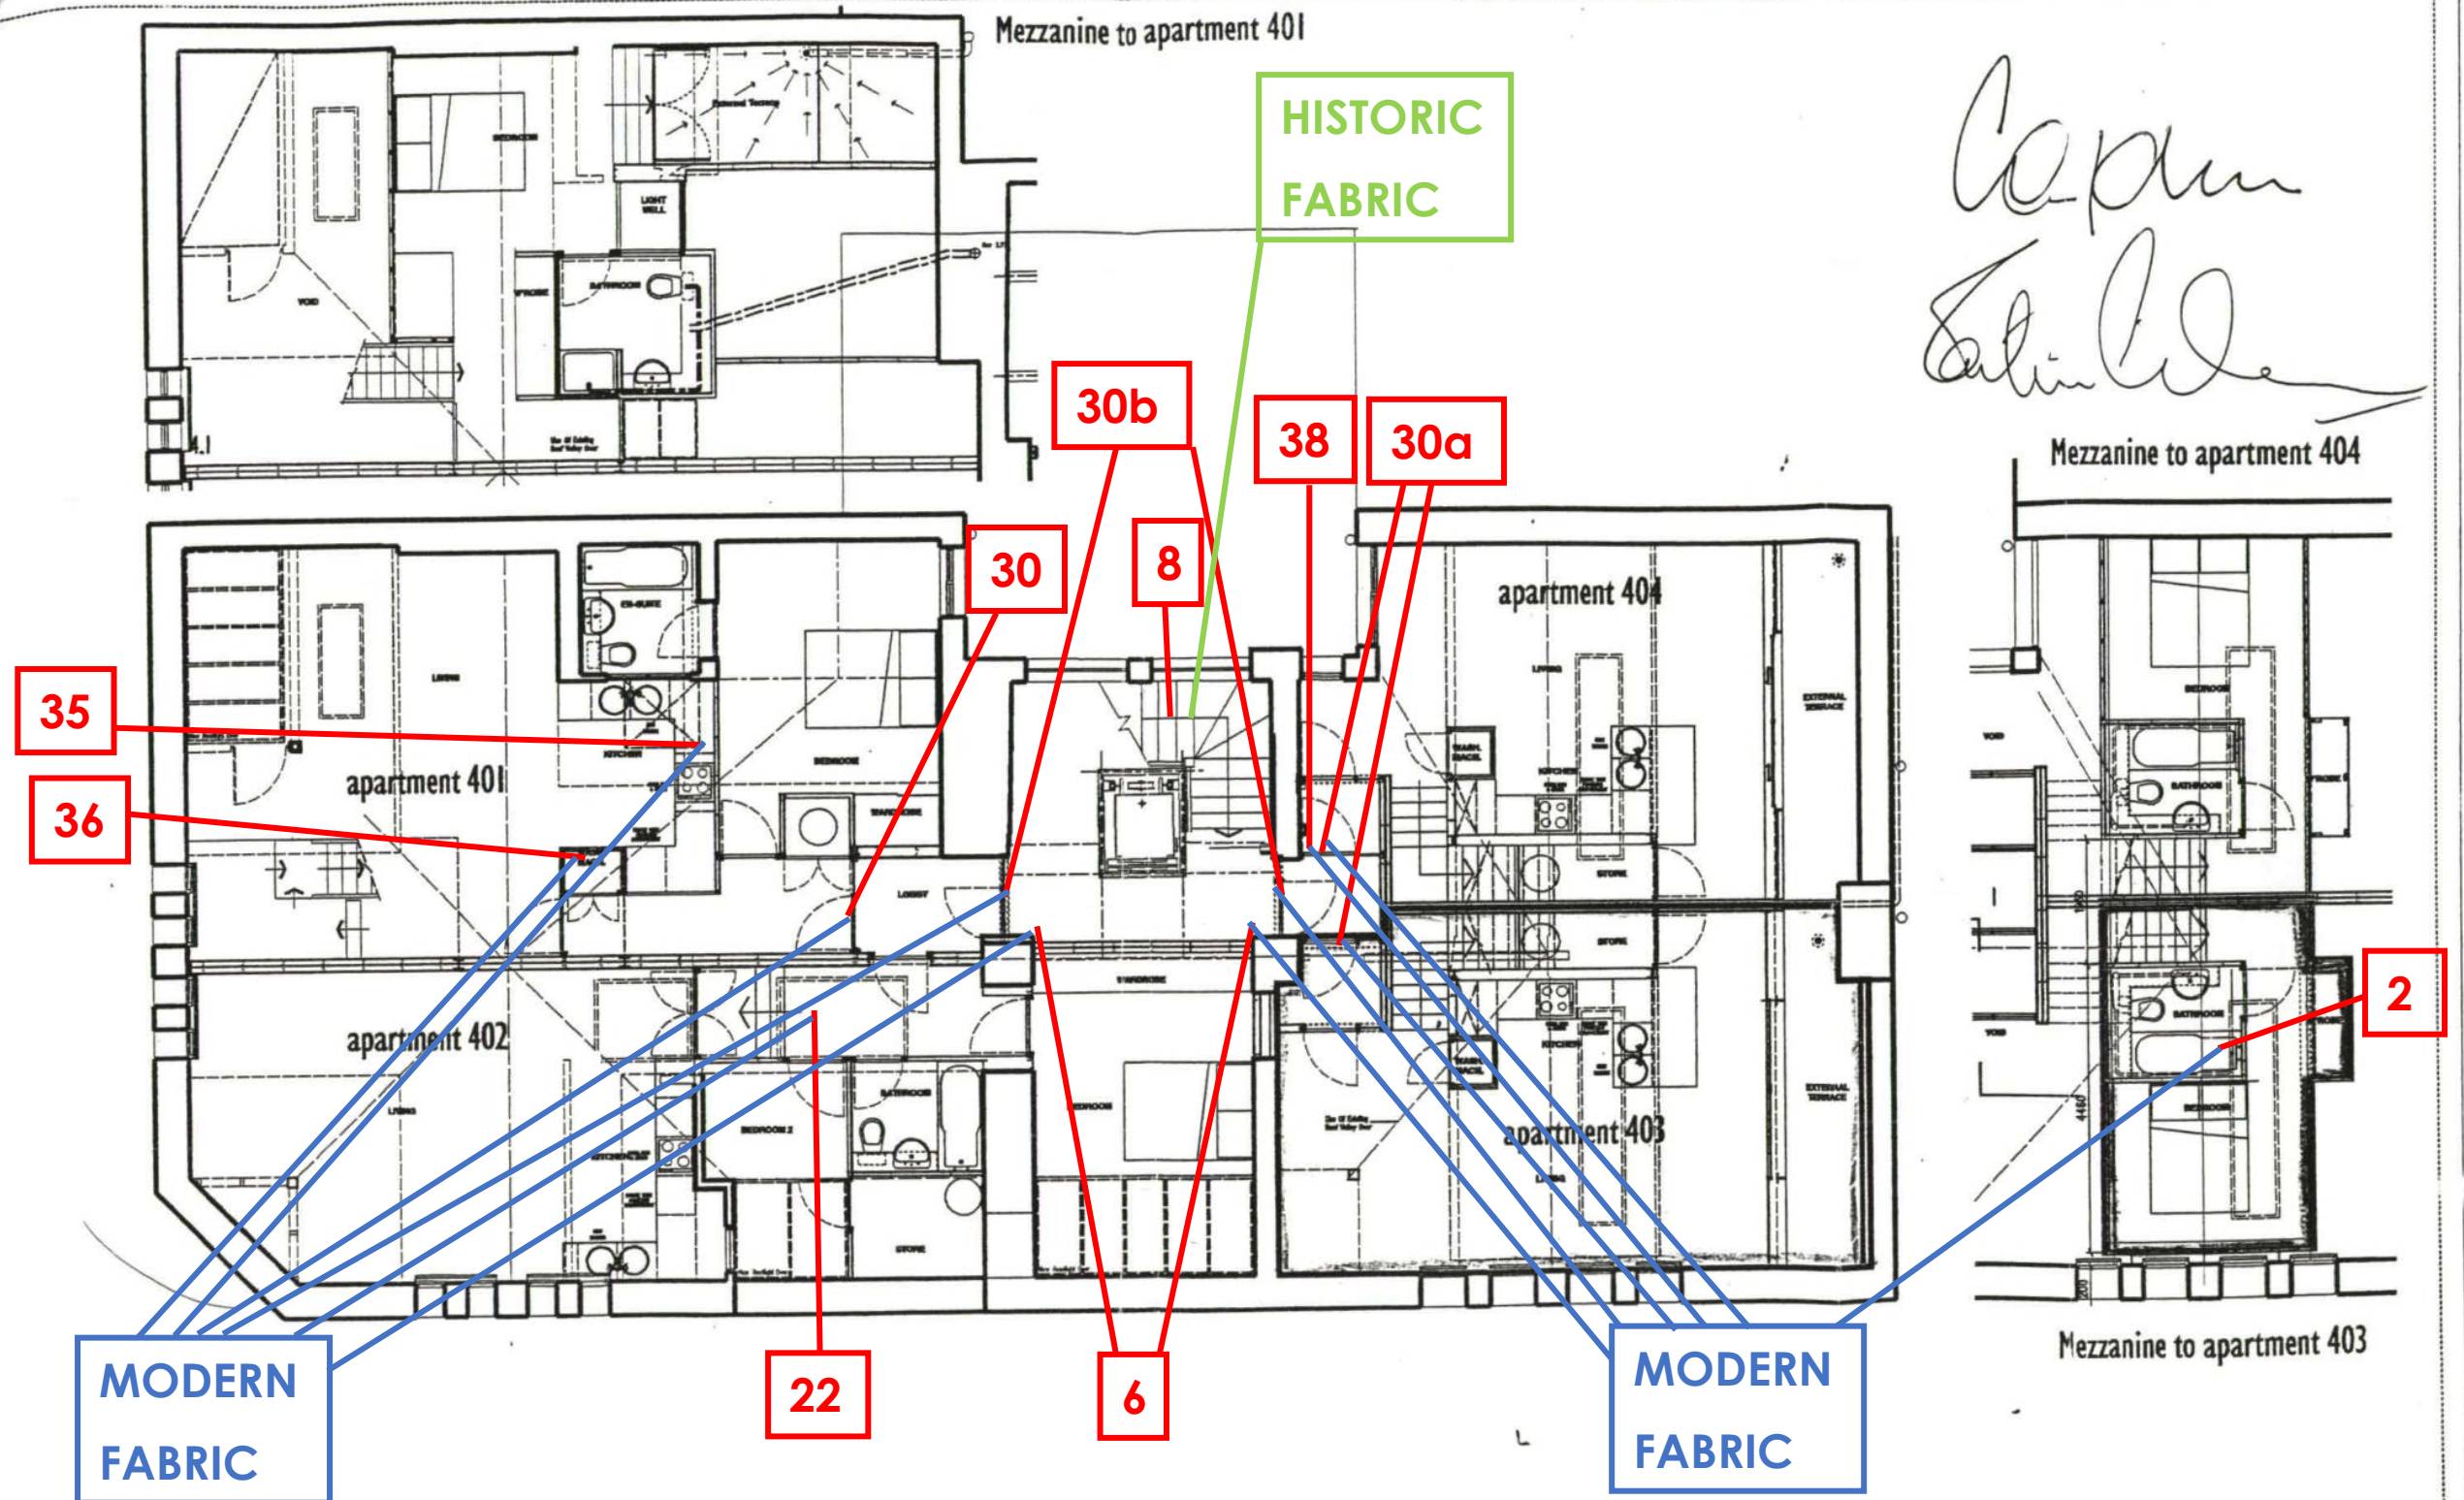

Apartment No.

403

Fourth Floor (incl Mezzanine) 1:100
37 Cross Street
Manchester
M2 4JE

