



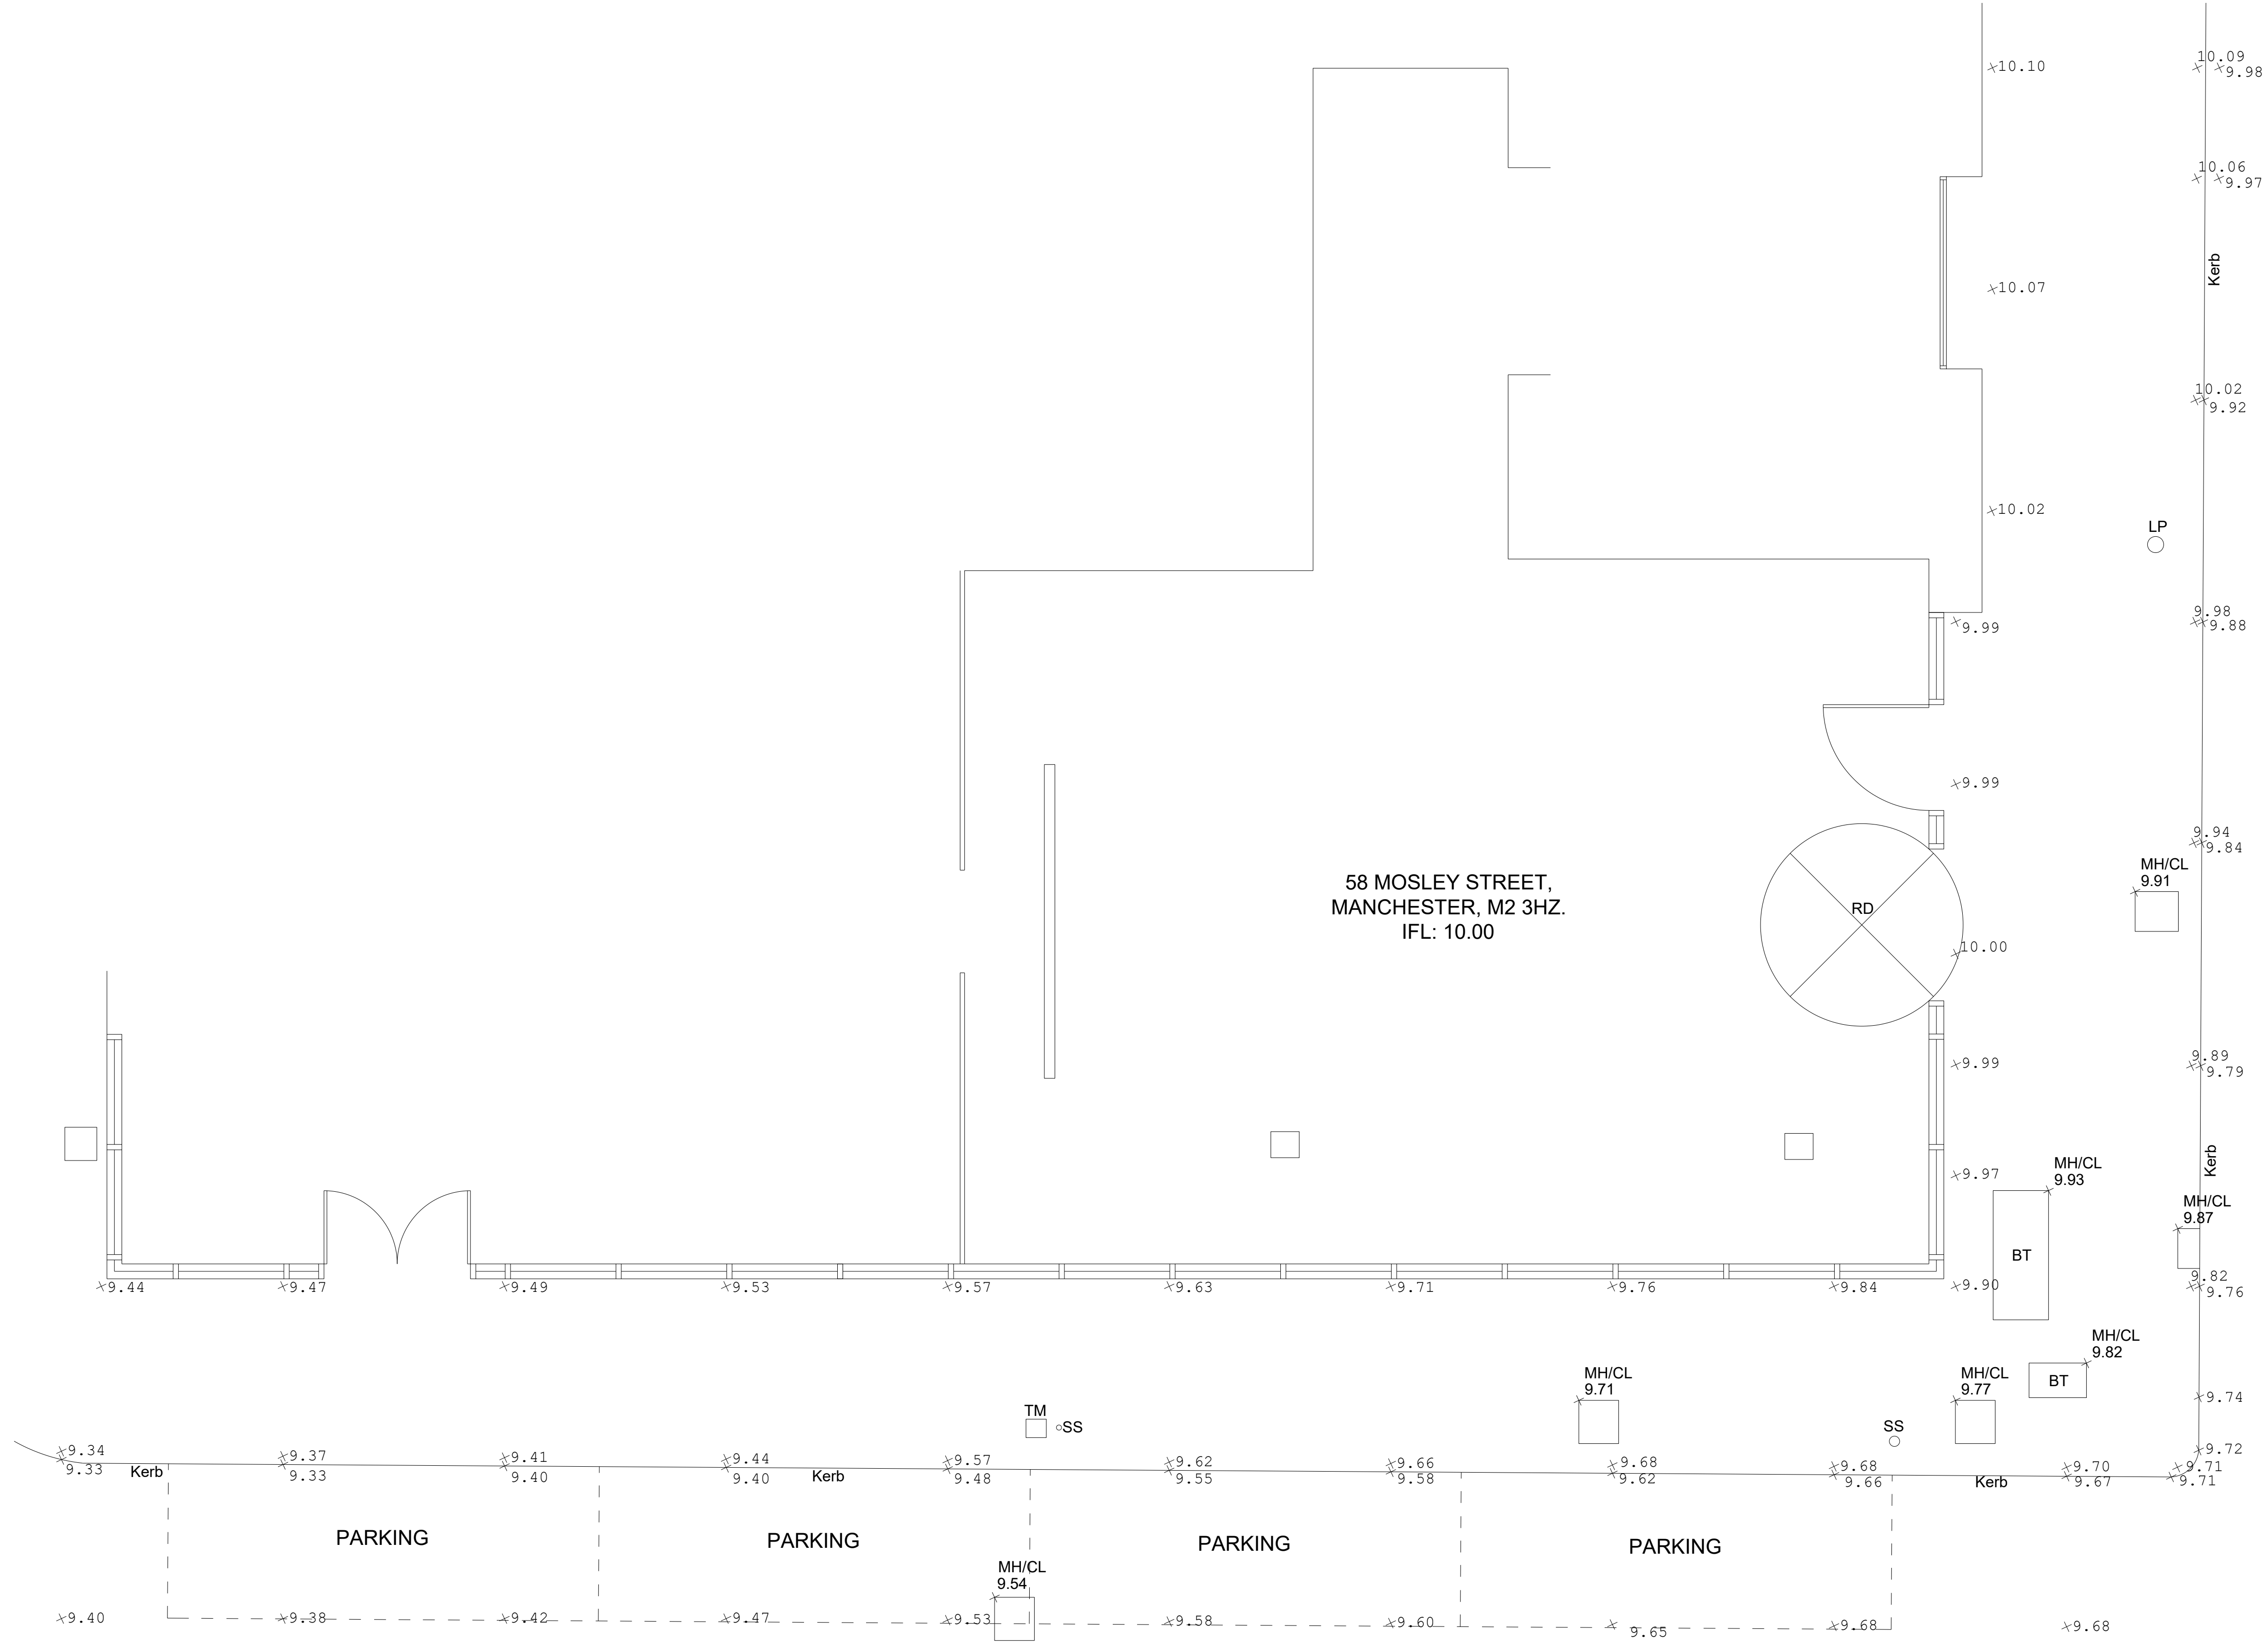

EXISTING SITE PLAN

LEGEND:

MH: MANHOLE
LP: LAMP POST
SS: STREET SIGN
TM: TICKET MACHINE
RD: REVOLVING DOOR
BT: BRITISH TELECOM
CL: COVER LEVEL

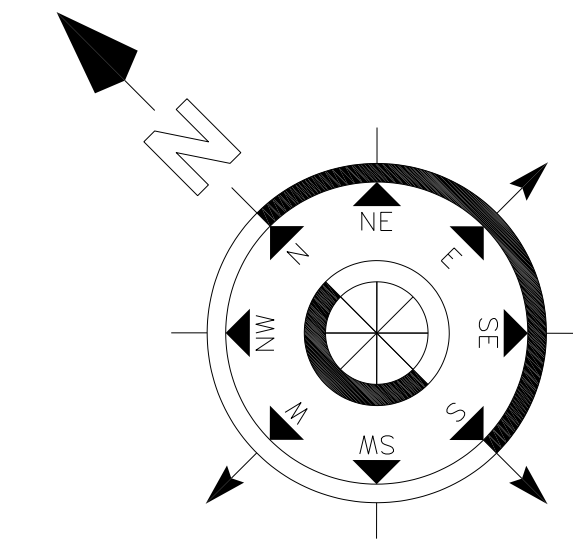

ACAD DESIGN & SURVEYS

ARCHITECTURAL DRAWING SERVICES / 3D SCANNING SURVEYS / FULL MEASURED BUILDING SURVEYS
TOPOGRAPHICAL SURVEYS / UAV DRONE SURVEYS / ALL GENERAL CAD DESIGN
SETTING OUT SERVICES / LRC LEASE PLANS / EPC ENERGY SURVEYS

TEL - 0161 710 2861 - Email - info@acad-design.com - www.acad-design.com

DRAWING TITLE	CLIENT				REV. NO.	DESCRIPTION TO REVISION	REV. BY	DATE
	EXISTING MEASURED BUILDING SURVEY							
ADDRESS	PROJECT							
	58 MOSLEY STREET							
58 MOSLEY STREET, MANCHESTER, M2 3HZ	DRAWN BY	SCALE	DATE	DRAWING NUMBER				
	JH	1/50@A1	13/03/2023	AC20347/01				
	CHECKED BY	REV.	DRAWING FILE					
	PST		AC20347					