


PROJECT:
75 Marcer Road, Manchester,
M40 7DZ, UK

DRAWING TITLE:
Site Setting Out Drawing


	DRG NO : A-09
DATE : July, 2023	SCALE: 1:100@A3

PURPOSE OF ISSUE	PLANNING
------------------	----------

Do not scale from this drawing. All information should be checked by the contractor site before commencing work. Any discrepancies should be reported to the architect immediately. All rights are reserved and are not transferable. Unauthorized reproduction of this drawing are not permitted

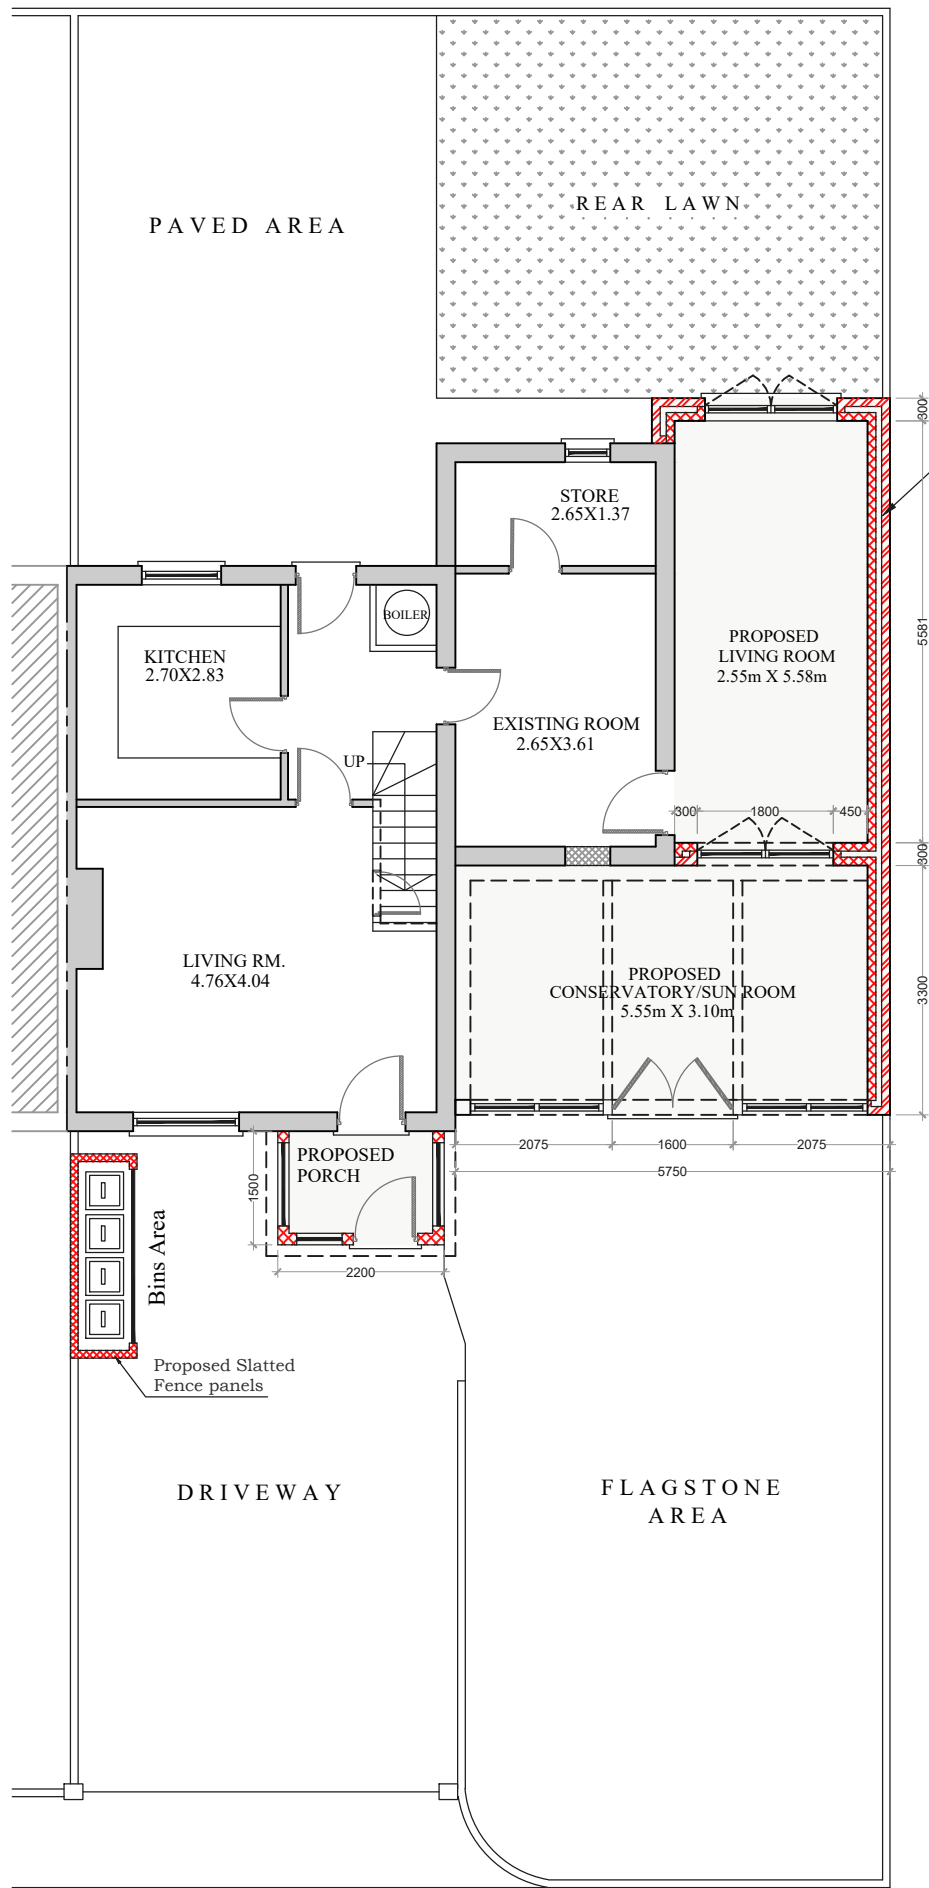

Cavity Wall Construction to have a U-Value of 0.30
100mm brick externally with 100mm gap and 100mm medium weight block cavity wall celotex 3000 series 45mm thick . 100mm gap to be filled with 'Dritherm' Insulation 85mm thick sheet. Cavity closer's to be 'thermabyte' type. Cavity ties to be used at 900mm c/c horizontally and 450mm vertically. New walls to be bonded to old by means of 'Firfix' or Crocodile Profiles.

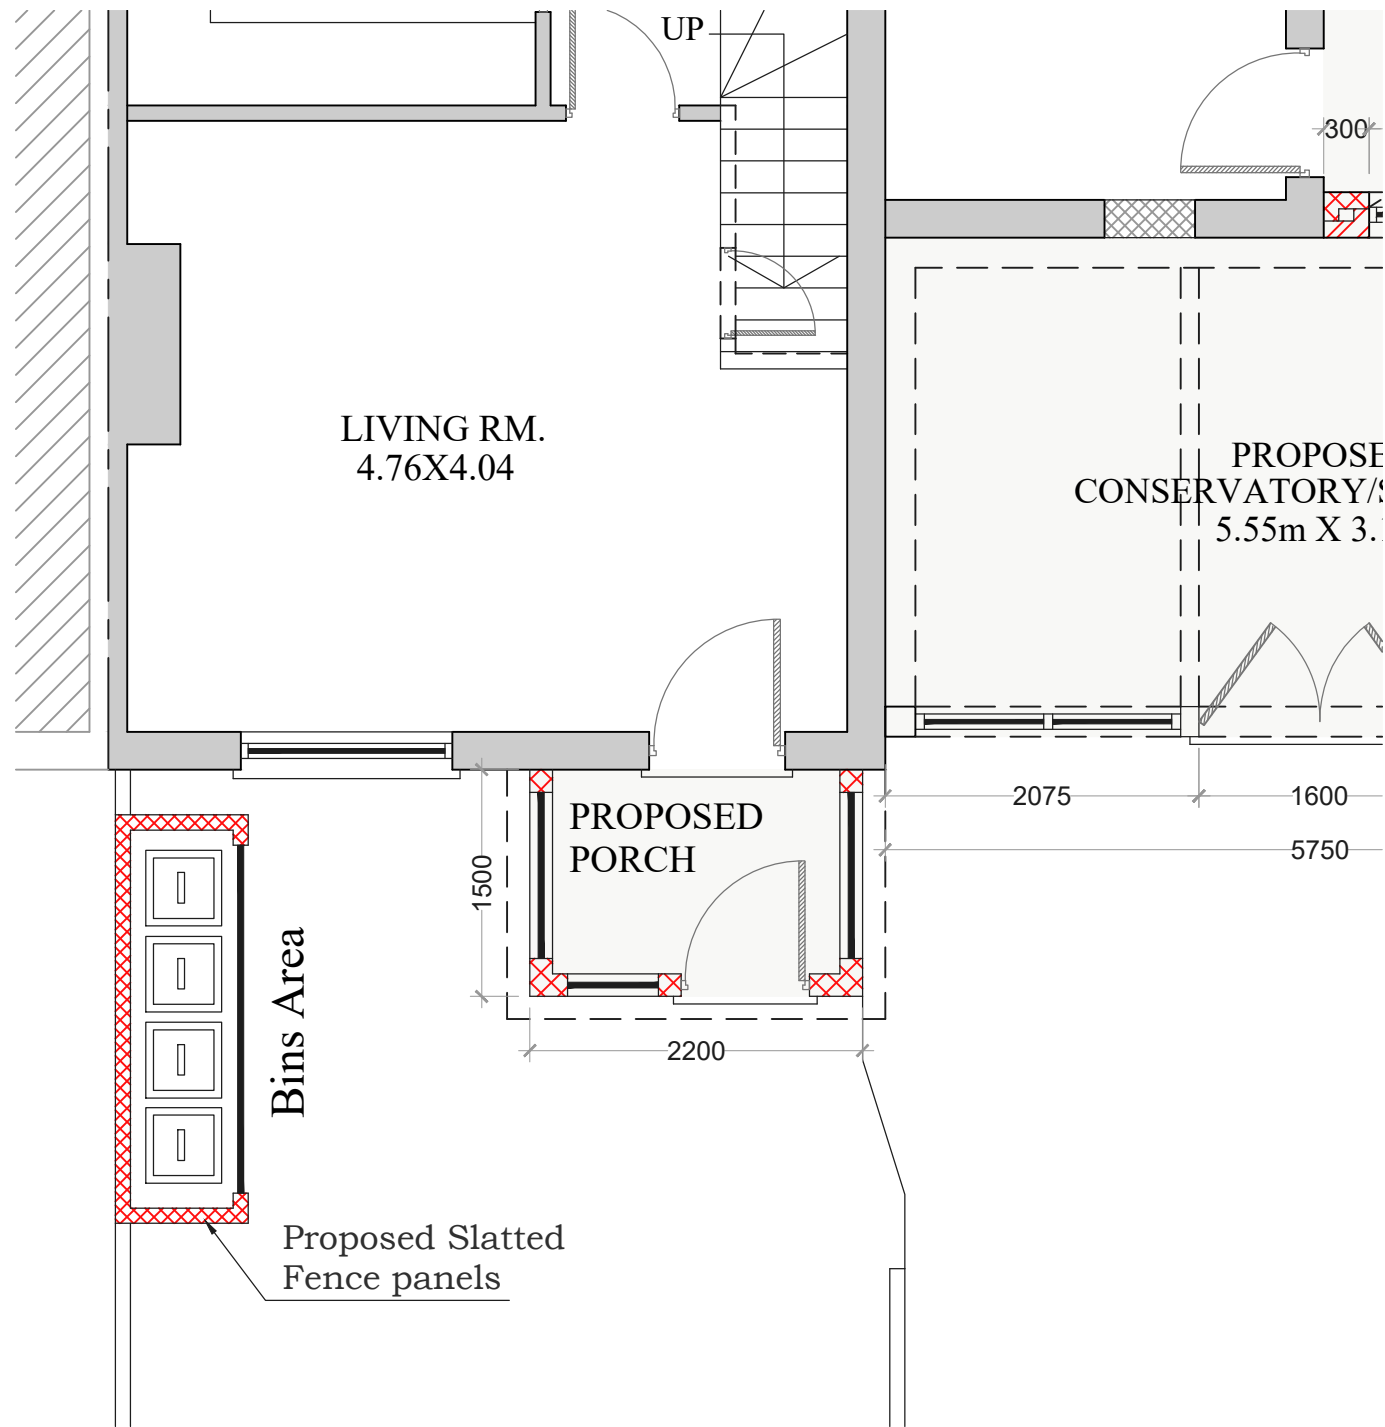

BLOW UP DETAIL
SCALE 1:50

PROPOSED GROUND FLOOR PLAN