

This drawing (or any part thereof) is not to be copied, transmitted or disclosed to any third party or unauthorised person without the prior written consent of SP Architectural.


This Drawing is to be read in coincidence with all other relevant drawings prepared by consultants and sub-contractors.

Do not scale from this document. Work only in accordance to printed dimensions.

Report any discrepancies to the drawing author or representatives thereof.


© ALL RIGHTS RESERVED. no part of this drawing may be reproduced or transmitted in any form or by any means without the written consent of the copyright holder.

Once printed & distributed this document is assumed 'Uncontrolled'.

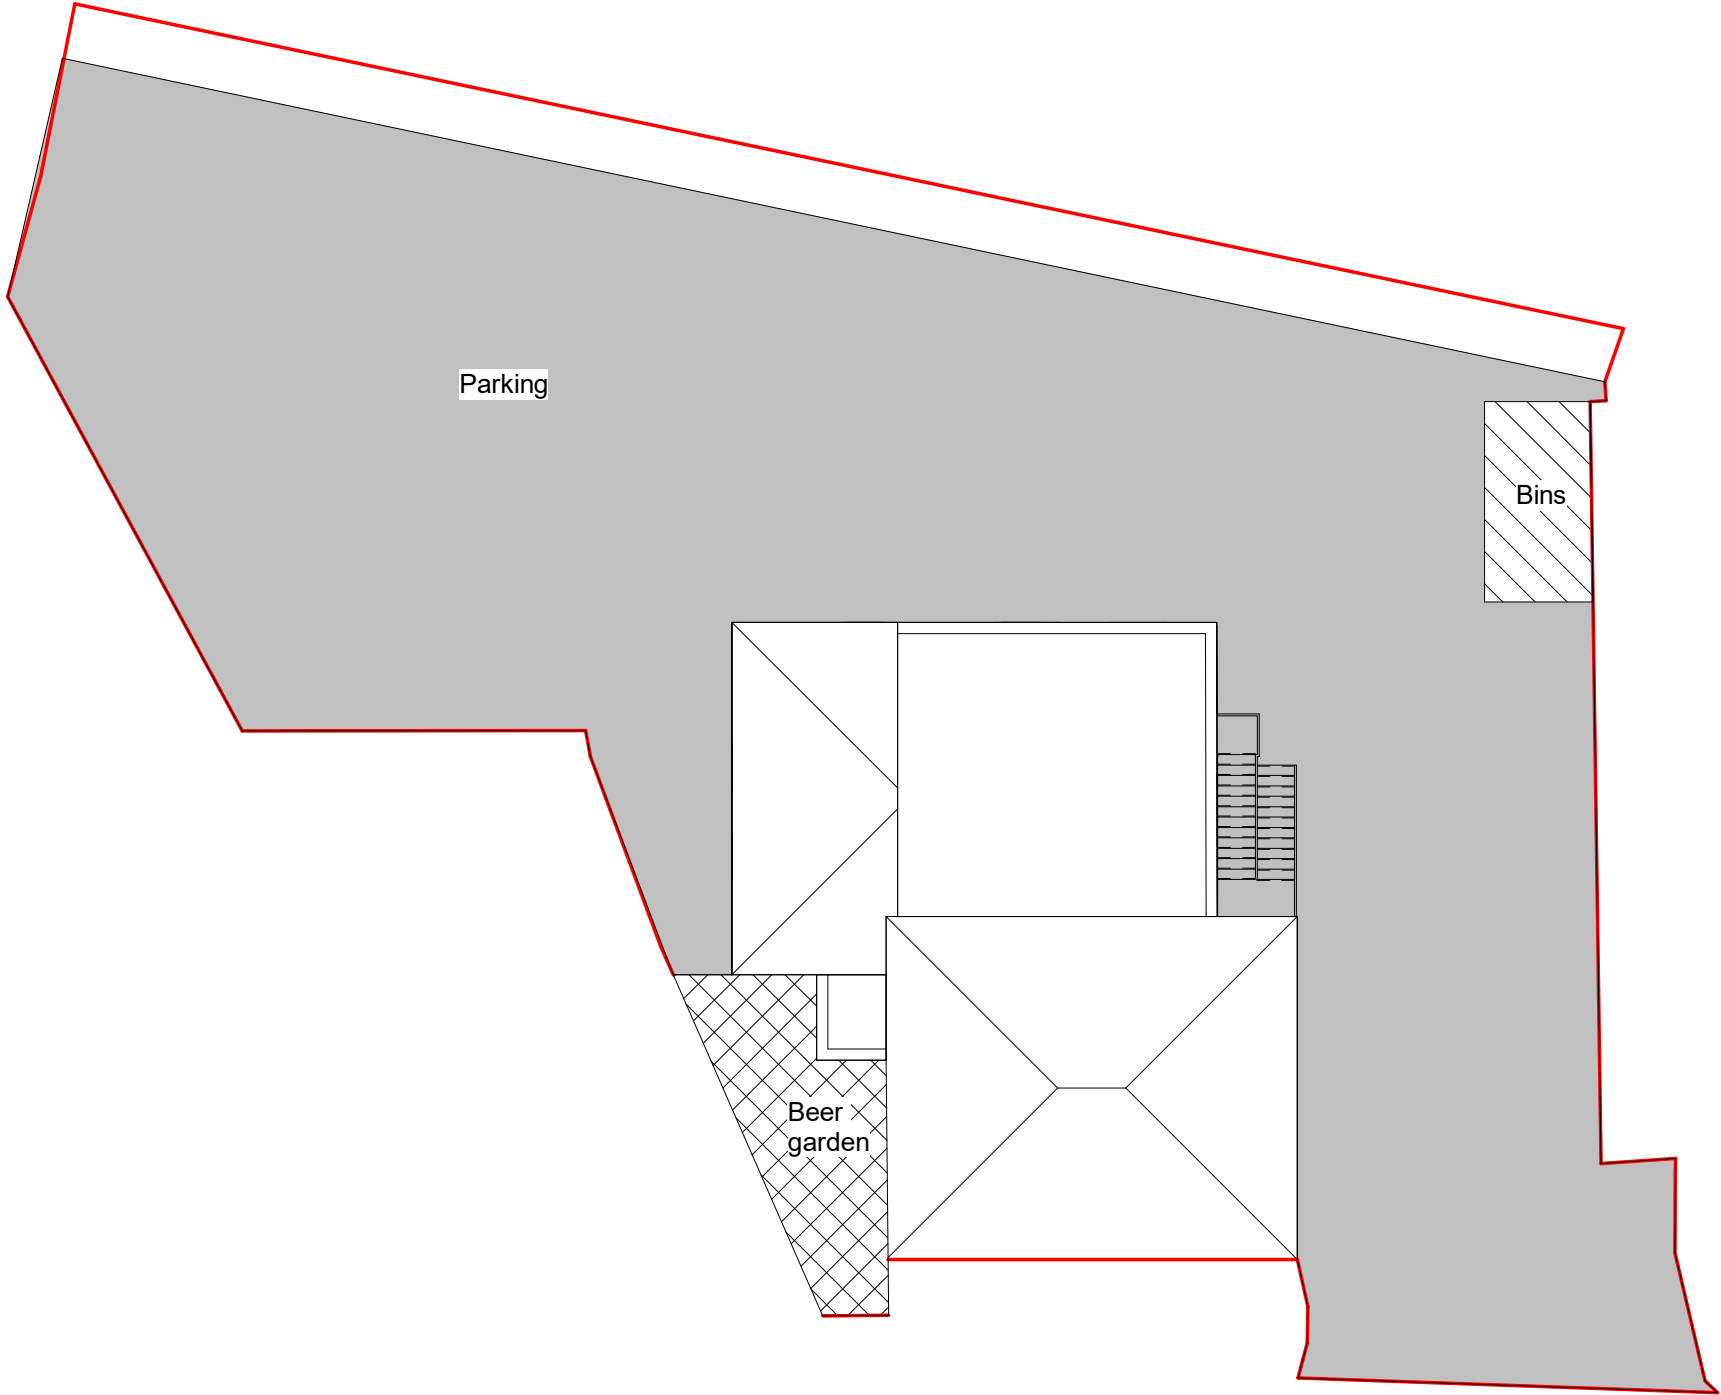

1 Site Plan - Existing

1 : 200

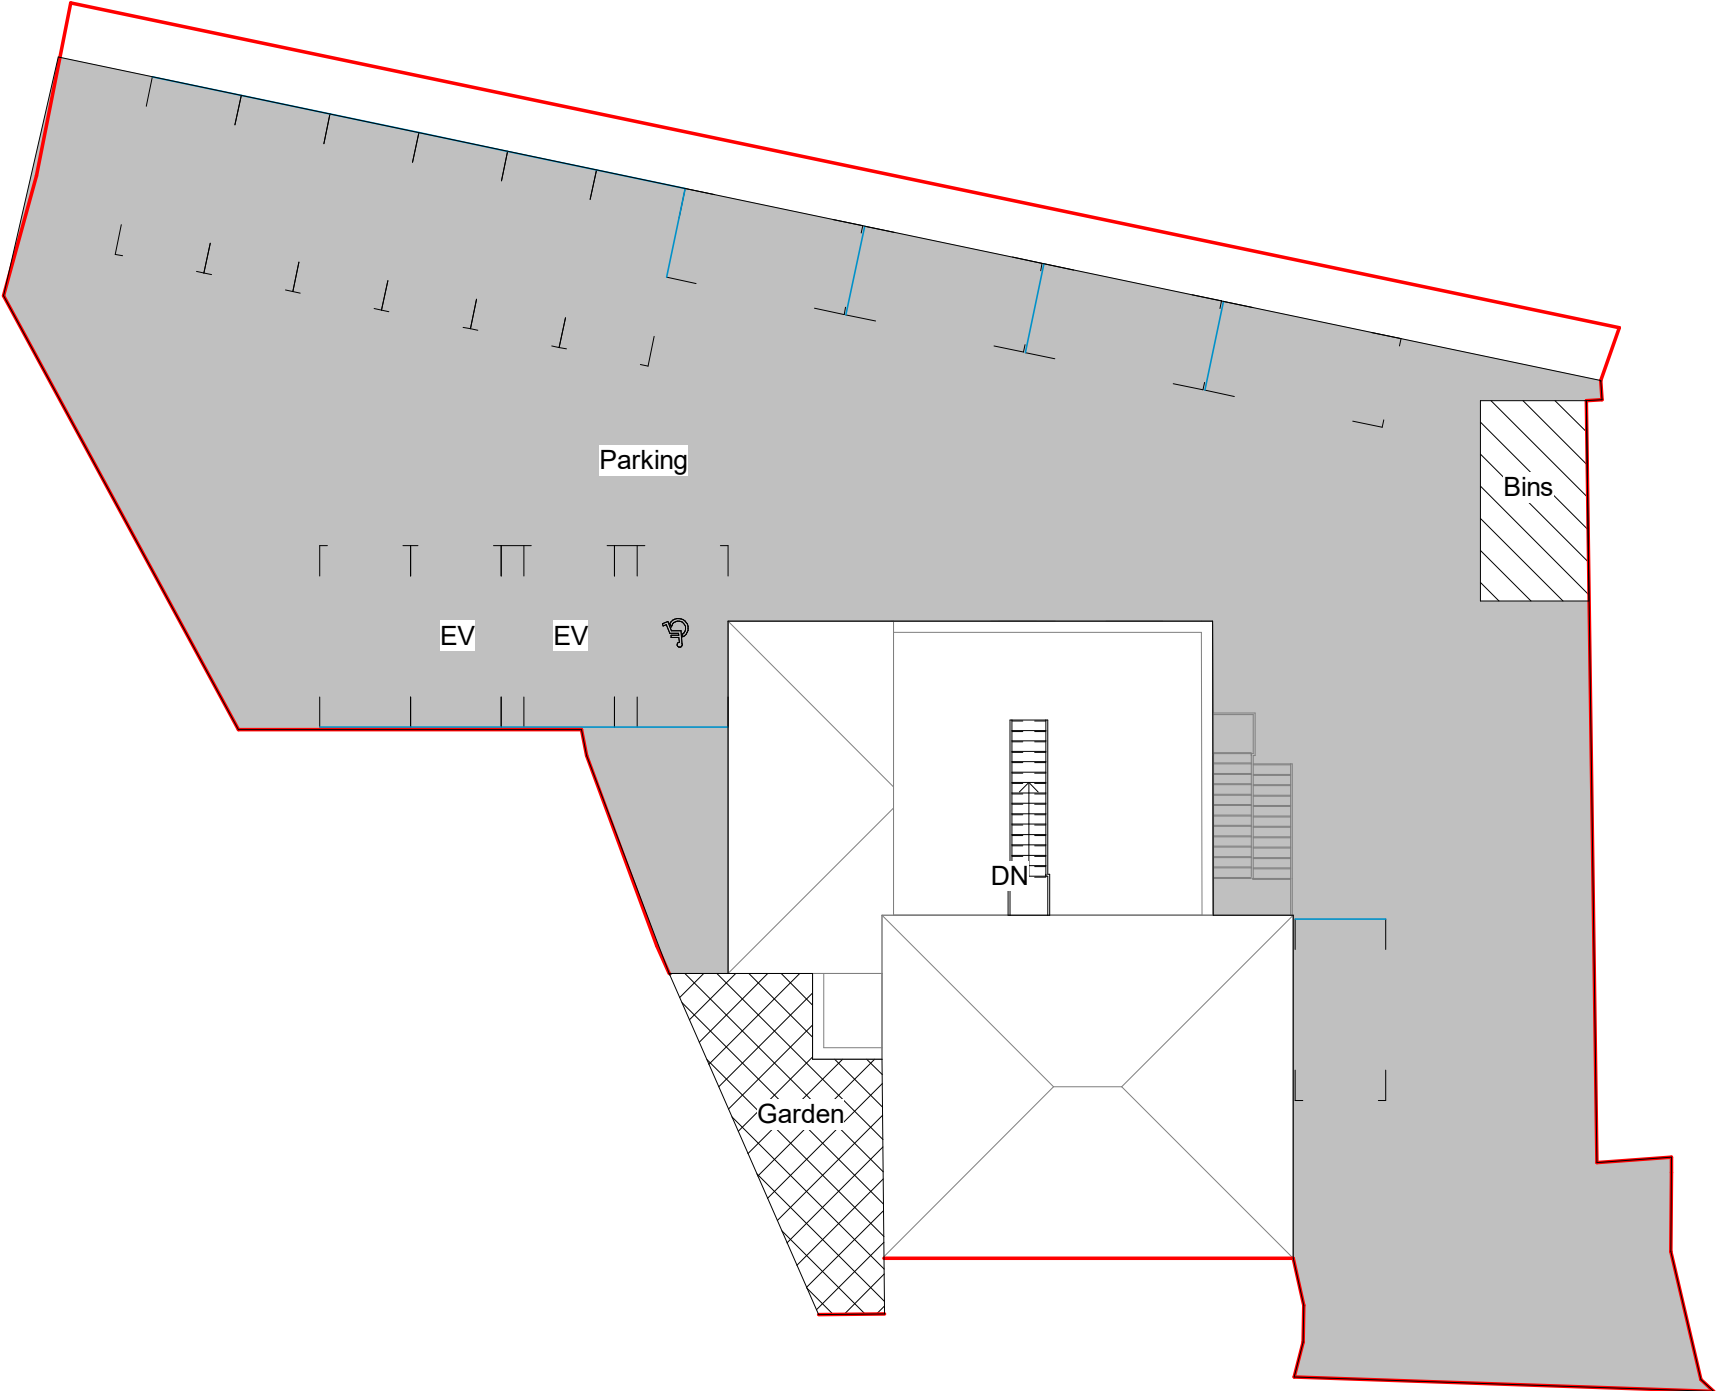

2 Site Plan - Proposed

1 : 200

PL1 07/06/23 First Issue SP

Rev #: Issue Date: Description: Issued By:

CLIENT:
Bridge-it housing

PROJECT:
The Rail Way Pub
54 Berry Brow,
Manchester M40 1GG

DRAWING TITLE:
Existing and Proposed Site Plan
001

THIS DRAWING HAS BEEN PRODUCED UNSING AUTODESK™ REVIT

DRAWN: SP	CHECKED: SP	APPROVED: SP
--------------	----------------	-----------------

SCALE: PER VIEW	DATE: 07/06/23	SHEET SIZE: A2
--------------------	-------------------	-------------------

PROJECT NUMBER: PR37	SUITABILITY CODE: Planning
-------------------------	-------------------------------

DRAWING CLASSIFICATION: