


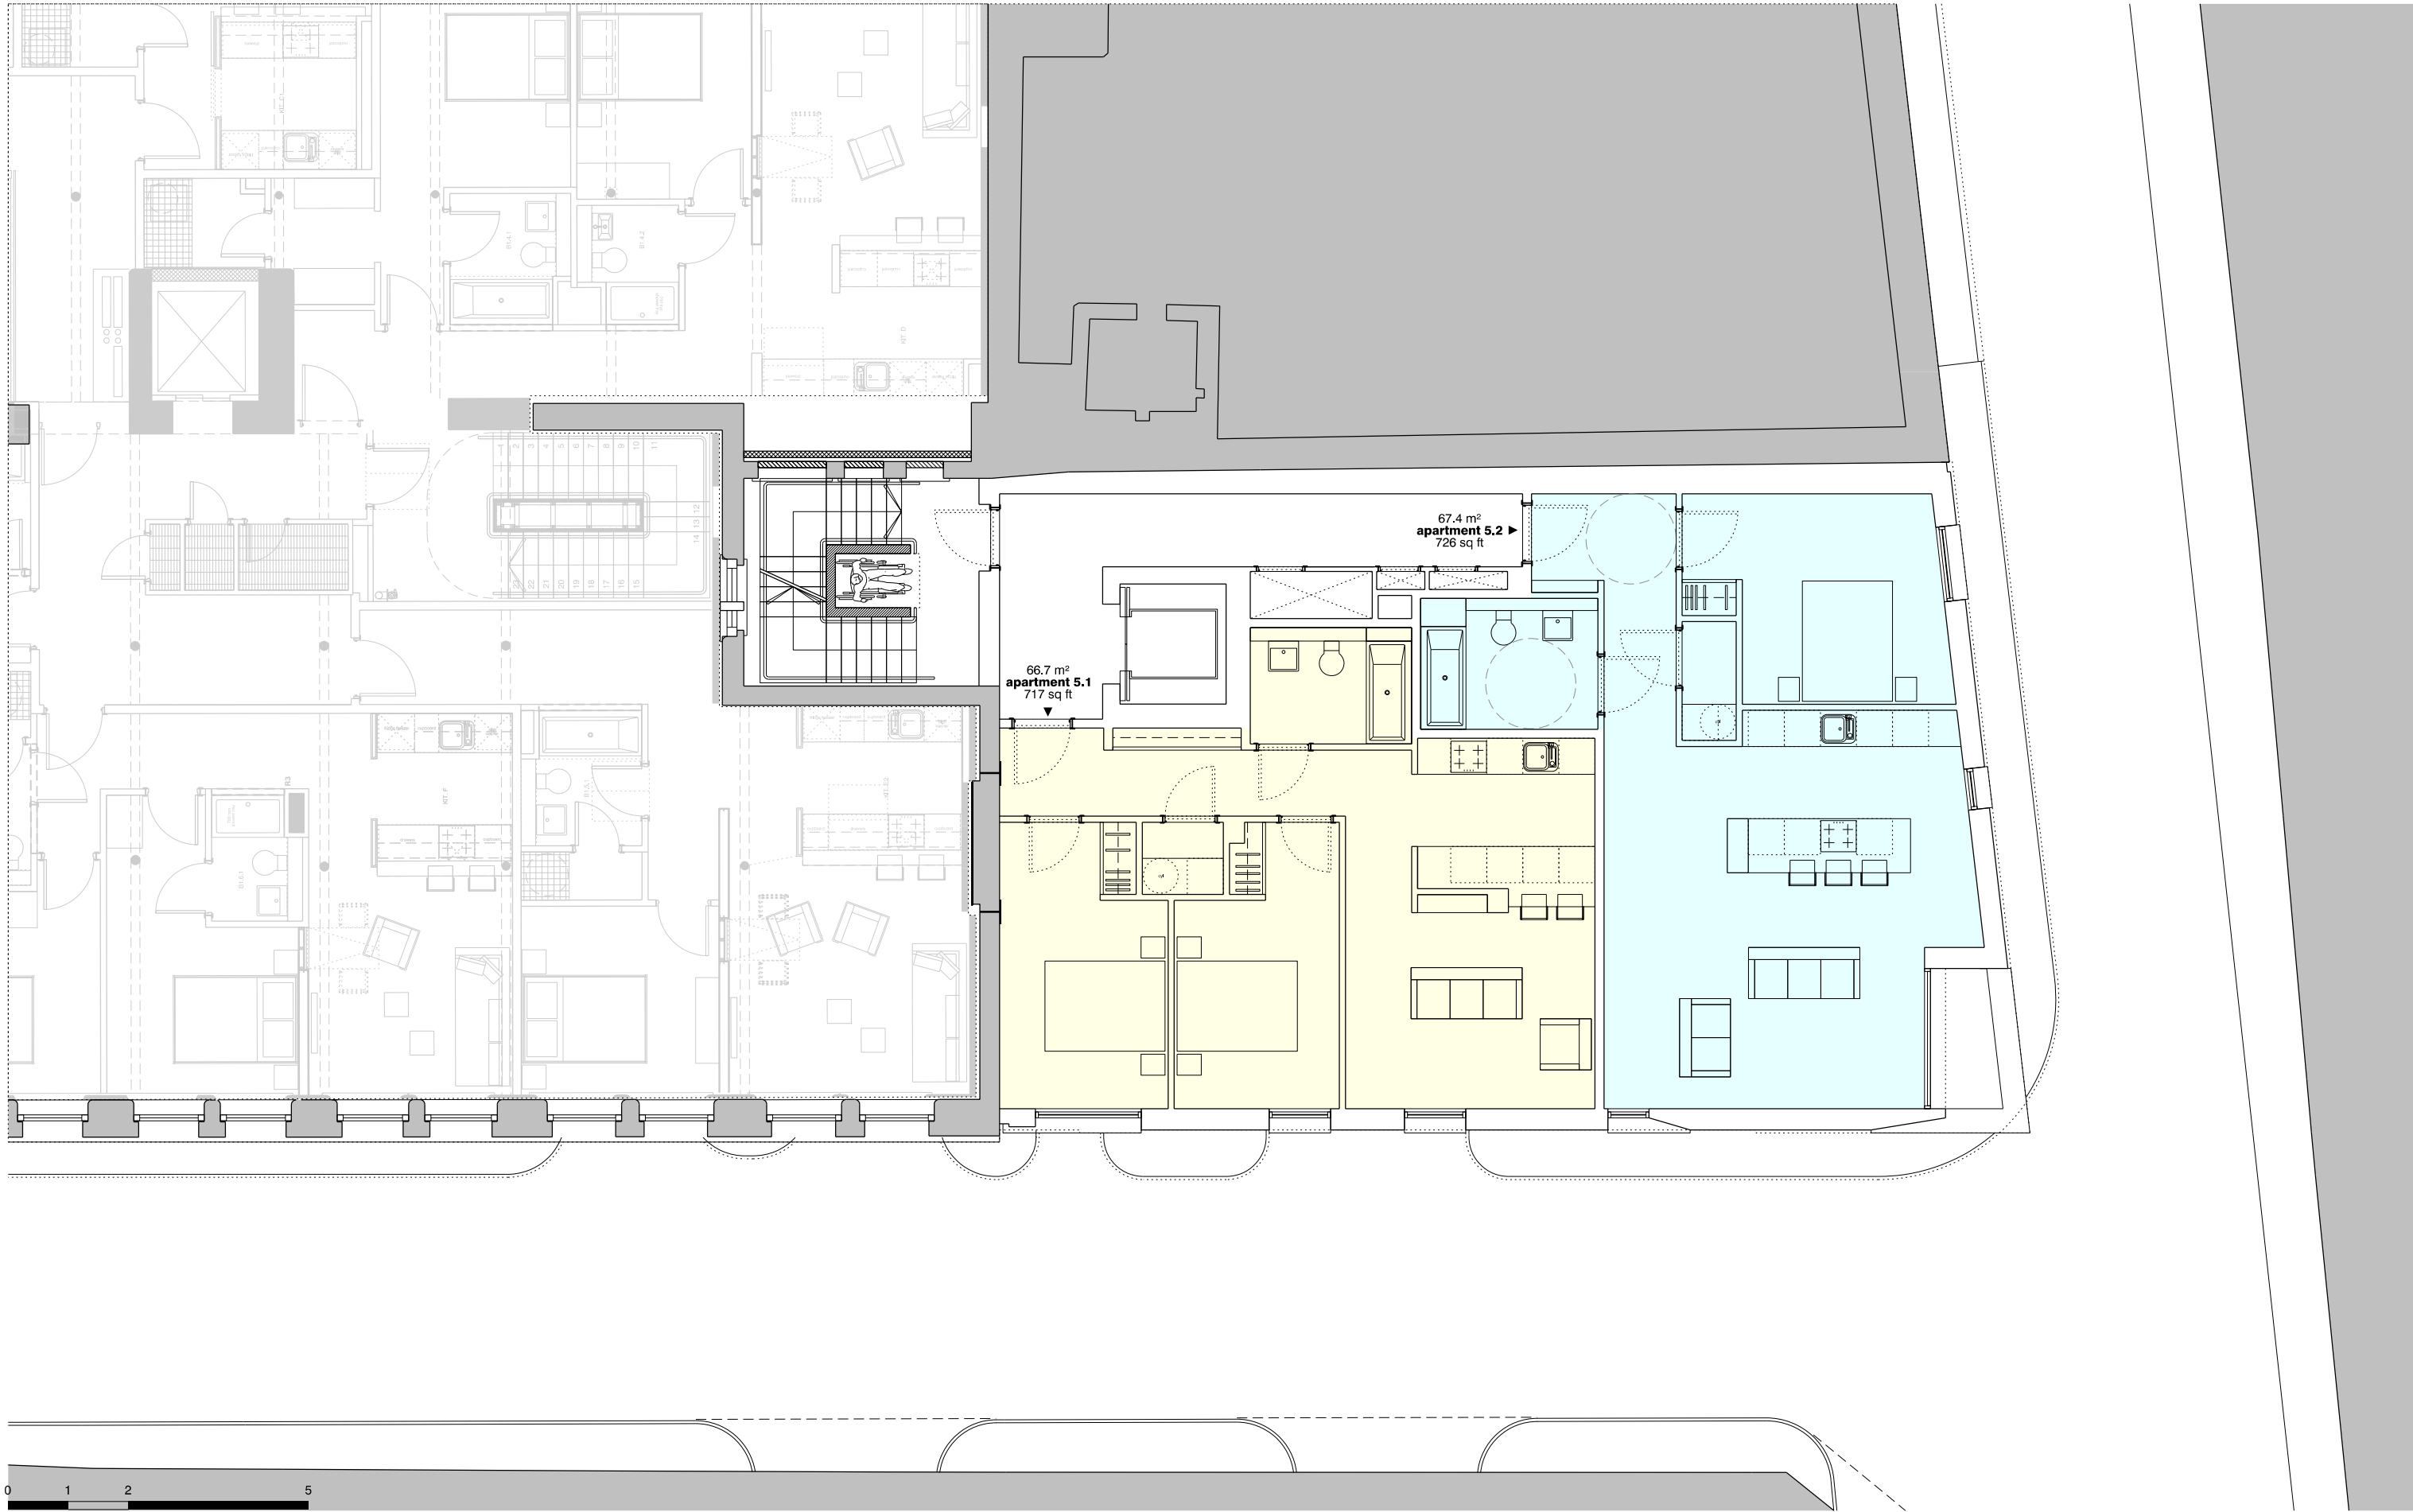

revision: P01
date: 20230929
note: planning submission

- one bedroom apartment
- two bedroom apartment
- two bedroom townhouse



project
Finlay's Yard, 2 Mangle Street
job no.
7633
title
existing fifth floor plan
scale
1:100 @ A3
drawing no.
al(02)0015