


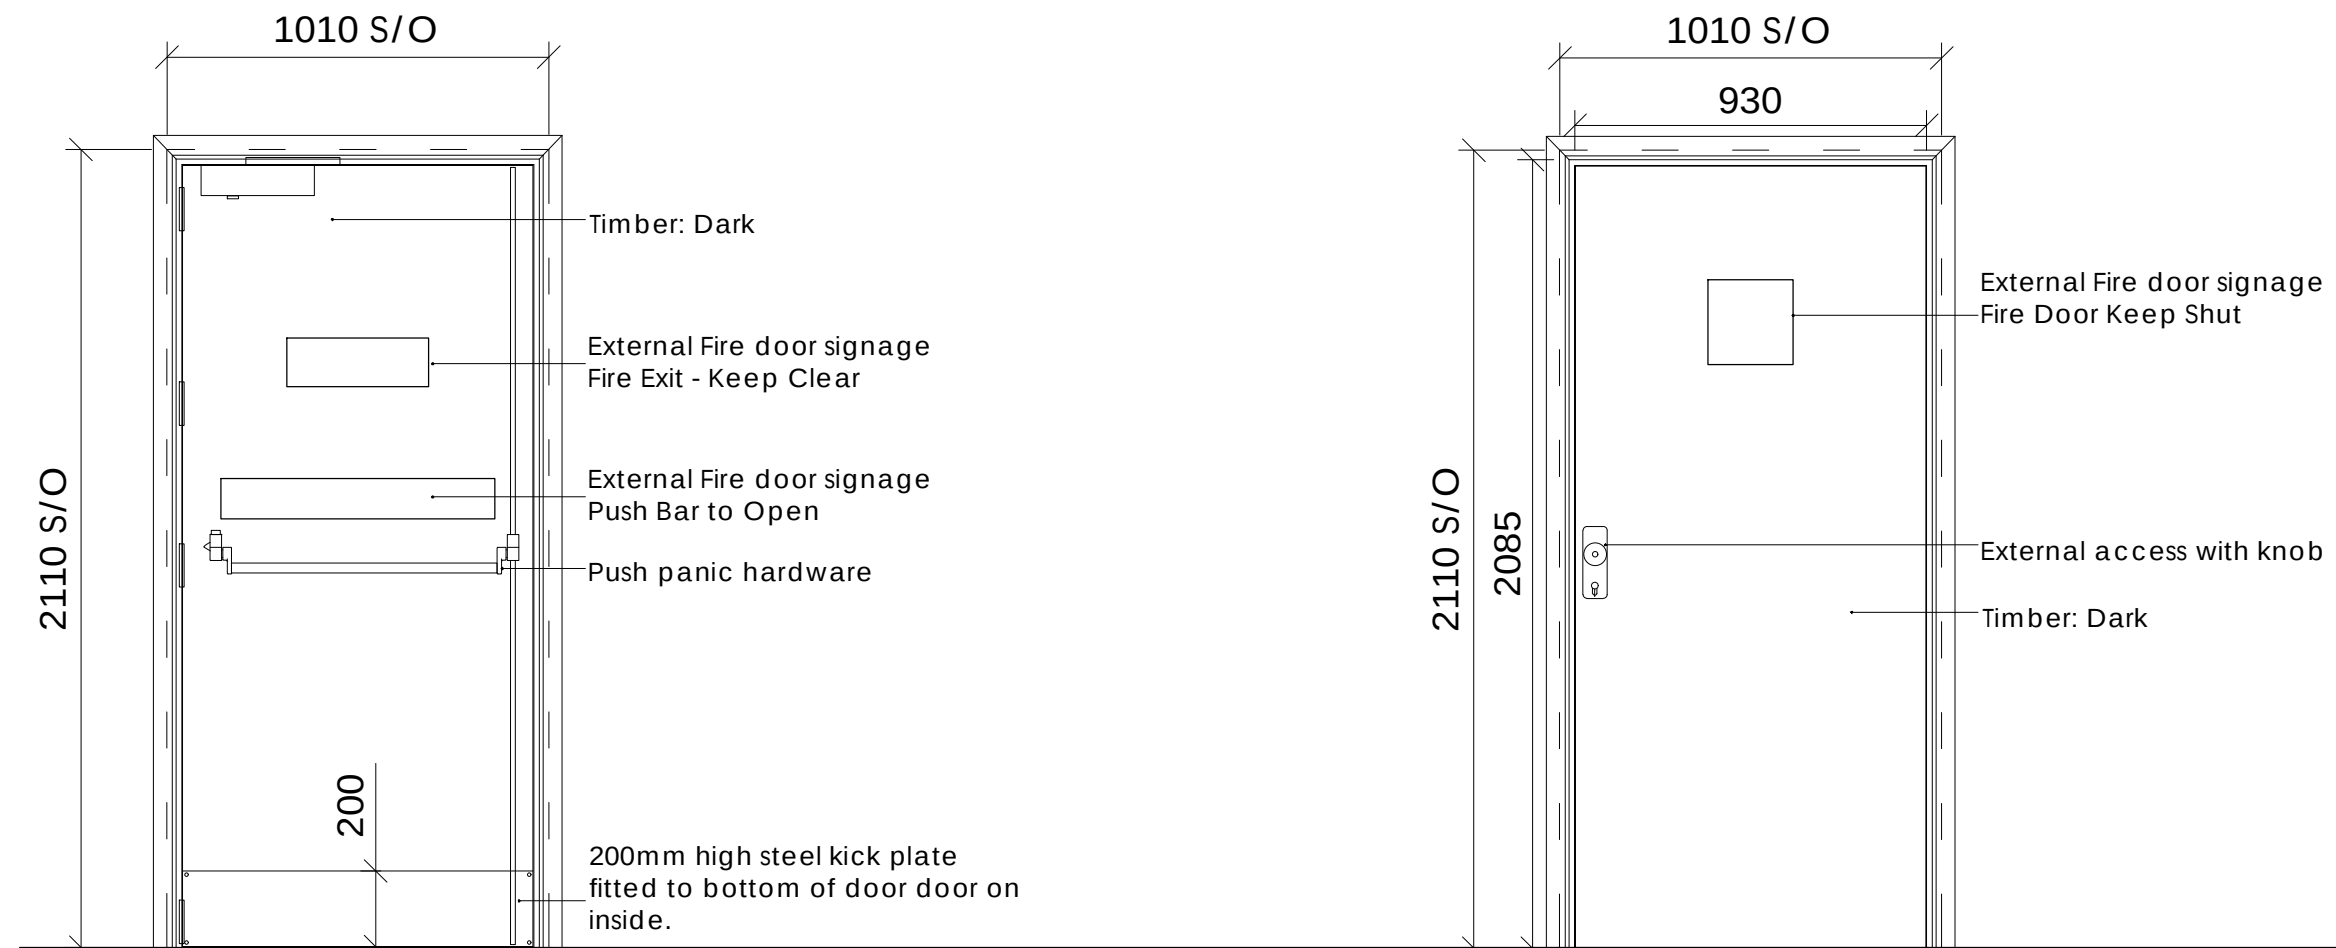

Interanl View

External View

External Door Type 1:


External Single Door (No Vision)
Fire rated Timber Personnel Door
Colour: Dark

Locations: Refer to GA plans

Typical External Door Elevations 1:20

NOTES

1. REFER TO GA FLOOR PLANS AND REFERENCES FOR LOCATIONS AND HANDING OF DOORS.
2. ALL DOOR OPENINGS TO BE SITE MEASURED BY SUPPLIER TO CONFIRM SIZES PRIOR TO FABRICATION.
3. REFER TO FIRE STRATEGY DRAWINGS FOR ALL DOOR INSULATION, INTEGRITY AND SMOKE SEAL FIRE RATINGS. ALL FIRE RATINGS TO BE APPROVED BY THE BUILDING CONTROL BODY AND TO BE FULLY IN ACCORDANCE WITH APPROVED DOCUMENT B
4. DOORS WITH OVERHEAD CLOSERS TO HAVE A MAX OPENING FORCE OF 20N.
5. IRONMONGERY SCHEDULE TO BE PREPARED BY SUPPLIER AND ISSUED FOR ACCEPTANCE / SIGN-OFF.
6. ALL IRONMONGERY TO BE SATIN / BRUSHED STAINLESS STEEL UNLESS NOTED OTHERWISE, BY APPROVED SUPPLIER.
7. ALL SUPPORT STRUCTURE AND TRIMMING STEELWORK (WHERE NECESSARY) FOR DOORS TO BE DESIGNED BY THE STRUCTURAL ENGINEER AND CO-ORDINATED WITH DOOR MANUFACTURER.

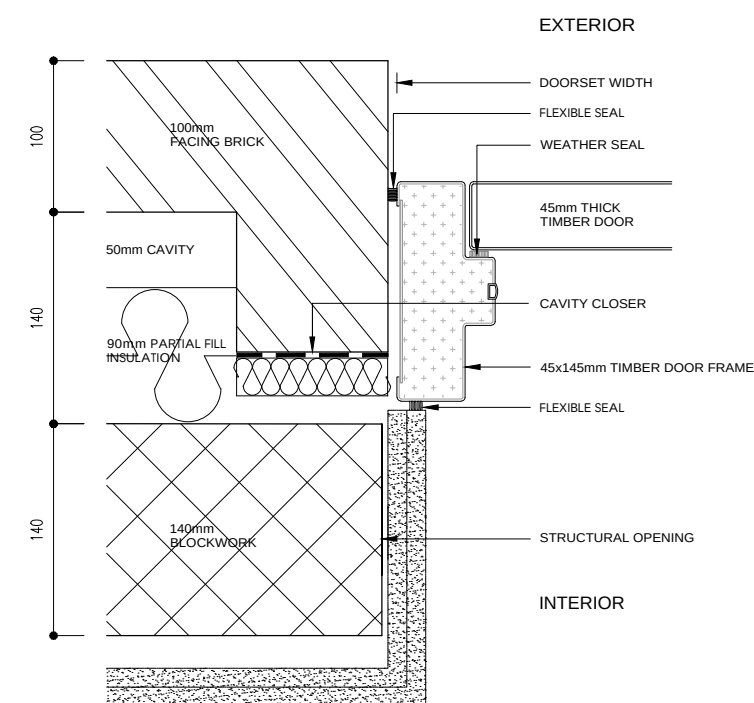

External Door Plan 1:5

General Notes

All site dimensions shall be verified by the Contractor on site prior to commencing any works.

This drawing is the property of Architecture Graphic (t/a AG) and copyright is reserved by them. The drawing is not to be copied or disclosed by or to any unauthorised persons without the prior written consent of AG.

HARDWARE

(TO BE REVIEW BY SUPPLIER AND ISSUED FOR ACCEPTANCE / SIGN-OFF.)
4 NO 100MM TEMPLATE DRILLED STAINLESS STEEL BUTT HINGES C/W DOG BOLT (PER LEAF)
EXIDOR 500 SERIES 3 POINT PUSH BAR OPERATED PANIC BOLT
PUSH BAR TO OPEN SIGN
GEZE 2000NV.BC CLOSER SILVER FINISH POWER 2-4
EXIDOR 500K SERIES EXTERNAL ACCESS UNIT WITH KNOB
30mm return230wide 5 bar all chequer plate to fit under threshold

Revision	A	Material note amended	25.04.23
----------	---	-----------------------	----------

Scale	Varies@A3
Status	Planning
Drawn by	AL
Date	31.05.22
Client	

Knightbridge Properties

Project
29 Ardwick Green North

Drawing Description
Proposed External Door Details

Drawing No.	PR043_PL14	Rev.	A
-------------	------------	------	---

**@ architecture
graphic**

e ■ architecturegraphics@hotmail.com