



Ownership boundaries and title overlay drawings are produced using all reasonable endeavour and AGBCAD Services cannot be held responsible for any discrepancy of accuracy or scale of drawings supplied to them

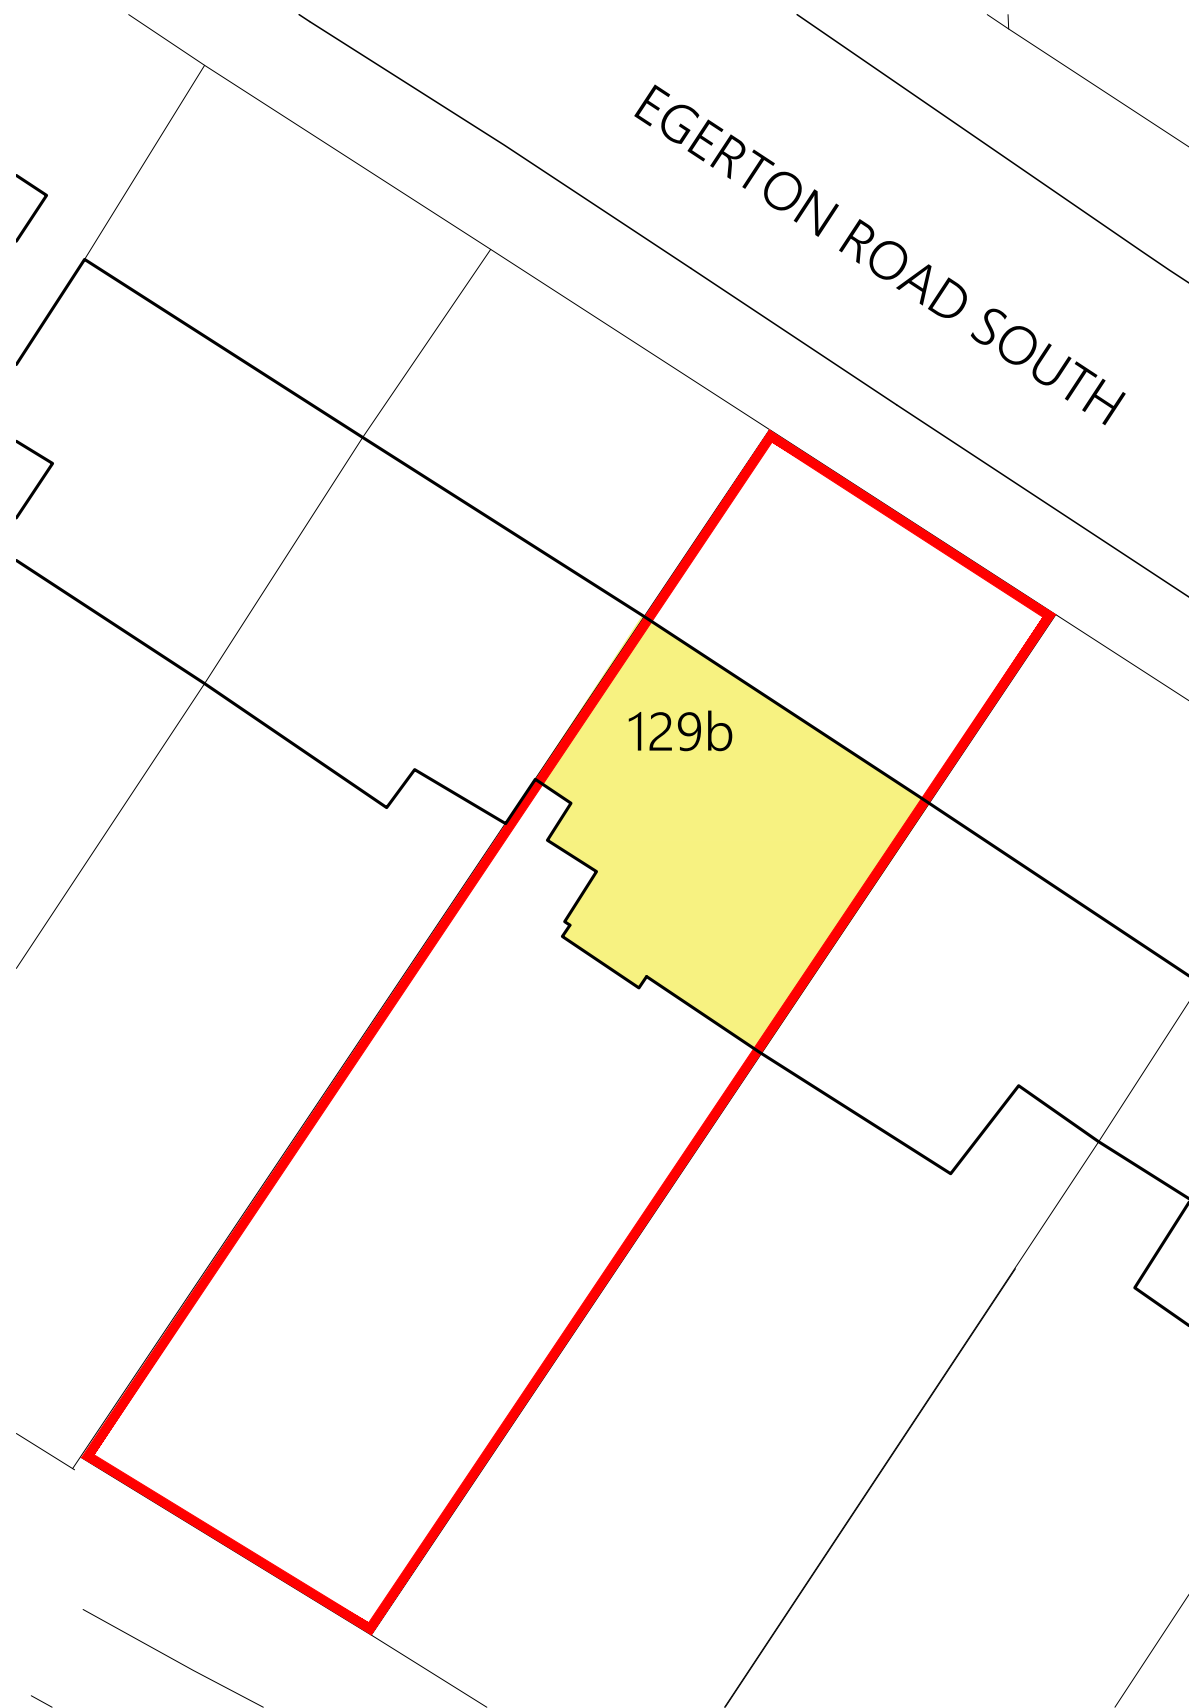

EXISTING BLOCK/SITE PLAN

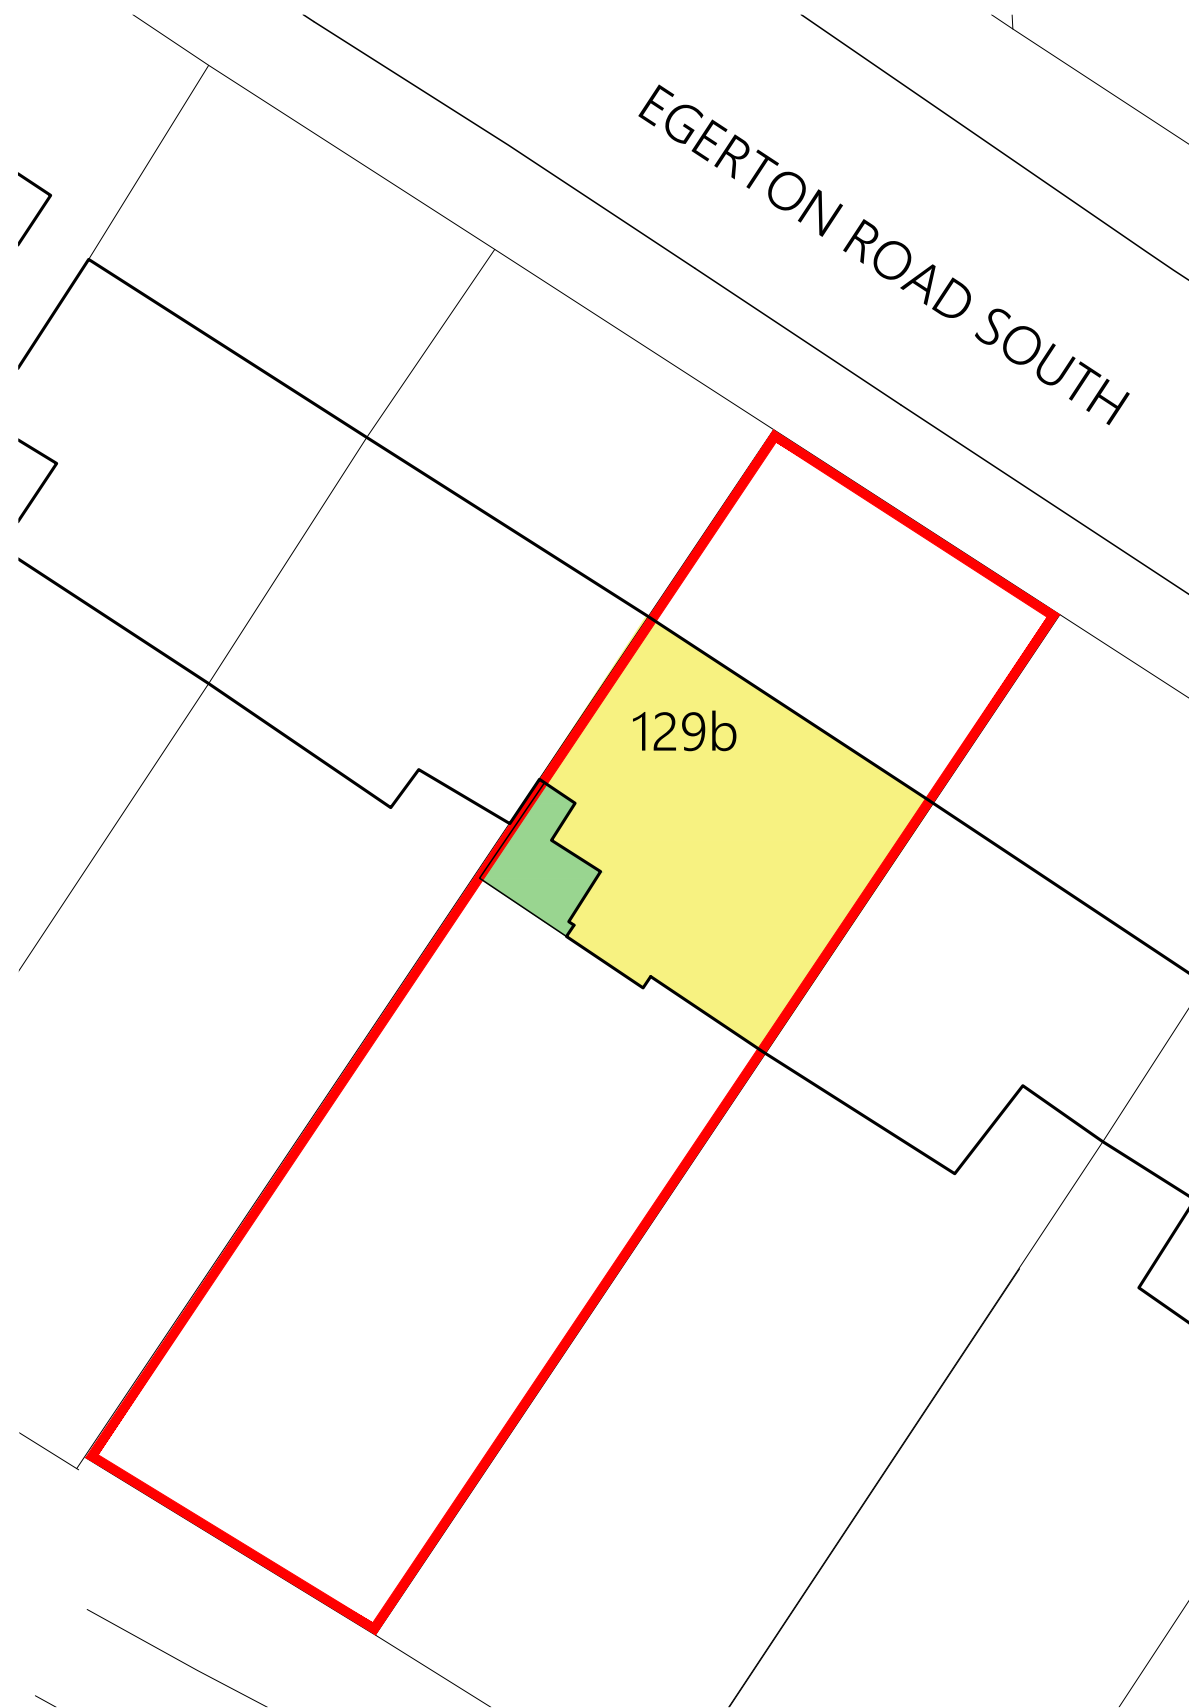


PROPOSED BLOCK/SITE PLAN

KEY

EXTENT OF EXISTING DWELLING

EXTENT OF PROPOSED EXTENSION

SITE BOUNDARY

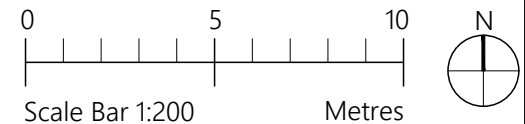

PROJECT	129b Egerton Road South Chorlton M21 0XN		
CLIENT	B Hannity		
STATUS	Information		
DRAWING	Block Plans		
DWG No.	2328-04	REV	
SCALE	1:200@A3	DATE	Oct '23

AGB
CAD
SERVICES

website: www.agbcad.co.uk
email: info@agbcad.co.uk
telephone: 07912 090 125
DO NOT SCALE FROM THIS DRAWING